




1 Elevation C-C'
Scale: 1:50

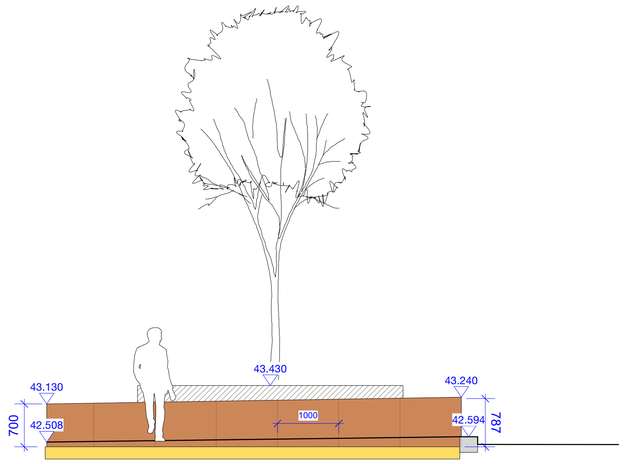


2 Elevation D-D'
Scale: 1:50

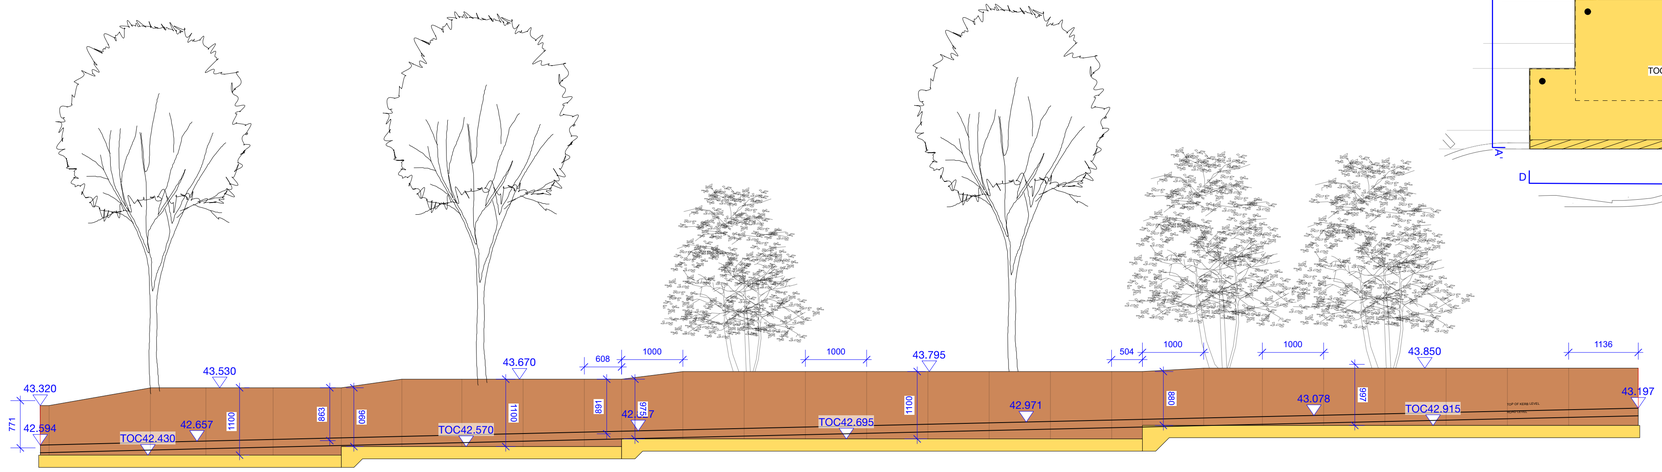


3 Elevation B-B'
Scale: 1:50

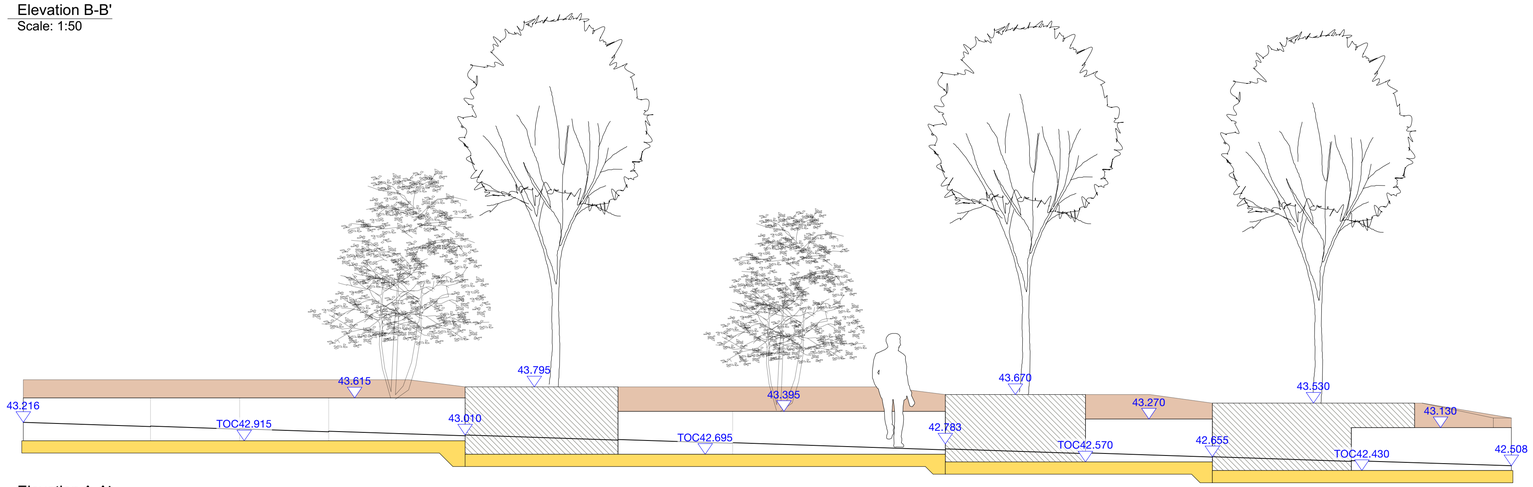

4 Elevation A-A'
Scale: 1:50

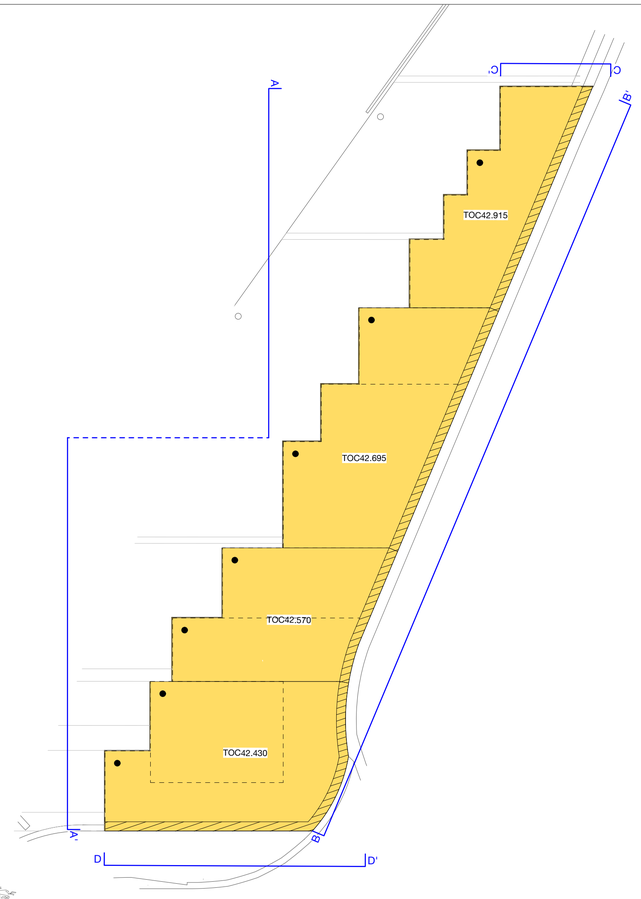

NOTES:
1. Do not scale from this drawing.
2. Always work to noted dimensions.
3. All dimensions are in millimetres unless otherwise stated.
4. All setting out, levels andE dimensions to be agreed on site.
5. The dimensions of all materials must be checked on site before being laid out.
6. This drawing must be read with the relevant specification clauses and detail drawings.
7. Order of construction and setting out to be agreed on site.

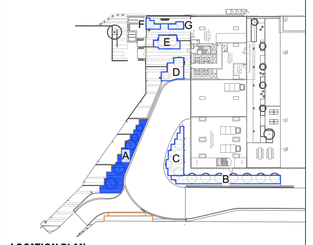

LOCATION PLAN

REFER TO DRAWING VIA-PLA-XX-XX-DR-L-8002 FOR SETTING OUT AND ADDITIONAL DIMENSIONS

KEY - PLAN

Concrete Slab
To engineer's specification.

Concrete Wall - E7
See elevations for heights
Refer to NBS clause Q31/292B

Planter Drainage Outlet
To be reviewed by engineer.
Refer to NBS clause Q37/450

Planter Edge - E1/E2
Refer to NBS clause Q31/292

KEY - ELEVATIONS

Concrete Slab
To engineer's specification.

700mH Steel Edge - E1
Refer to drawing VIA-PLA-XX-XX-DR-L-1002 / 5003
Refer to NBS clause Q31/292

1100mmH Steel Edge - E2
Refer to drawing VIA-PLA-XX-XX-DR-L-1002 / 5003
Refer to NBS clause Q31/292A

Corten Steel Clad Reinforced Concrete Wall - E7
Refer to drawing VIA-PLA-XX-XX-DR-L-1002 / 5003
Refer to NBS clause Q31/292B

Top of Kerb / Road Level

NOTE
WATERPROOFING DETAIL AND SPECIFICATION TO WATERPROOFING ENGINEER'S DETAILS.

Revision	Date	Description	Drawn	Apprvd.
D4-C01	13-01-22	Construction	TF	KR
S1-P04	06-01-22	Coordination	TF	KR
S1-P03	04-11-21	Stage 4+	TF	KR
S1-P02	10.06.21	Draft Tender	TF	KR

Planit I.E. Limited
E: info@planit-ie.com **W:** planit-ie.com
MANCHESTER
2 Back Grafton St , Altrincham, WA14 1DY
T: 0161 928 9281
LONDON
Unit 6 Waterside, 44-48 Wharf Road, London, N1 7UX
T: 0207 253 5678
LIVERPOOL
Tempest 5.3, 12 Tithebarn Street, Liverpool, L2 2DT
T: 0151 363 1230

Client ASK

Project Viadux, Greater Bridgewater Street Stair and Lift

Drg Title Planter A - Elevations - Viaduct Level

Created on	Created by	Approved by
04.05.20	TF	KR

Scale	Size	Workstage
1:50	A1	Stage 5

Drg No. VIA-PLA-XX-XX-DR-L-7009
Suitability D4
Revision C01

© Planit I.E. Limited