


DOORS TO BE MANUALLY OPERATED. ASSISTED OPENING PROVIDED BY CALL  
POINT BELL ON EXTERIOR

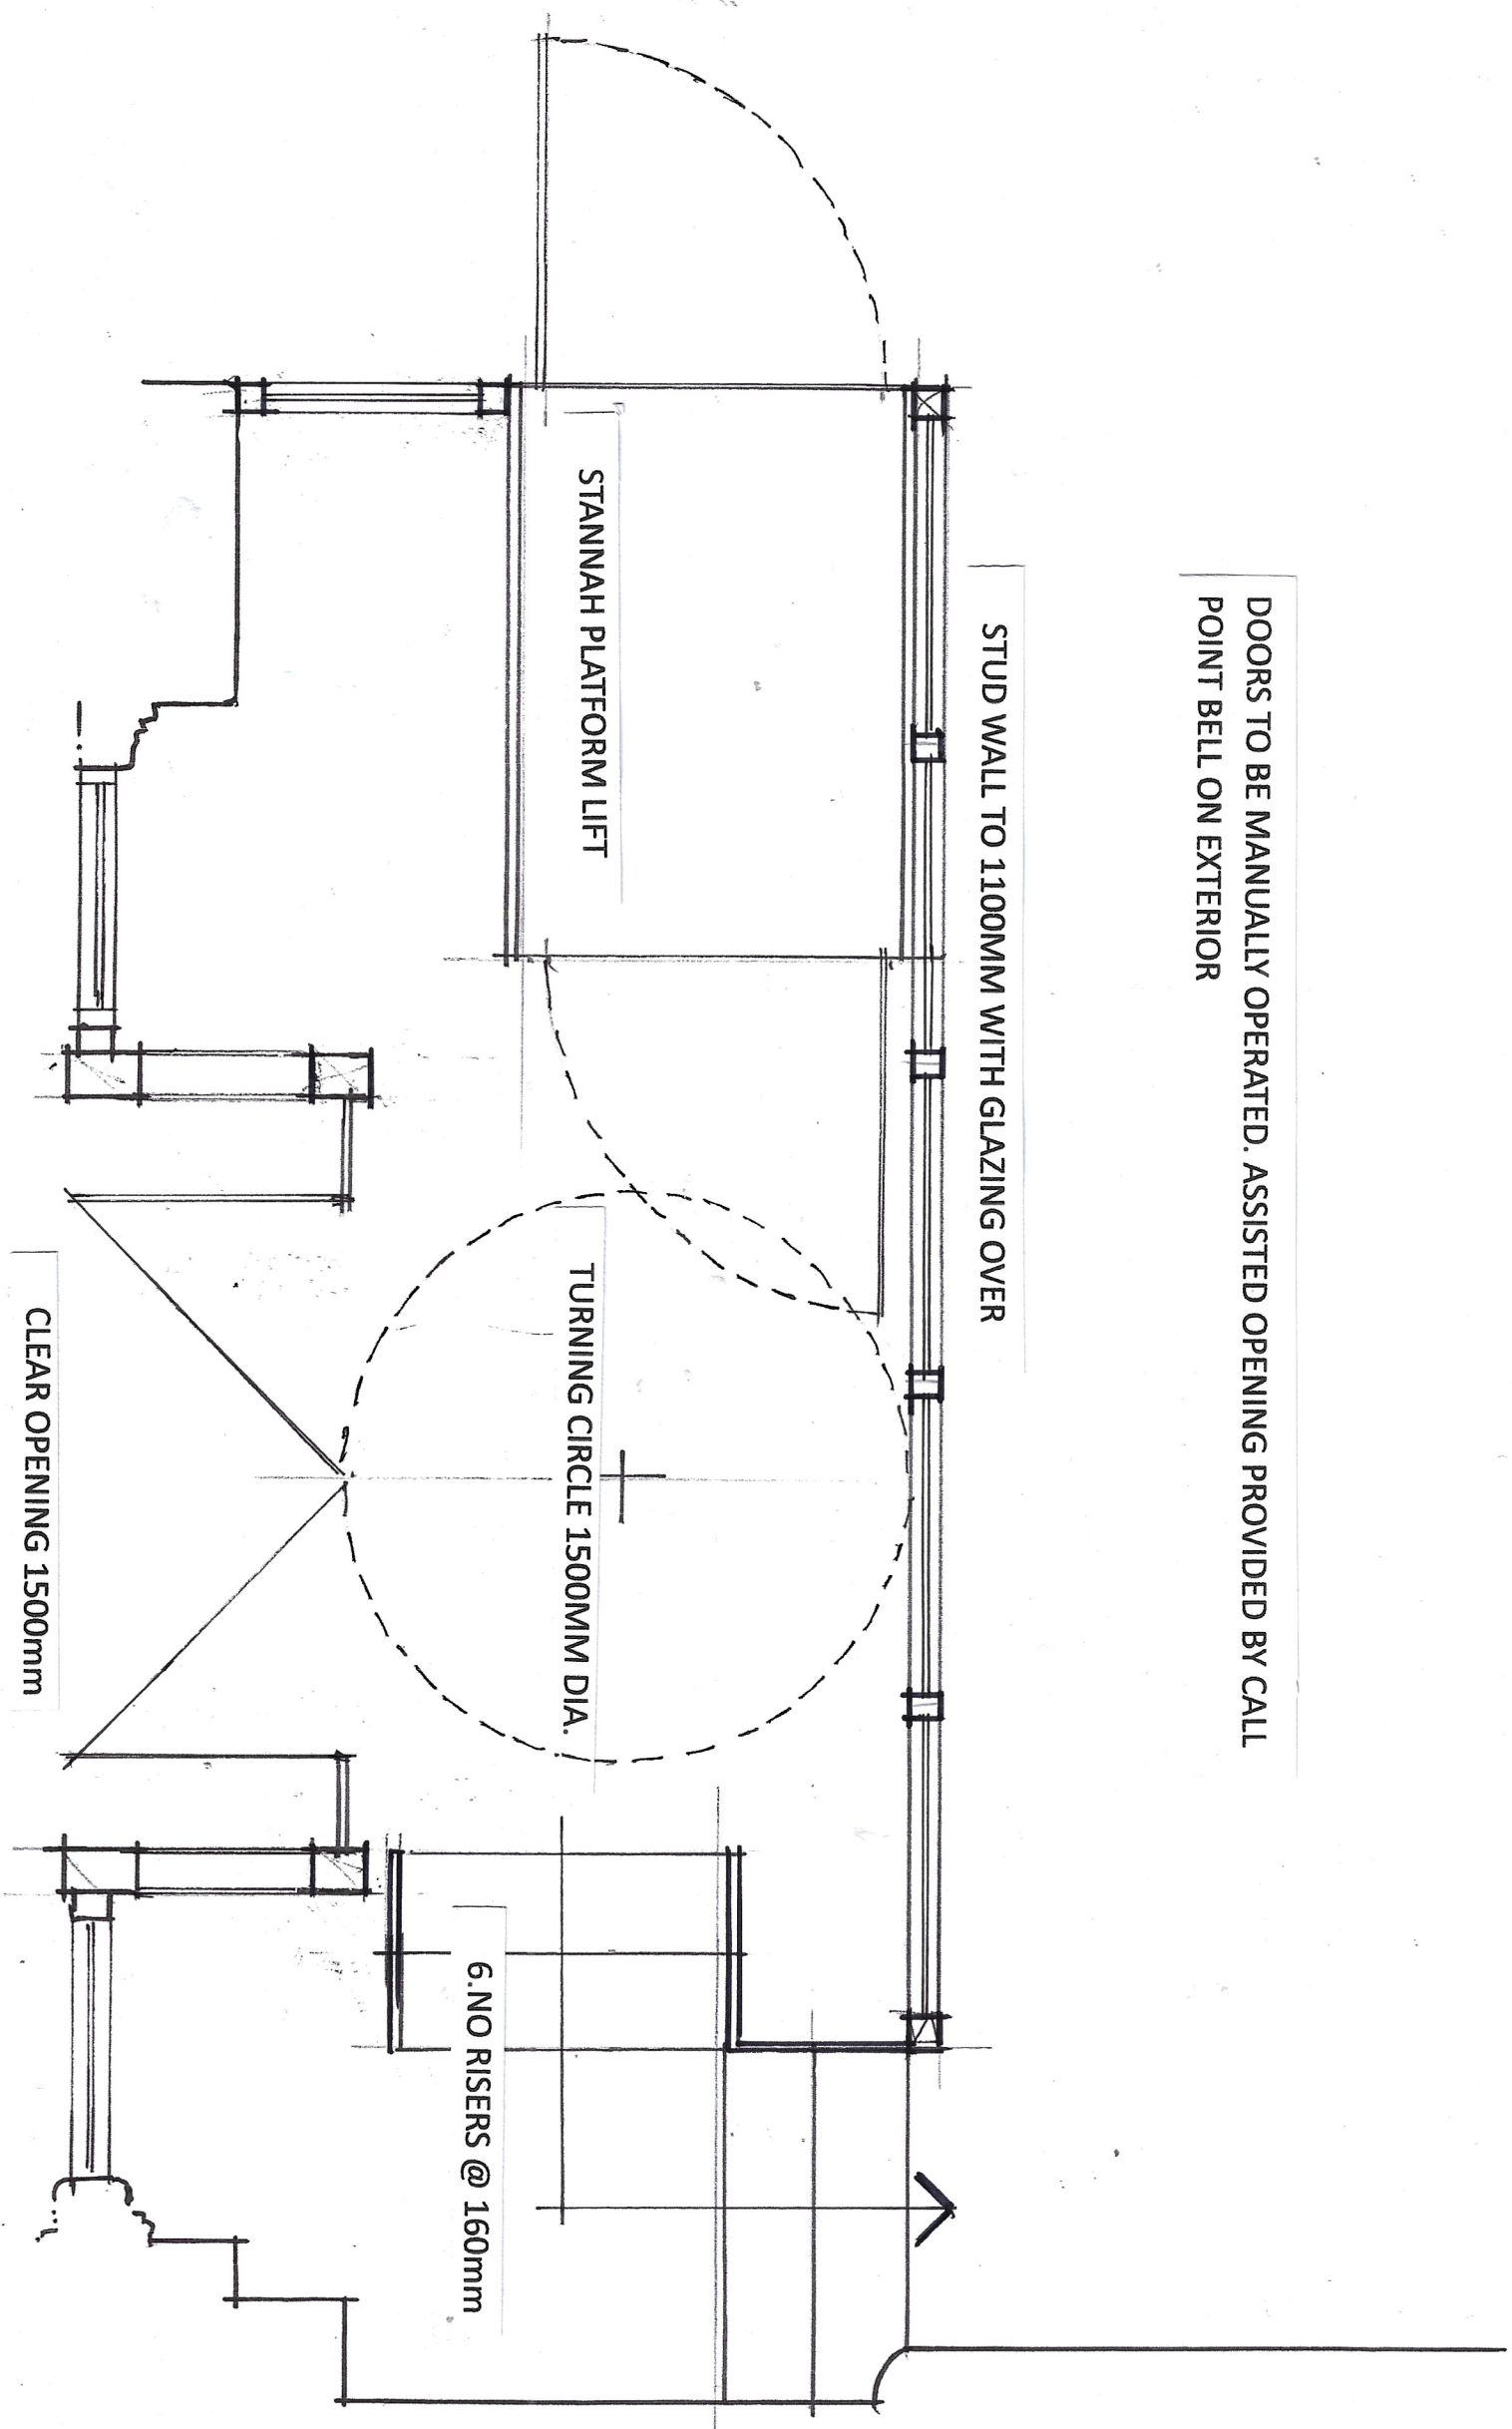

DRG NO. RS / 08 / 24 A

LOBBY AREA TO COMPLY WITH ACCESS req.

BLOOM STREET 1/20 @ A3