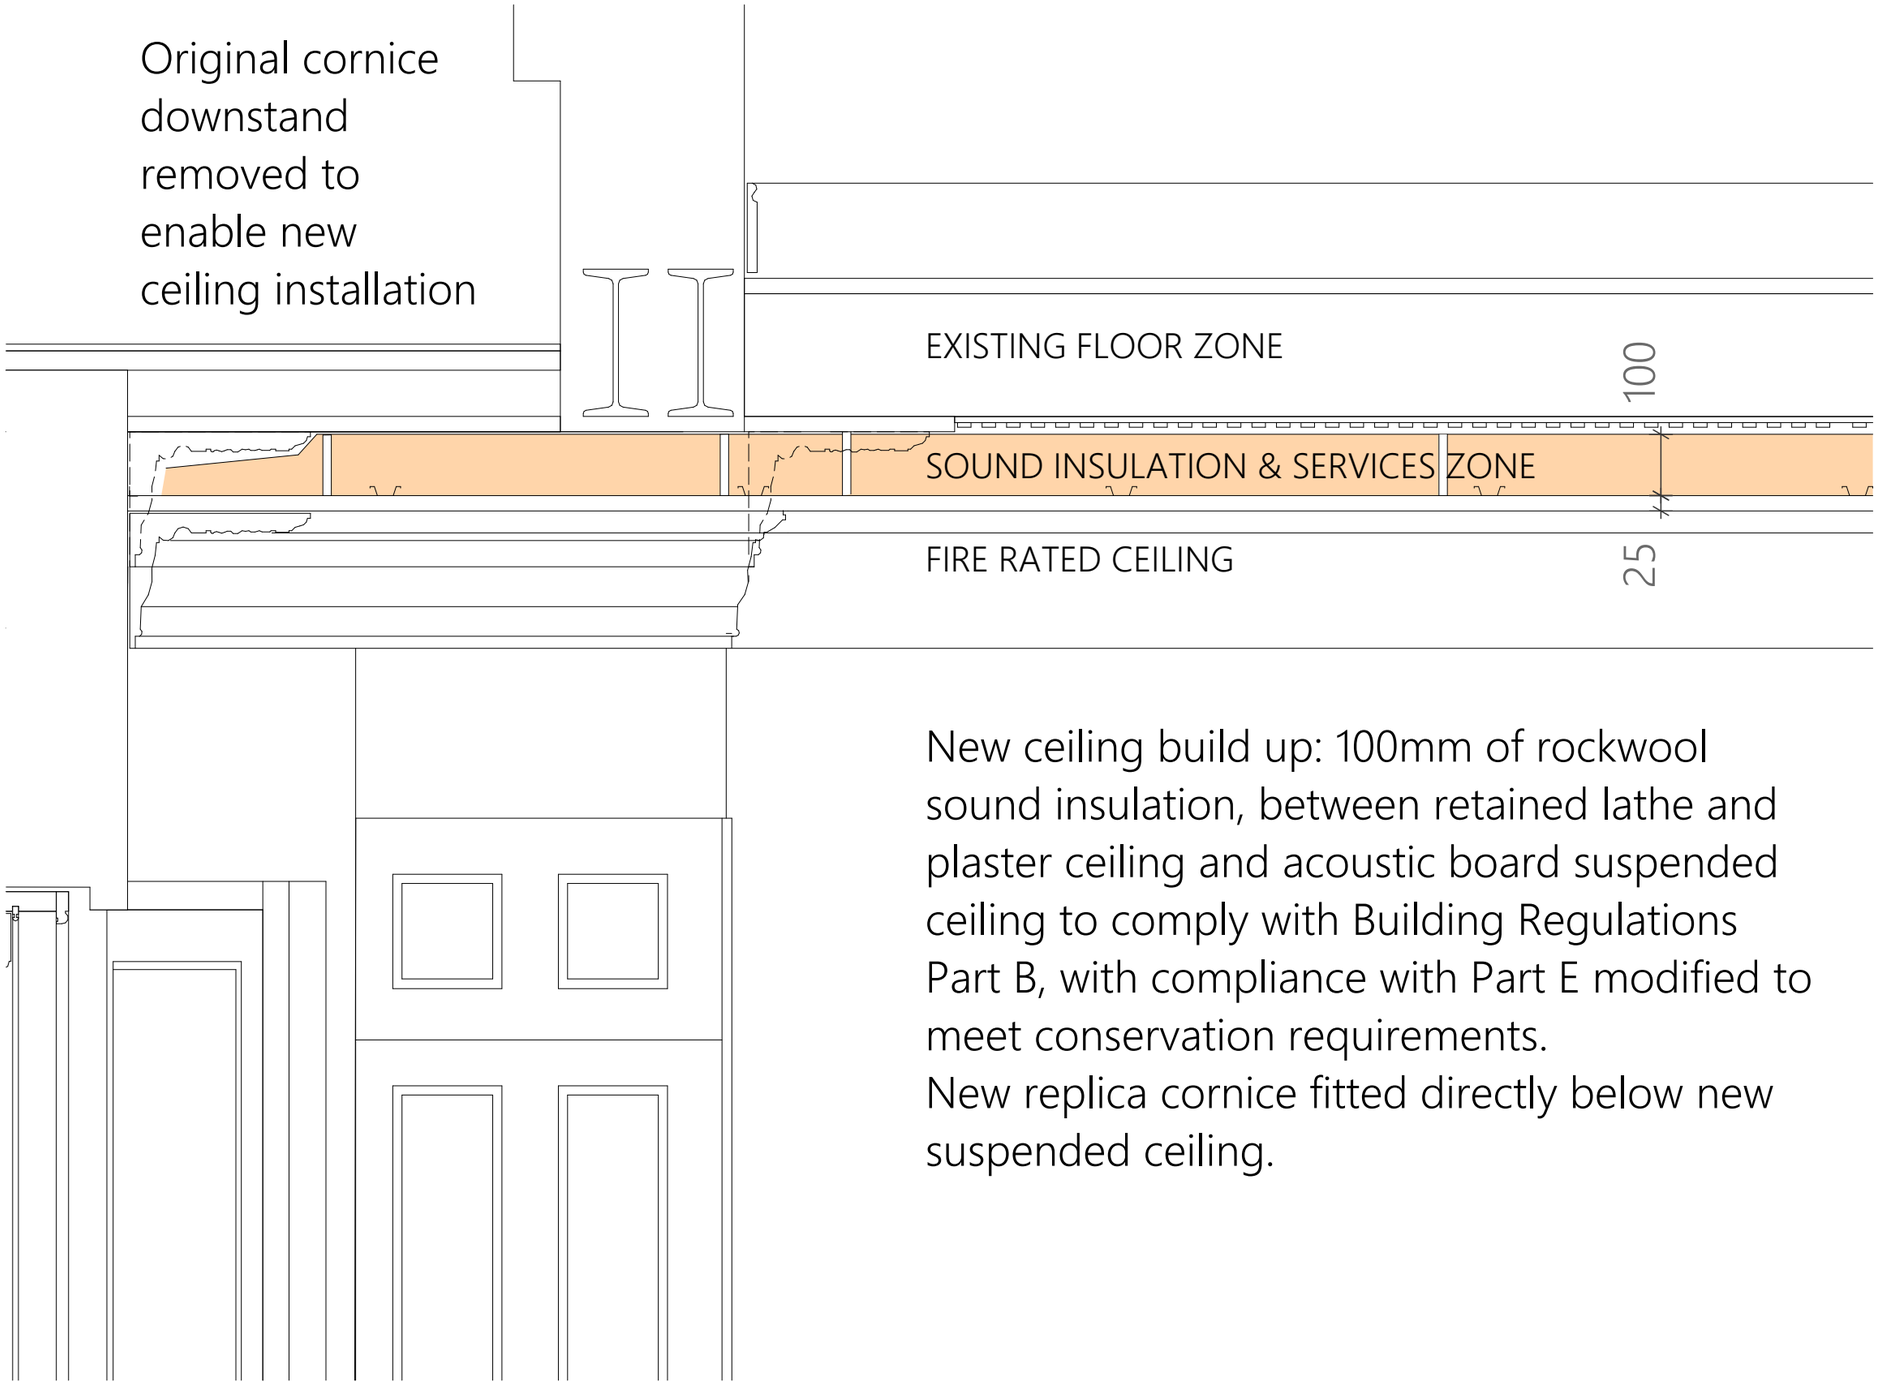


New ceiling build up: 100mm of rockwool sound insulation, between retained lathe and plaster ceiling and acoustic board suspended ceiling to comply with Building Regulations Part B, with compliance with Part E modified to meet conservation requirements.
New replica cornice fitted directly below new suspended ceiling.

Cross Section A
-

Building Section
1:10

General Notes

- Do not scale drawings, dimensions govern.
- All dimensions are in millimeters unless noted otherwise.
- All dimensions to be field verified before proceeding with wo
- All areas are indicative and approximate only.

This document is copyright ©iarchitect Limited

Rev	Description	Date

iarchitect

iarchitect Limited
18 Vaughan Road, Manchester, M21 0YL
www.i-architect.co.uk

Client
Feltham Group
www.felthamgroupproperties.com

Project
363 Wilmslow Road
Manchester

Title
Ceiling Detail Section

Stage / Status

Project Code	Scale @ A3	Date
#Project Code	1:10	27/06/2024

Drawing Number
363-IA-01

Revision