

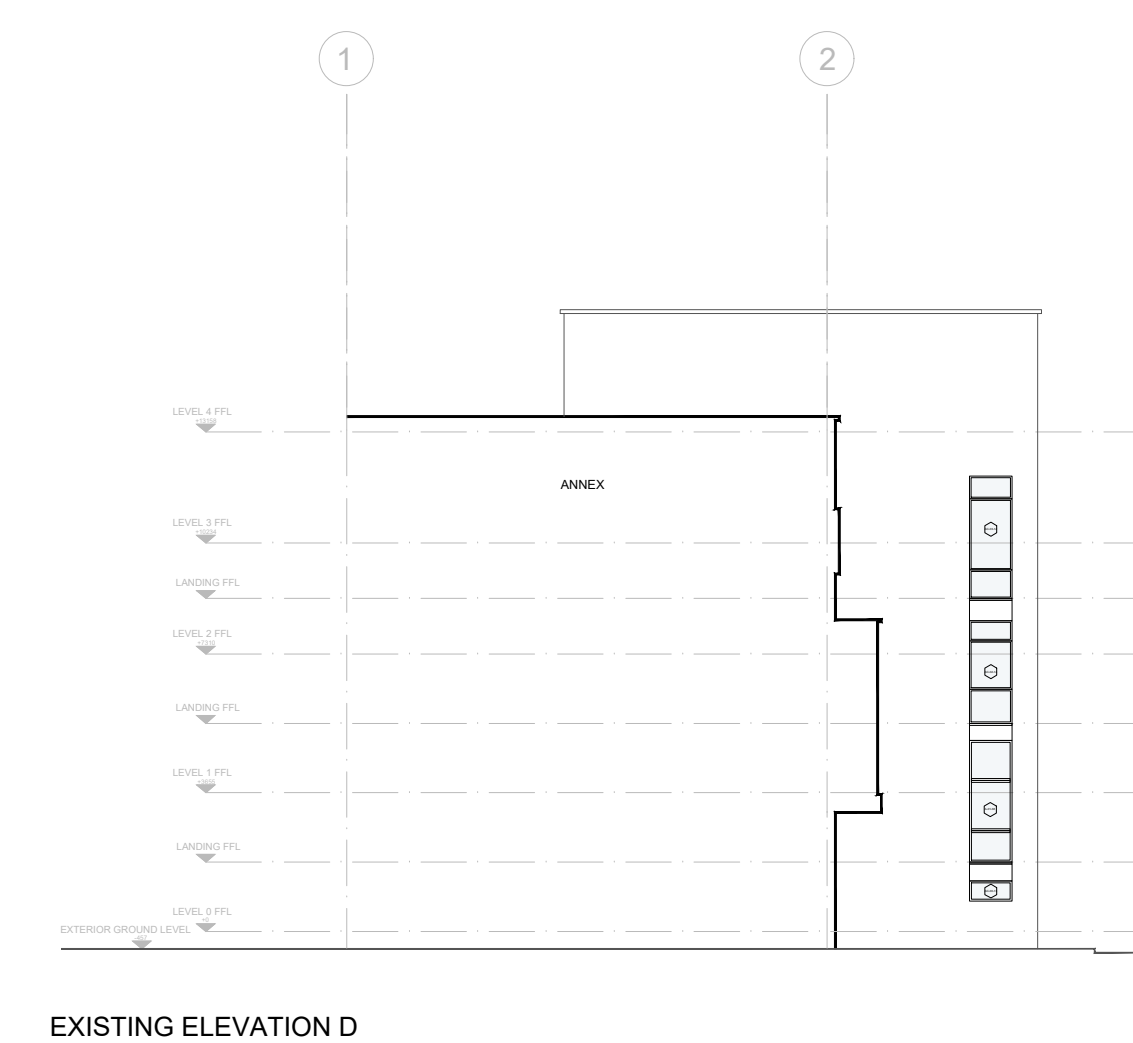
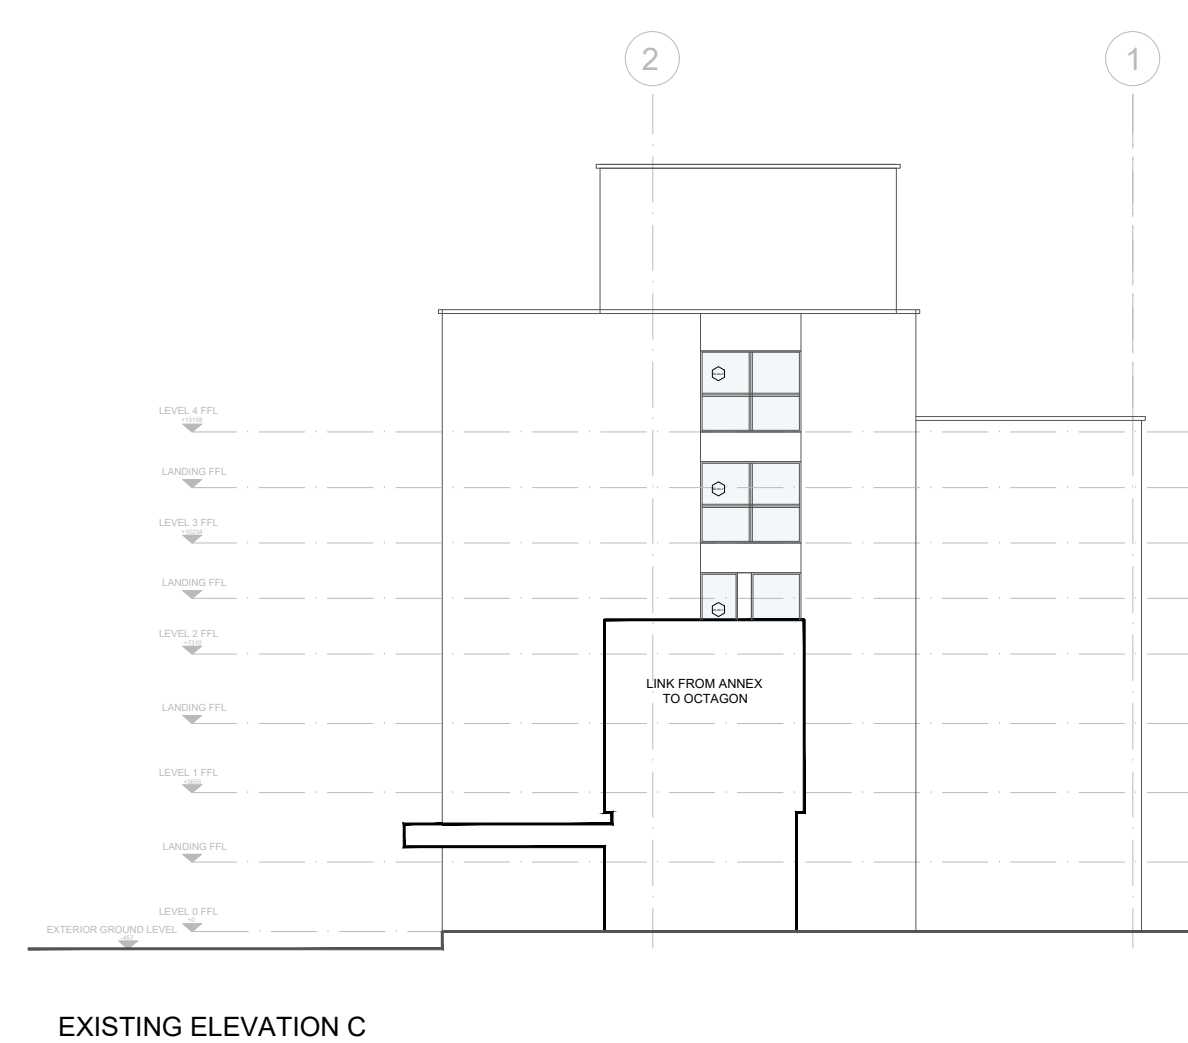
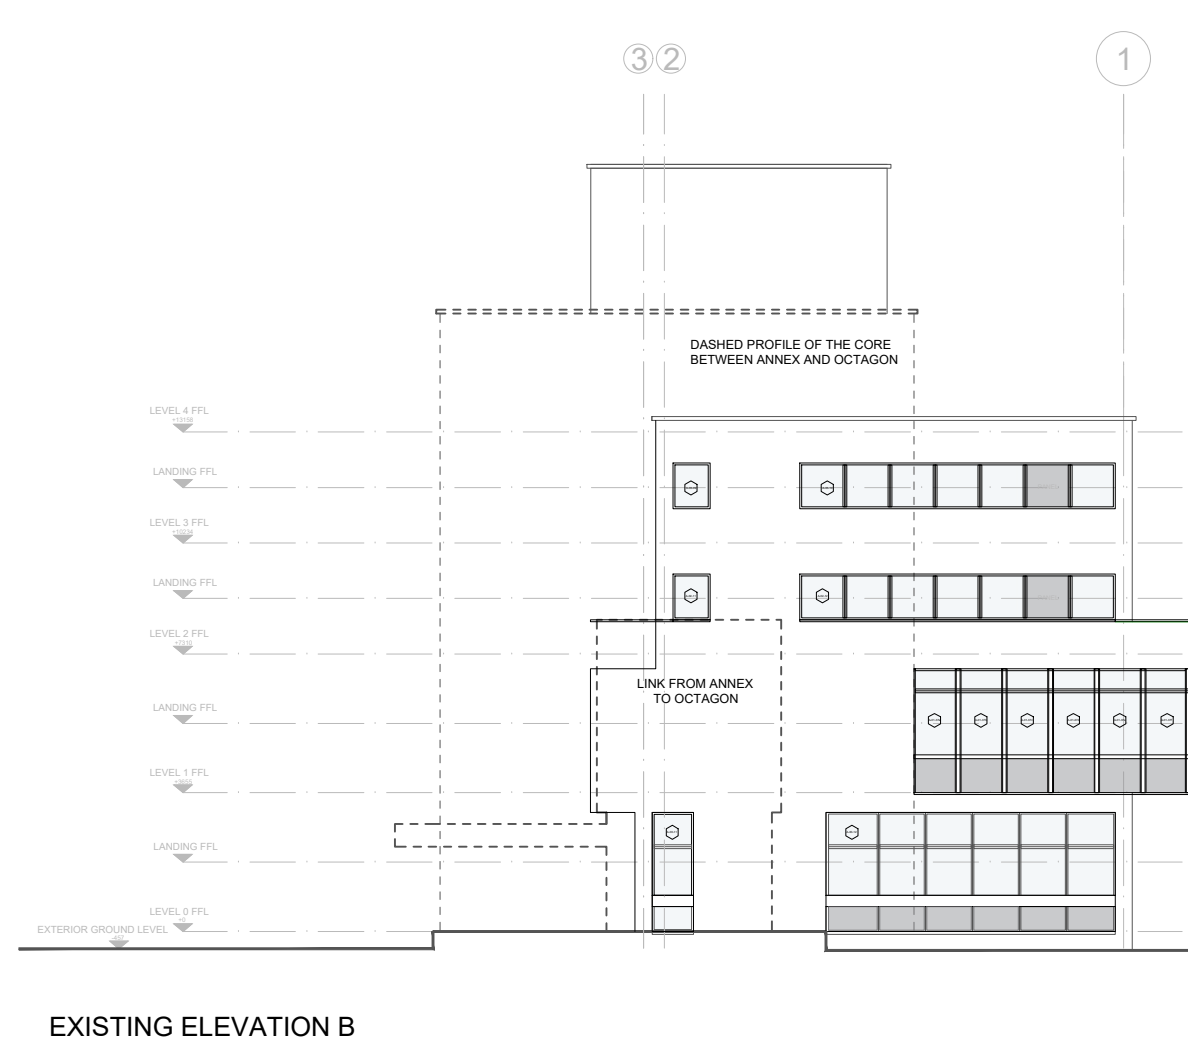


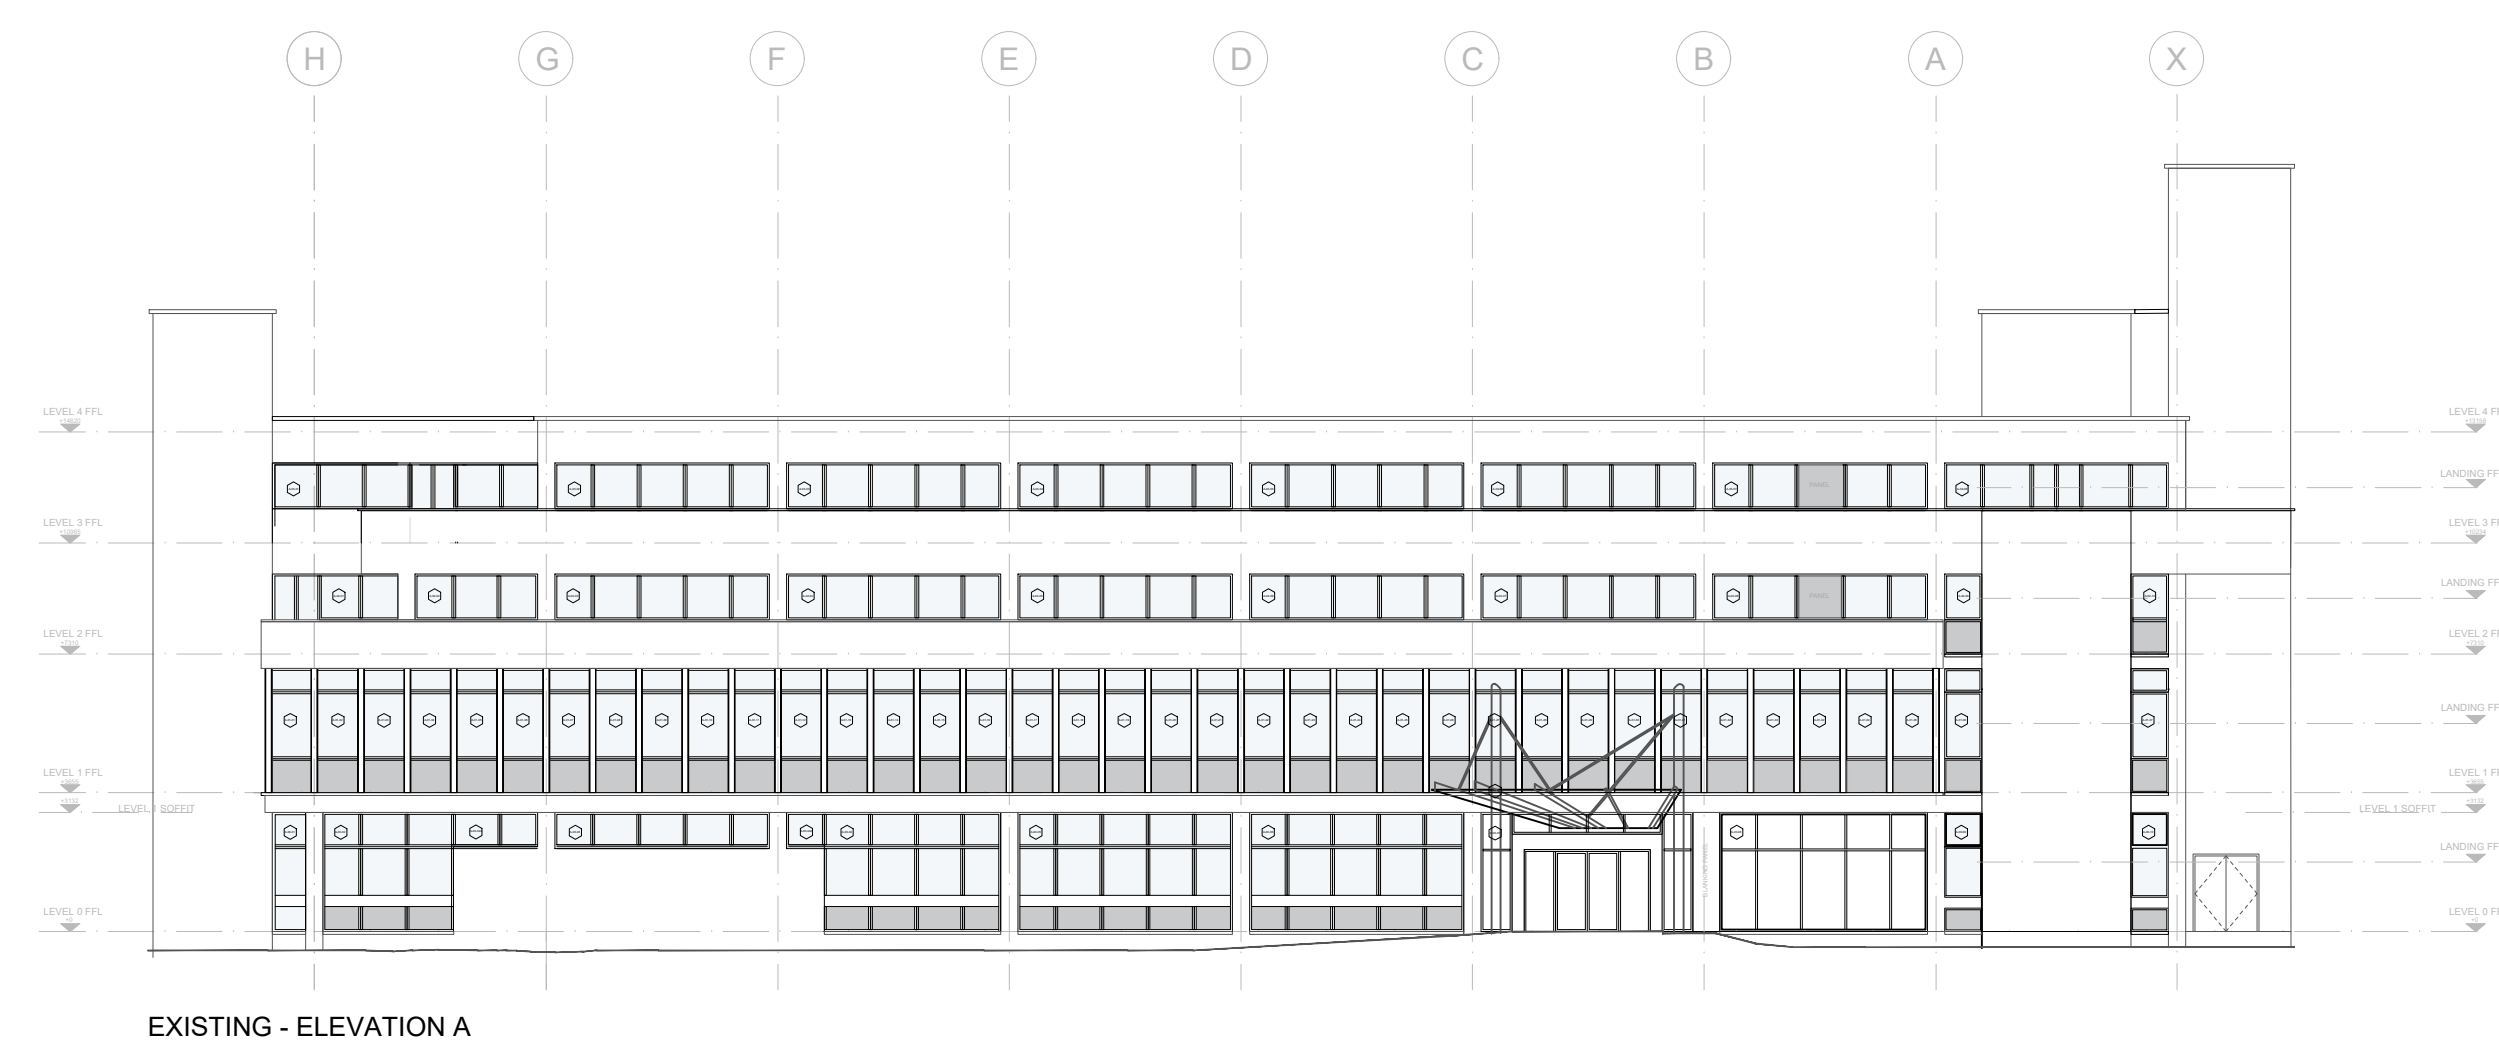


NOTE:
FULL HEIGHT CURTAIN WALL ARE SUBJECT TO WINDOW SILL REMOVAL AND ANY EXISTING STRUCTURAL COLUMNS. FURTHER INTRUSIVE SURVEYS ARE REQUIRED TO DETERMINE IF BOTTOM BLANKING PANELS ARE STILL REQUIRED.


WINDOW LEGEND

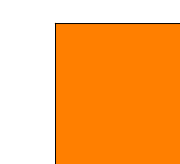


SASH WINDOW OPENINGS

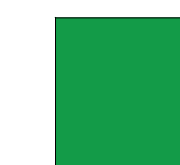


LOUVRE WINDOWS

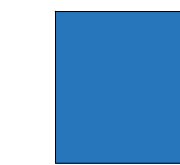








DUCTING

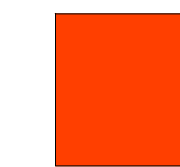

EXTRACTION FAN

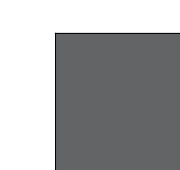

SPANDREL PANEL

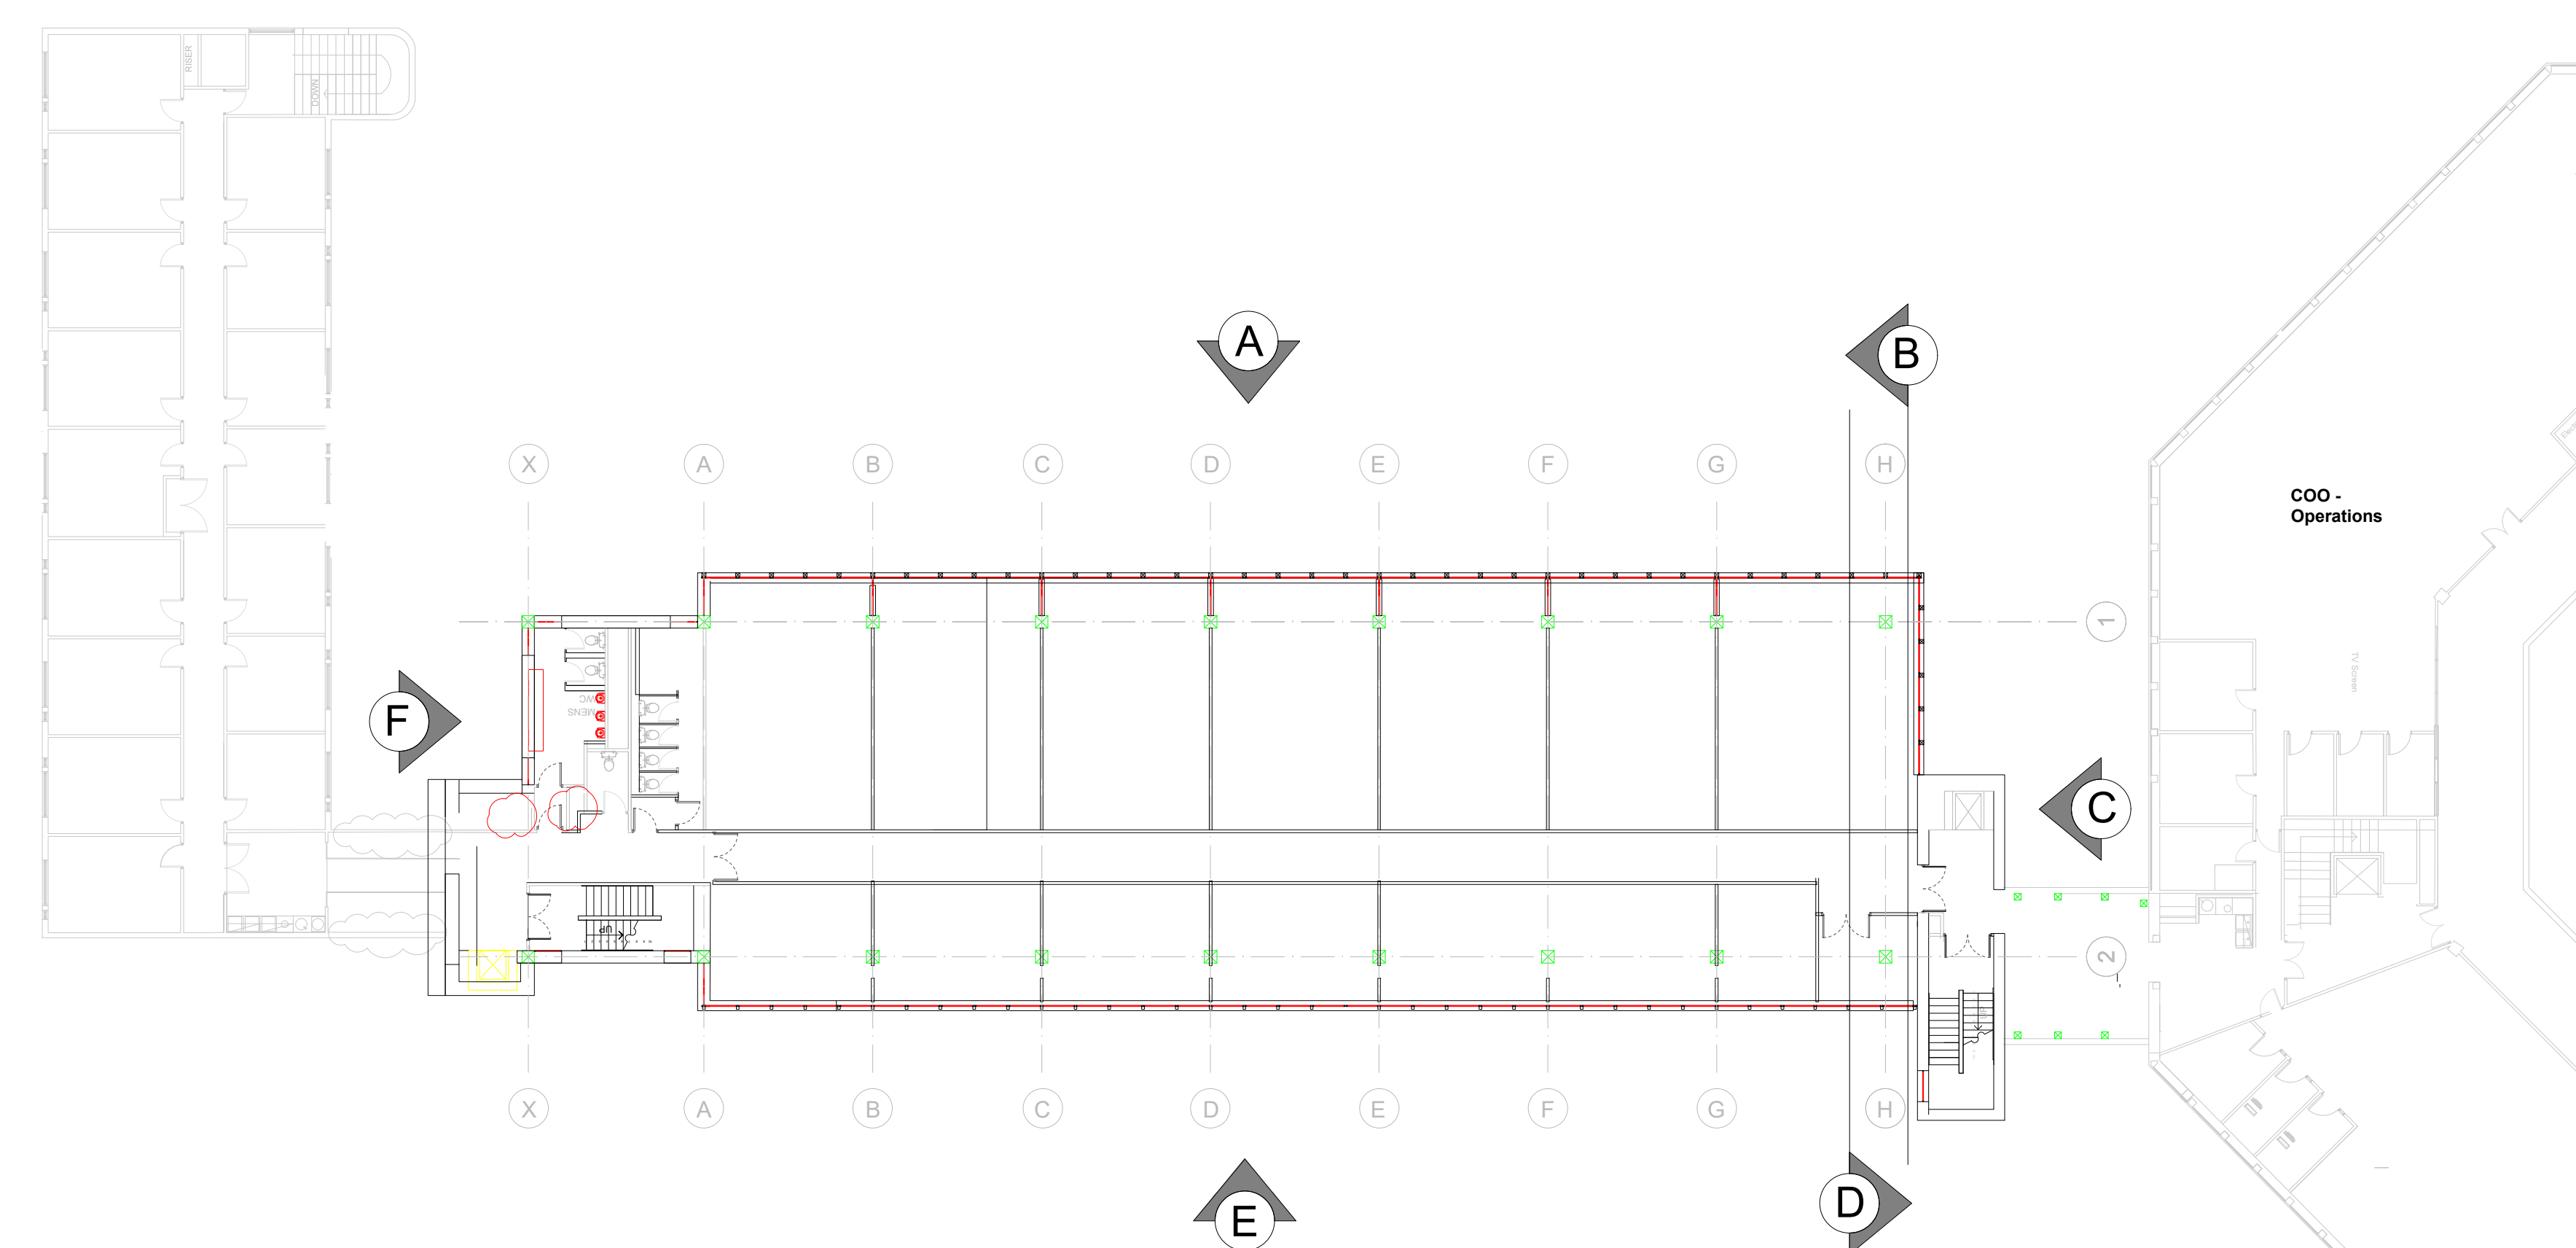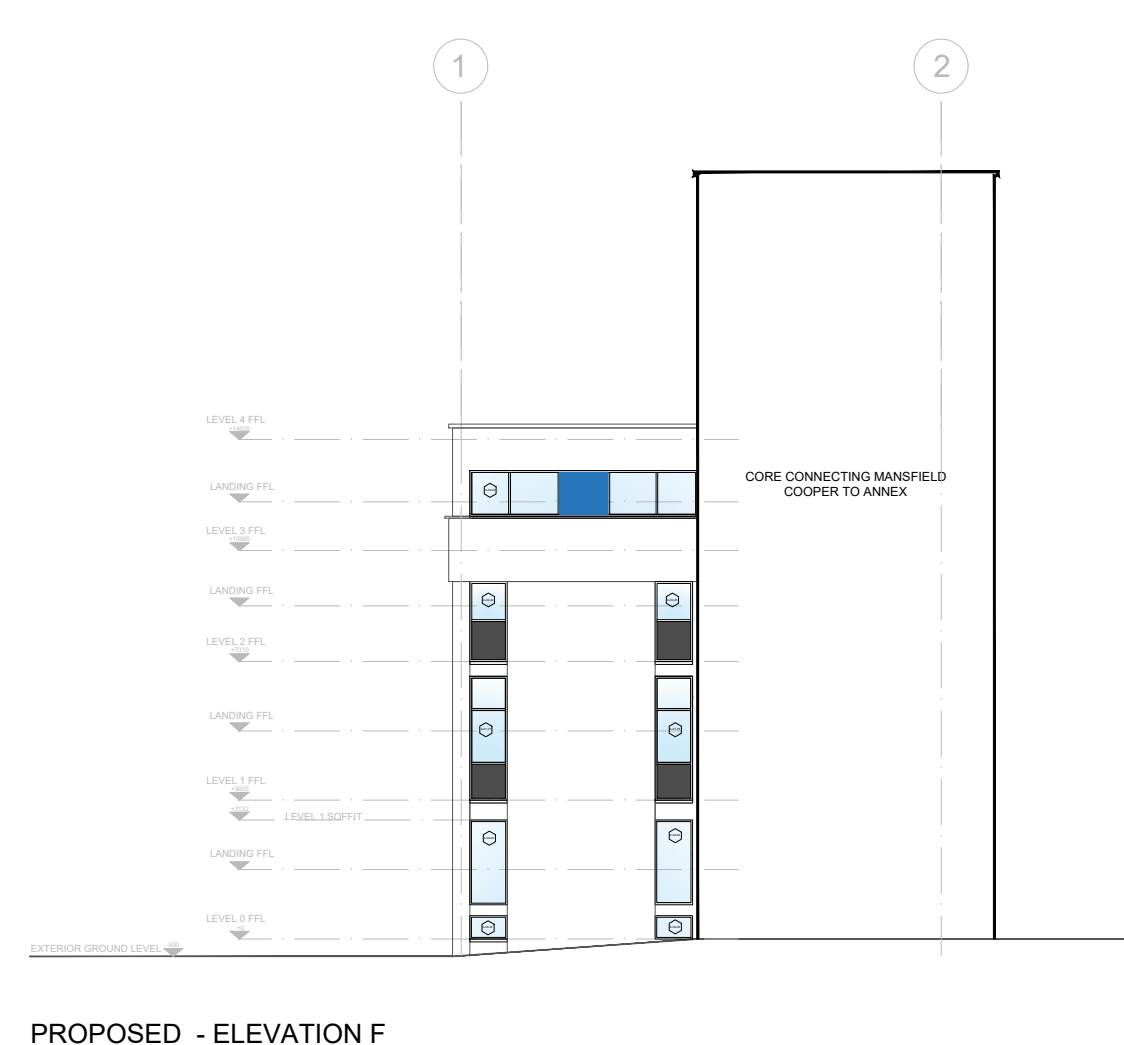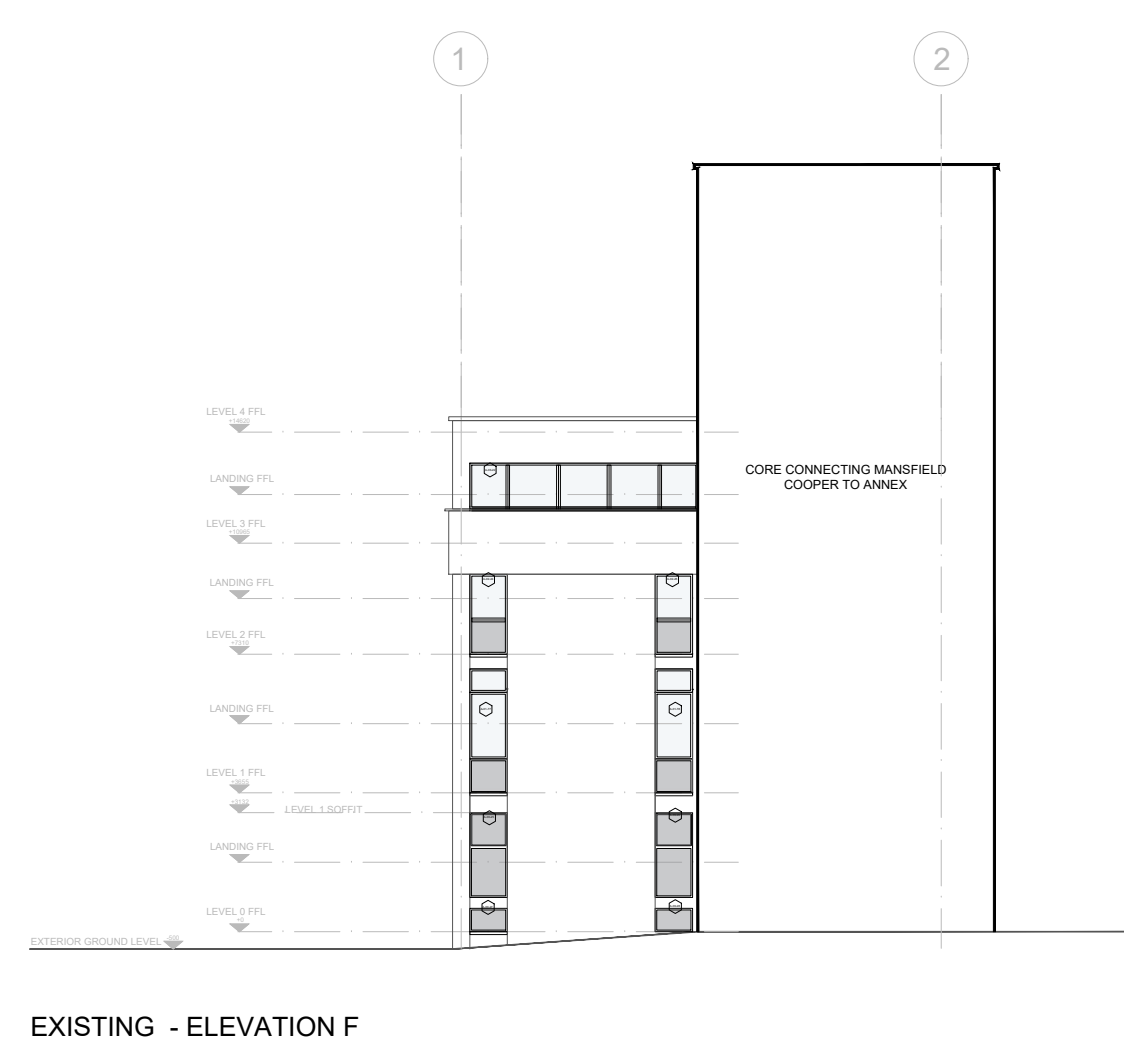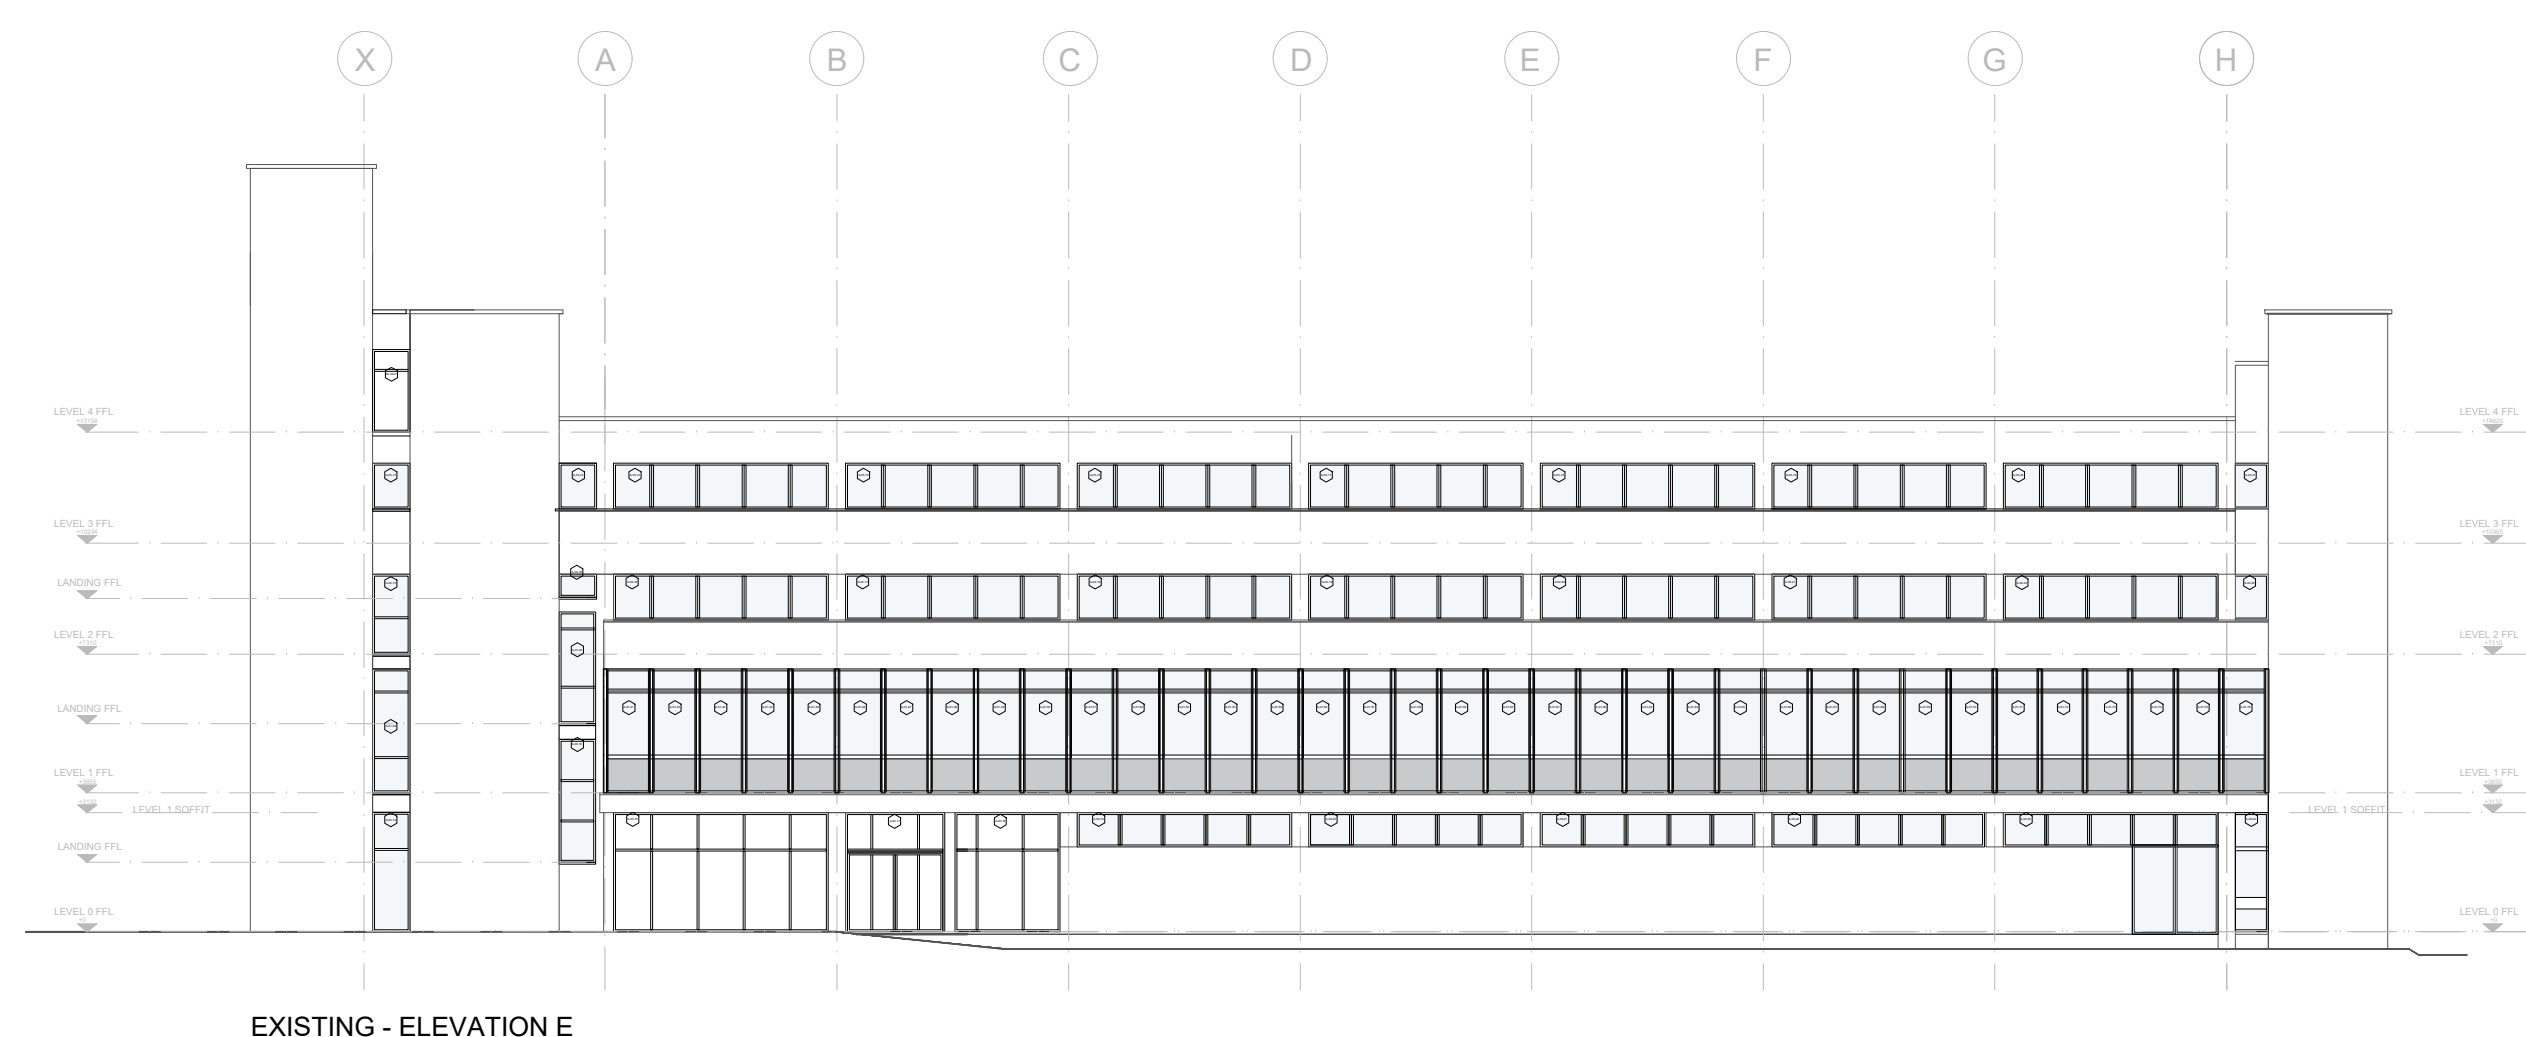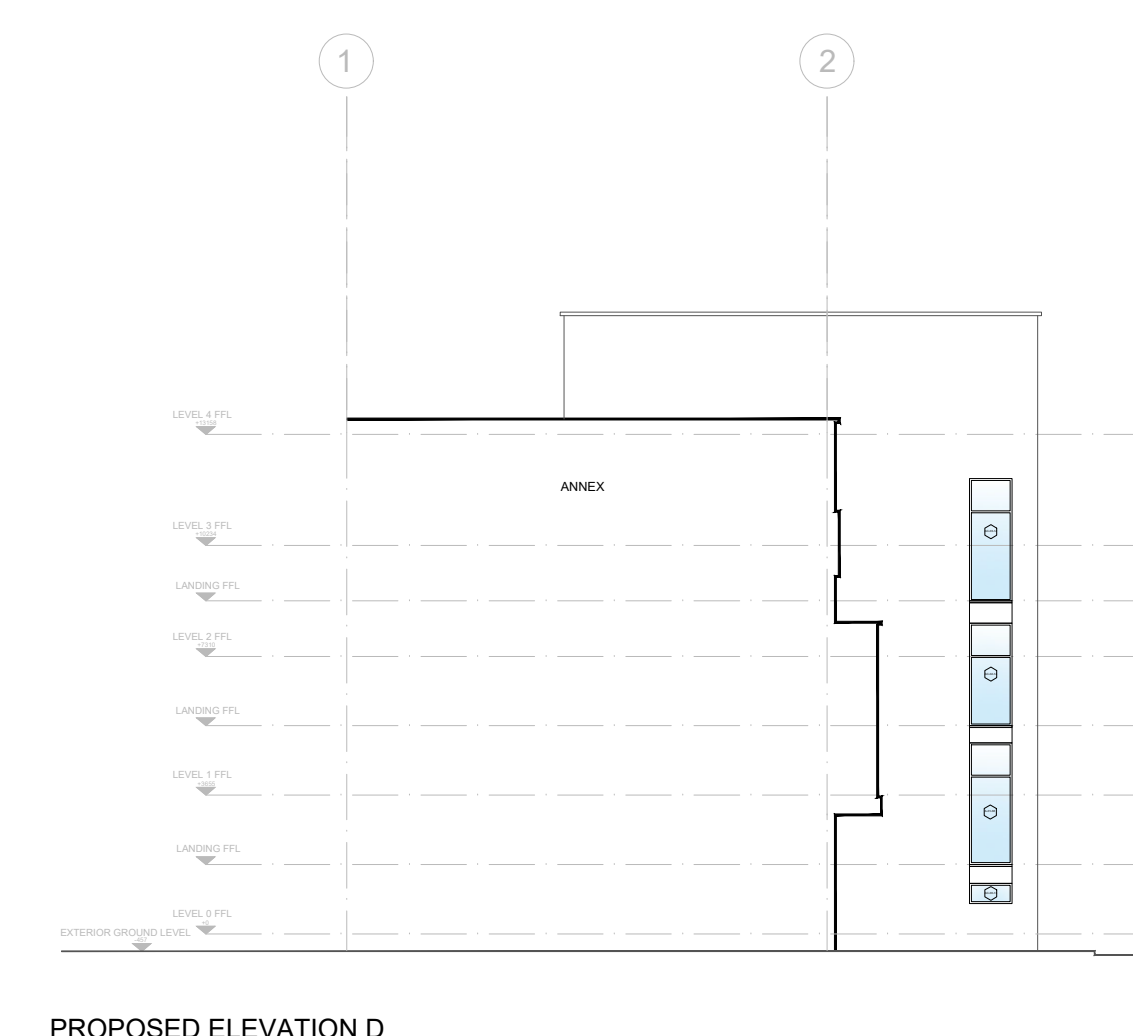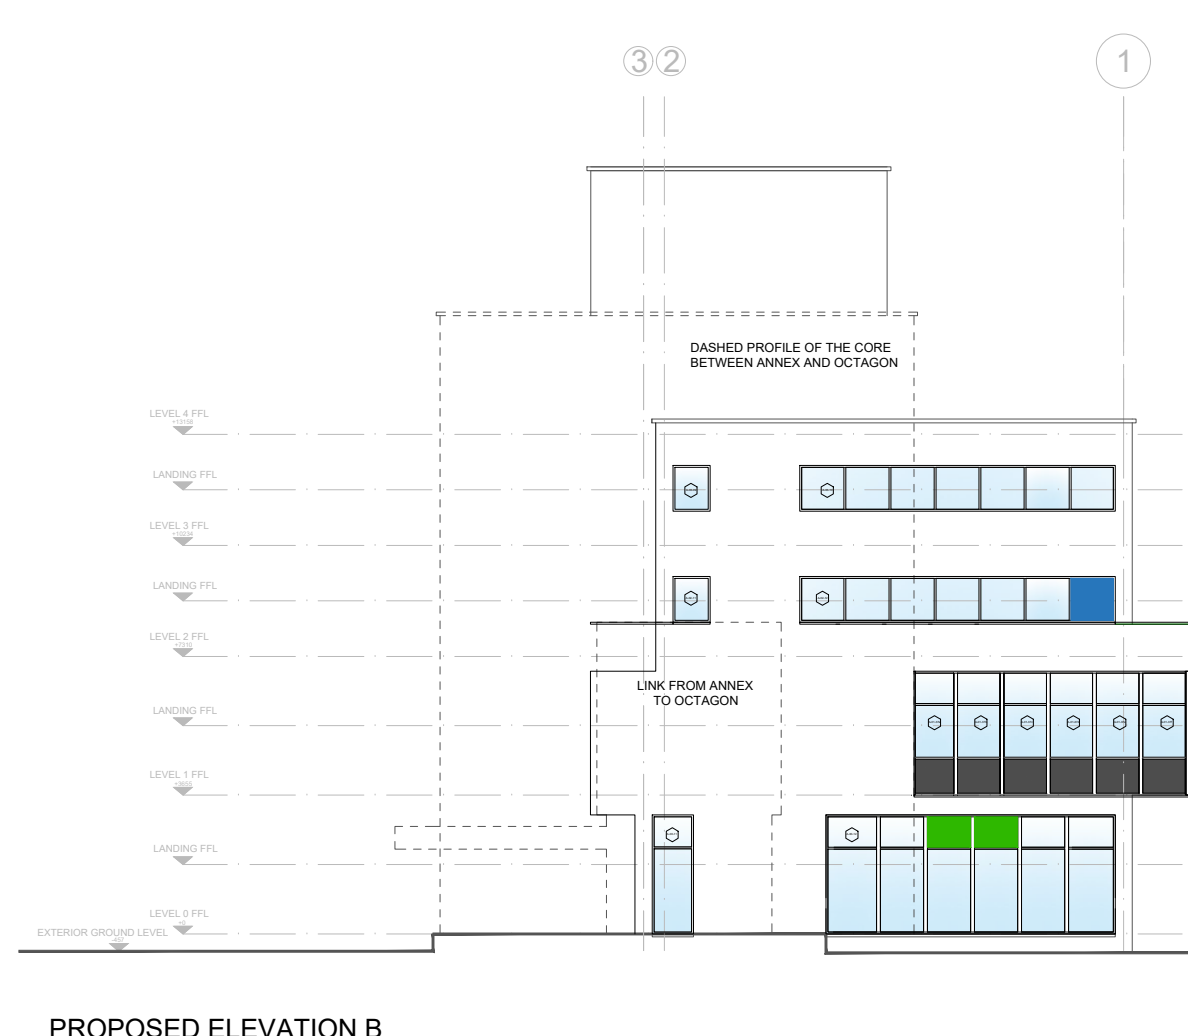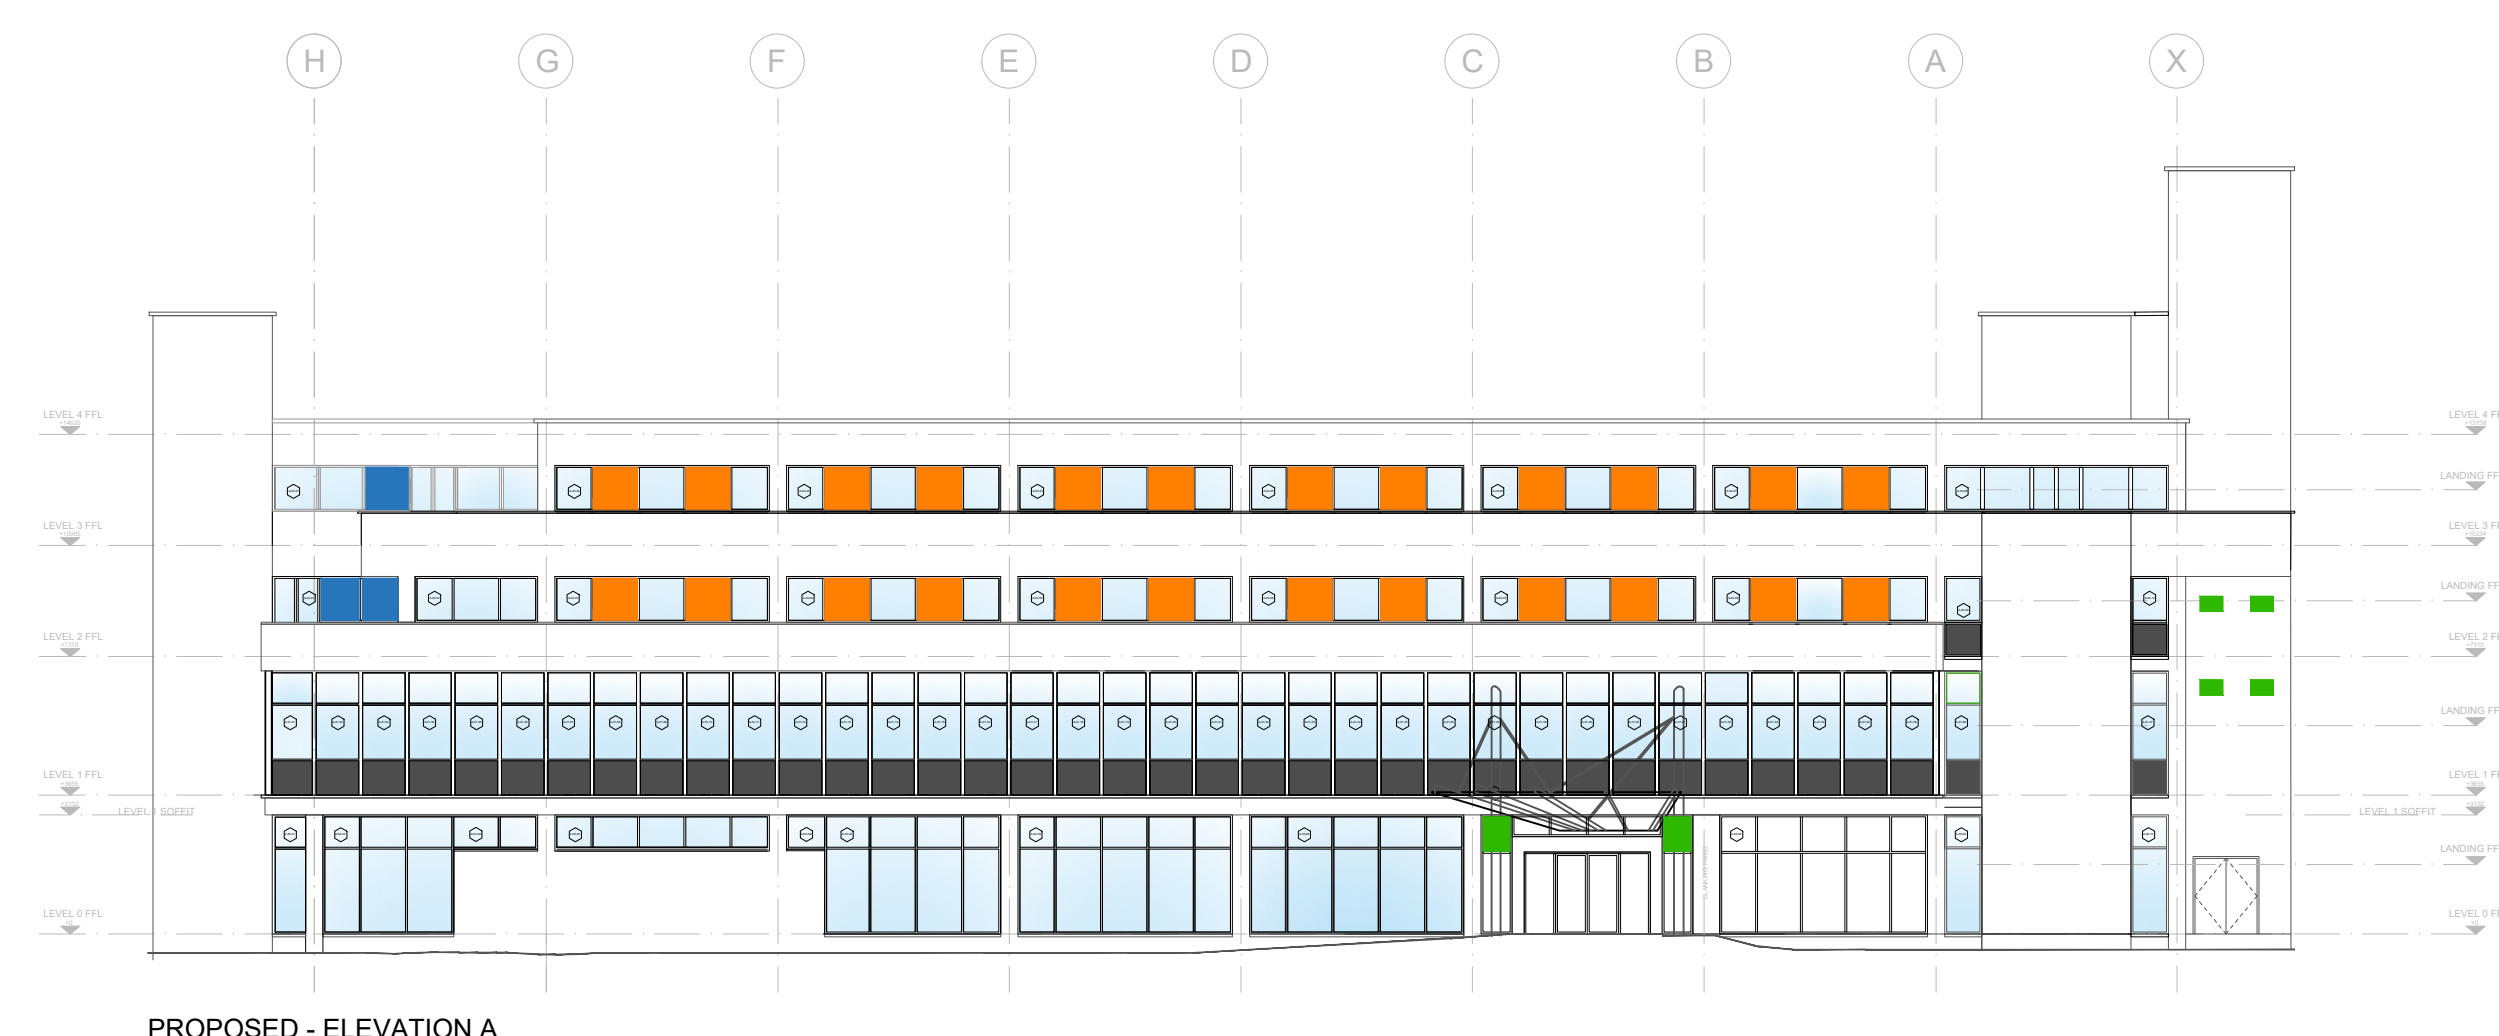

Level 1

LEVEL 1 ANNEX

CONTROL OFFICE

	WASHINGTON	THE O
--	------------	-------

[illegible]

LEAD D
CE
DATE
25.03
DRAWN

2.22

PL 115-434

SCALE
1:200

DLI

IN BY

PA

G

B
AC

0
