



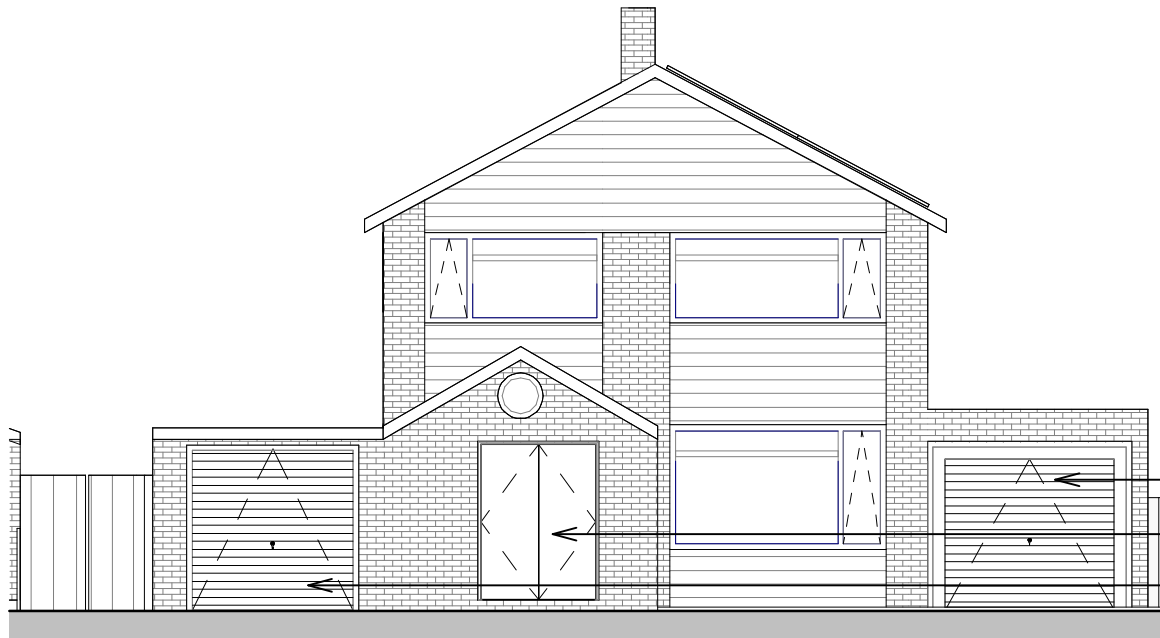


White garage door
Painted timber door
White garage door


1
101
Front (west) elevation
1 : 100

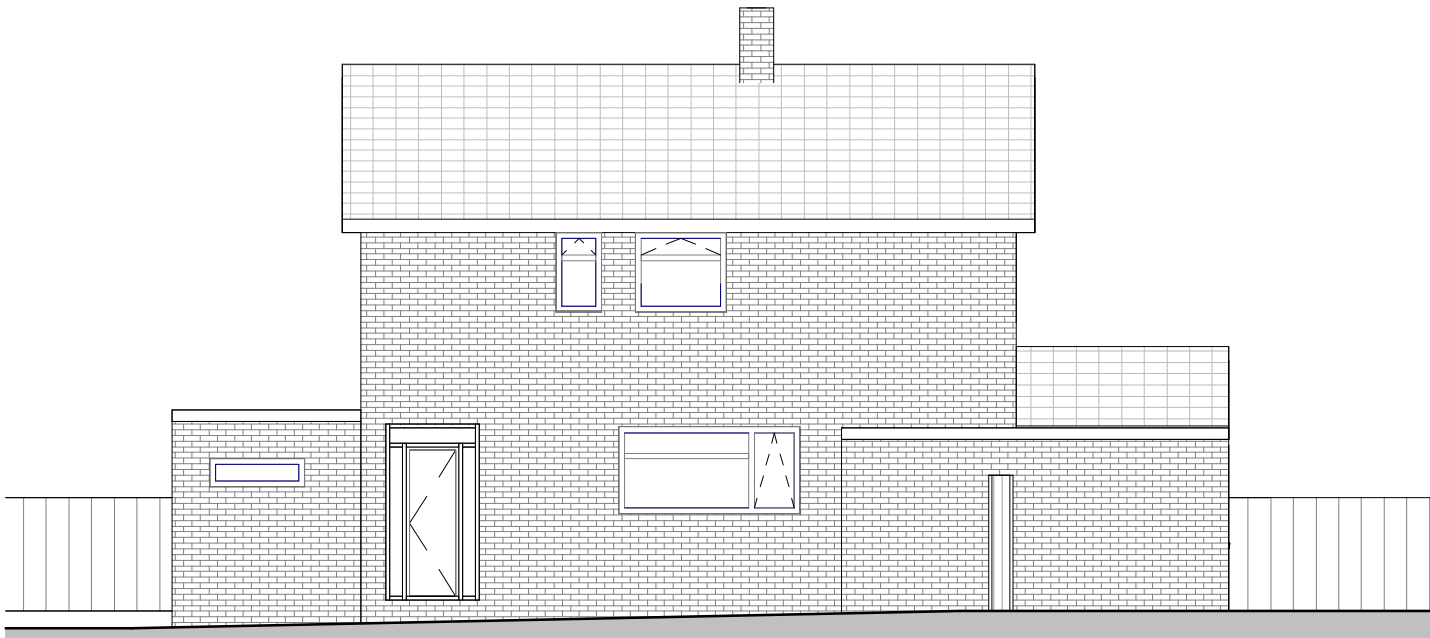

2
101
Side (north) elevation
1 : 100

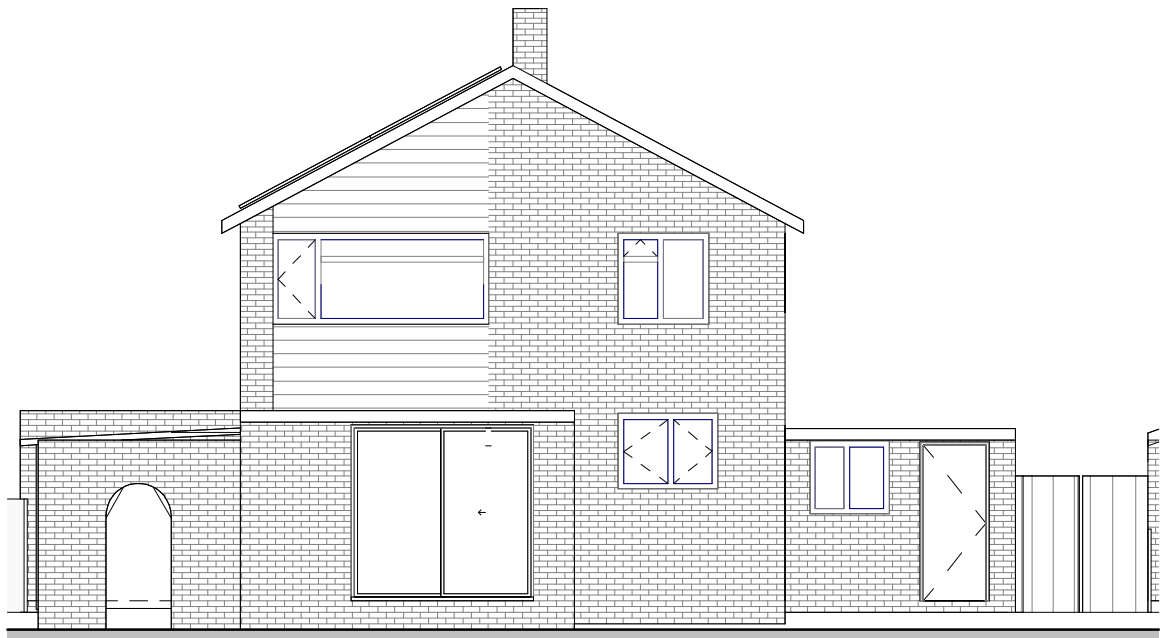

3
101
Rear (east) elevation
1 : 100

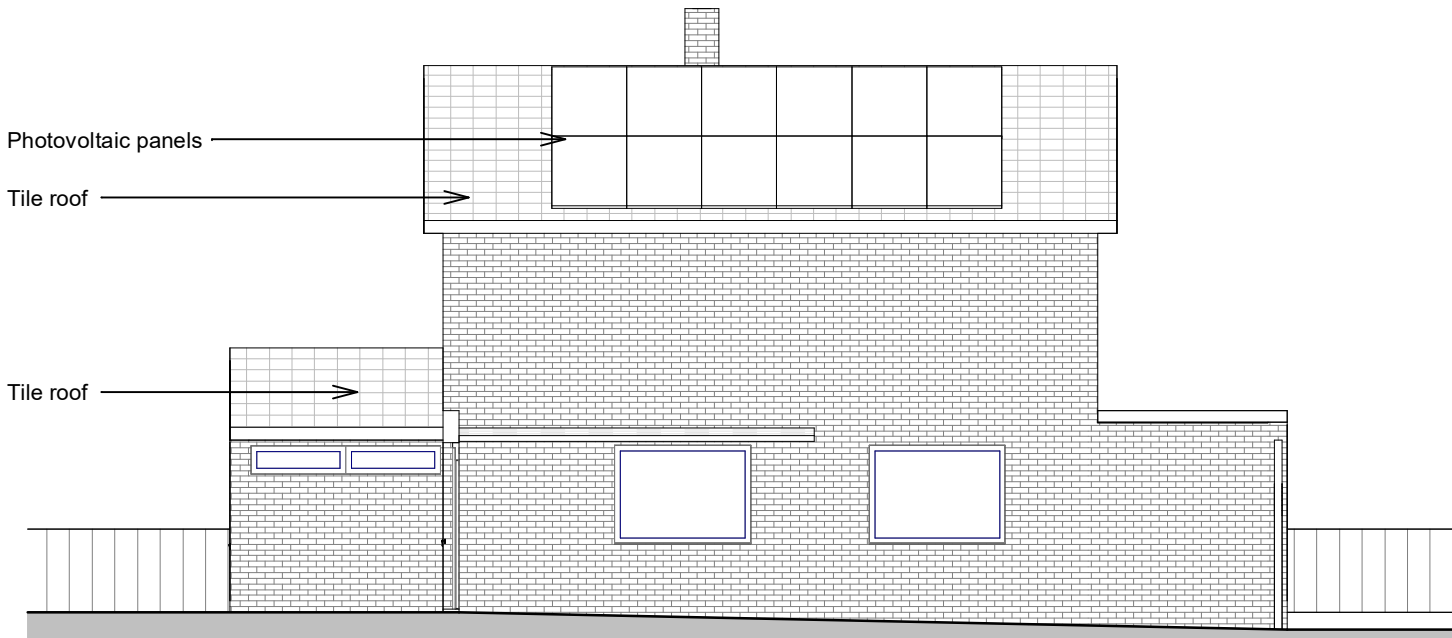

4
101
Side (south) elevation
1 : 100

<div>Scale bar</div> <div><div>101012345</div><div>SCALE 1:100m</div></div>	<div>KEY</div> <div><div><div></div>horizontal white cladding board</div><div><div></div>brick</div><div><div></div>fence</div></div>	Low Energy Retrofit - 95 Bleak Hey Road				
		Existing elevations				
		Scale @A3 1 : 100	Status Planning	Suitability S2	Revision -	
		Drawing Number 95BHR - 95B - A - 102				
No.	Revision	Date	Initial	Chk'd		