




0 1:500 25m

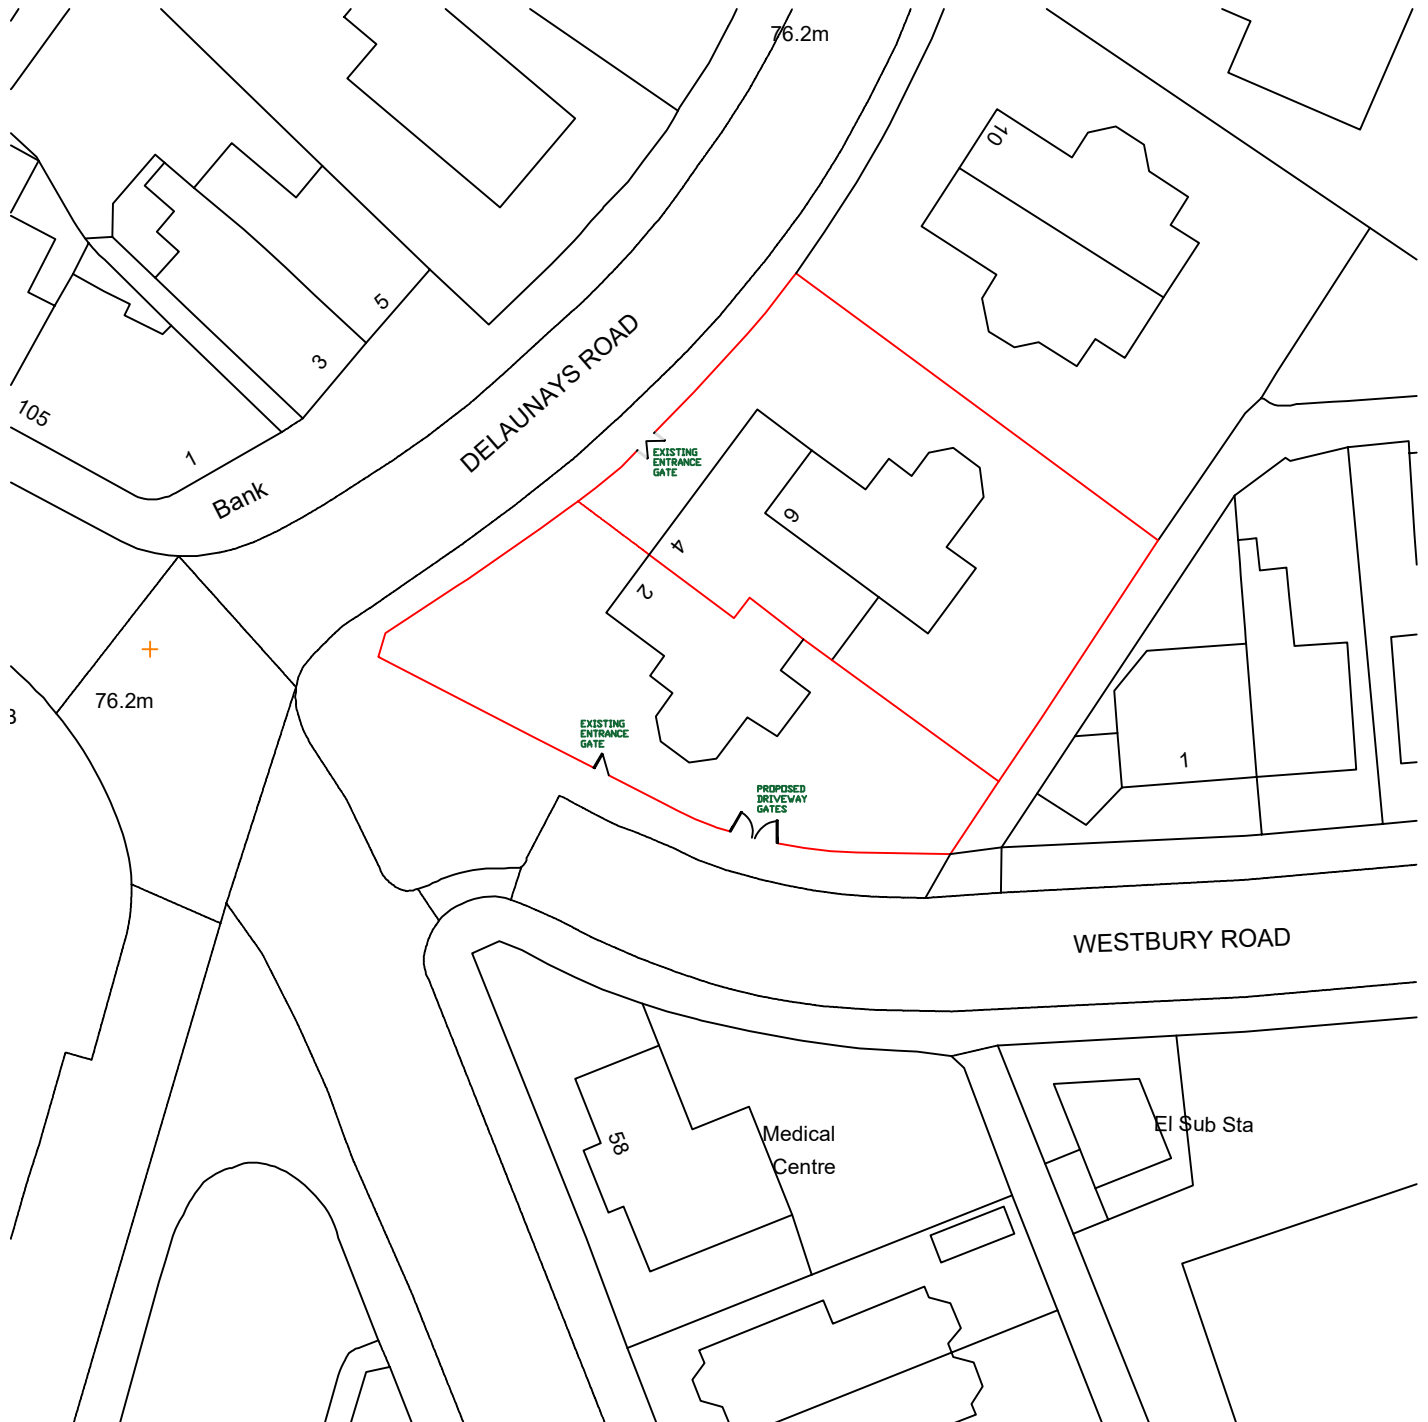

BLOCK PLAN – BOUNDARY GATES

2, 4, 6 DELAUNAYS ROAD, M8 4QS

SCALE – 1:500