




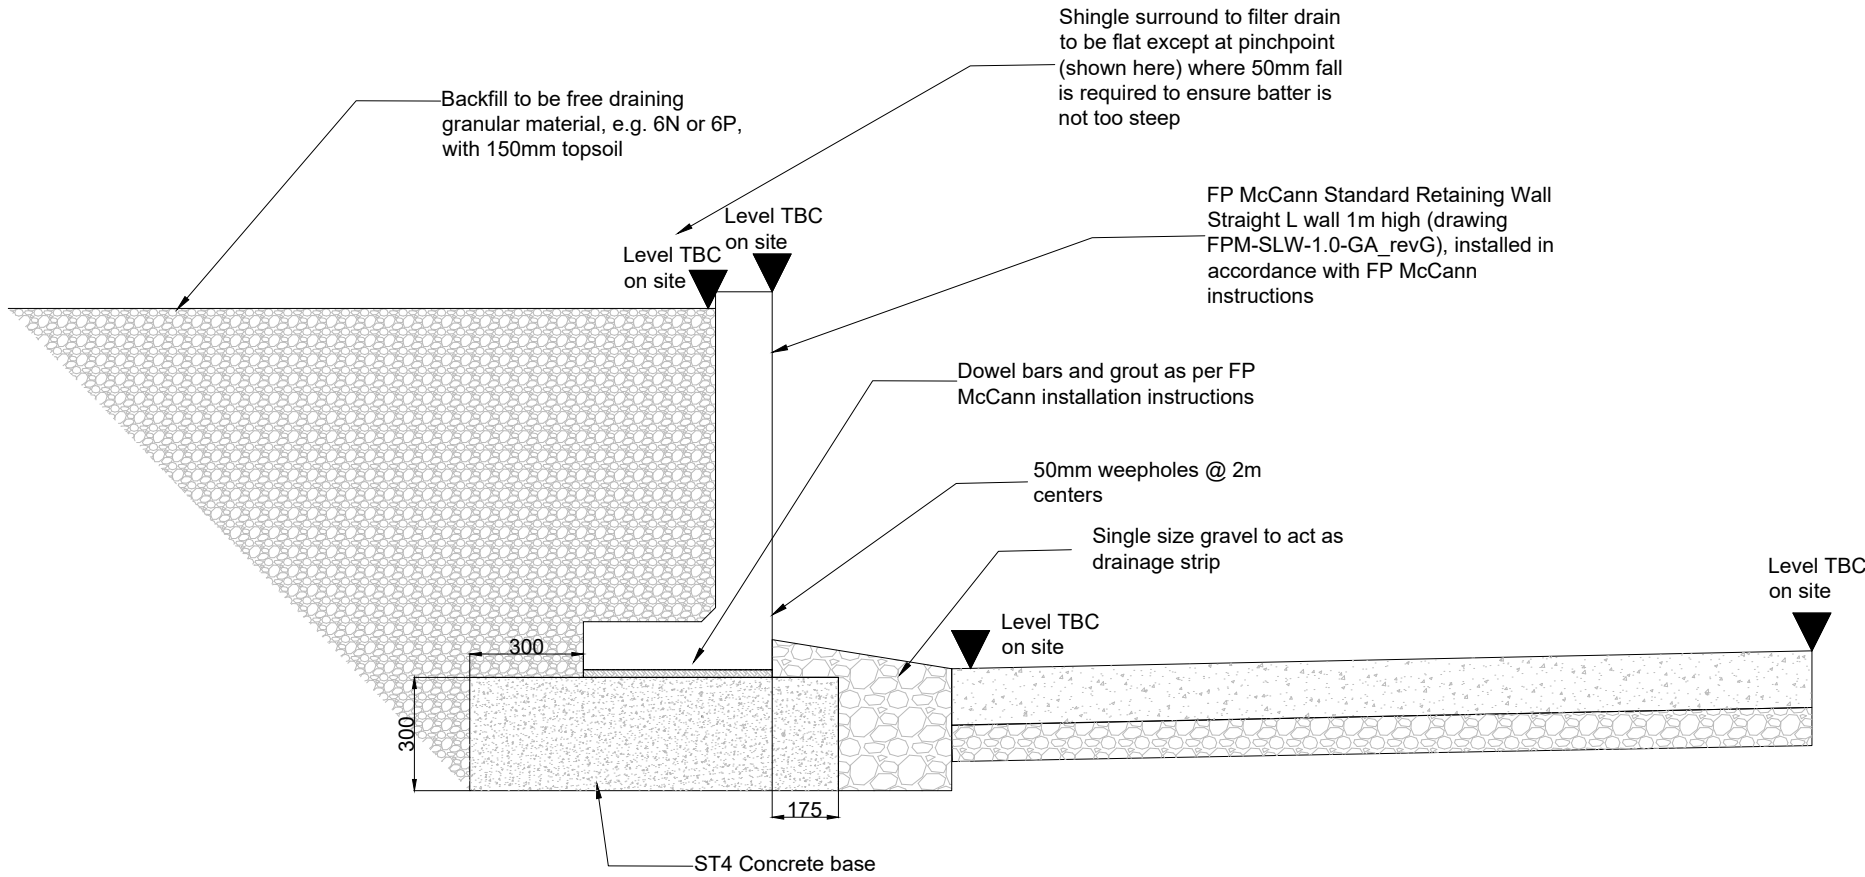


Typical Section A-A Through PCC L Shaped Retaining Wall
Scale 1:20

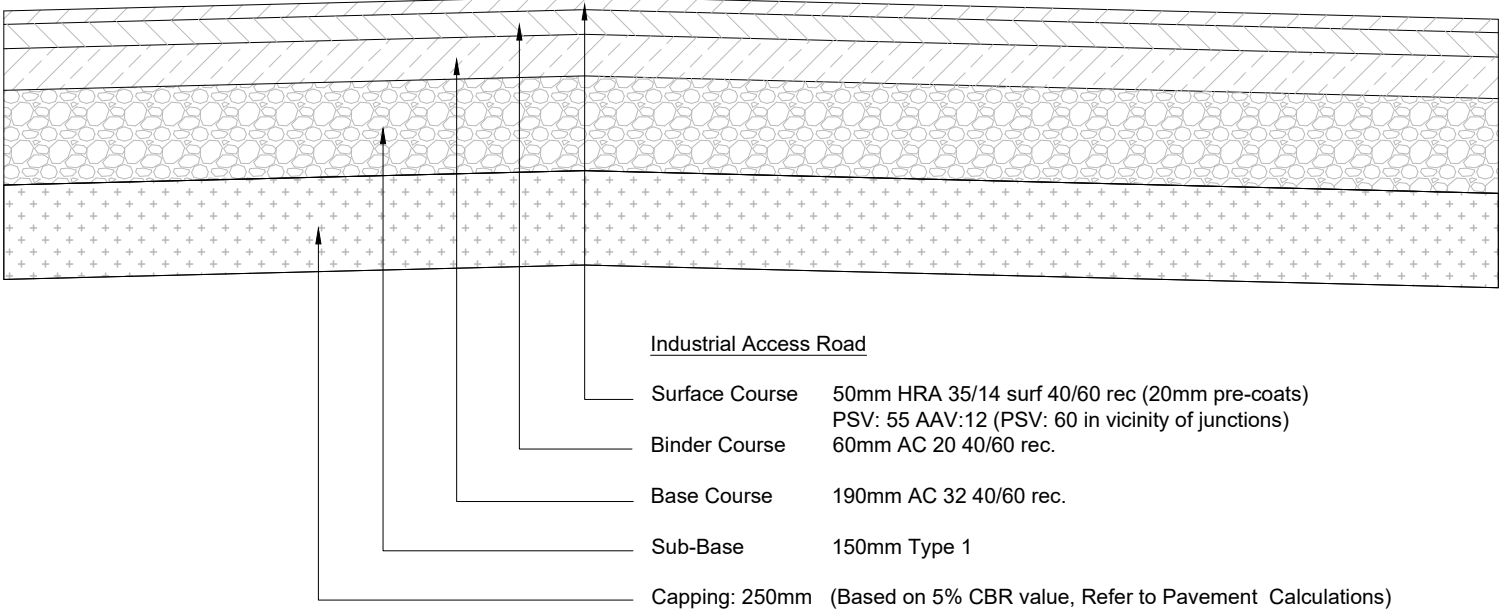


Typical Section through Carriageway
Scale 1:20

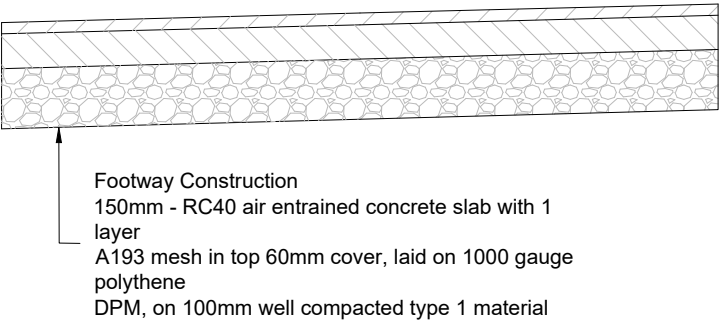

Typical Cross Section for Footway
Scale 1:20

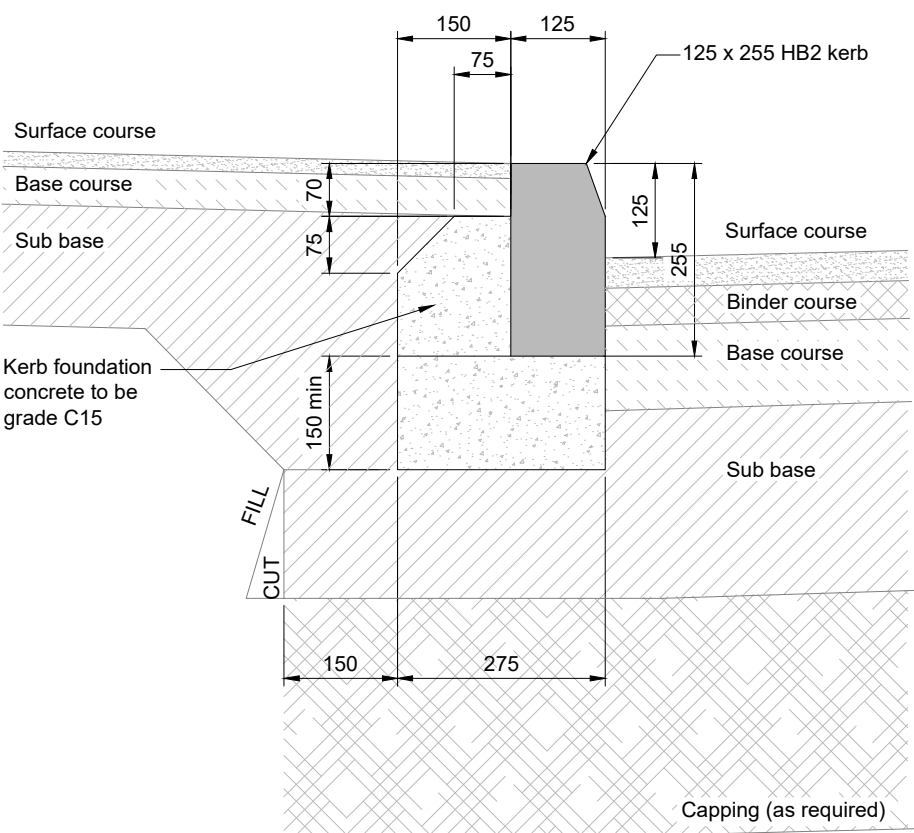

Typical Full Height Kerb Detail
HB2
Scale 1:10

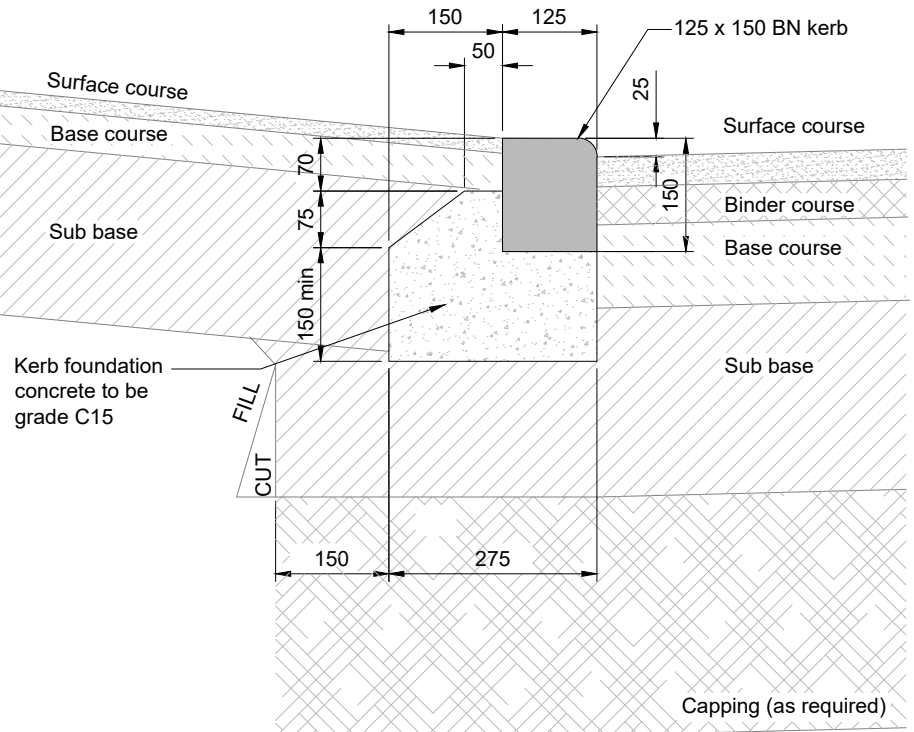

Typical Bull Nosed Dropped Kerb Detail
BN(25)
Scale 1:10

Notes

REV	DATE	BY	DETAILS	CHK'D
-----	------	----	---------	-------

AMENDMENTS

Client

RAPLEYS

Project

HGV Car Park,
Rondin Road
Manchester

Title

Construction Details

Drawing No.	Revision
-------------	----------

MA11767 - 6030

Drawn	Engineer	Date	Millward Project Code
-------	----------	------	-----------------------

TS

ST

14.12.23

MA11767

Checked	Approved	Scale @ A2	Status
---------	----------	------------	--------

ST

ST

AS SHOWN

PRELIMINARY



11 & 12 Edison Village,
Nottingham Science Park,
Nottingham, NG7 2RF
t: 0115 941 4560
w: www.millward.co.uk
e: info@millward.co.uk

Different through Design

© THIS DRAWING IS THE PROPERTY OF THE MILLWARD PARTNERSHIP
AND MUST NOT BE REPRODUCED, WHOLLY OR IN PART, NOR THE
INFORMATION THEREIN DISCLOSED TO A THIRD PARTY, WITHOUT THE
WRITTEN PERMISSION OF THE OWNERS