


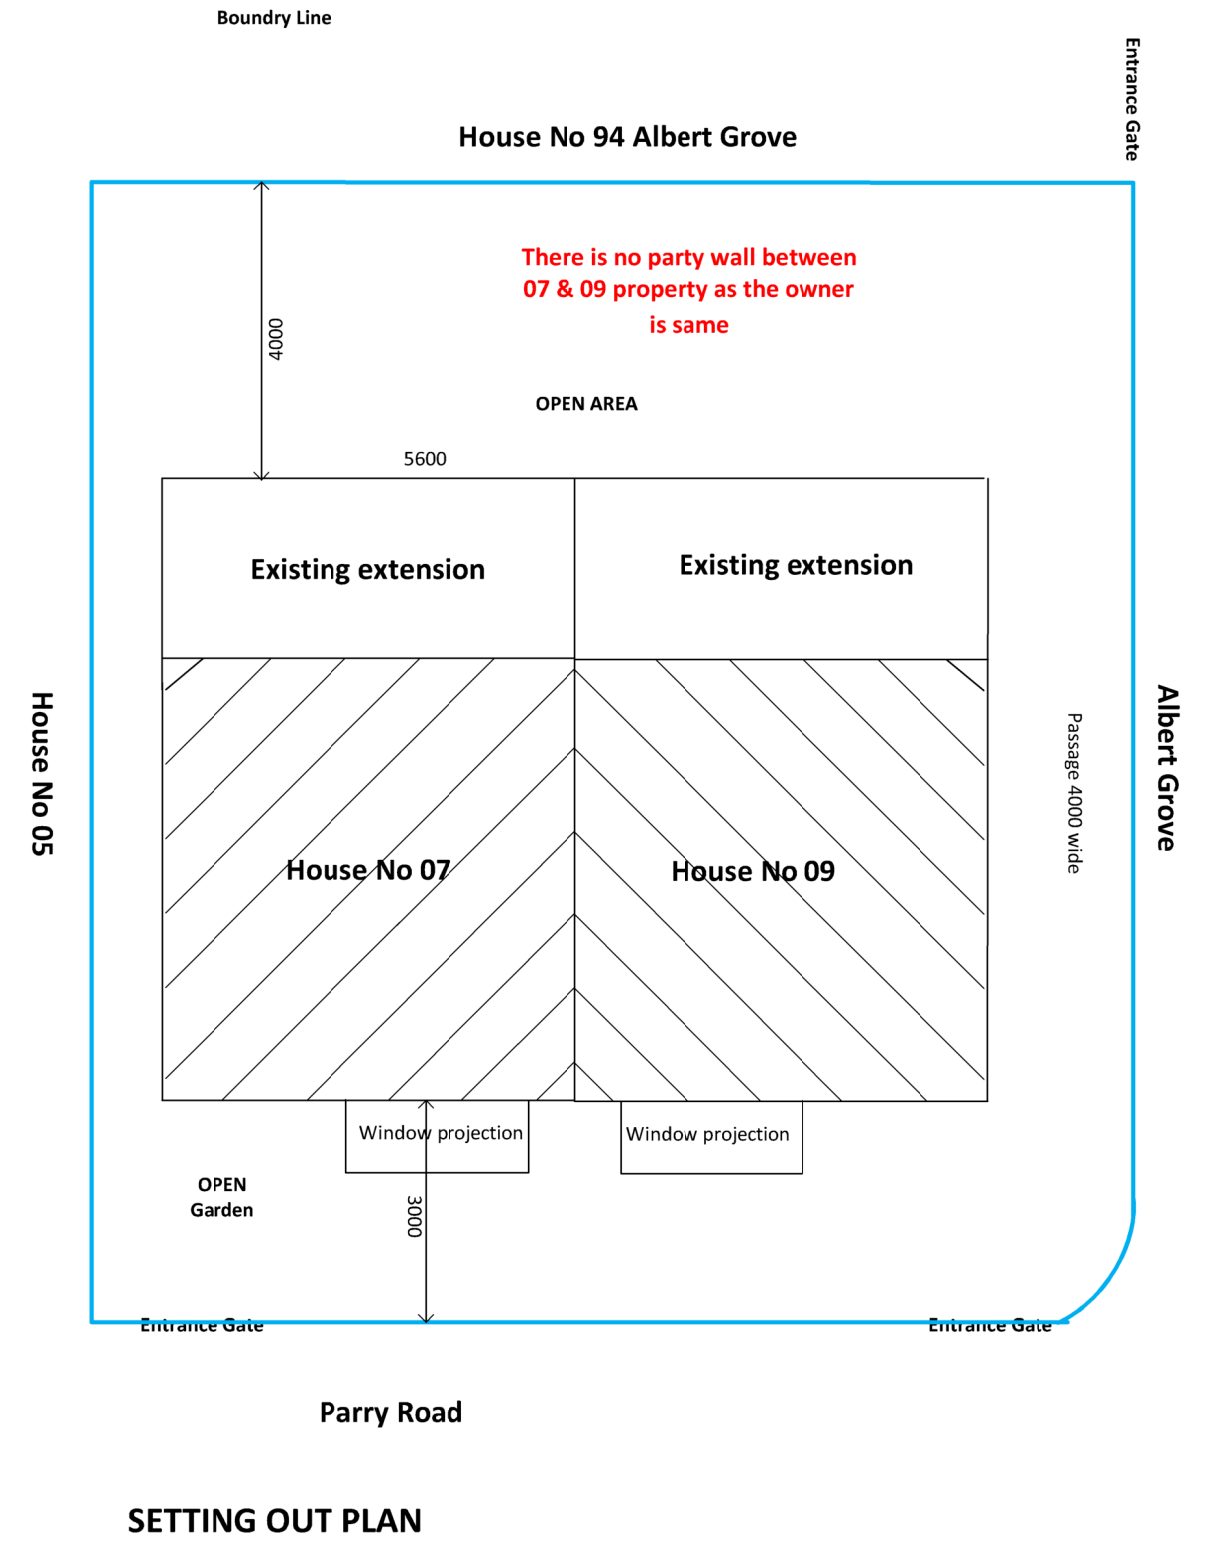

Client	Mr. Mohammed Jabed Uddin Mrs Rokhsena Uddin 07 Parry Road, Longsight, Manchester M12 5QD		
Title	Erection of Porch, Ground Level Side and Rear and First Floor Rear Extension		
Scale	1 = 50@A3	Drawing No.	2034-BB