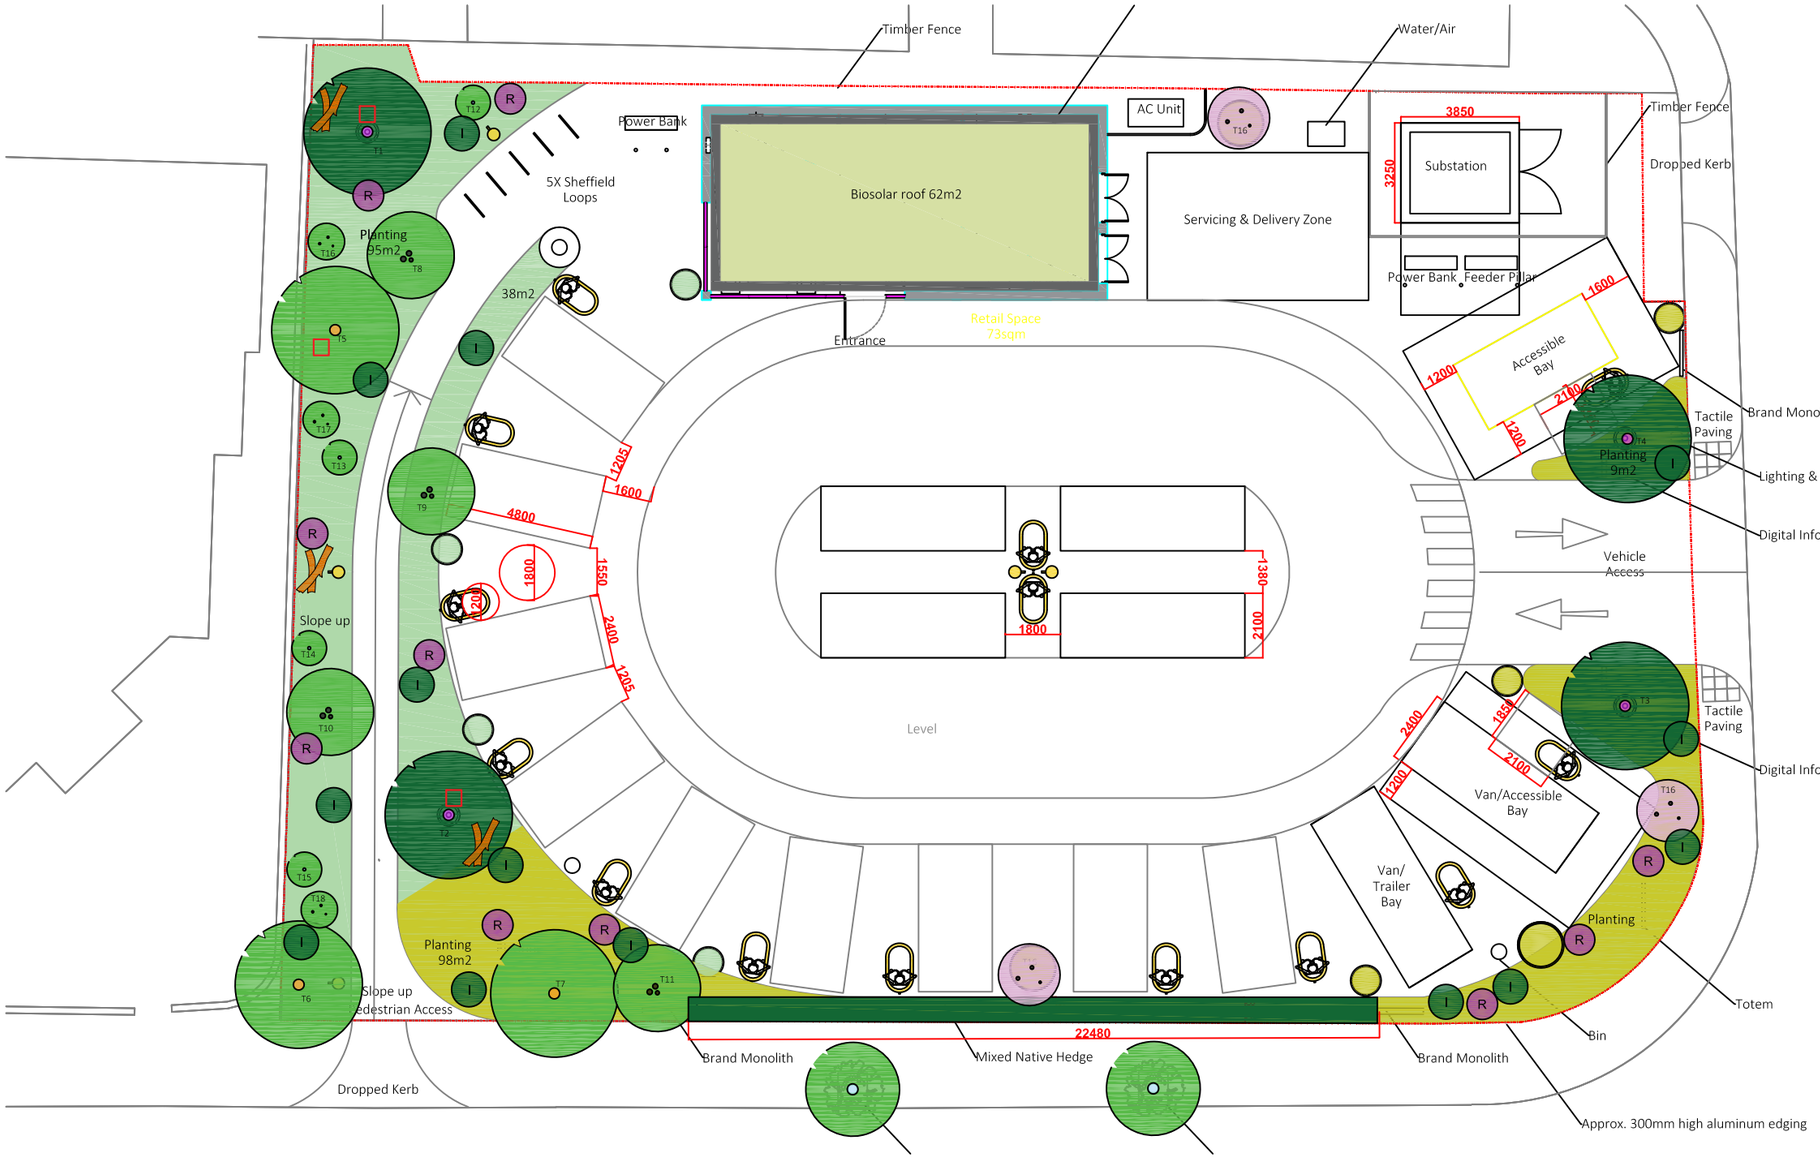

NOTES:

To be read together with FFLO landscape spec and plant schedule

To fully understand the key please print in colour

In this project FFLO drawings should only be used in reference to soil type/depth and planting. For all other matters please refer to architects drawings

Plant mixes to be planted as a naturalistic tapestry. All plants per mix to be set out by the landscape architect, prior to any planting. This must be programmed into the installation.

Bulbs to be overplanted. If installation does not fit the season for bulb planting, potted bulbs must be used in place of bulbs. In this instance contractor must agree pot numbers / quantities with FFLO.

IMPORTANT NOTICE: Plant sourcing must be incorporated into the programme to ensure correct cultivars are procured. Substitutions should be a last resort and must be agreed with FFLO prior to order. Please send photos of multistems, shrubs and trees to FFLO for review and agreenment prior to order.

Plants shall be first class examples of their species or variety, free from all pests and diseases, with good fibrous root systems and materially undamaged (refer to relevant sections of BS3936 Parts 1-4 'Specification of Nursery Stock').

- refer to planting schedule

Mix A 133m2 planted at 9 plants/m2

Mix B 90m2 planted at 9 plants/m2

Biosolar roof, 62m2 with 300mm gravel fire break (to architects details)

Raised planter, 1m dia., 450mm H
Mix A 3m2 planted at 9 plants/m2

Raised planters,
3x1mdia., 3x1.5m dia., 450mm H
Mix B 6.5m2 planted at 9 plants/m2

Native mixed hedge 22.5Lm

TREES

ALL TREES TO BE SELECTED BY FFLO PRIOR TO ORDER

Betula pubescens - SMALL
T12 -T14
Size 2-3m H, 140-160mm girth
Feathered

Betula pubescens - SMALL
T16-T18 Size 2-3m H
Multistem

Betula pubescens - MEDIUM
T8-T11
Size 4-5m H
Multistem

Ilex aquifolium -
various sizes, see schedule

T5-7 Betula pubescens
standard, 2m clear stems
see schedule, to be selected by FFLO.

T1-4 Pinus sylvestris
standard, 2.5m clear stems
see schedule, to be selected by FFLO.

T18-19 Sorbus aucuparia
standard, 2m clear stems
see schedule, to be selected by FFLO.

Malus sylvestris multistems, see schedule

Rosa canina

Deadwood for invertebrates,(see FFLO spec)

Tree mounted bat / bird boxes, type to be determined.

0 1 2 3 4 5 10m

North

PLANTING PLAN – UPDATED LAYOUT
B.Ev RELIANCE STREET
Scale 1:100 @ A1 1:200@A3
NB to fully understand the key please print in colour
10.06.2024
Drawing no. L_101 Revision D
FOR PLANNING

FFLO . www.fflo.co.uk . Tel: +44 (0)1892 512 669