



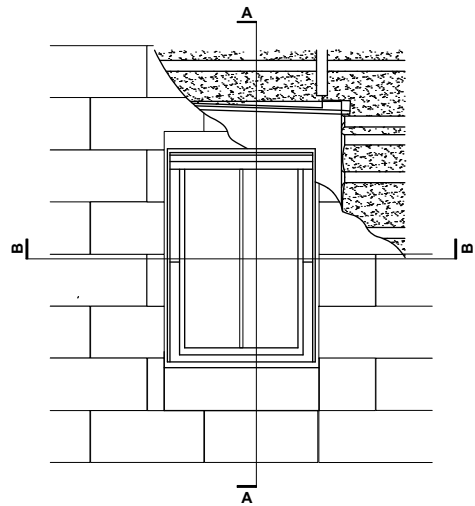

TYPICAL ROOFLIGHT ELEVATION
NTS

TYPICAL
SECTION A-A
1:5 @ A3

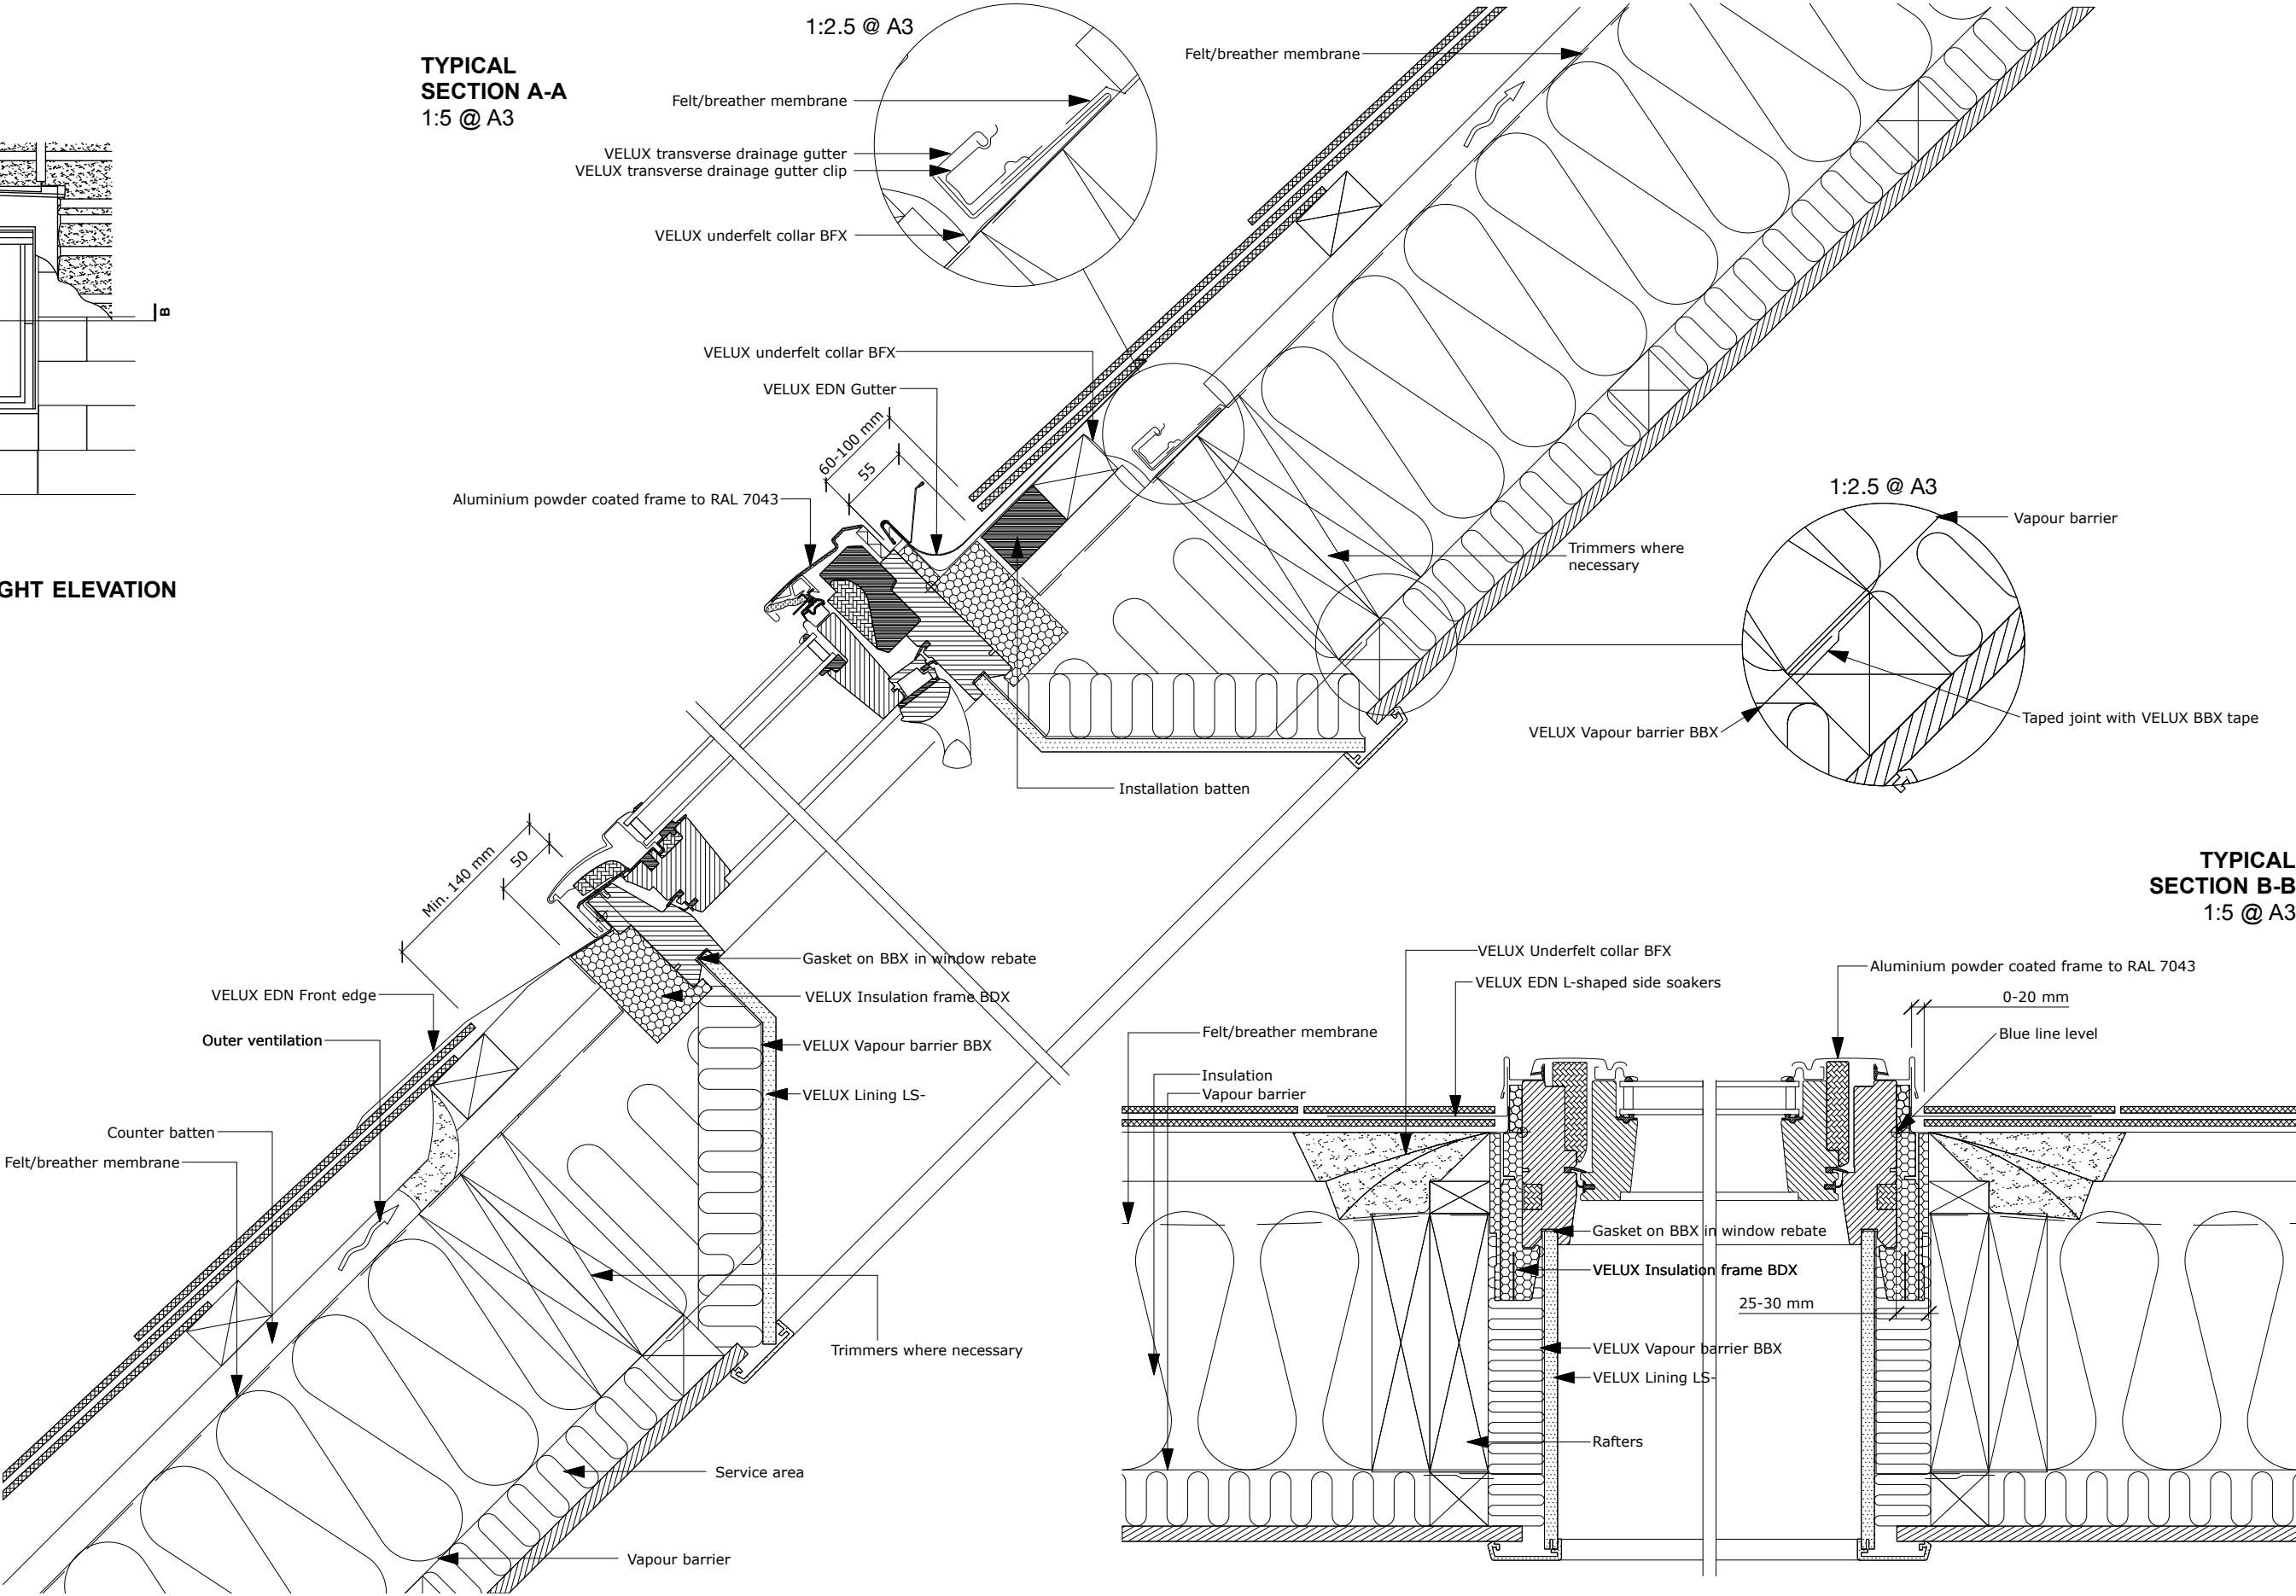

TYPICAL
SECTION B-B
1:5 @ A3

28 ST JOHN STREET
TYPICAL ROOFLIGHT DETAILS

PLANNING

REVISION	DATE	DESCRIPTION

CLIENT: LEASING OPTIONS LTD

PROJECT: PROPOSED RESIDENTIAL DEVELOPMENT

ADDRESS: 28 ST JOHN STREET, MANCHESTER, M3 4DJ

DRAWING TITLE: PROPOSED REPLACEMENT ROOF LIGHT

SCALE: 1:5 @ A3

DATE: DECEMBER 2022

DRAWING NO: A665_T_3006

OLLIER SMURTHWAITE ARCHITECTS

40 King Street, Manchester, M2 6BA
T 0161 883 0838
F 0161 883 0839
E mail@olliersmurthwaite.com