
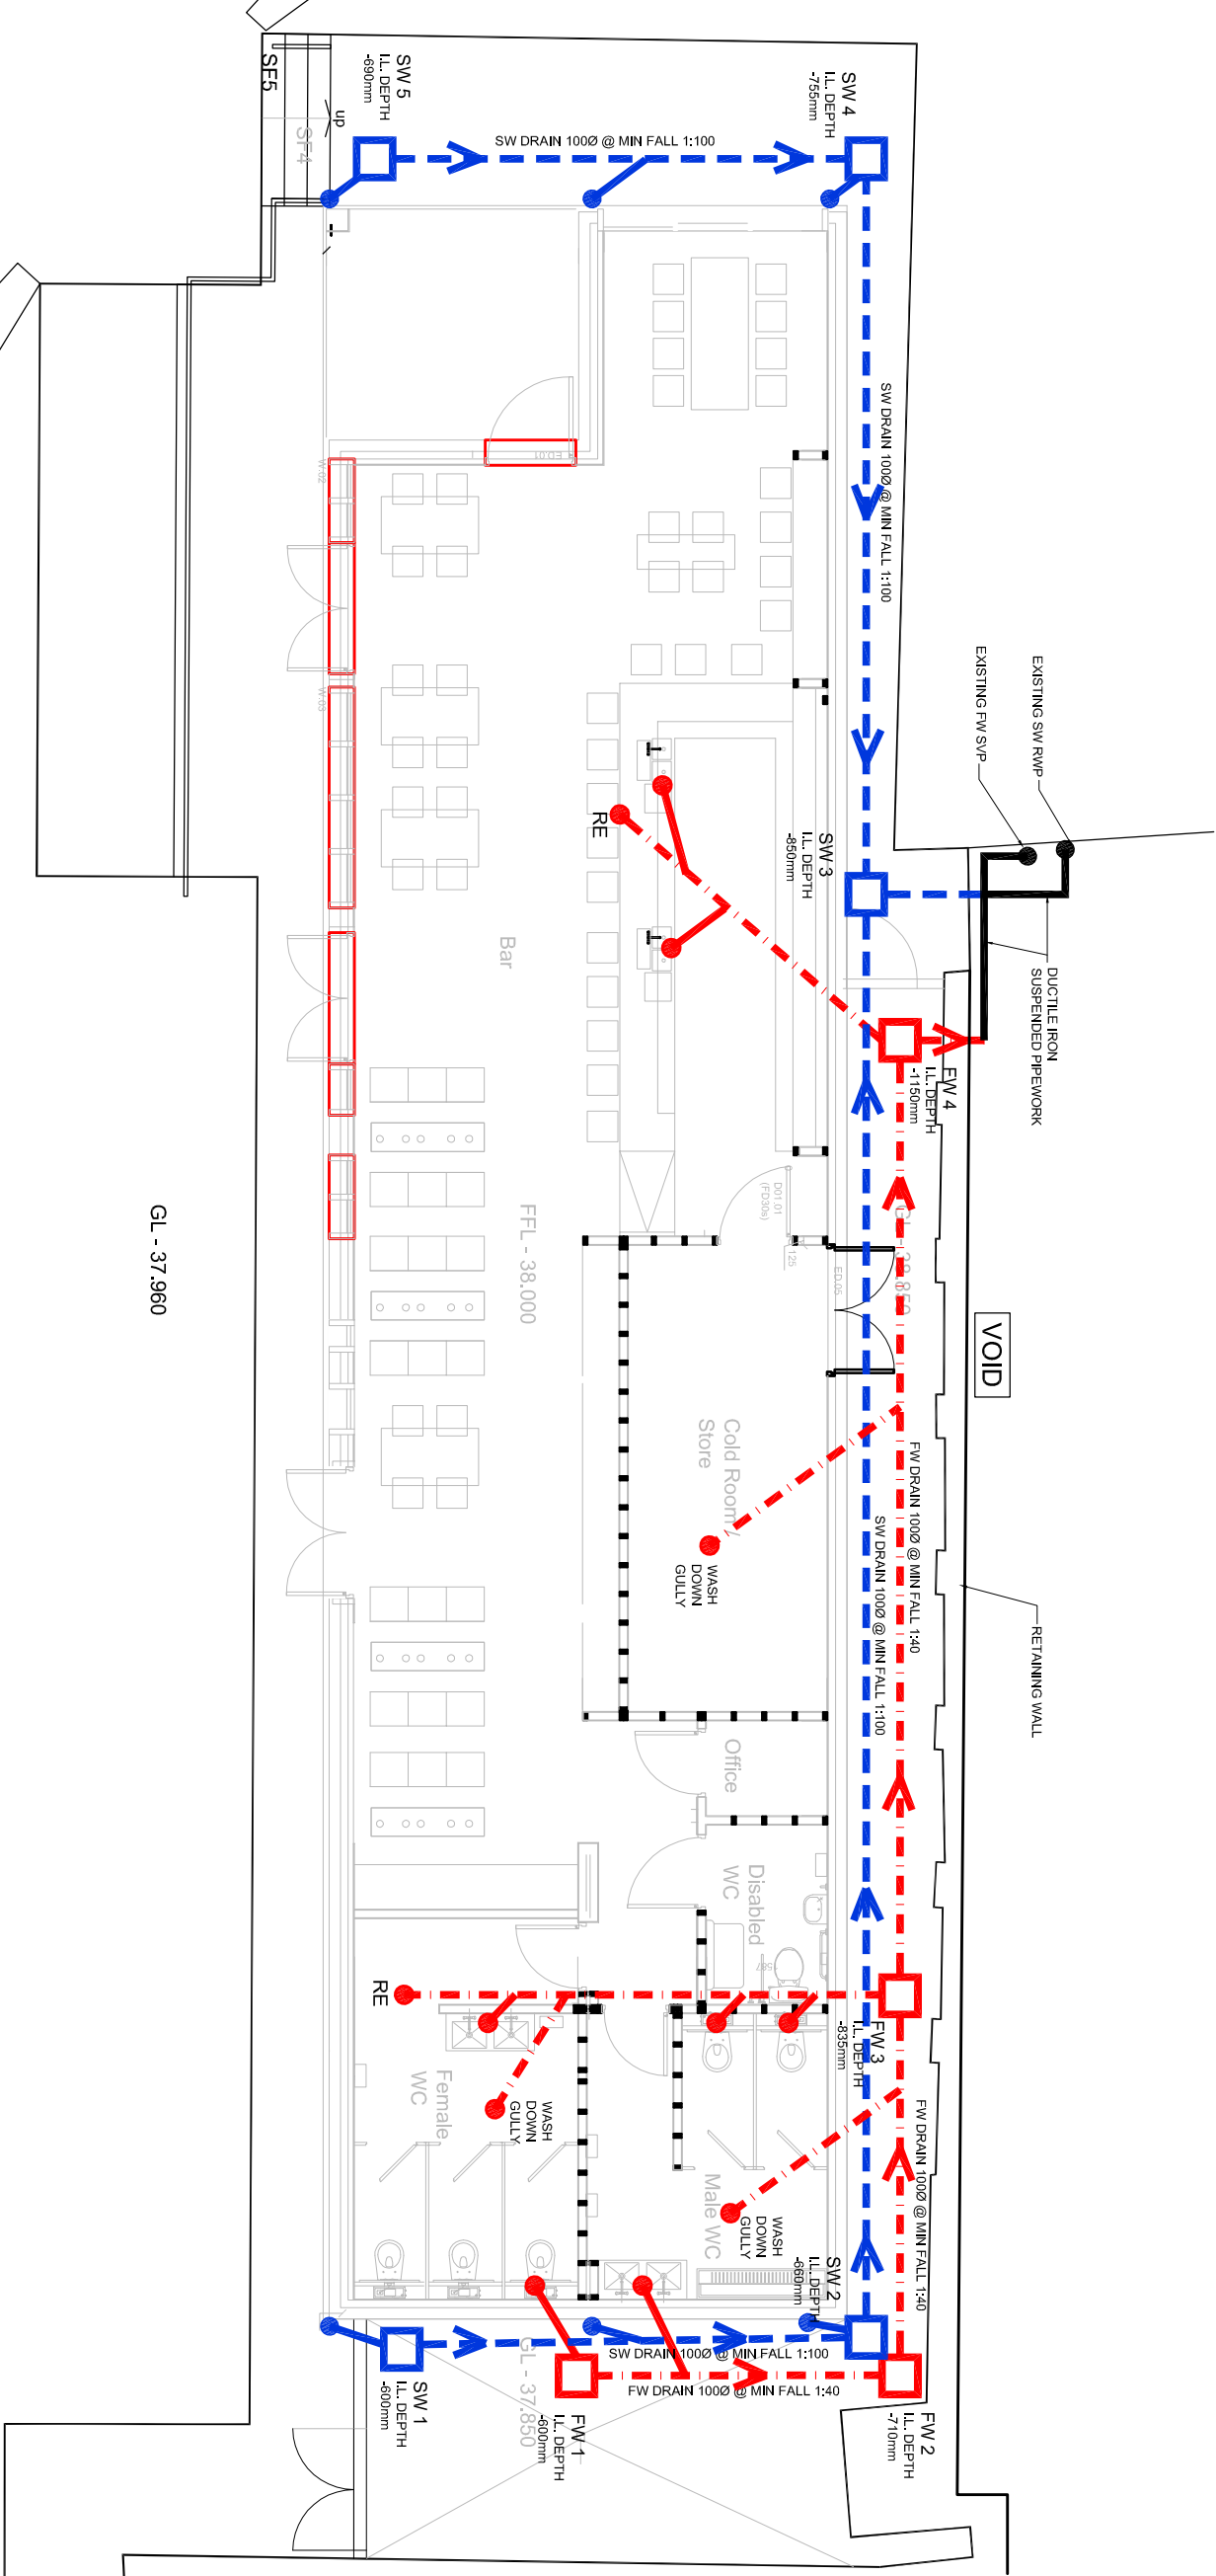


GENERAL NOTES



- DRAWINGS ARE TO BE READ IN CONJUNCTION WITH ALL RELEVANT SPECIFICATIONS, ENGINEERS, ARCHITECTS & SERVICES DRAWINGS, INCLUDING APPROVED BUILDERS WORK DRAWINGS. CONTRACTOR TO MAINTAIN RECORD OF ALL CHANGES AND VARIATIONS TO ORIGINAL DRAWINGS AND SPECIFICATIONS OR OTHER DRAWINGS.
- ALL DIMENSIONS ARE IN MILLIMETRES UNLESS NOTED OTHERWISE.
- DO NOT SCALE FROM THE DRAWINGS OR THE COMPUTER DIGITAL DATA. ONLY FIGURED DIMENSIONS ARE TO BE USED.
- THE CONTRACTOR SHALL BE RESPONSIBLE FOR THE DESIGN, FABRICATION, ERECTION AND REMOVAL OF ALL TEMPORARY WORKS AND SHALL PROVIDE ALL TEMPORARY BRACING AS NECESSARY TO MAINTAIN STRUCTURAL STABILITY DURING CONSTRUCTION.
- IF THE CONTRACTOR CONSIDERS THAT HE DOES NOT HAVE SUFFICIENT INFORMATION TO SAFELY COMPLETE THE WORKS DETAILED ON THIS DRAWING, HE SHOULD CONTACT THE ENGINEER.

DRAINAGE NOTES

- REFER TO THOMASONS DRAWING 730-01 FOR DRAINAGE NOTES

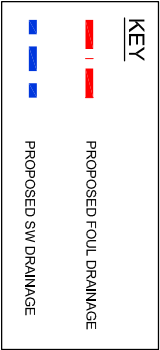

CL - 37.960

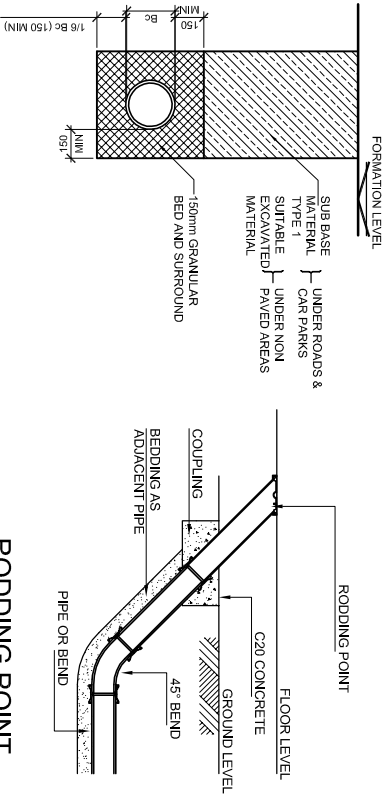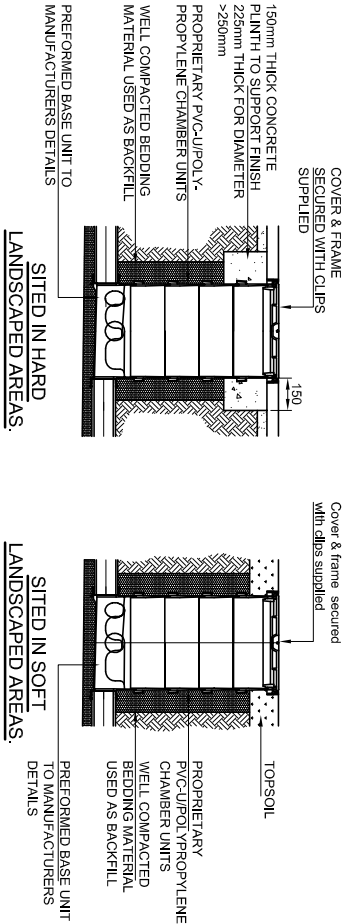

Rev	Description	By
T1	APPROX INVERT DEPTHS AND DRAINAGE KEY ADDED	MEC
T2	TENDER ISSUE	MEC

Rev	Description	By
T1	APPROX INVERT DEPTHS AND DRAINAGE KEY ADDED	MEC
T2	TENDER ISSUE	MEC

