

EXISTING WINDOWS TO BE RETAINED. SECURITY MESH TO EXTERNAL FACE RETAINED AS EXISTING.

NEW TOILET CUBICLES TO BE INSTALLED. CUBICLES TO BE FIXED TO EXISTING CONCRETE SLAB AND BACK TO EXTERNAL WALL FOR STABILITY. EXISTING DRAINS TO BE UTILISED WITH PIPEWORK TO BE SURFACE FIXED AND BOXED IN WHERE NECESSARY.

NEW PLASTERBOARD WALLS TO BE INSTALLED. WALLS TO BE FIXED AT THE UNDERSIDE OF EXISTING CEILING.

PROPOSED INTERNAL ELEVATION C

EXISTING WINDOW CURRENTLY BOARDED OVER WITHIN STAFF KITCHEN AREA.

EXISTING WINDOWS

EXISTING NON ORIGINAL PLASTERBOARD PARTITIONS.

EXISTING INTERNAL ELEVATION C

NOTE: DO NOT SCALE FROM THIS DRAWING. ALL DIMENSIONS TO BE CHECKED ON SITE. TO BE READ IN CONJUNCTION WITH ALL RELEVANT CONSULTANTS DOCUMENTATION

EXISTING TIMBER CEILING

EXISTING COLUMNS

EXISTING PAINTED BRICK WALL

EXISTING CONCRETE FLOOR

EXISTING TIMBER BEAM CEILING

EXISTING PLASTERBOARD WALL

EXISTING COLUMNS AND BEAMS

EXISTING STEEL DOORS

EXISTING CONCRETE FLOOR

EXISTING WINDOWS

EXISTING NON ORIGINAL FABRIC PLASTERBOARD WALL

EXISTING BRICK EXTERNAL WALL

EXISTING TIMBER BEAM CEILING TO BE OVERCLAD WITH PLASTERBOARD TO PROVIDE FIRE SEPARATION BETWEEN FLOORS.

EXISTING PLASTERBOARD WALL TO BE DECORATED.

EXISTING COLUMNS AND BEAMS TO BE RETAINED - DECORATED ONLY

EXISTING STEEL DOORS TO BE RETAINED. DECORATED ONLY.

NEW FIXED SEATING TO BE INSTALLED.

EXISTING CONCRETE FLOOR TO BE RETAINED. FLOOR TO BE SEALED.

EXISTING INTERNAL ELEVATION D

PROPOSED INTERNAL ELEVATION D

EXISTING WINDOWS TO BE RETAINED AND REDECORATED. ANY BROKEN PANES TO BE REPLACED WITH LIKE FOR LIKE GLASS

NEW PLASTERBOARD WALL TO BE INSTALLED. WALL TO BE TAKEN TO THE UNDERSIDE OF THE NEW PLASTERBOARD CEILING.

EXISTING NON ORIGINAL FABRIC PLASTERBOARD WALL TO BE RETAINED. REDECORATED ONLY.

EXISTING WALL TO BE REDECORATED. ALLOW TO WIRE BRUSH AND REDECORATE.

NEW SAFETY FLOORING TO BE INSTALLED OVER EXISTING CONCRETE FLOOR

REVISIONS:

XXX

iCatch Design

INTERIOR DESIGN

10 KILWORTH AVENUE
SALE, CHESHIRE
M33 4SE

TEL: 07983 539728

WWW.ICATCHDESIGN.CO.UK

Project

ST JOSEPHS GROUP
BASEMENT LEVEL, 24 LEVER STREET
MANCHESTER

Drawing

EXISTING AND PROPOSED
INTERNAL ELEVATIONS C & D

Date MAY 2024

Drawn By SS

Scale 1:50 @ A1

Drawing Status


PLANNING

Drawing No.

0209-08

Rev No.

-

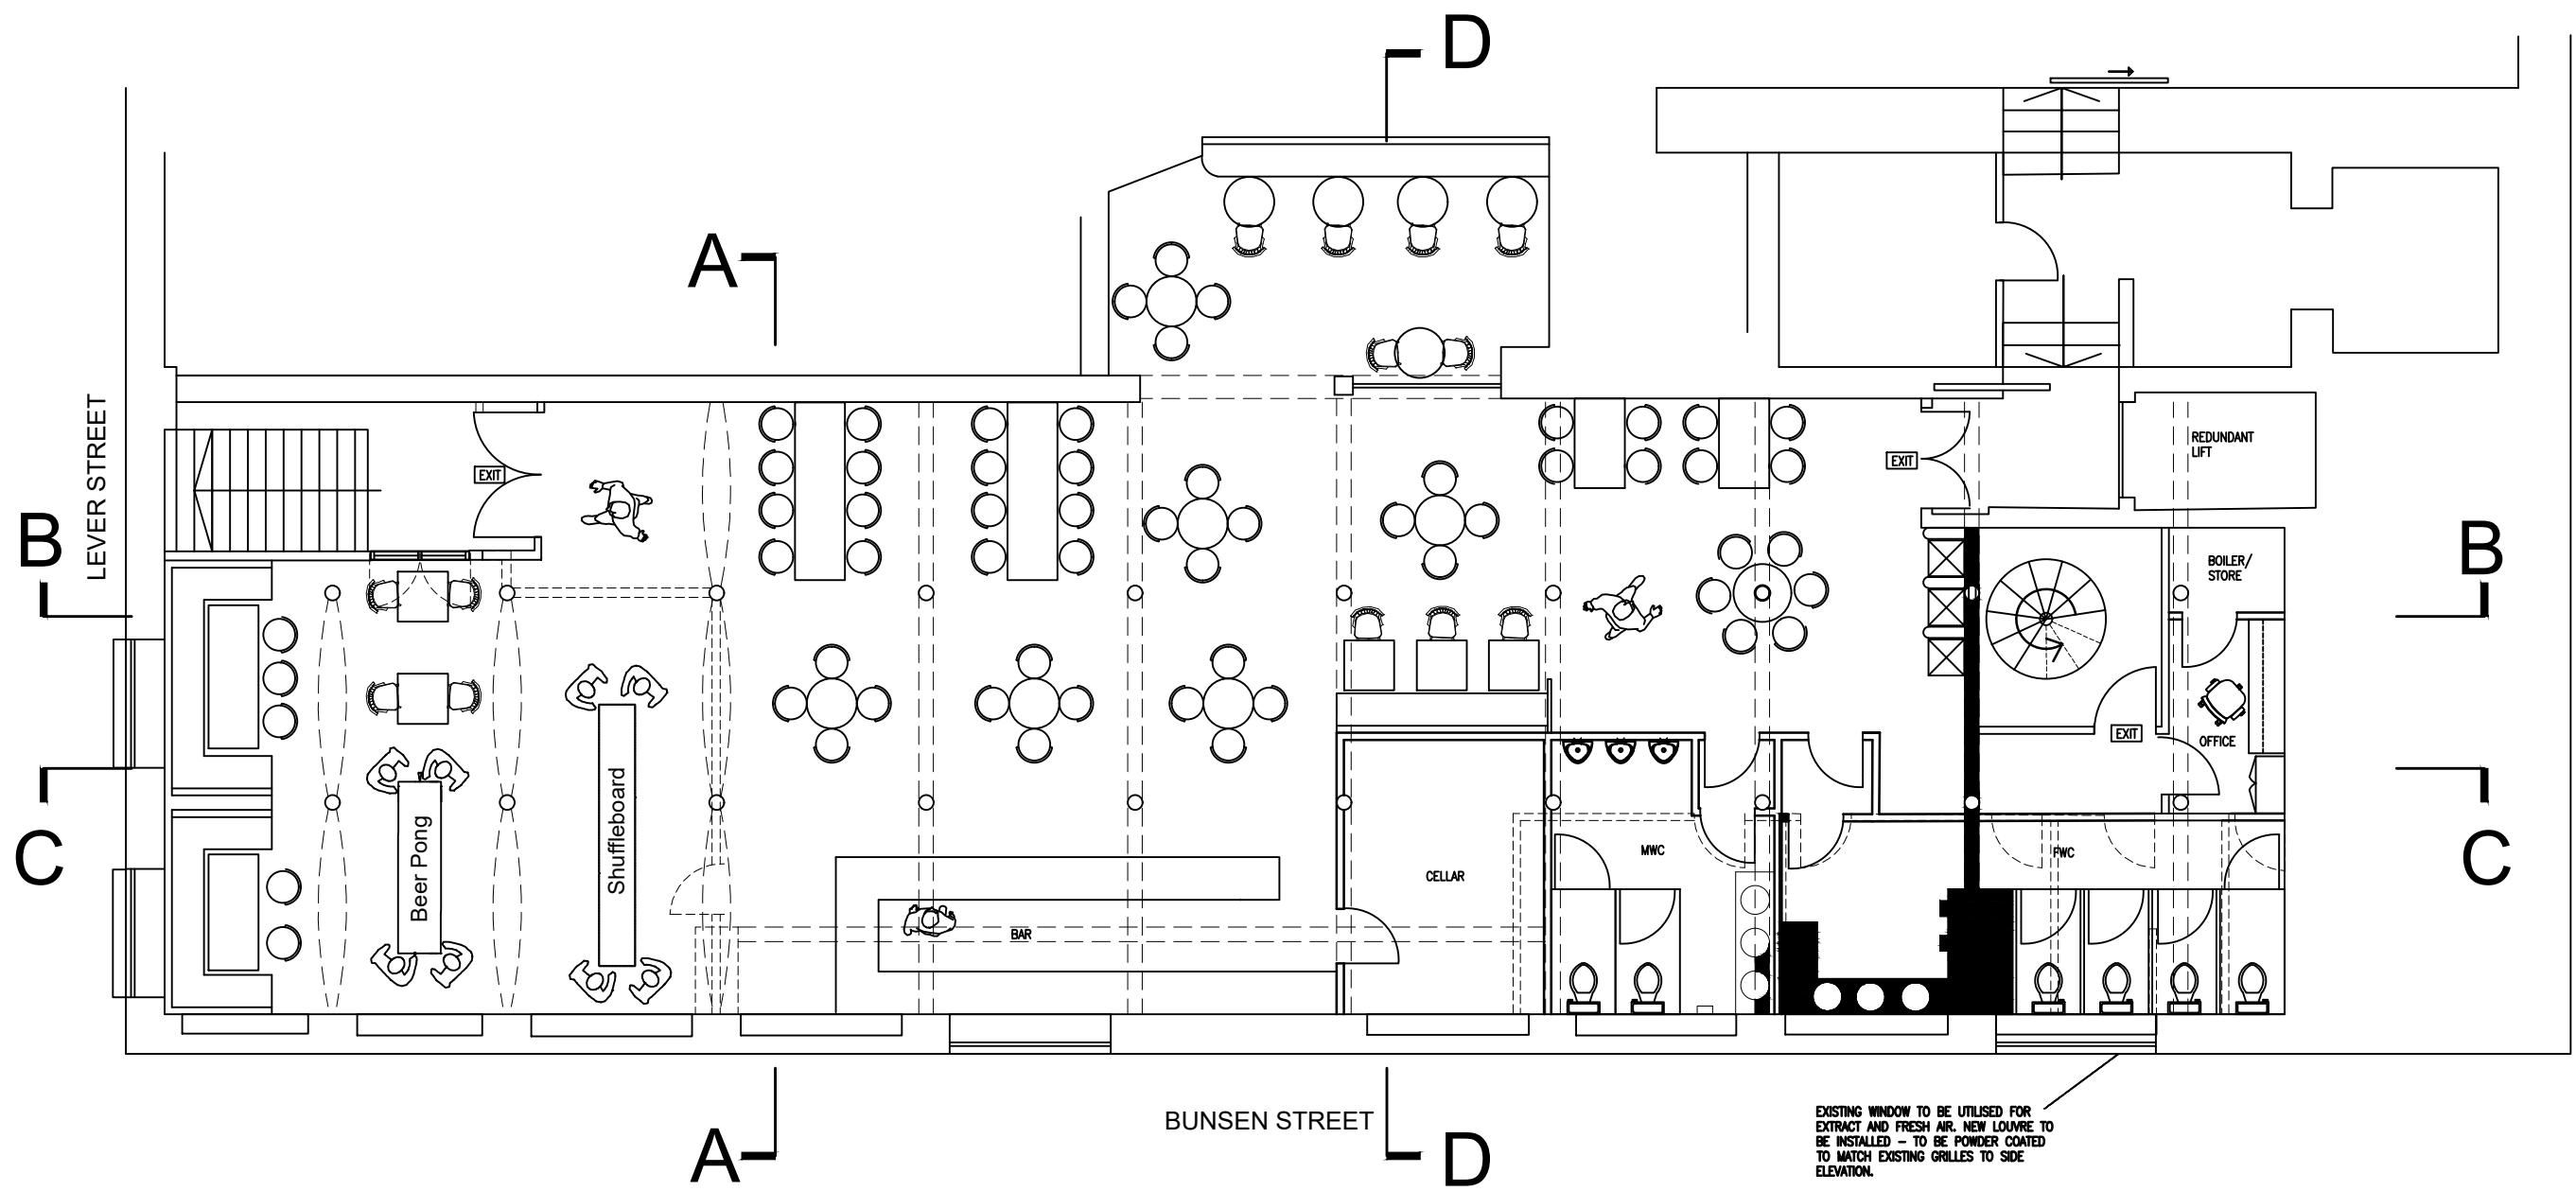

EXISTING WINDOW TO BE UTILISED FOR CORRECT AND FRESH AIR. NEW LOUVERS TO BE INSTALLED - TO BE POWDER COATED TO MATCH EXISTING GRILLES TO SEE ELEVATION

Internal Elevations

Scale 1:50 @ A1

REFERENCE PLAN 1:100 @ A1