


DESIGN INTENT ONLY - SUBMIT SHOP DRAWINGS FOR LANDSCAPE ARCHITECT APPROVAL PRIOR TO FABRICATION

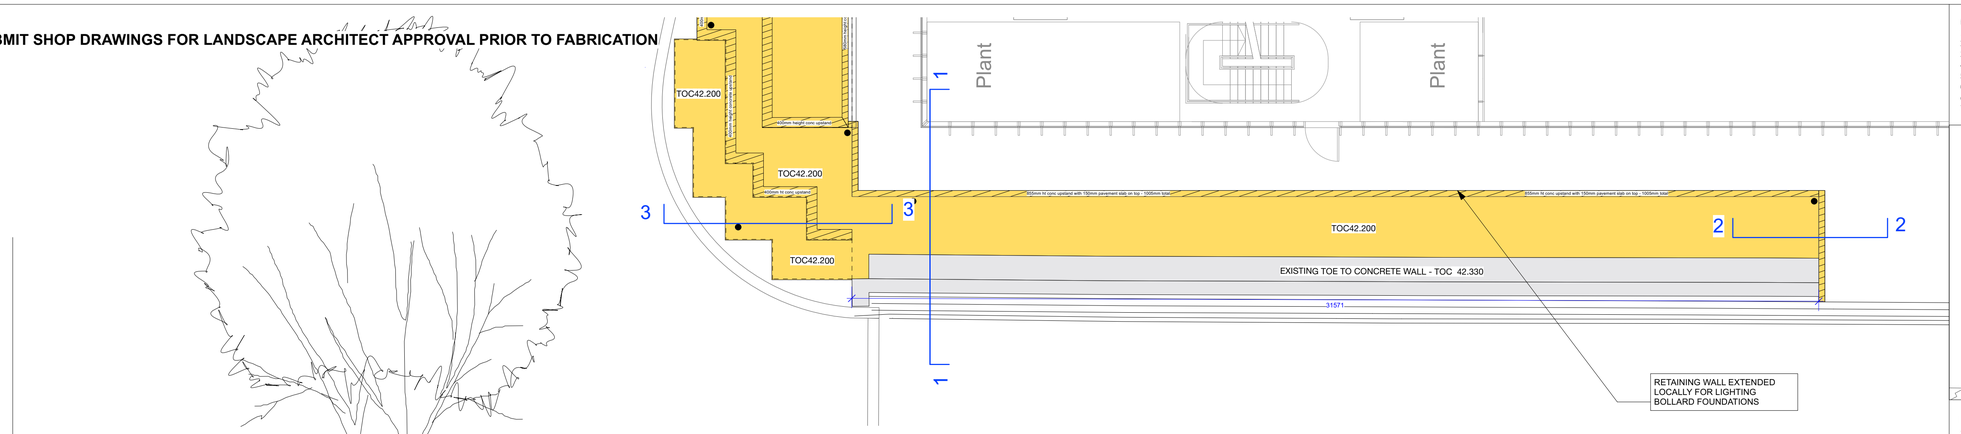


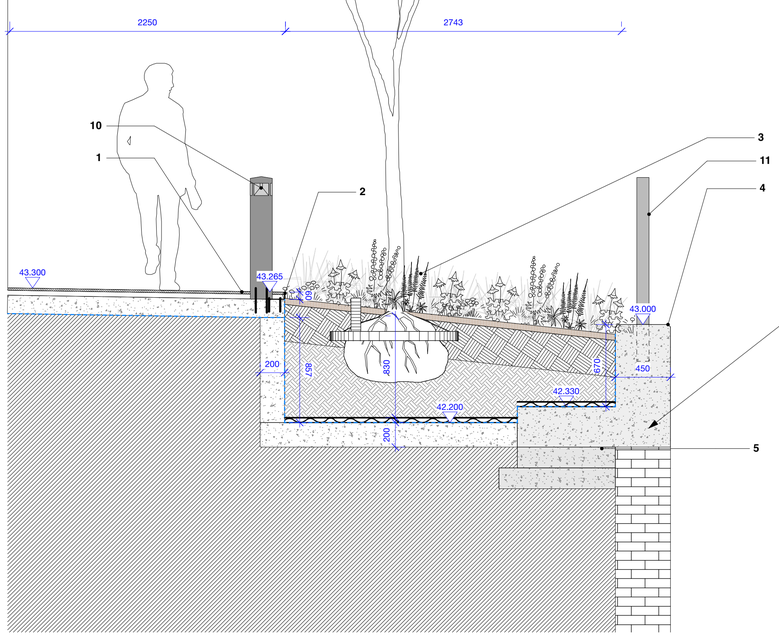


1 Planter B - Section 1
Scale: 1:25

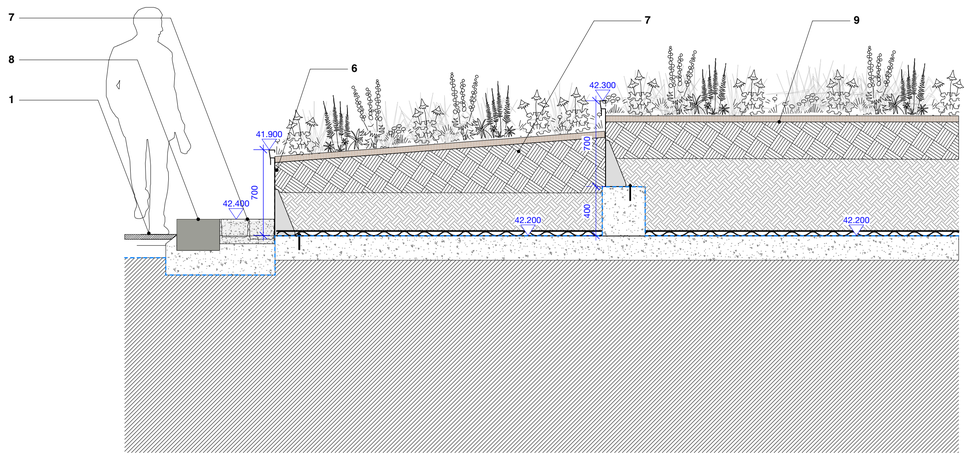

2 Planter B - Section 2
Scale: 1:25

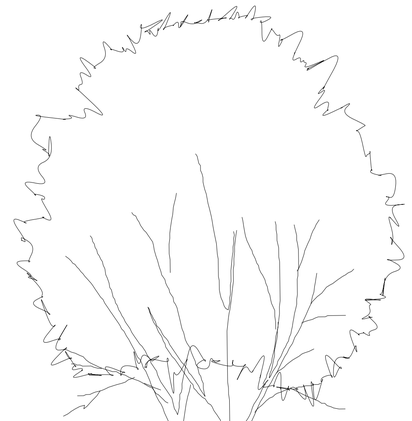


PHASE 2

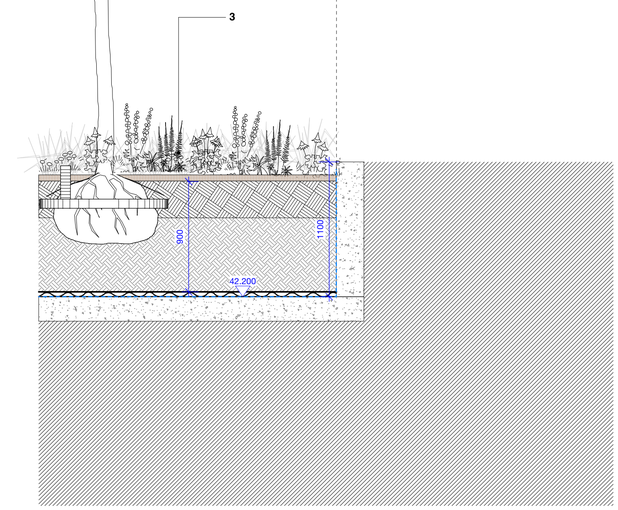

3 Planter B - Section 2
Scale: 1:25

NOTES:
1. Do not scale from this drawing.
2. Always work to noted dimensions.
3. All dimensions are in millimetres unless otherwise stated.
4. All setting out, levels andE dimensions to be agreed on site.
5. The dimensions of all materials must be checked on site before being laid out.
6. This drawing must be read with the relevant specification clauses and detail drawings.
7. Order of construction and setting out to be agreed on site.

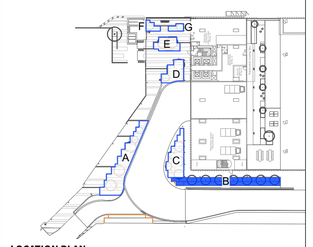

LOCATION PLAN

REFER TO DRAWING VIA-PLA-XX-XX-DR-L-8002 FOR SETTING OUT AND ADDITIONAL DIMENSIONS

KEY - PLAN

Concrete Slab
To engineer's specification.

Concrete Upstands for Planters
325 / 350mmW, height varies.

Planter Drainage Outlet
To be reviewed by engineer.
Refer to NBS clause Q37/450

Planter Edge - E1/E2
Refer to NBS clause Q31/292

NOTE
WATERPROOFING DETAIL AND SPECIFICATION TO WATERPROOFING ENGINEER'S DETAILS.

KEY - SECTIONS

1 - Asphalt Surfacing
Refer to drawing VIA-PLA-XX-XX-DR-L-1000

2 - Flush Steel Edge - E3
60mm height
Refer to drawing VIA-PLA-XX-XX-DR-L-1001 / 5003
Refer to NBS clause Q31/292B

3 - Tree Pit in Soft Landscape
Refer to drawing VIA-PLA-XX-XX-DR-L-6001 for locations / details
Refer to NBS clause Q31

4 - Existing Retained Concrete Wall

5 - Concrete Slab
To engineer's specification.

6 - Steel Edge - E1
Refer to drawing VIA-PLA-XX-XX-DR-L-1002 / 5003 for locations / details
Refer to NBS clause Q31/292

7 - Reclaimed Cobbles - P4.1
Refer to drawing VIA-PLA-XX-XX-DR-L-1000 / 5000 for locations / details
Refer to NBS clause Q25/160

8 - Granite Kerb (upstand) - K1.1
Refer to drawing VIA-PLA-XX-XX-DR-L-1002 / 5002 for locations / details
Refer to NBS clause Q10/120

9 - Extent of Footway

10 - Lighting Bollard
Refer to drawing VIA-PLA-XX-XX-DR-L-4002 for details.
Refer to NBS clause V91/465

11 - Balustrade to top of Parapet Wall
To architect's specification.

Revision	Date	Description	Drawn	Apprvd.
D4-C02	14-03-22	Construction	TF	KR
D4-C01	13-01-22	Construction	TF	KR
S1-P04	06-01-22	Coordination	TF	KR
S1-P03	05.11.21	Stage 4+	TF	KR
S1-P02	15.10.21	Detail 2 omitted	TF	KR

Planit I.E. Limited
E: info@planit-ie.com **W:** planit-ie.com
MANCHESTER
2 Back Grafton St , Altrincham, WA14 1DY
T: 0161 928 9281
LONDON
Unit 6 Waterside, 44-48 Wharf Road, London, N1 7UX
T: 0207 253 5678
LIVERPOOL
Tempest 5.3, 12 Tithebarn Street, Liverpool, L2 2DT
T: 0151 363 1230

Client ASK

Project Viadux, Greater Bridgewater Street Stair and Lift

Drg Title Planter B - Elevations Viaduct Level

Created on	Created by	Approved by
11.08.21	TF	KR

Scale	Size	Workstage
1:20	A1	Stage 5

Drg No. VIA-PLA-XX-XX-DR-L-7010
Suitability D4
Revision C02

© Planit I.E. Limited