




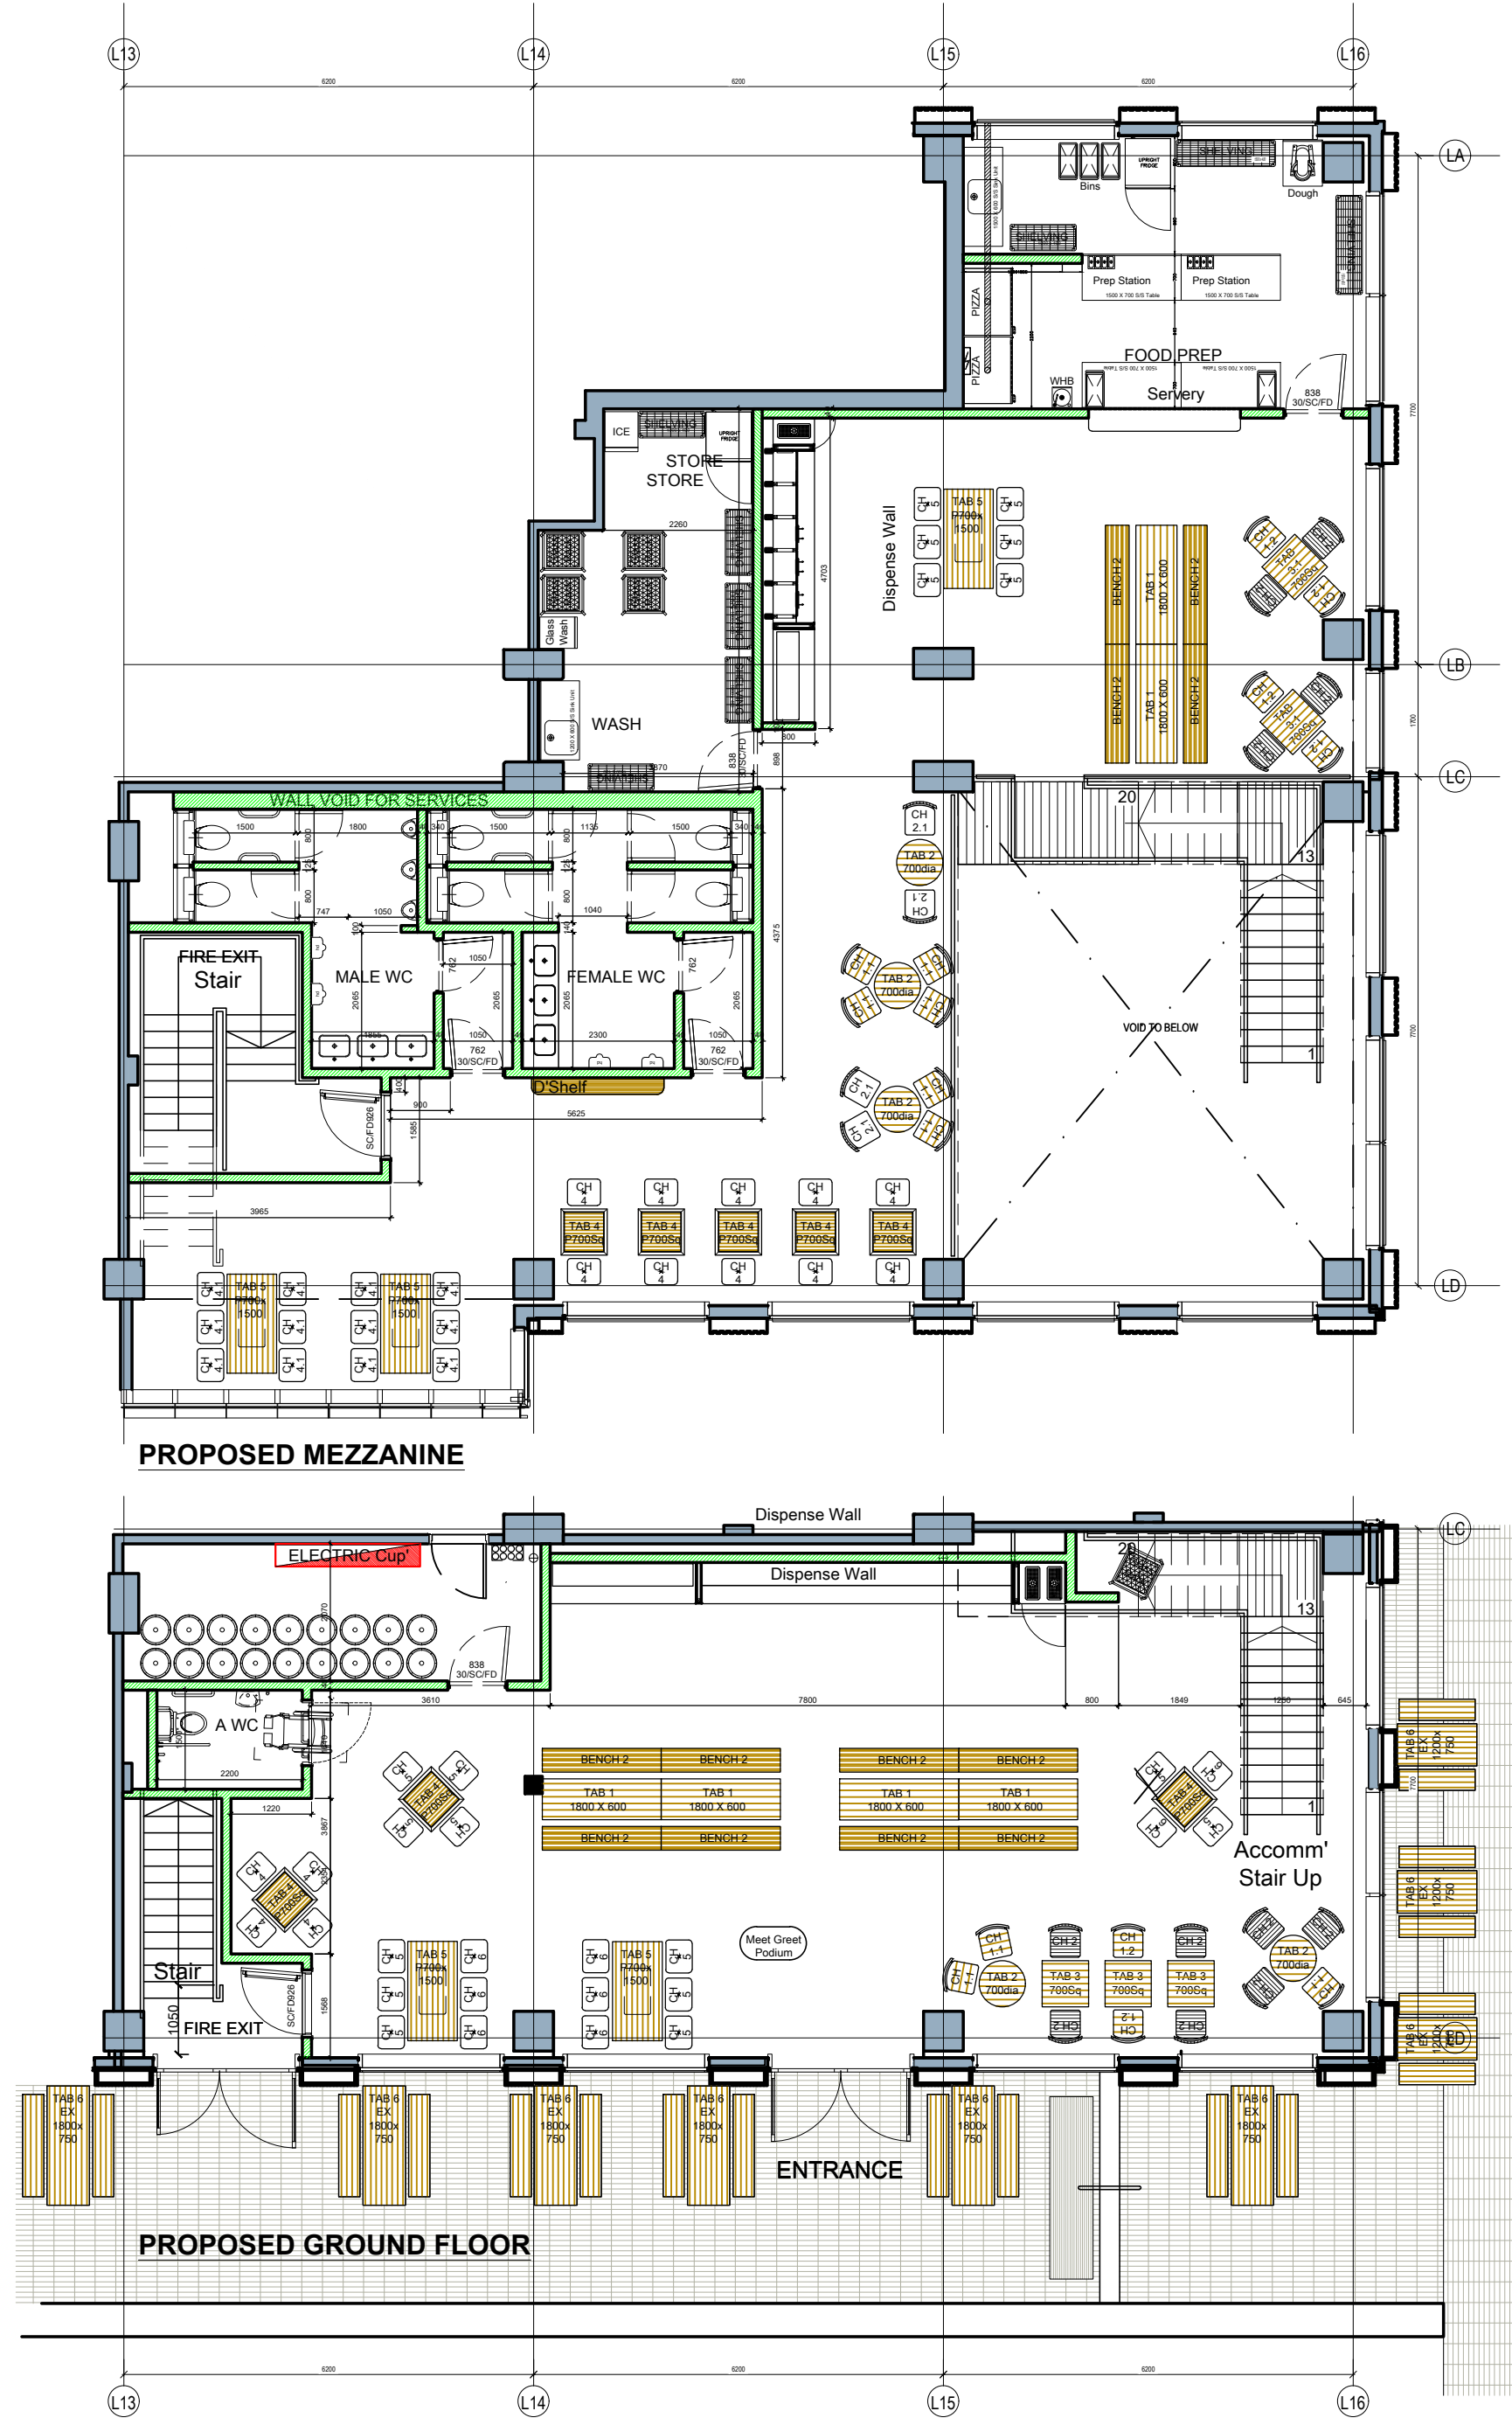

INTERIOR LAYOUT

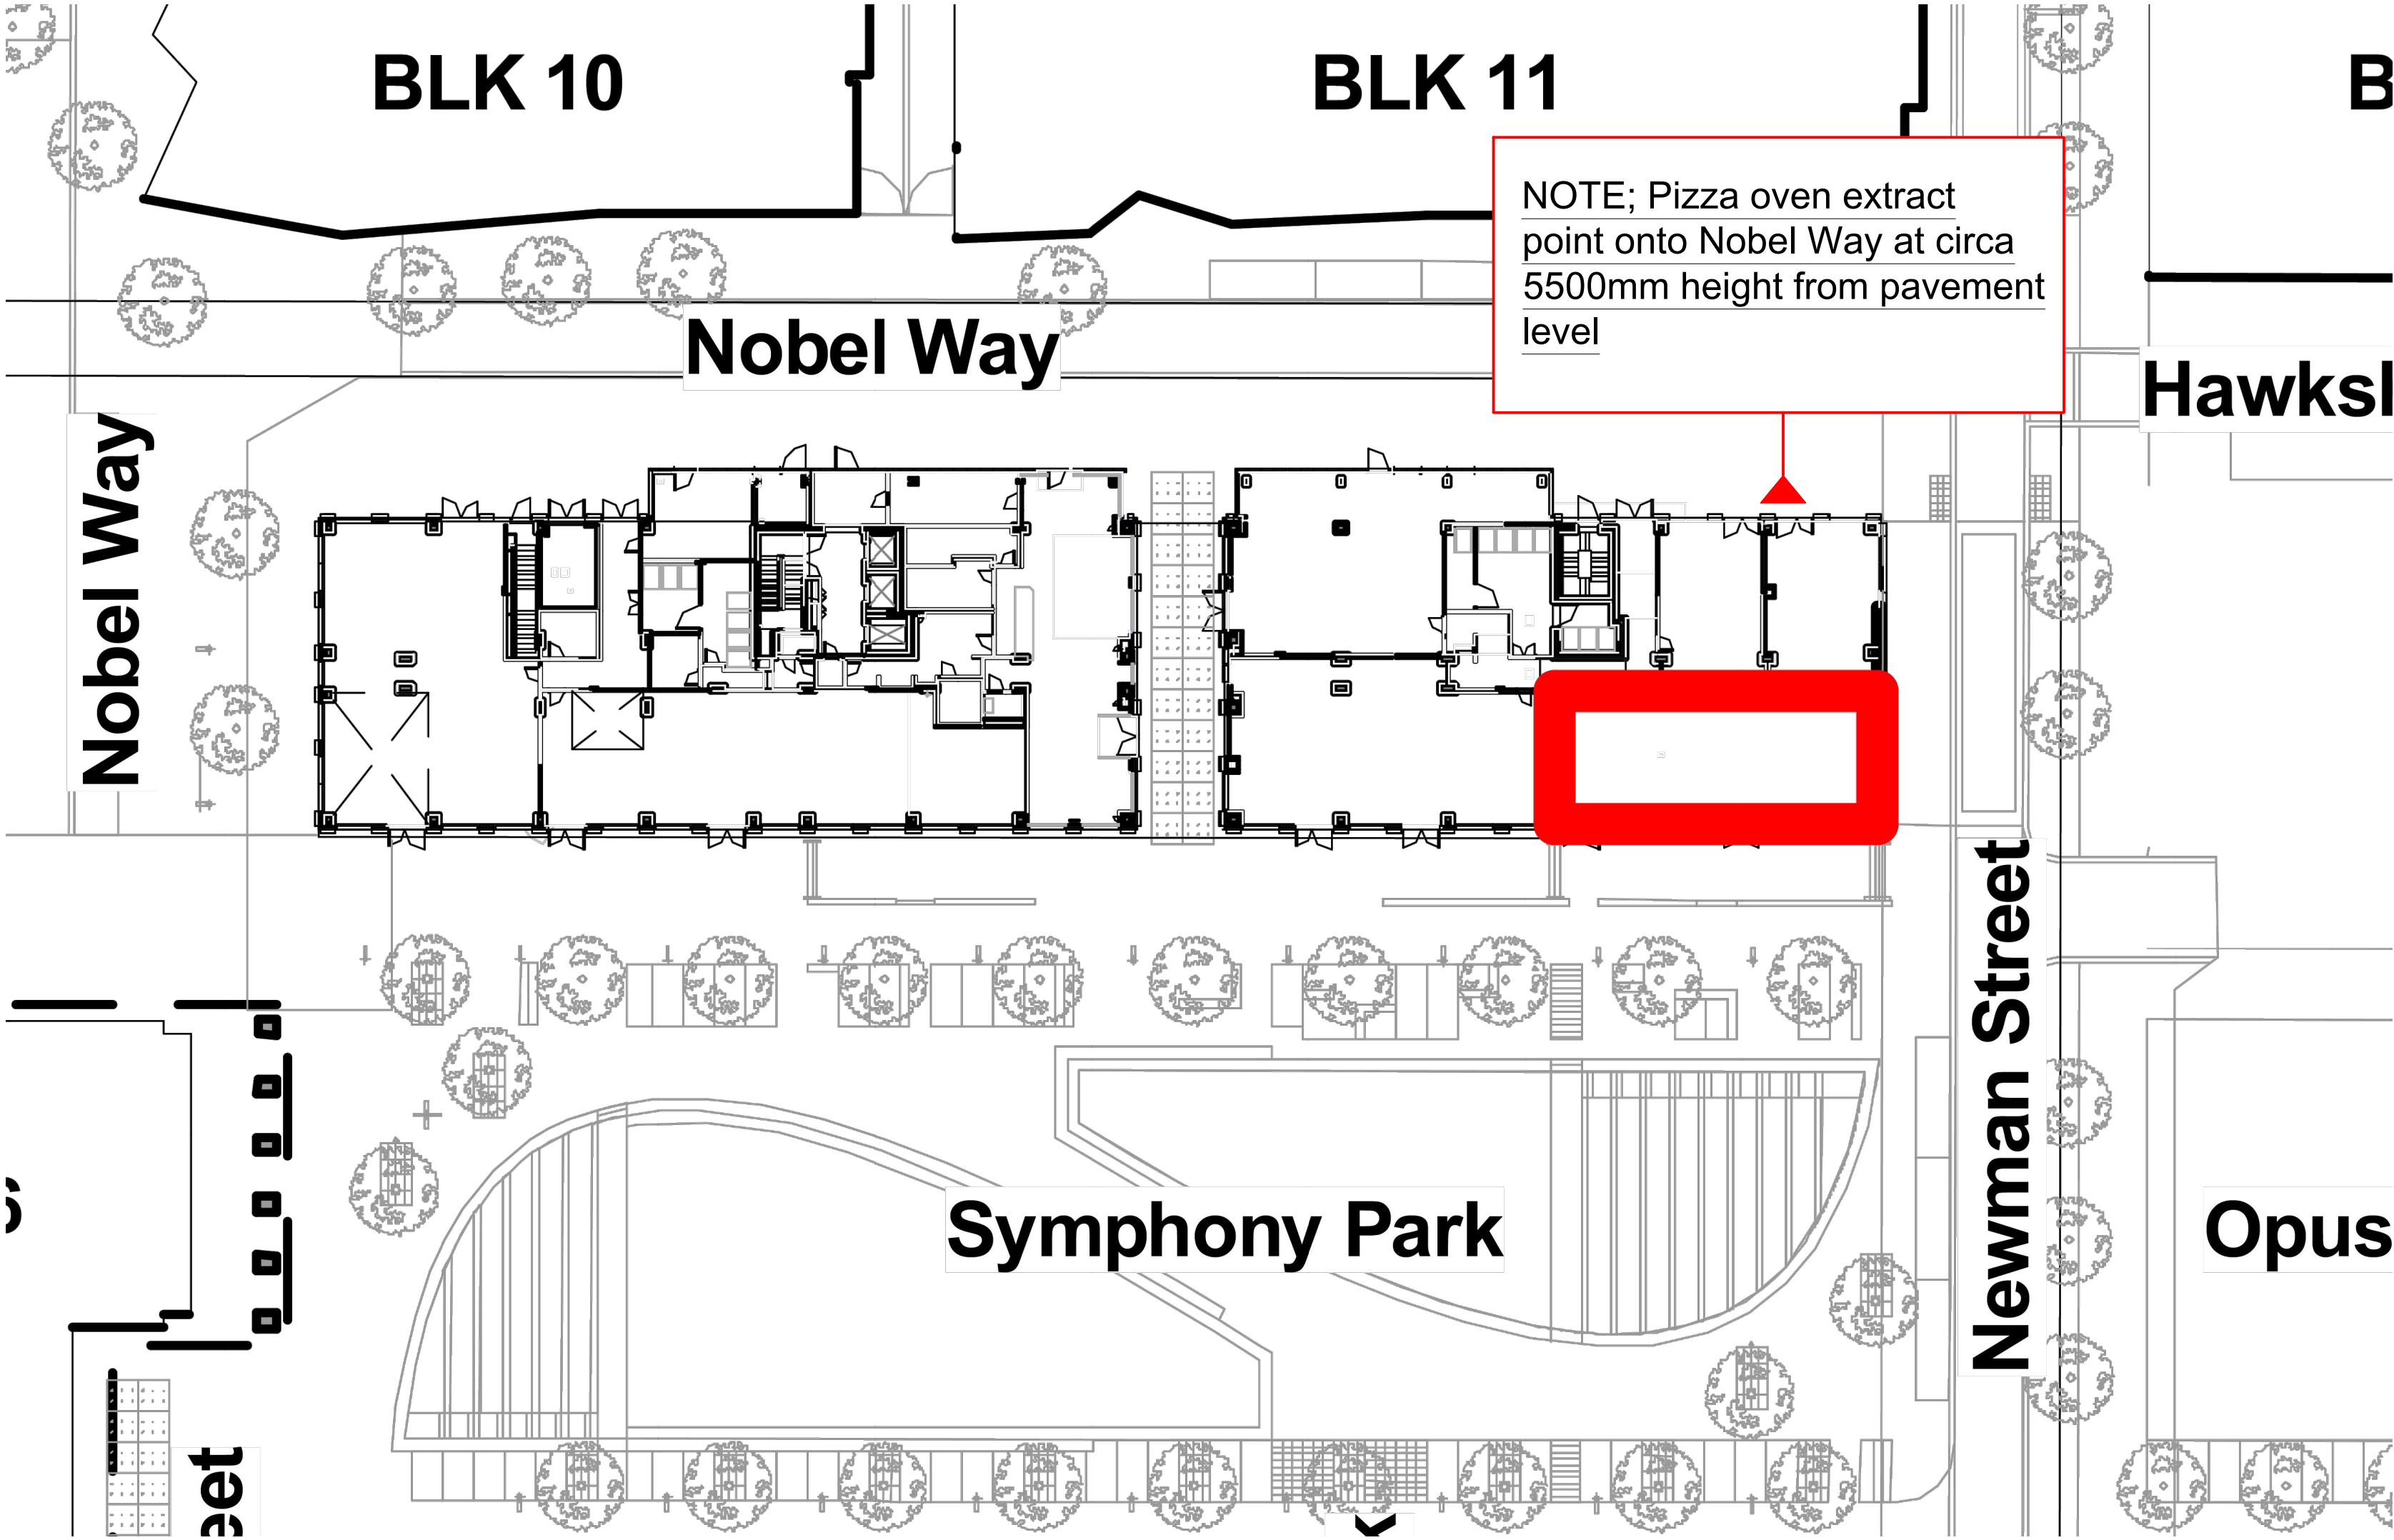

SITE LAYOUT (NTS)

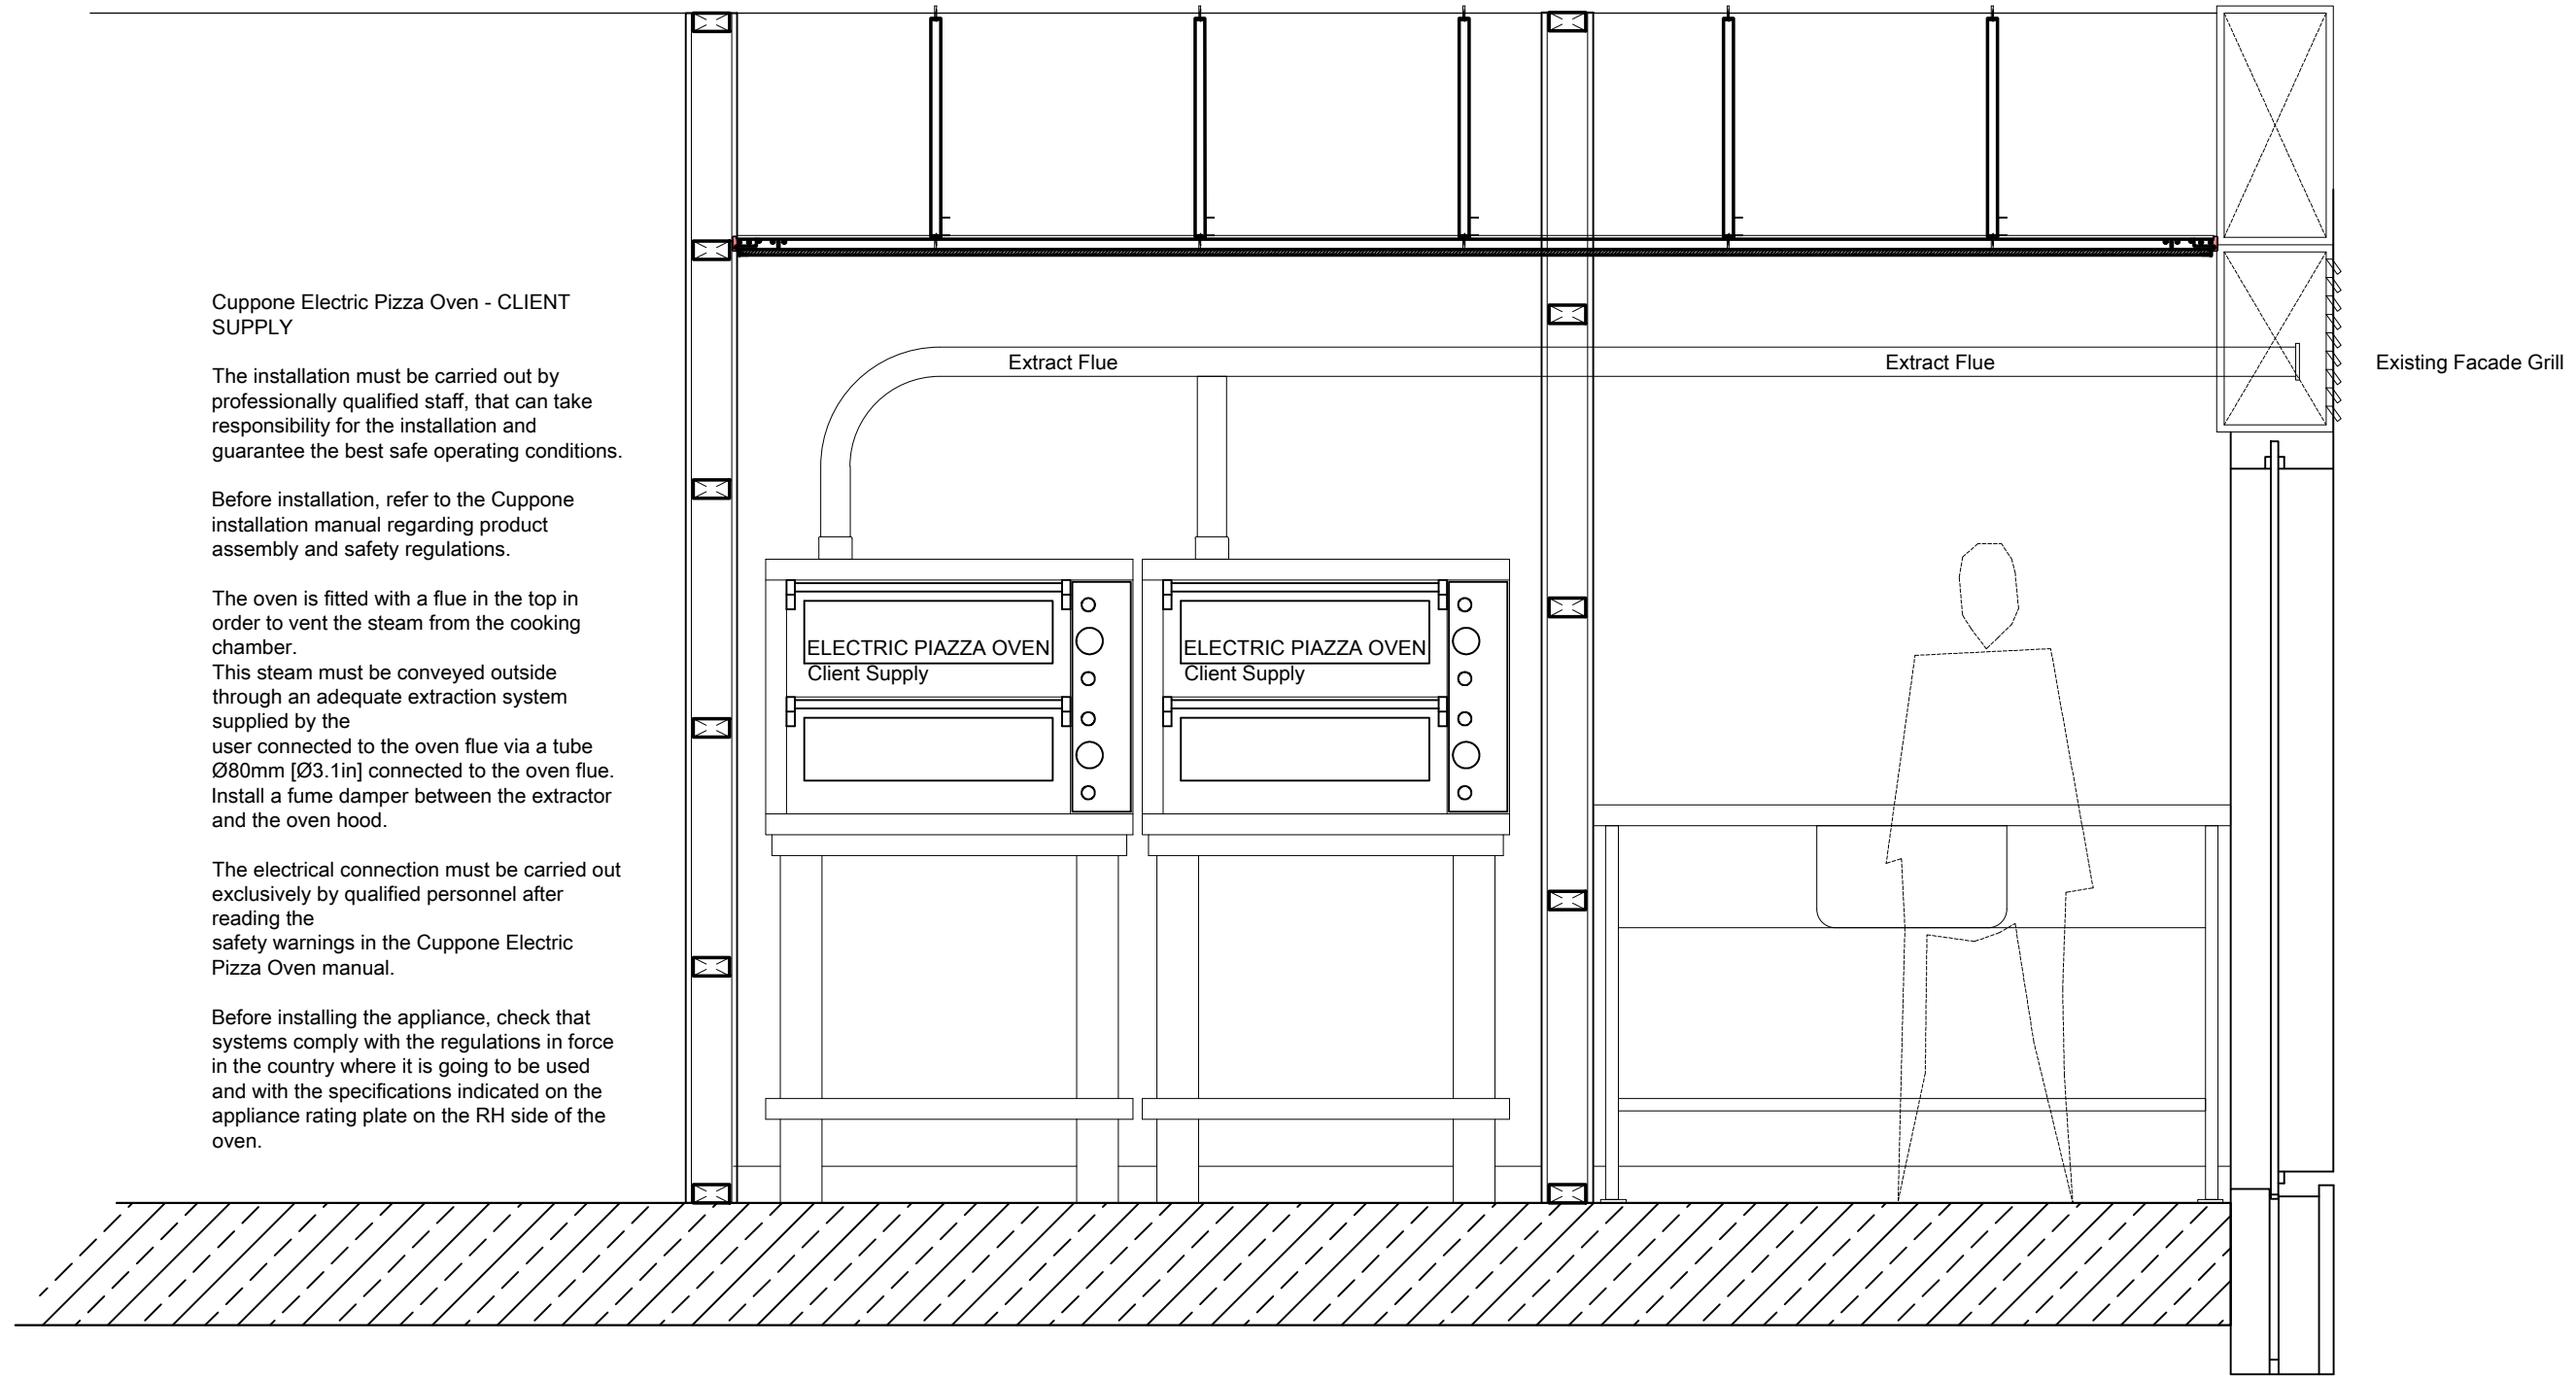

EXTRACT ELEVATION

Cuppone Electric Pizza Oven - CLIENT SUPPLY

The installation must be carried out by professionally qualified staff, that can take responsibility for the installation and guarantee the best safe operating conditions.

Before installation, refer to the Cuppone installation manual regarding product assembly and safety regulations.

The oven is fitted with a flue in the top in order to vent the steam from the cooking chamber.

This steam must be conveyed outside through an adequate extraction system supplied by the user connected to the oven flue via a tube Ø80mm [Ø3.1in] connected to the oven flue. Install a fume damper between the extractor and the oven hood.

The electrical connection must be carried out exclusively by qualified personnel after reading the safety warnings in the Cuppone Electric Pizza Oven manual.

Before installing the appliance, check that systems comply with the regulations in force in the country where it is going to be used and with the specifications indicated on the appliance rating plate on the RH side of the oven.

NOTE; Pizza oven extract point onto Nobel Way at circa 5500mm height from pavement level

This drawing, design & all information contained herein remains the sole copyright of CONCORDE BGW & reproduction in any form is strictly forbidden unless permission is obtained in writing.

NOTES:

- Do not scale from this drawing, all dimensions must be checked on site. The contractor must verify all site dimensions, drawings, details & specifications. Any discrepancies must be reported to CONCORDE BGW prior to any commencement of work.
- Figured dimensions to take preference over those scaled.
- All specified items are to be installed in accordance with the manufacturers recommendations & instructions.

© Copyright

DISCLAIMER

A full and accurate measured survey has not been undertaken by Concorde BGW at this site. This drawing has been produced from information provided by others. Any dimensions indicated are for information only and must be checked on site prior to the commencement of any works

A	17 June	dn	'Bus Stop' Sign reduced in width to 30mm	
Rev:	Date:	Init:	Note:	© Copyright
Stage:		PLANNING		
Client:		Sam Benjamin		
Project address:		Unit L1 Circle Square Manchester		
Title:		Kitchen Extract Flue		
Scale:	1:50	Dwg size:	A1	
Drawn by:	dn	Date:	June 24	
Drawing no:	5085-10-21	Rev:	/	

CONCORDE BGW GROUP

London TOG Albert House 256-260 Old Street Shoreditch, London EC1V 9DD	Doncaster Palmer Street Hyde Park Doncaster DN4 5DD	Nottingham Unit 3, The Glade Business Centre Forum Road Nottingham NG5 9RW
--	---	---