


Proposed GA Section AA
1 : 50

1m 5m

©
DO NOT SCALE. Use figured dimensions only. Contractor is to check all dimensions before commencement of works. This drawing is copyright. This data to be used as x-ref file only - not as live data. This drawing must only be used for the purpose for which it is supplied.

NOTES:

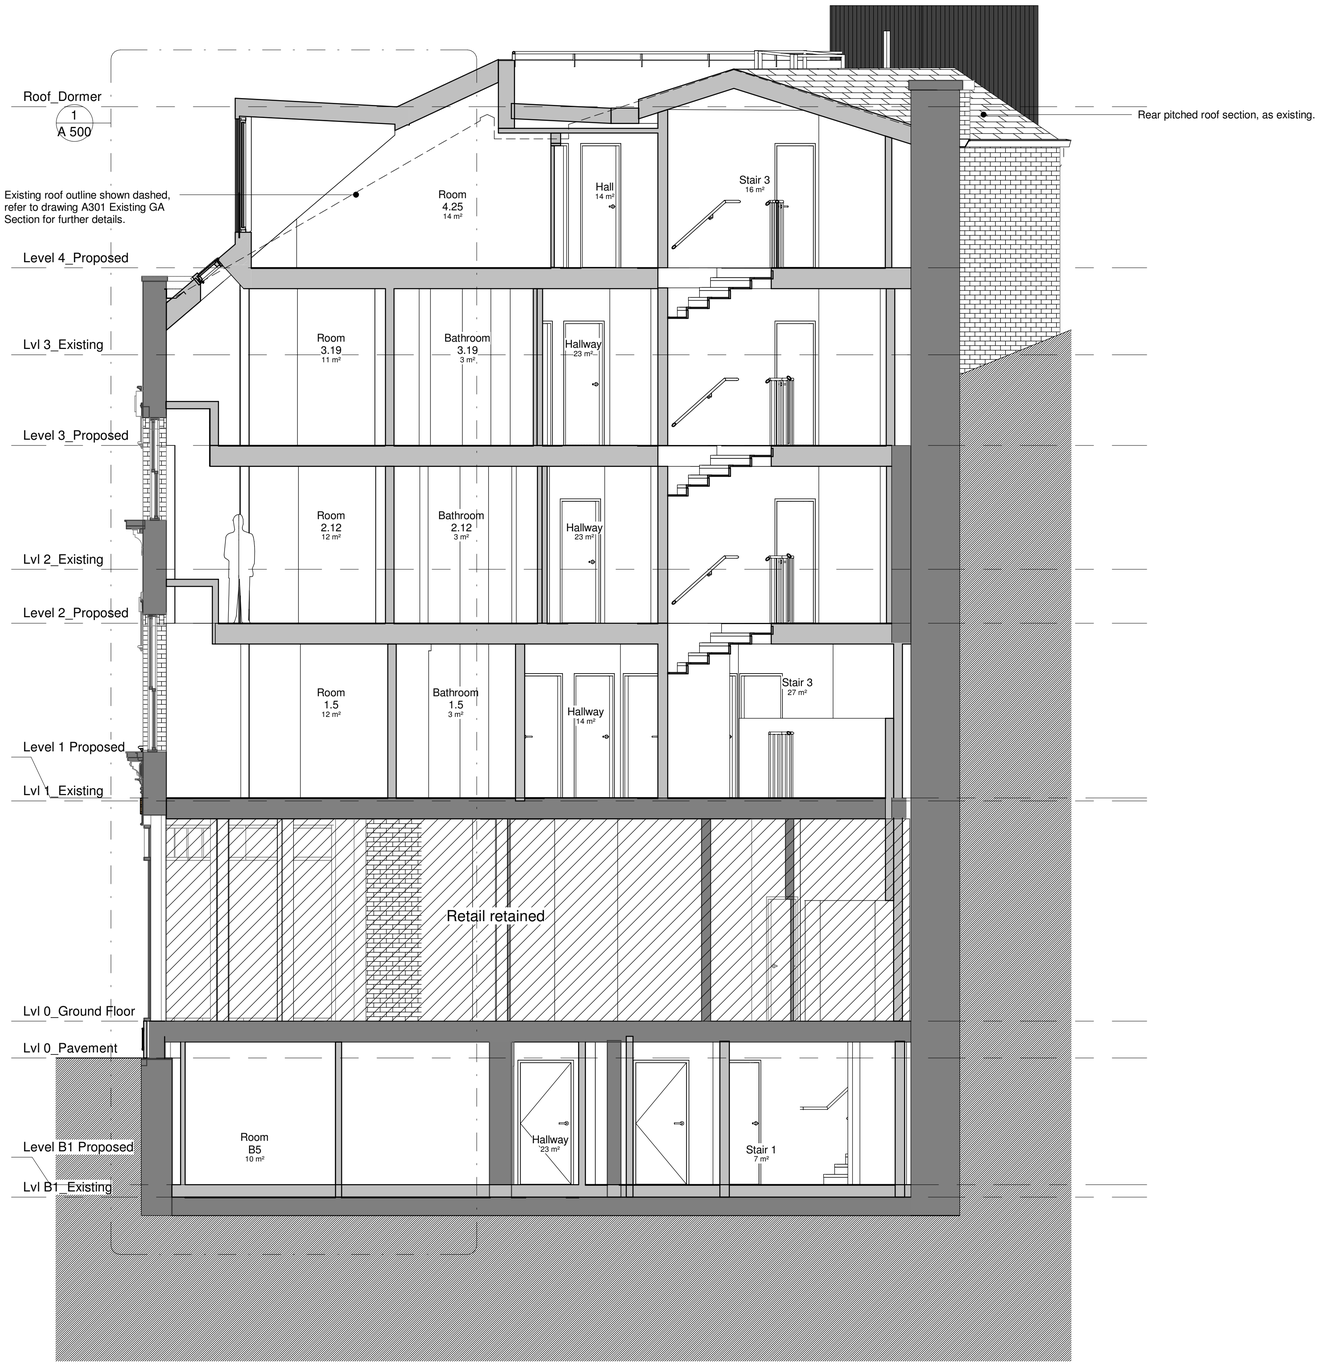

Key Plan
1 : 500

Revision Number	Date	Description of Revision	Chkd	Appr
C	01/05/2024	Condition Variation Application	MD	RH
B	01/02/2024	Updated drawings following building control comments	MD	RH
A	06/12/2023	Dashed outline of existing roof added	MD	RH

SEED Architects.
Experience | Design Ethos | Passion
Parsonage Chambers, 3 Parsoange, Manchester M3 2HW - 0161 832 5750

status
Tender

job title
70 High Street

Location

drawing title
Proposed Typical GA Section

author	date	
MD	21/05/2024	
checker	date	
RH	21/05/2024	
scale: As indicated	paper size: A1	

Project no.	Type	Seed drawing no.	Rev.
3293		A 300	C