




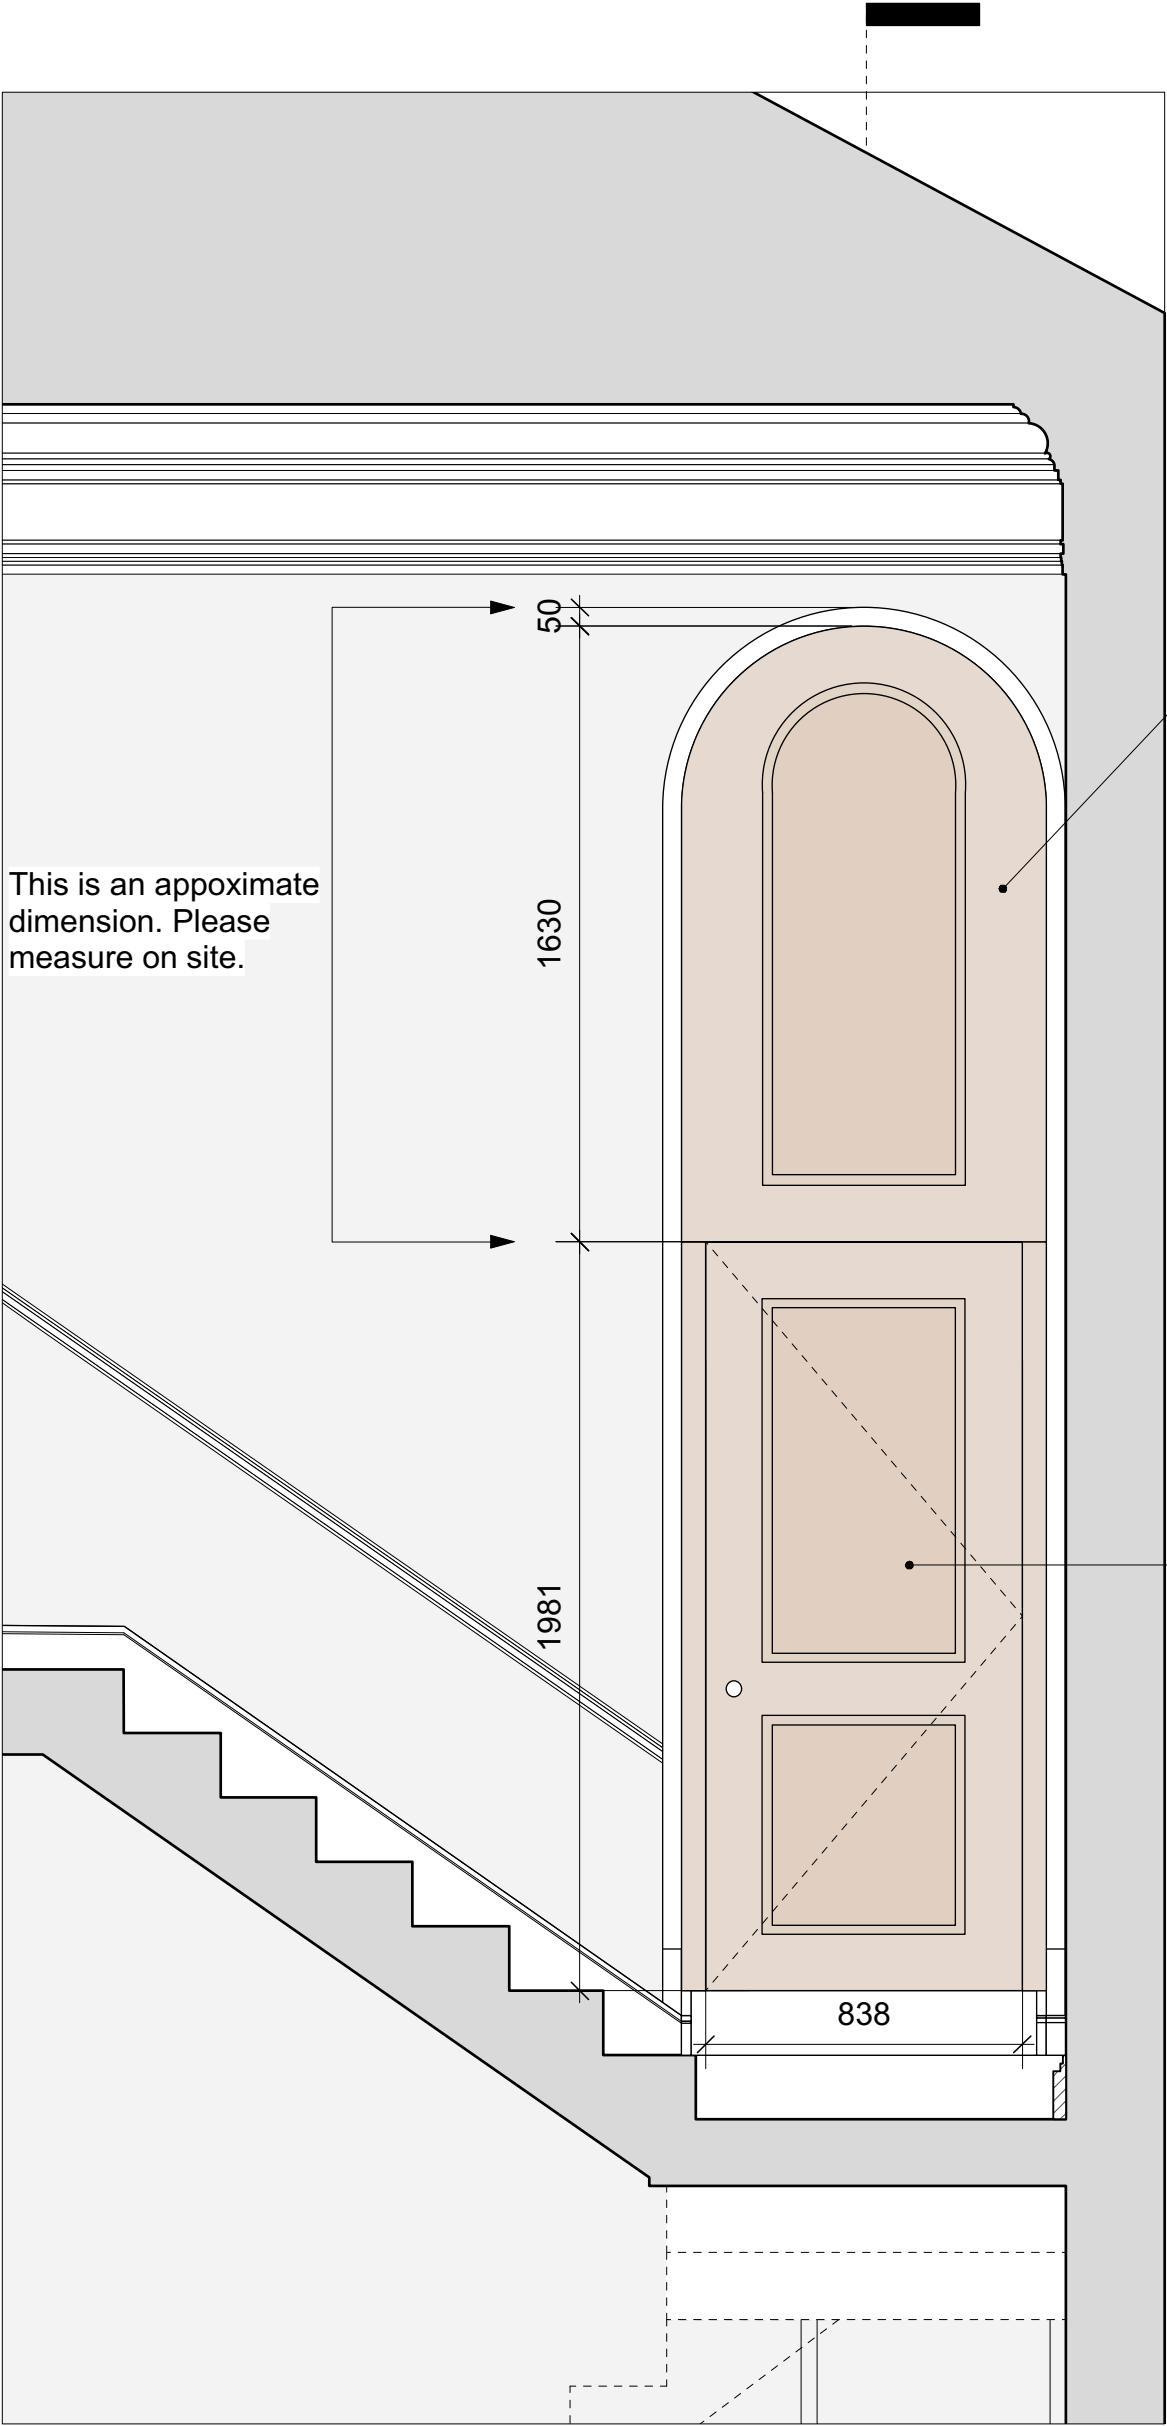


Elevation @1:20

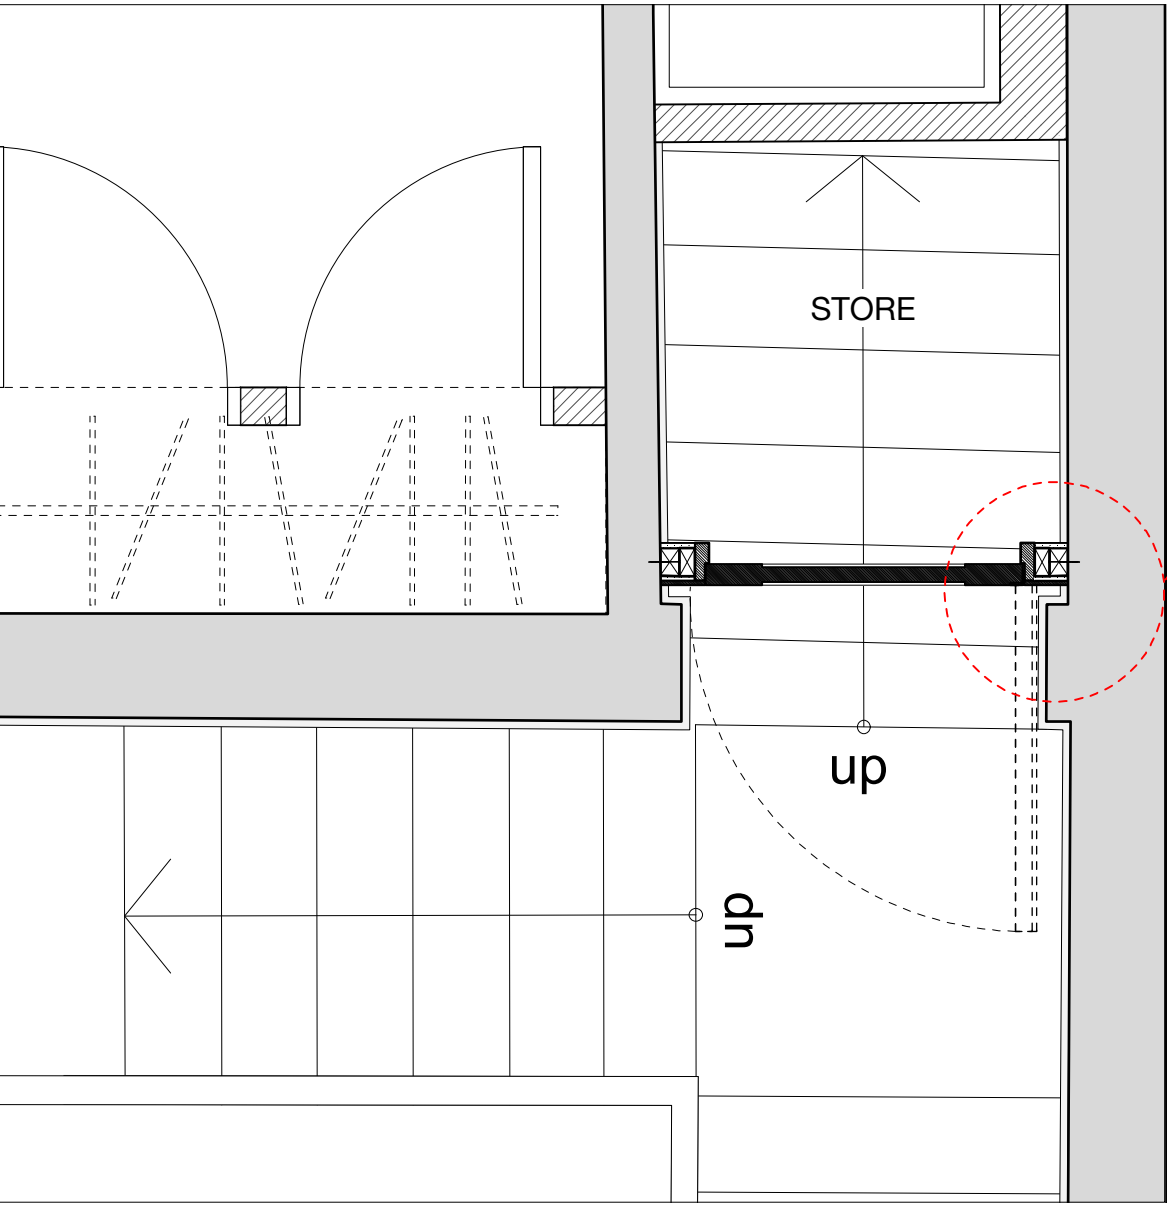


Plan @1:20

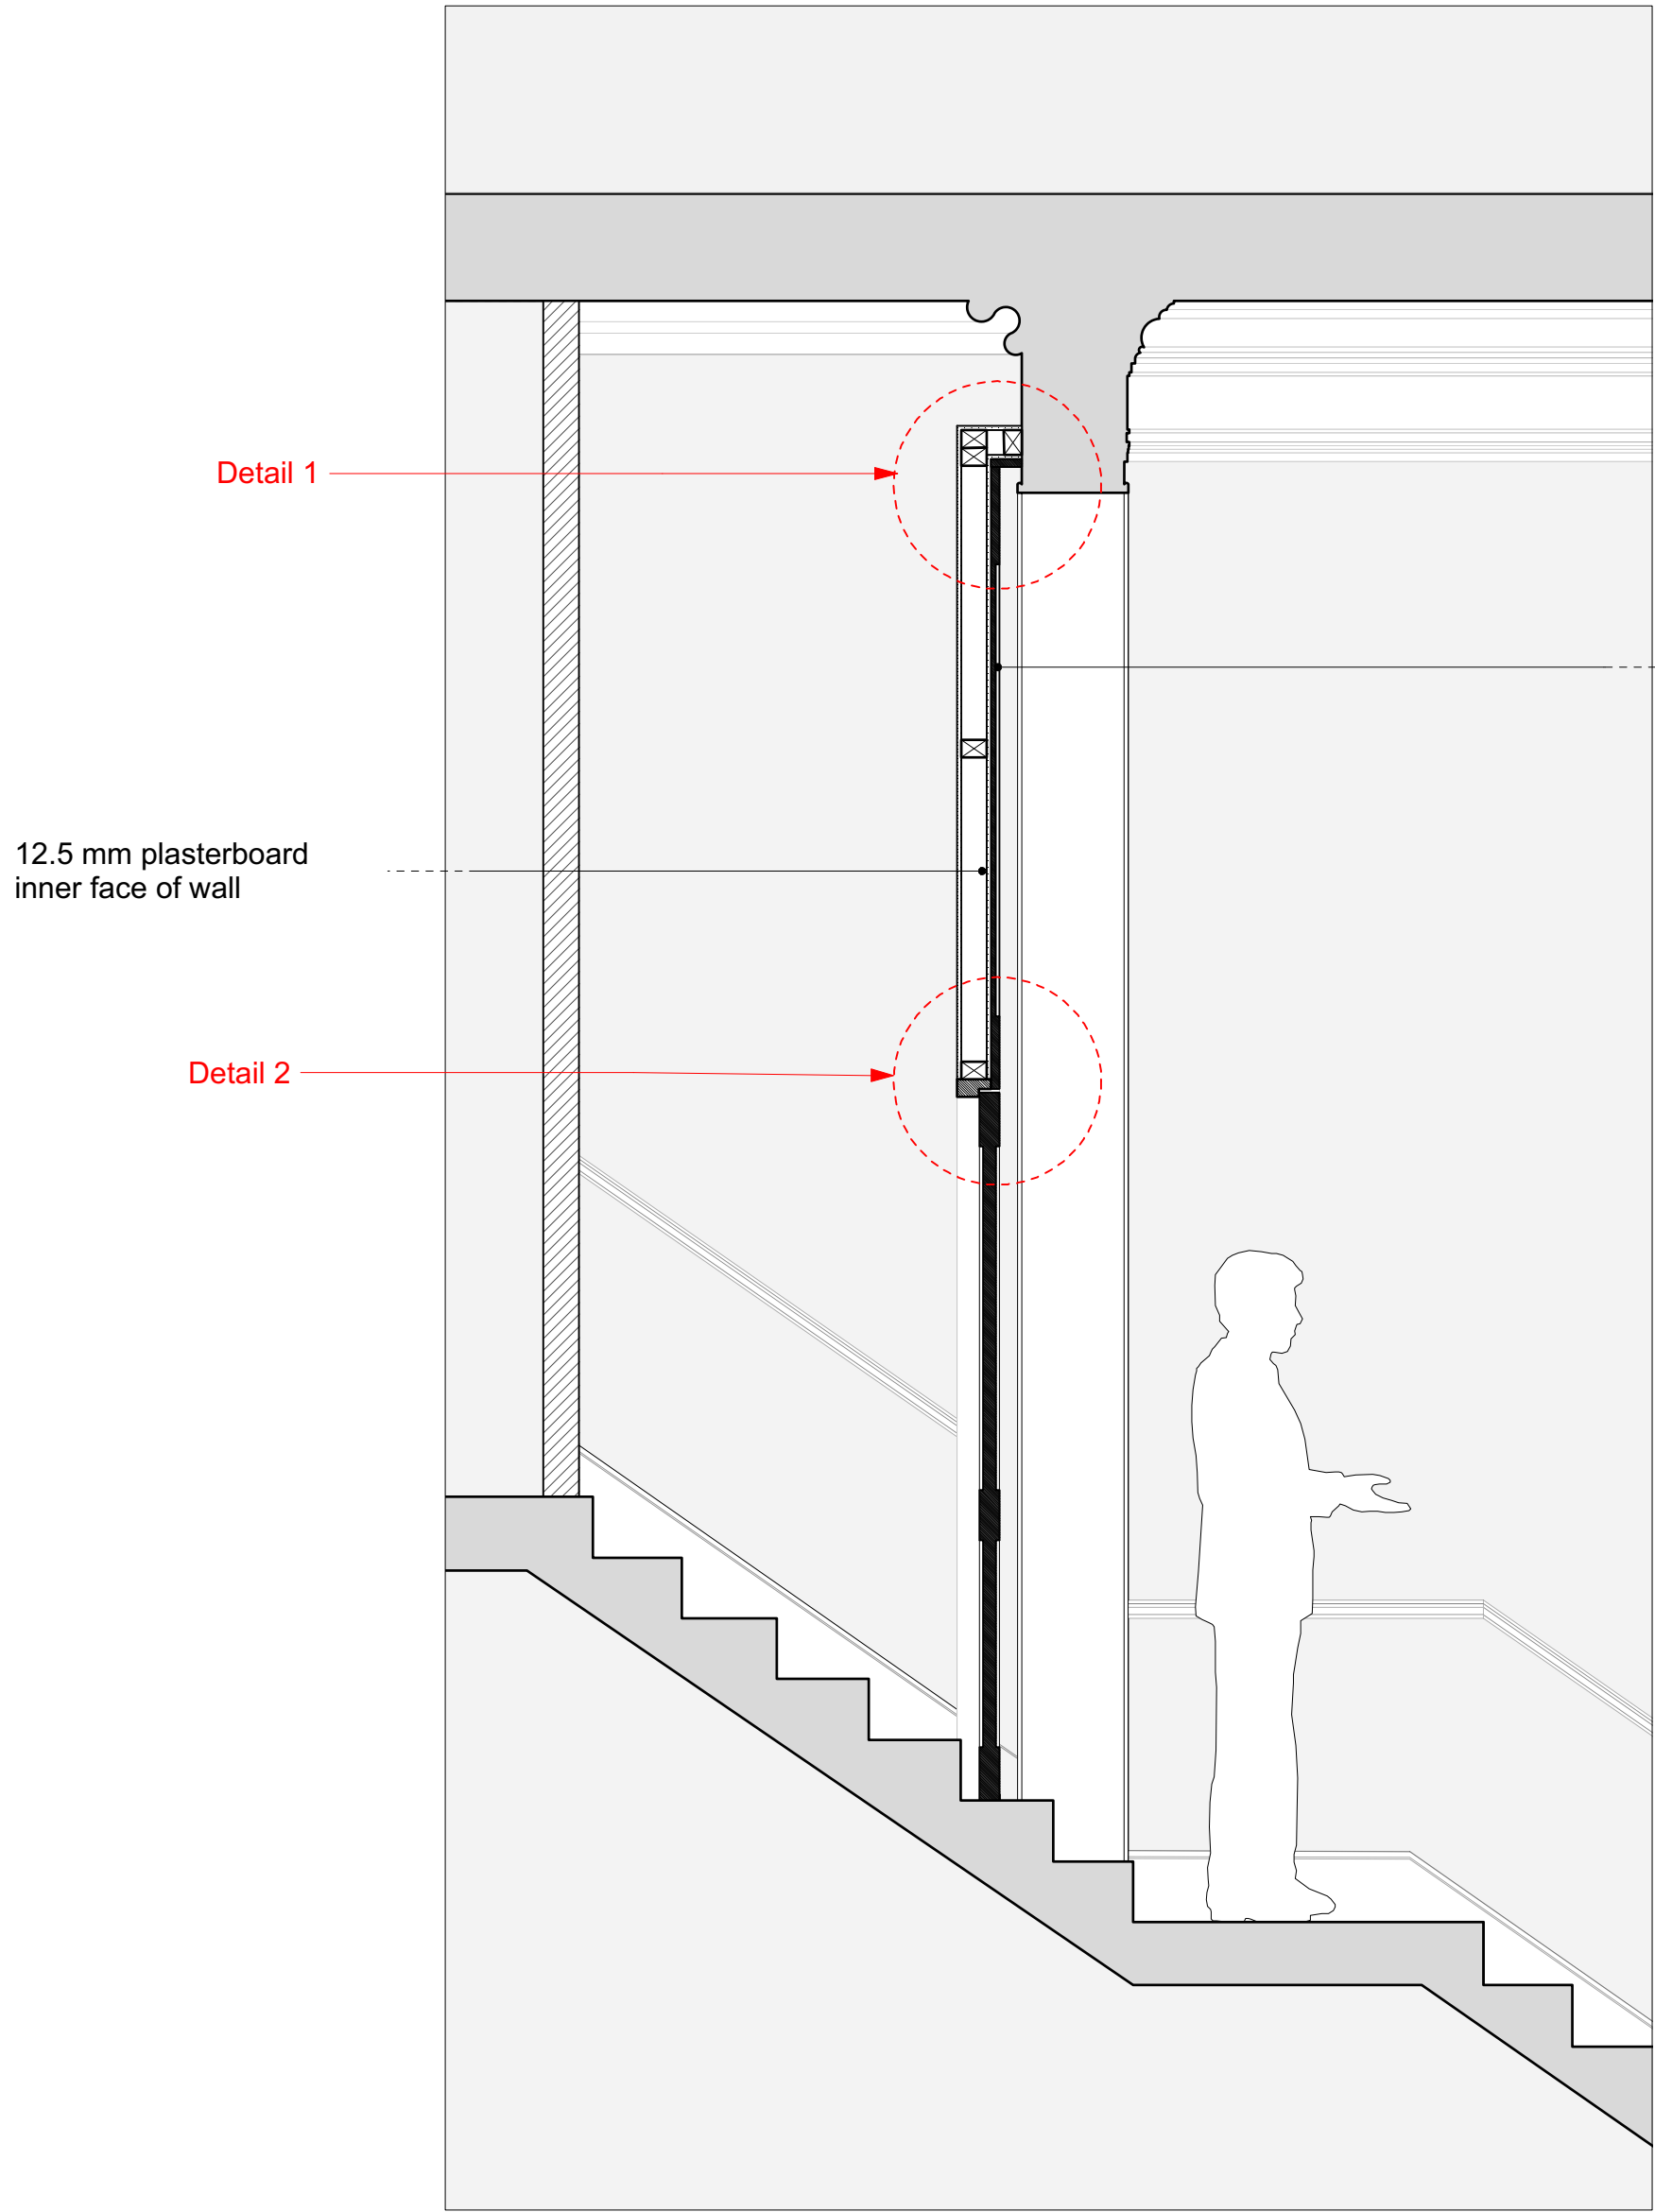


Section @1:20

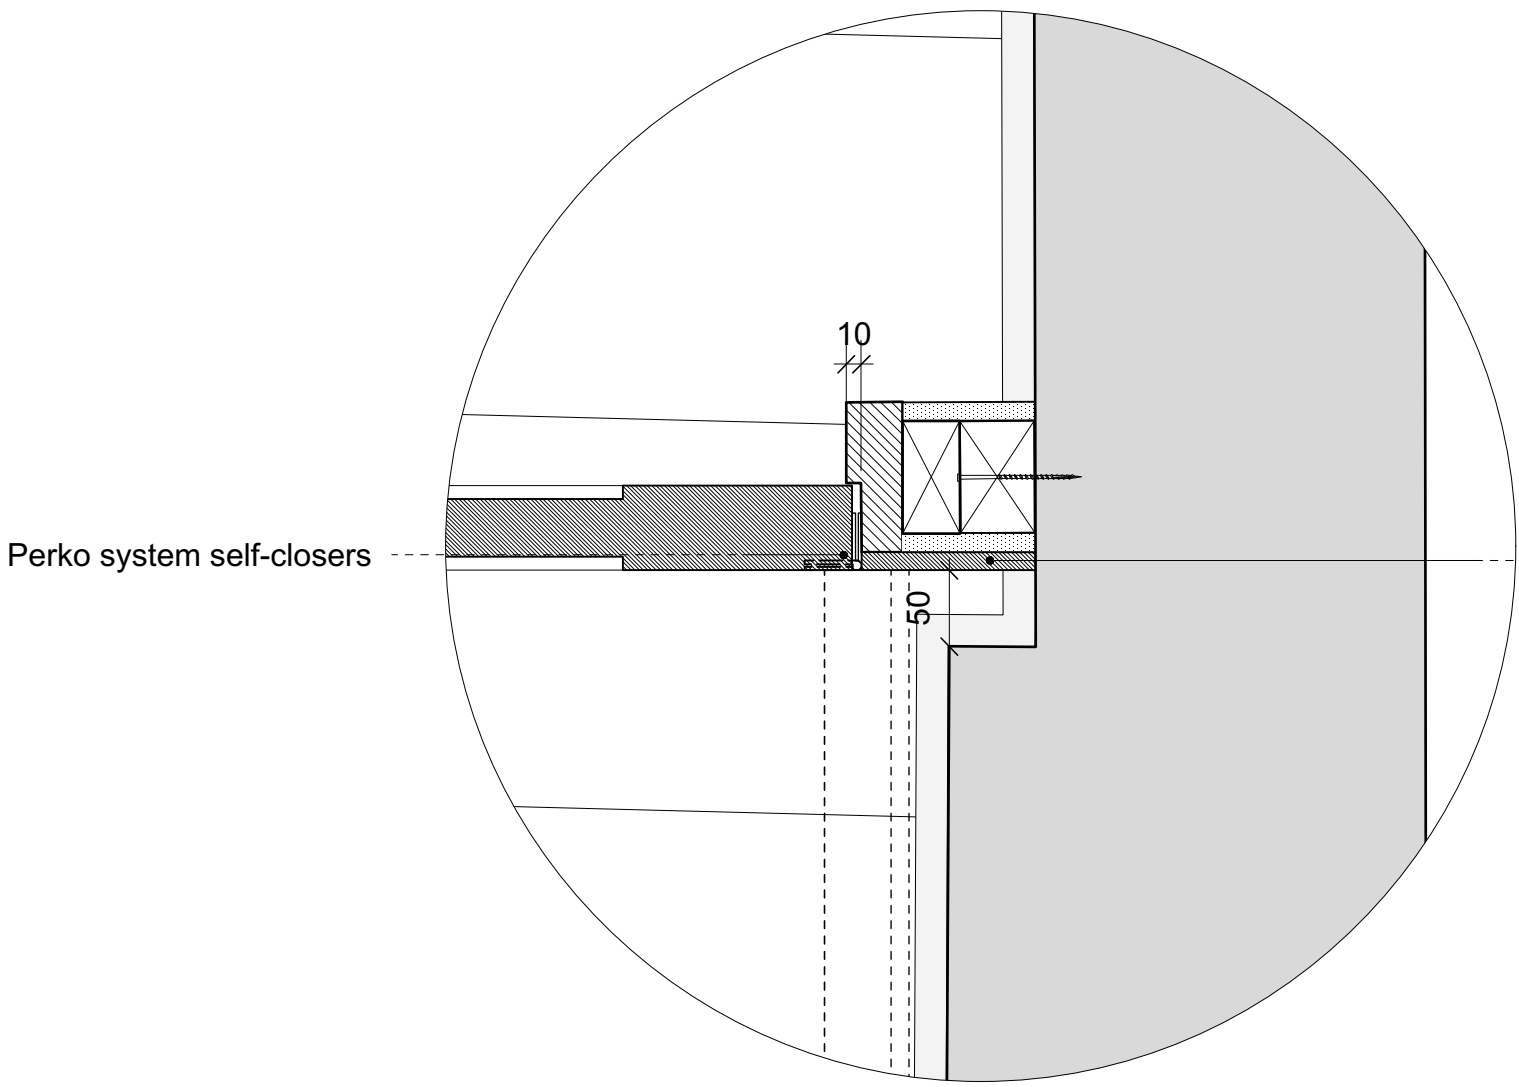

Detail 3 @1:5

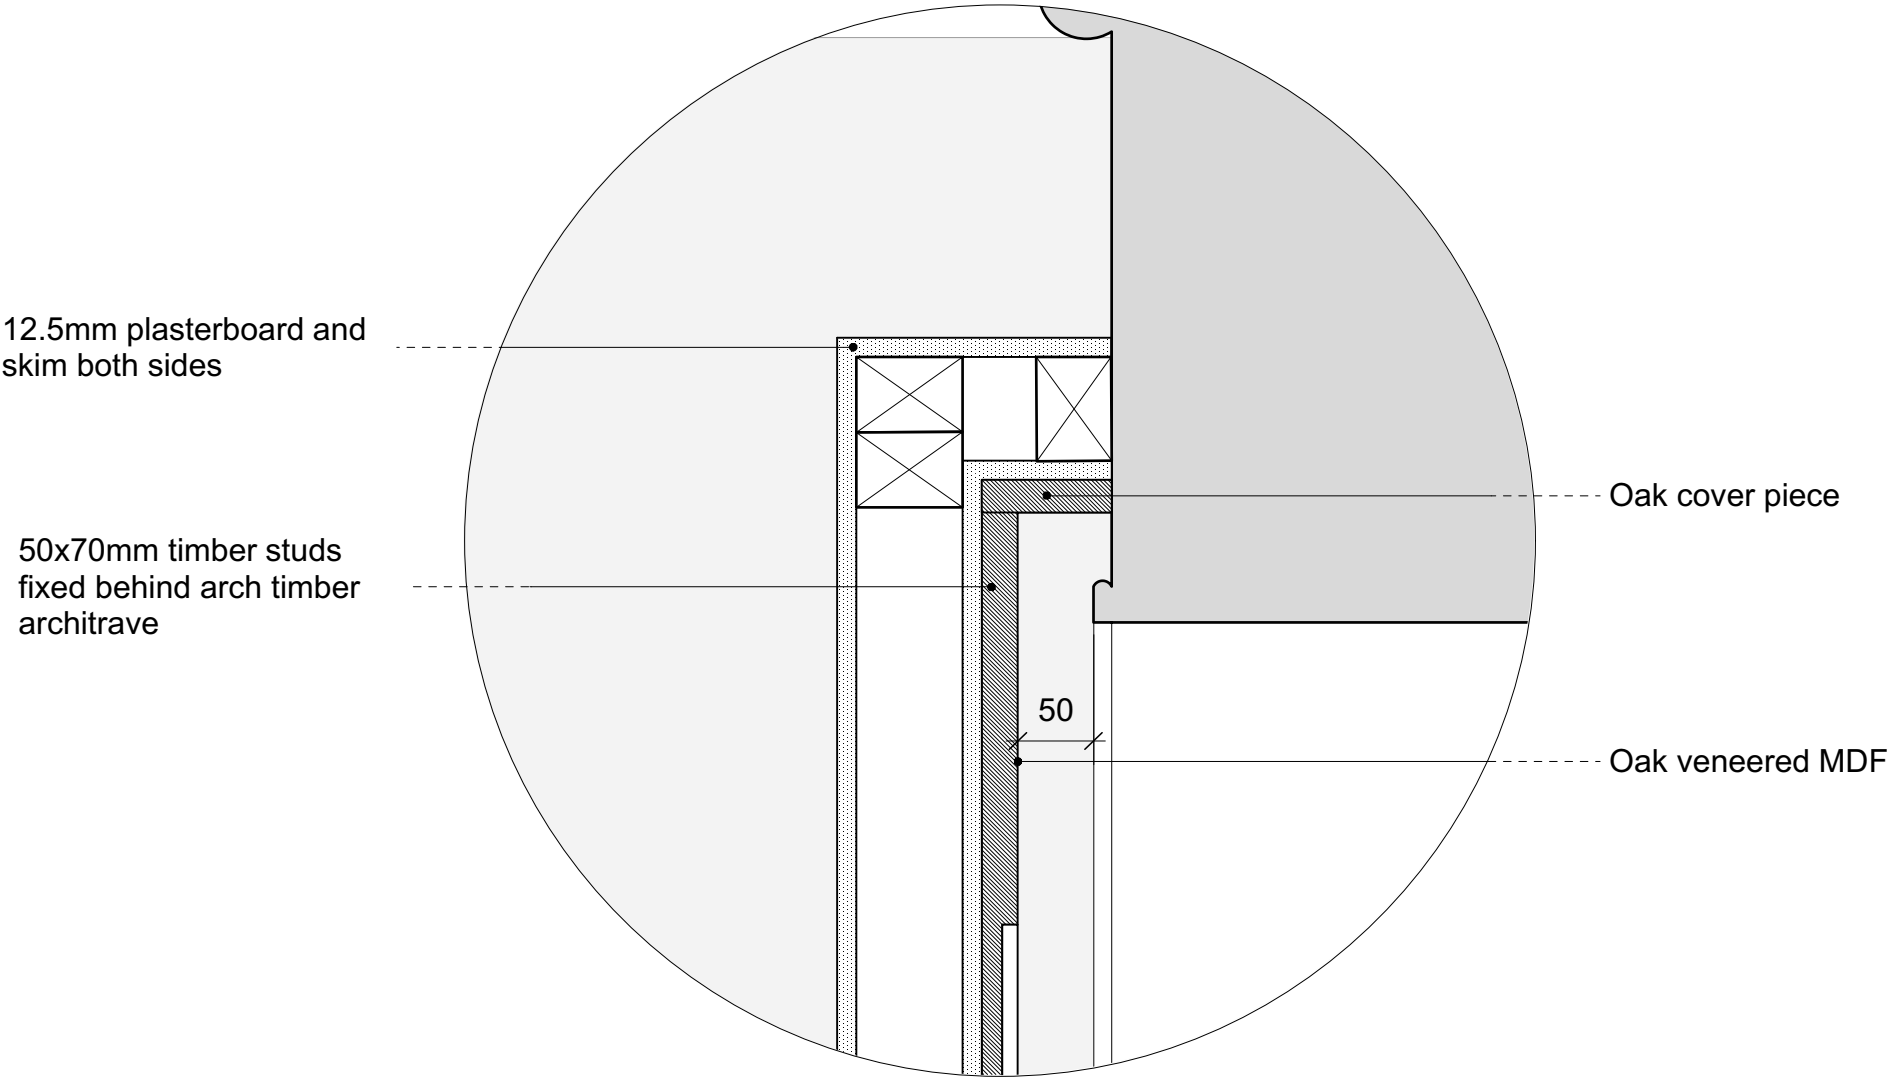

Detail 1 @1:5

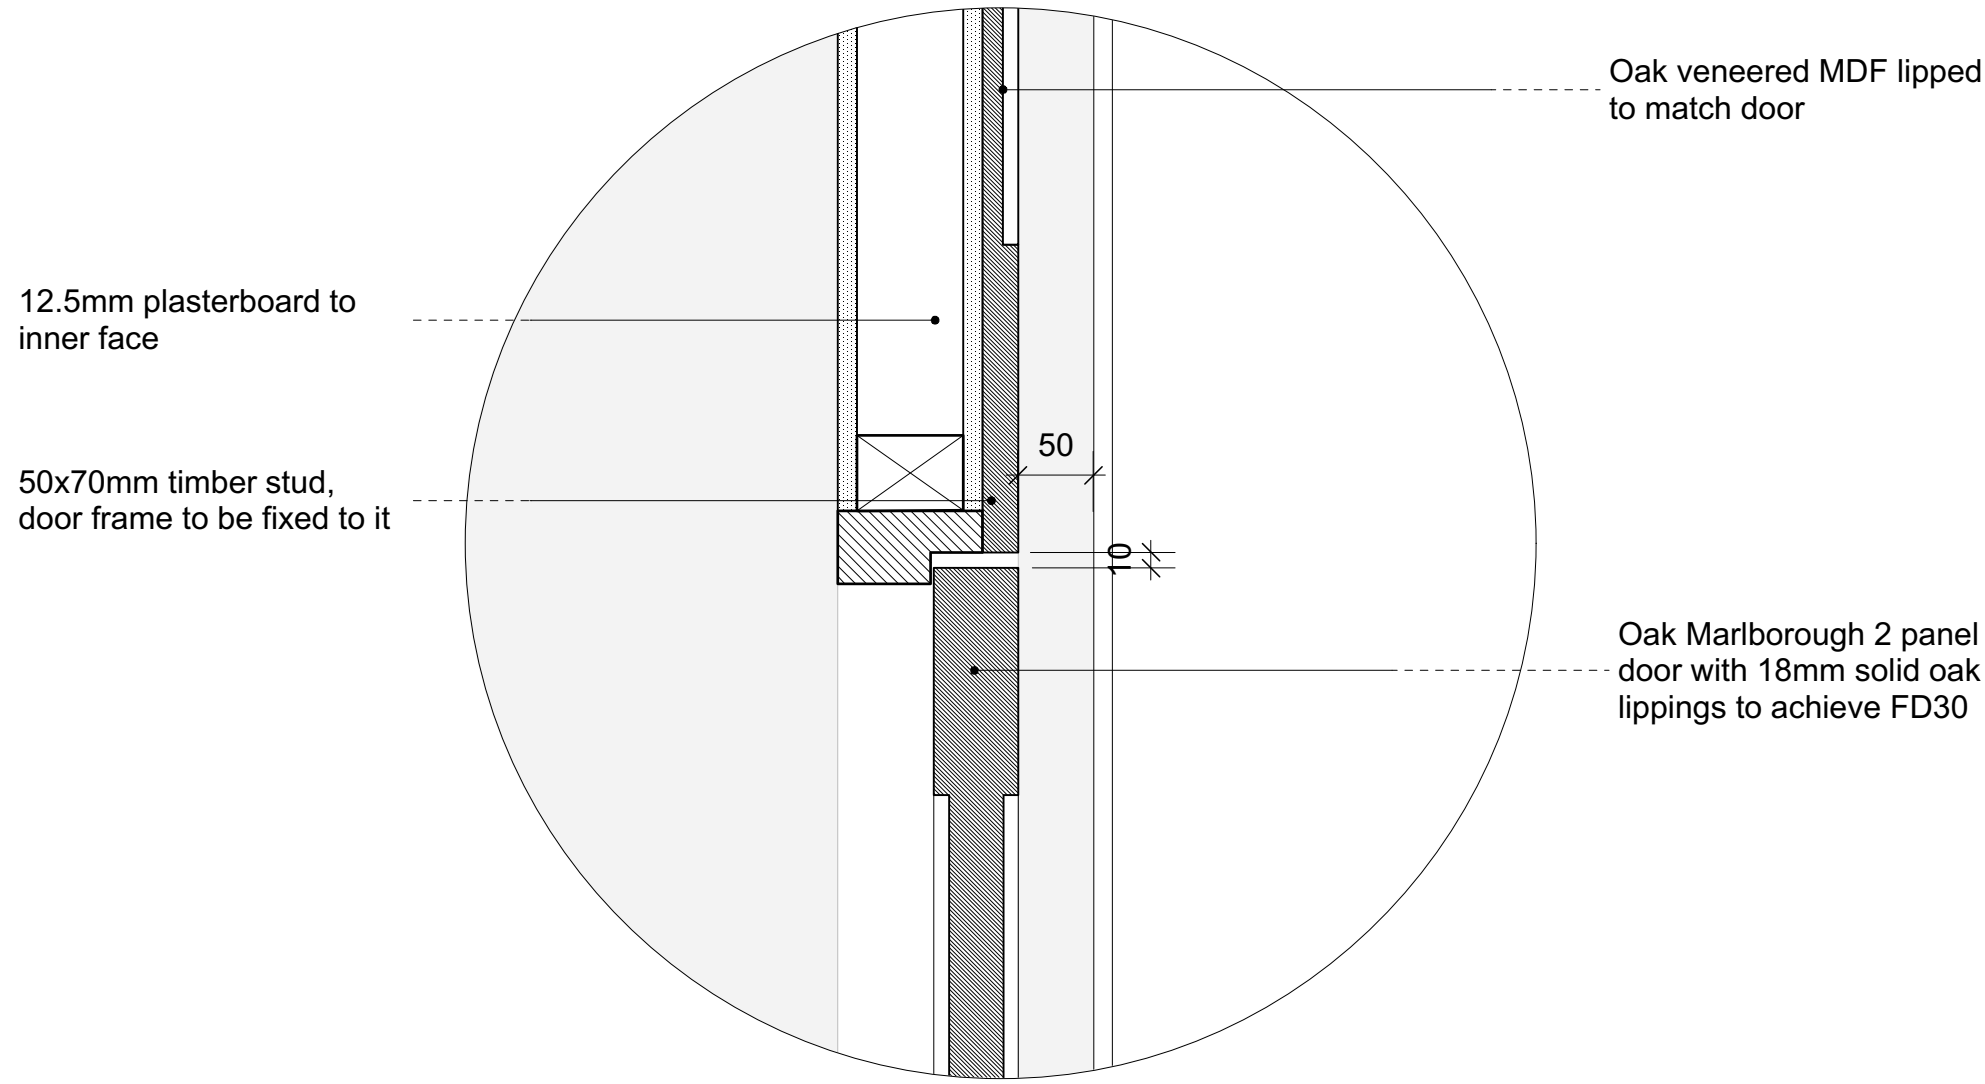

Detail 2 @1:5

Door to Arched Boiler Storage
1:20 @ A1

© Copyright Ollier Smurthwaite Architects

IMPORTANT NOTES:

Existing Building

REVISION	DATE	DESCRIPTION

CLIENT: Leasing Options
PROJECT: Proposed Residential Development
ADDRESS: 28 St Johns, Manchester
DRAWING TITLE: Door to Arched Boiler Storage
SCALE: 1:20 @ A1
DRAWING NO: A665_C_806

DATE:

OLLIER SMURTHWAITE ARCHITECTS
40 King Street, Manchester, M2 6BA
T: 0161 883 0838
F: 0161 883 0839
E: mail@olliersmurthwaite.com

Construction