



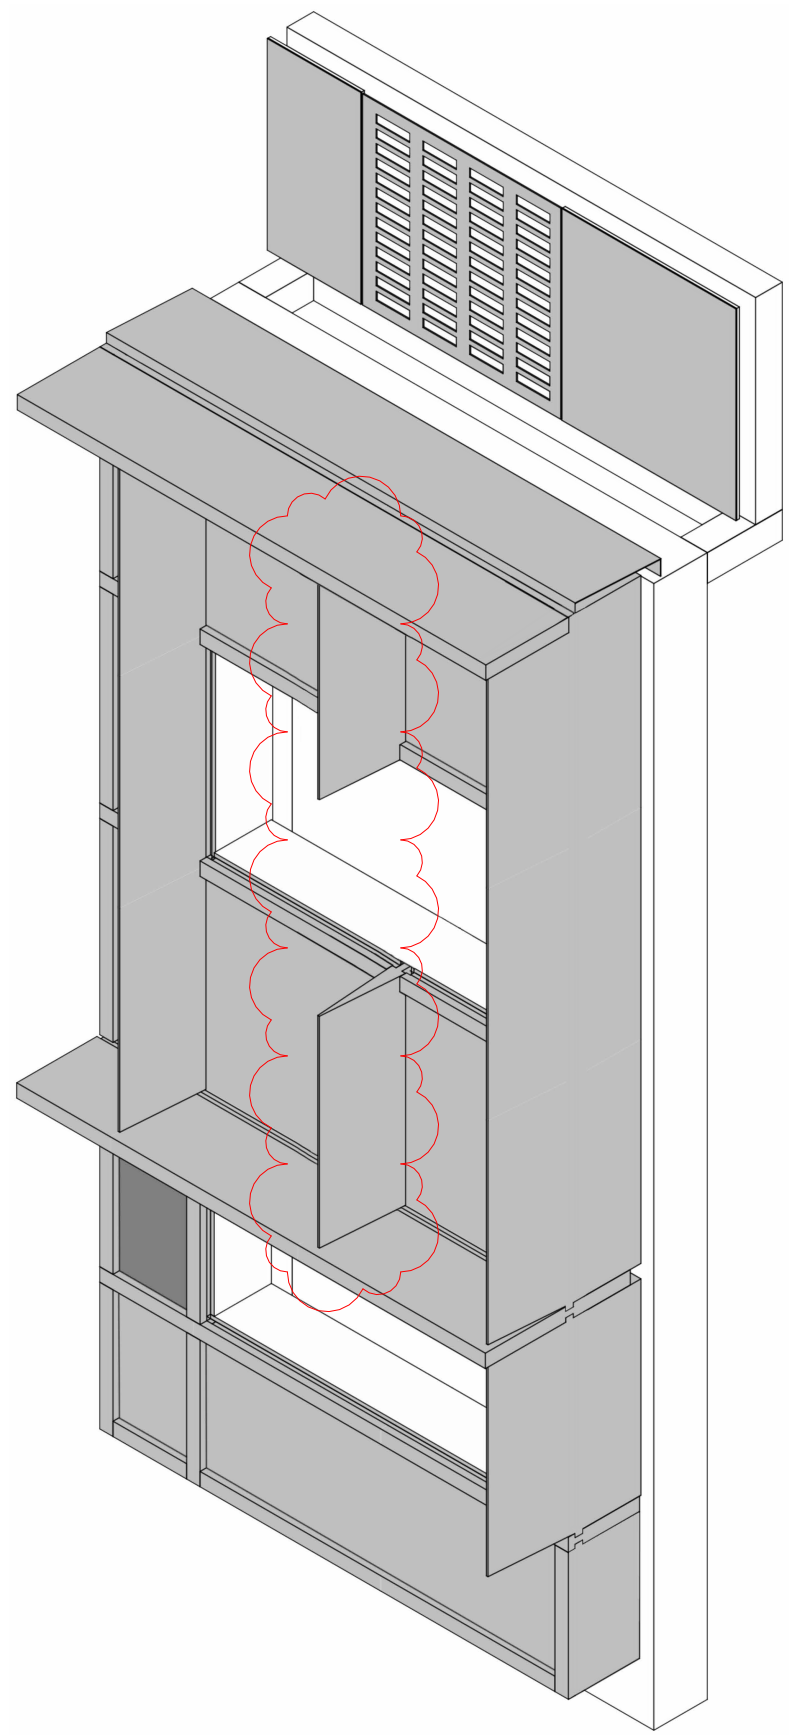


1 Mock Up Levels 2-6 Axonometric

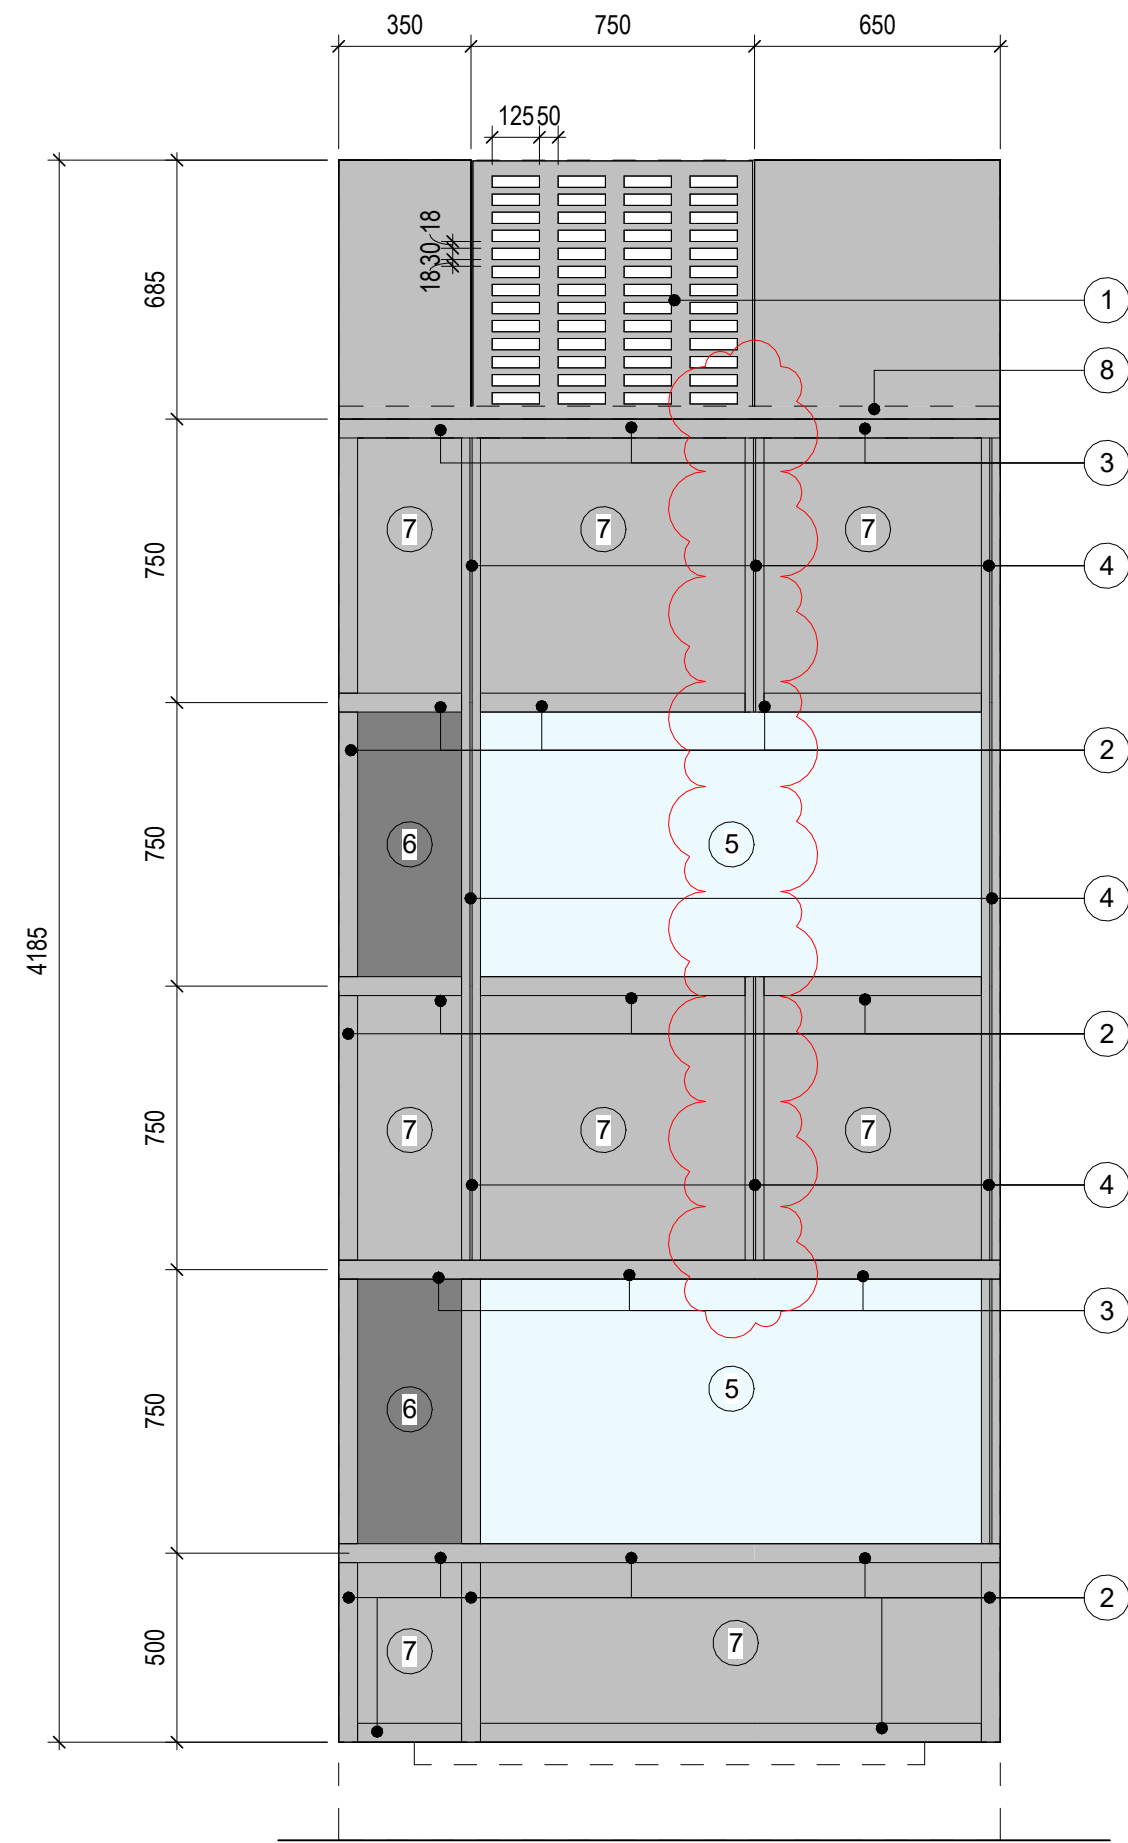

2 Mock Up Levels 2-6 Elevation
1 : 20

- MATERIAL KEY
- 1. Anodised Aluminium Perforated Panel (Colour Dark grey– UnAtex 2147)
 - 2. Anodised Aluminium Curtain Walling Standard Capped Mullion (Colour Dark grey– UnAtex 2147)
 - 3. Anodised Aluminium Curtain Walling Extended Capped Mullion (Colour Dark grey– UnAtex 2147)
 - 4. Anodised Aluminium Curtain Walling Triangular Fin Mullion (Colour Dark grey– UnAtex 2147)
 - 5. Standard Glazed Panels
 - 6. Back Painted Glass Spandrel (Colour Dark Grey– UnAtex 2147)
 - 7. Spandrel Panel (Colour Dark grey– UnAtex 2147)
 - 8. Anodised Aluminium Parapet Cappings (Colour Dark Grey– UnAtex 2147)
 - 9. Powder Coated Aluminium Curtain Walling Standard Capped Mullion (Colour White - PPC RAL 9003)

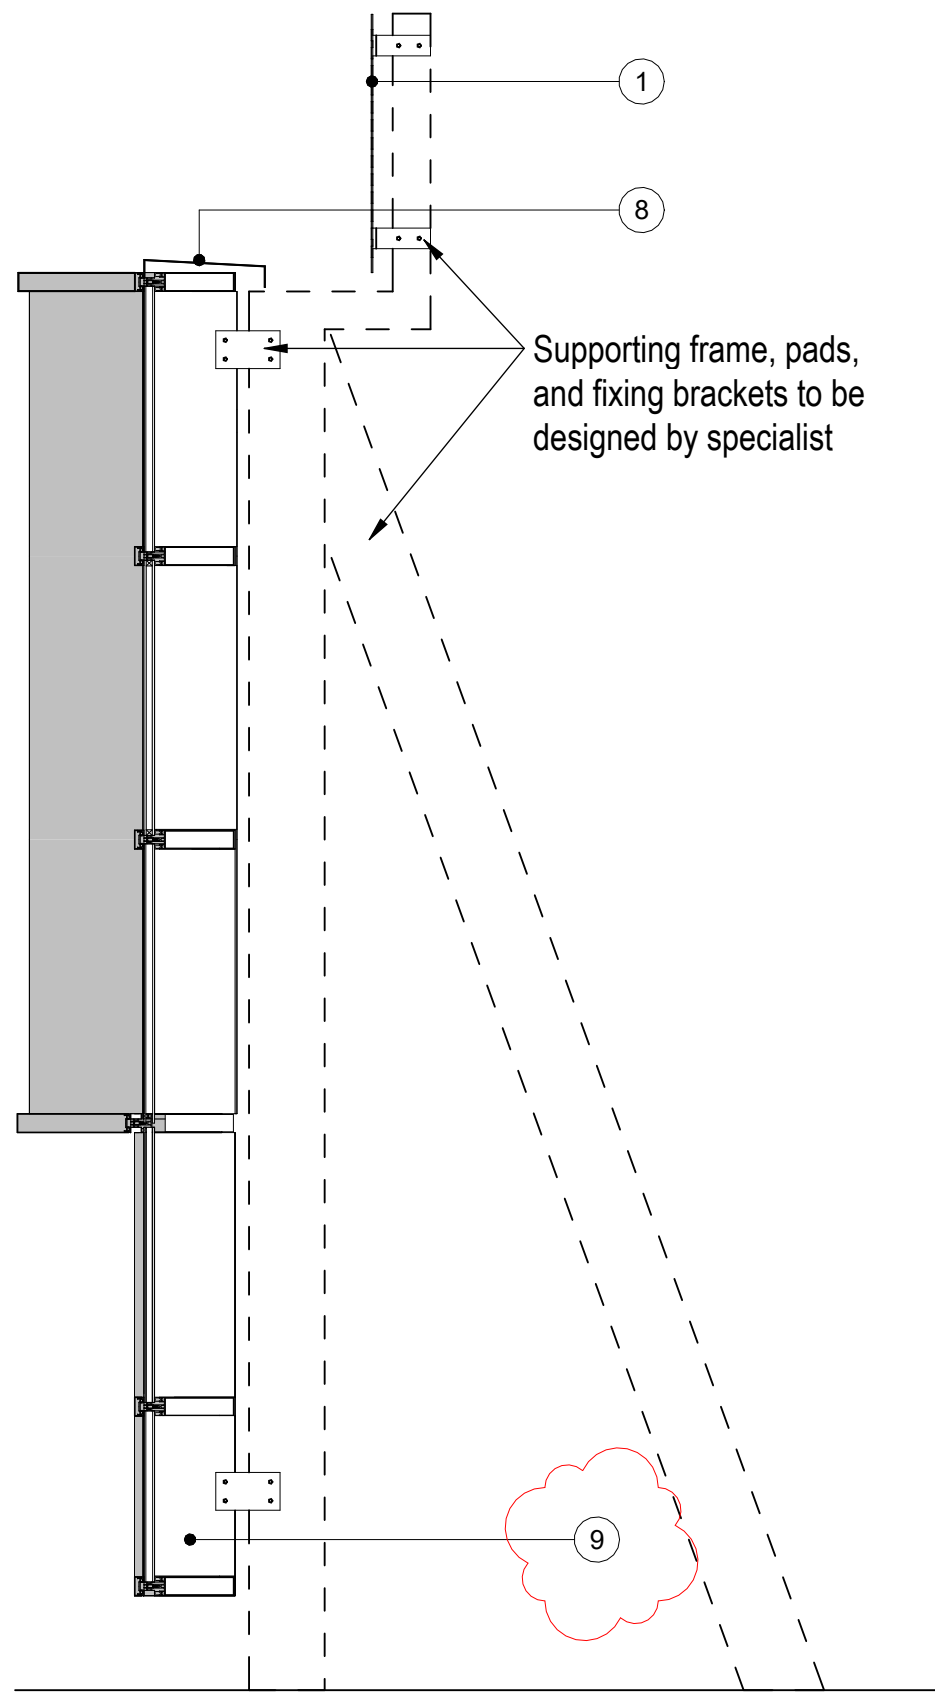

3 Mock Up Levels 2-6 Section
1 : 20

BUILDING DESIGN PARTNERSHIP SHALL HAVE NO RESPONSIBILITY FOR ANY USE MADE OF THIS DOCUMENT OTHER THAN FOR THAT WHICH IT WAS PREPARED AND ISSUED. ALL DIMENSIONS SHOULD BE CHECKED ON SITE. DO NOT SCALE FROM THIS DRAWING ANY DRAWING ERRORS OR DIVERGENCIES SHOULD BE BROUGHT TO THE ATTENTION OF BUILDING DESIGN PARTNERSHIP AT THE ADDRESS SHOWN BELOW. DRAWINGS SHALL BE READ IN CONJUNCTION WITH THE FOLLOWING BEFORE WORK COMMENCES: - THE CDM DESIGN ISSUES REGISTER - THE BDP RISK SERIES OF DRAWINGS - THE PROJECT CDM RISK REGISTER SUBJECT TO DESIGN DEVELOPMENT, SURVEY, CONSULTANT INPUT & STATUTORY APPROVAL.	NOTES											REVISAN					CLIENT	
---	-------	--	--	--	--	--	--	--	--	--	--	---------	--	--	--	--	--------	--	--	