



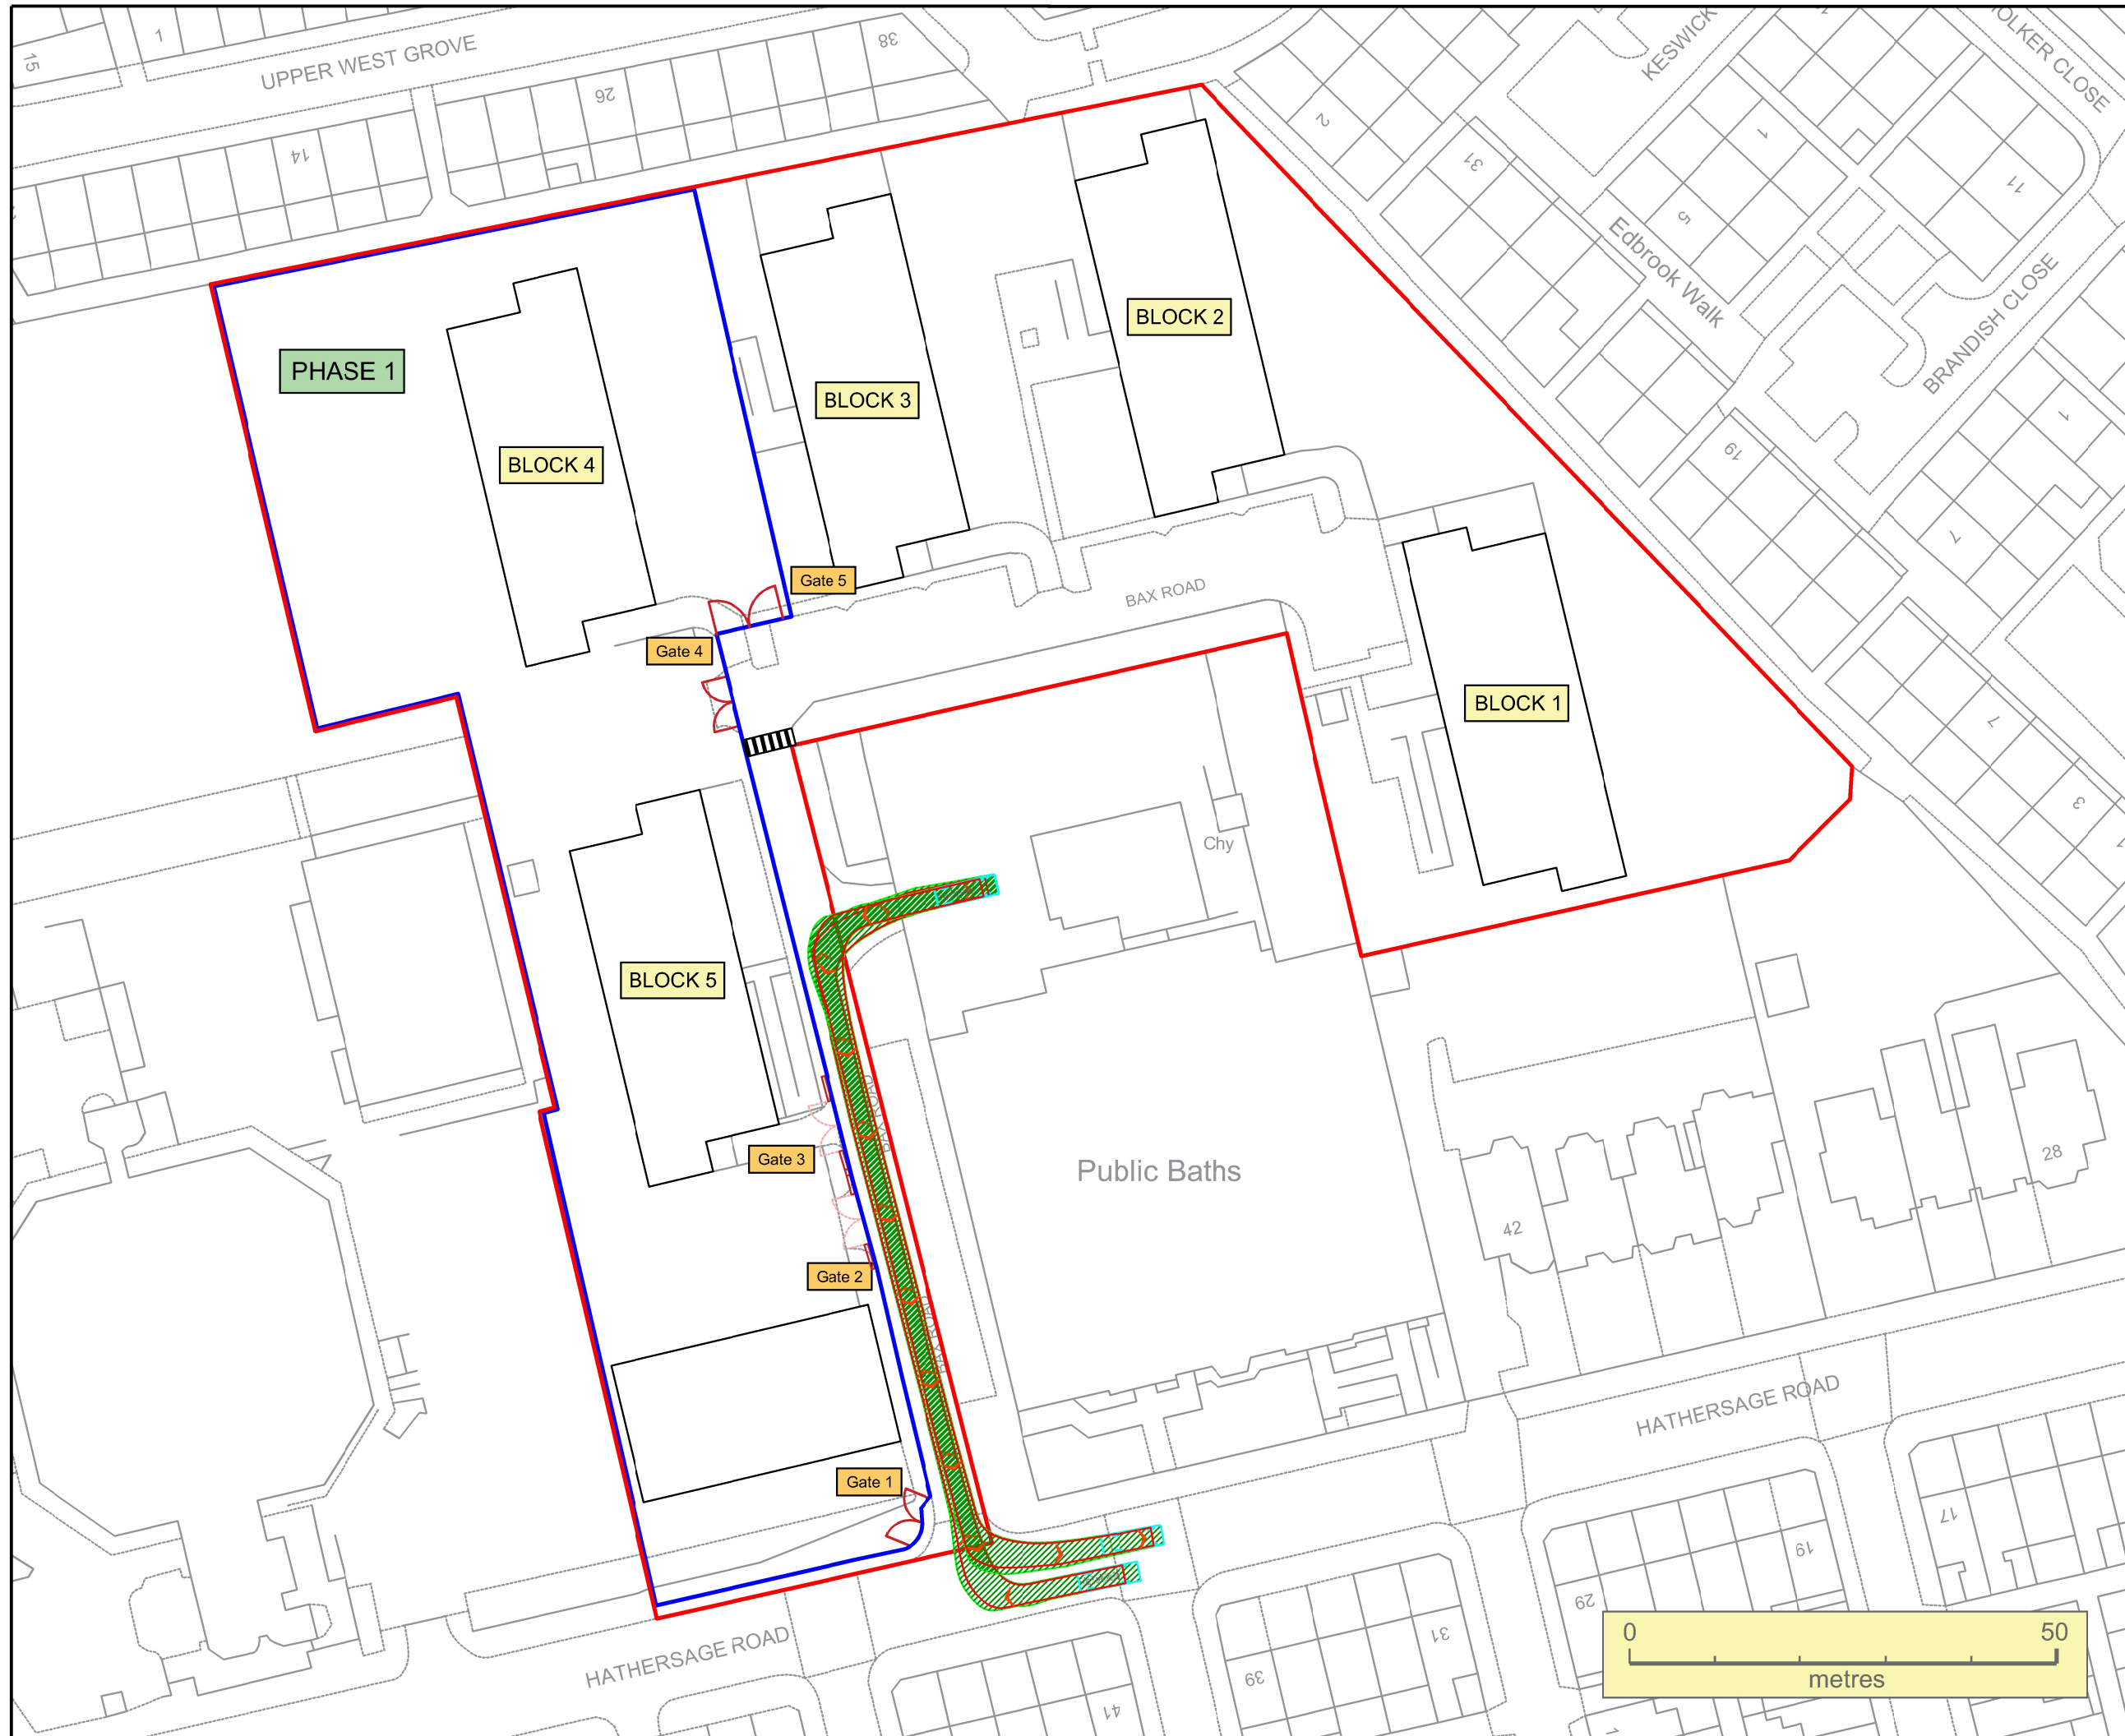

- LEGEND:
- SITE BOUNDARY
 - SITE HOARDING
 - 6m WIDE GATE
 - 6m WIDE SLIDING GATE

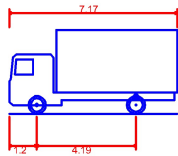


FTA Design 7.5 Tonne Rigid Vehicle (2016)

Overall Length	7.170m
Overall Width	2.300m
Overall Body Height	3.580m
Min Body Ground Clearance	0.375m
Track Width	2.120m
Lock to lock time	3.00s
Kerb to Kerb Turning Radius	7.000m




PROJECT:	VICTORIA POINT	
CLIENT:	QUARTZ PROJECT SERVICES	
TITLE:	SWEPT PATH ANALYSIS 7.5 TONNE LORRY	
PHASE:	PARKING AREA OF VICTORIA BATHS	
SCALE AT A3: 1:75	DATE: 10.04.24	
DRAWING NO: KMC-QPS-VP-026	REVISION NO: A	

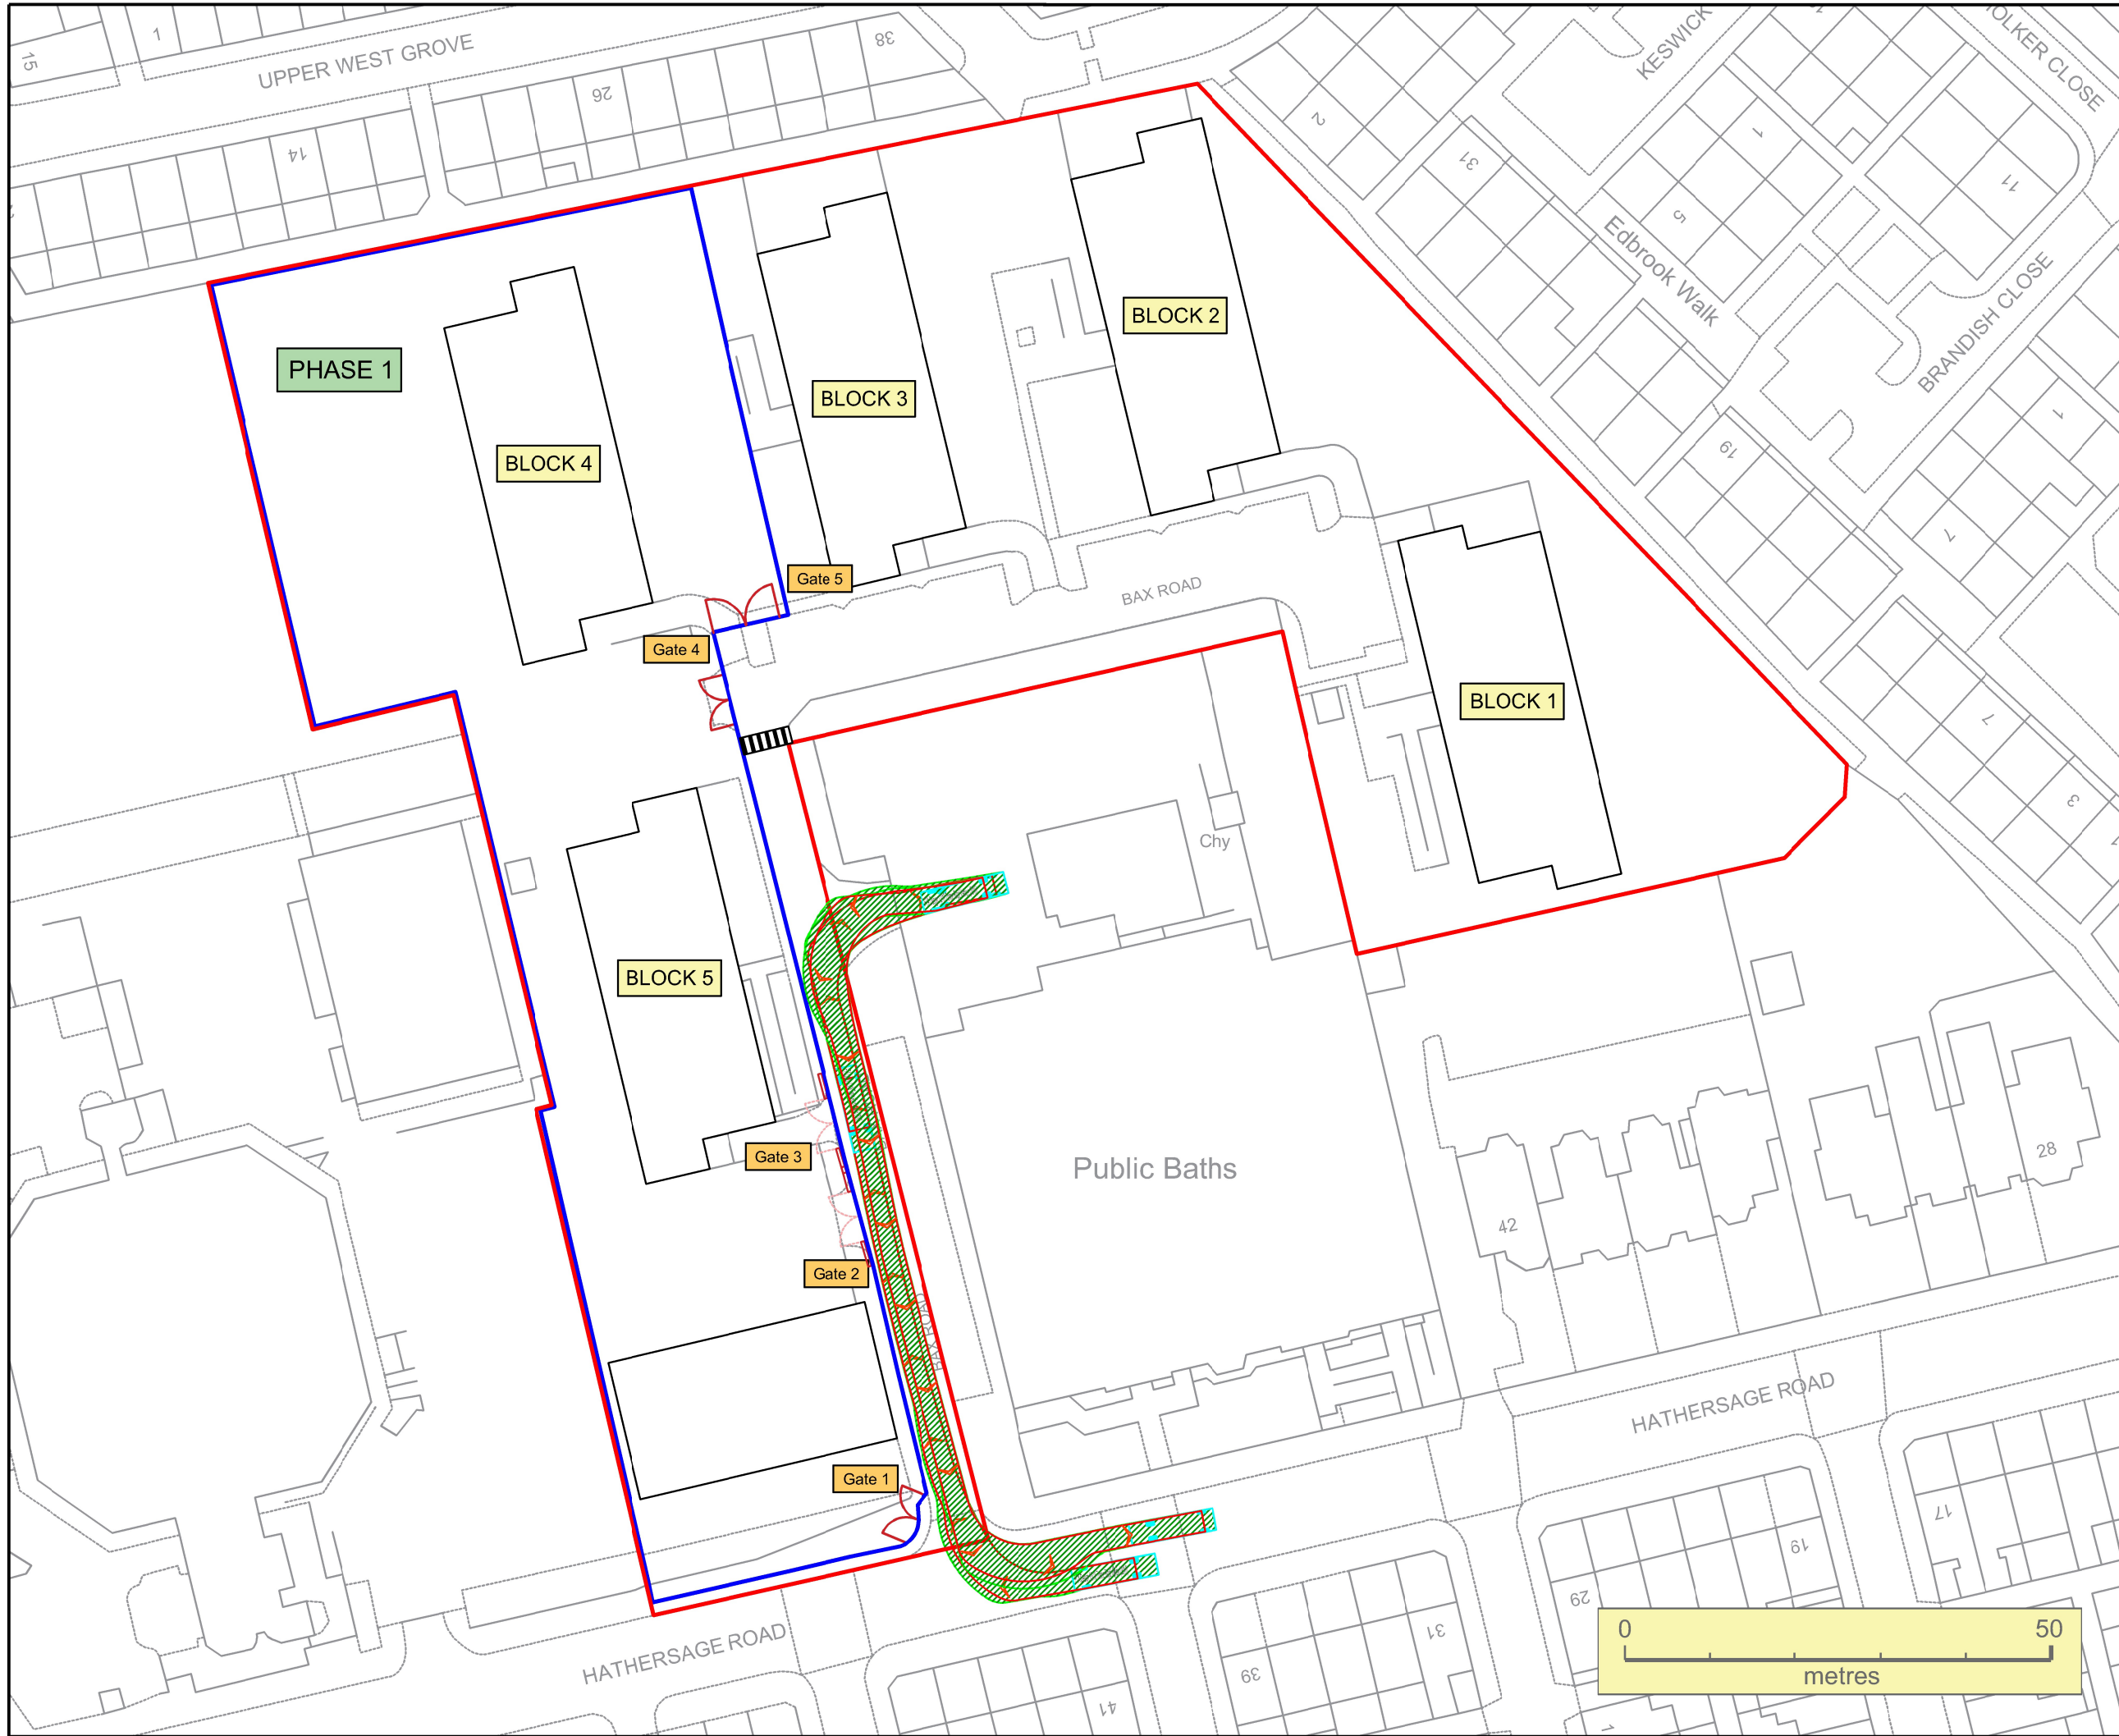

LEGEND:

- SITE BOUNDARY
- SITE HOARDING
- 6m WIDE GATE
- 6m WIDE SLIDING GATE

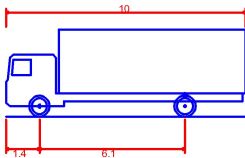

FTA Design 13/18 Tonne Rigid Vehicle (2016)
Overall Length 10.000m
Overall Width 2.550m
Overall Body Height 3.645m
Min Body Ground Clearance 0.440m
Track Width 2.470m
Lock to lock time 3.00s
Kerb to Kerb Turning Radius 11.000m



PROJECT:	VICTORIA POINT		
CLIENT:	QUARTZ PROJECT SERVICES		
TITLE:	SWEPT PATH ANALYSIS 18 TONNE LORRY (10m RIGID)		
PHASE:	PARKING AREA OF VICTORIA BATHS		
SCALE AT A3: 1:75	DATE: 10.04.24		
DRAWING NO: KMC-QPS-VP-027	REVISION NO: A		