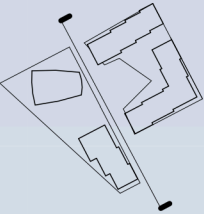
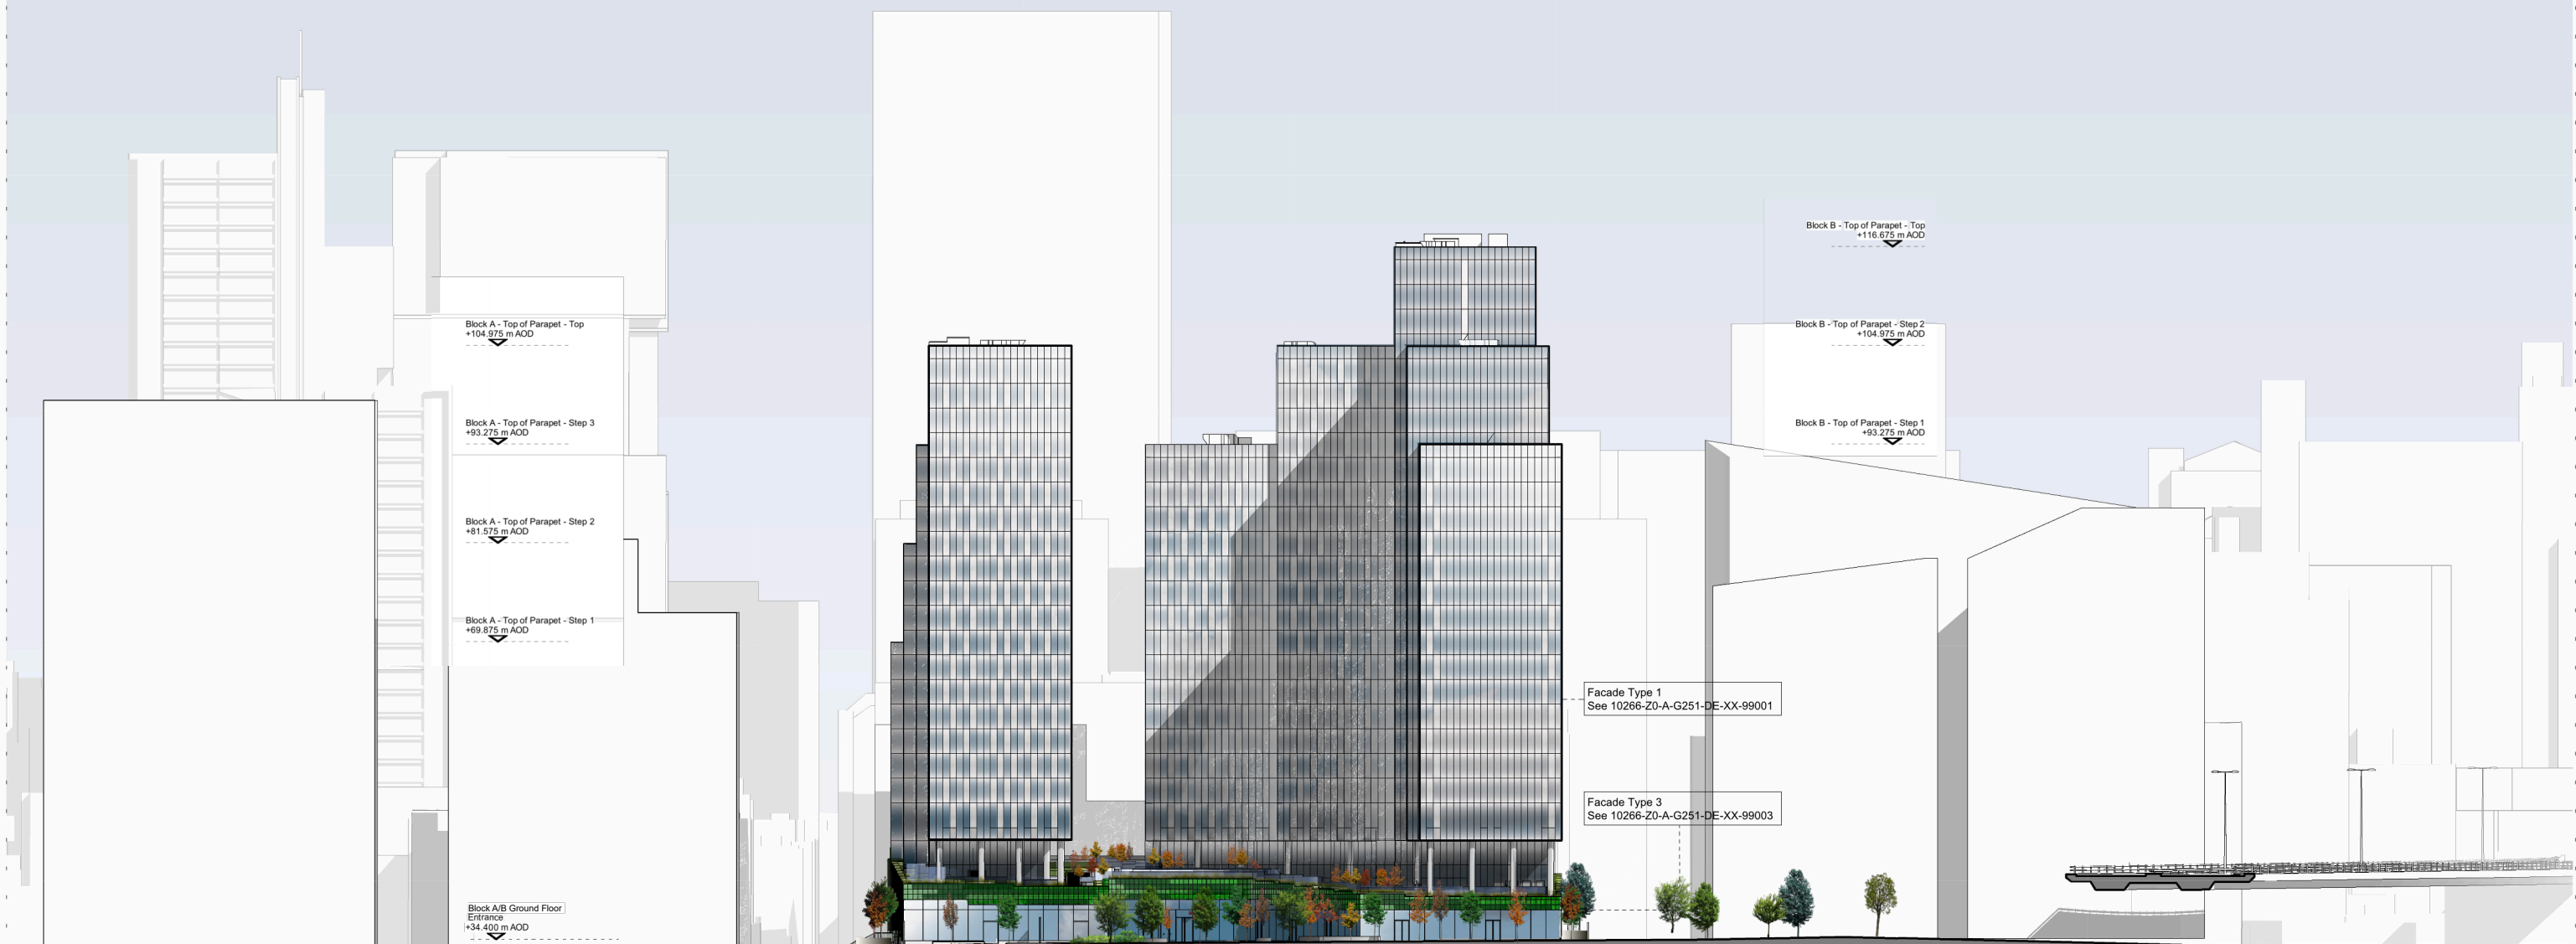


	First Street South	10266-Z0-A-G100-EL-EW-99002 P03		<div><div>Manchester +44 (0)161 835 2345</div><div>London +44 (0)20 7549 4000</div></div>
	PLANNING	June 2024		
	Central West Elevation	10266	1:750@ A3	