
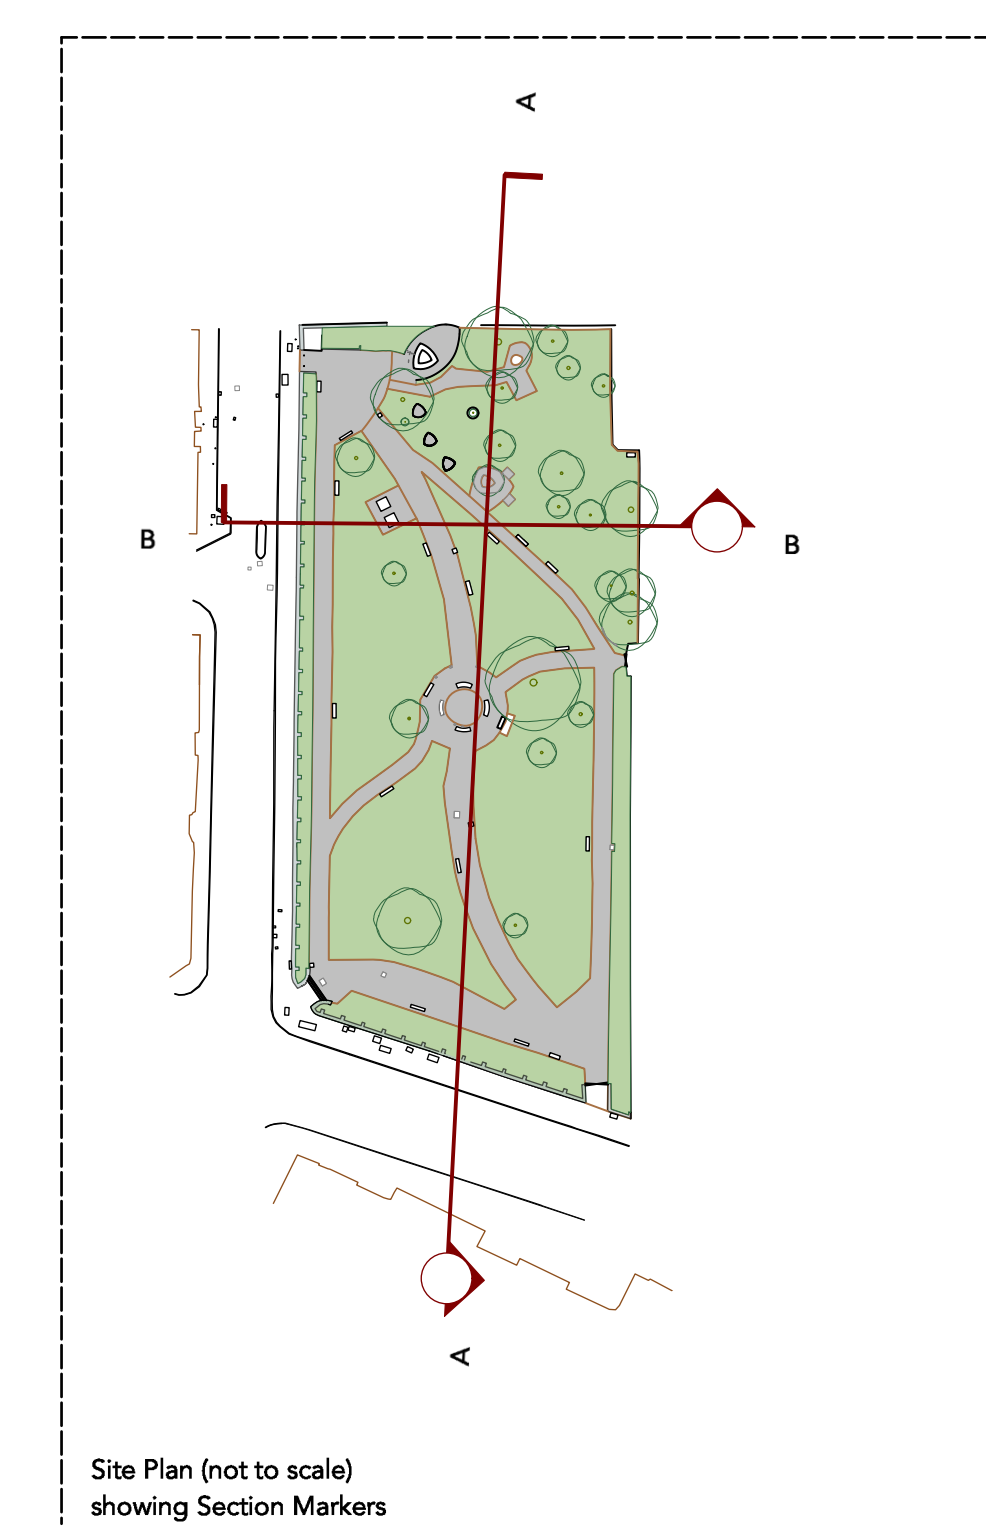
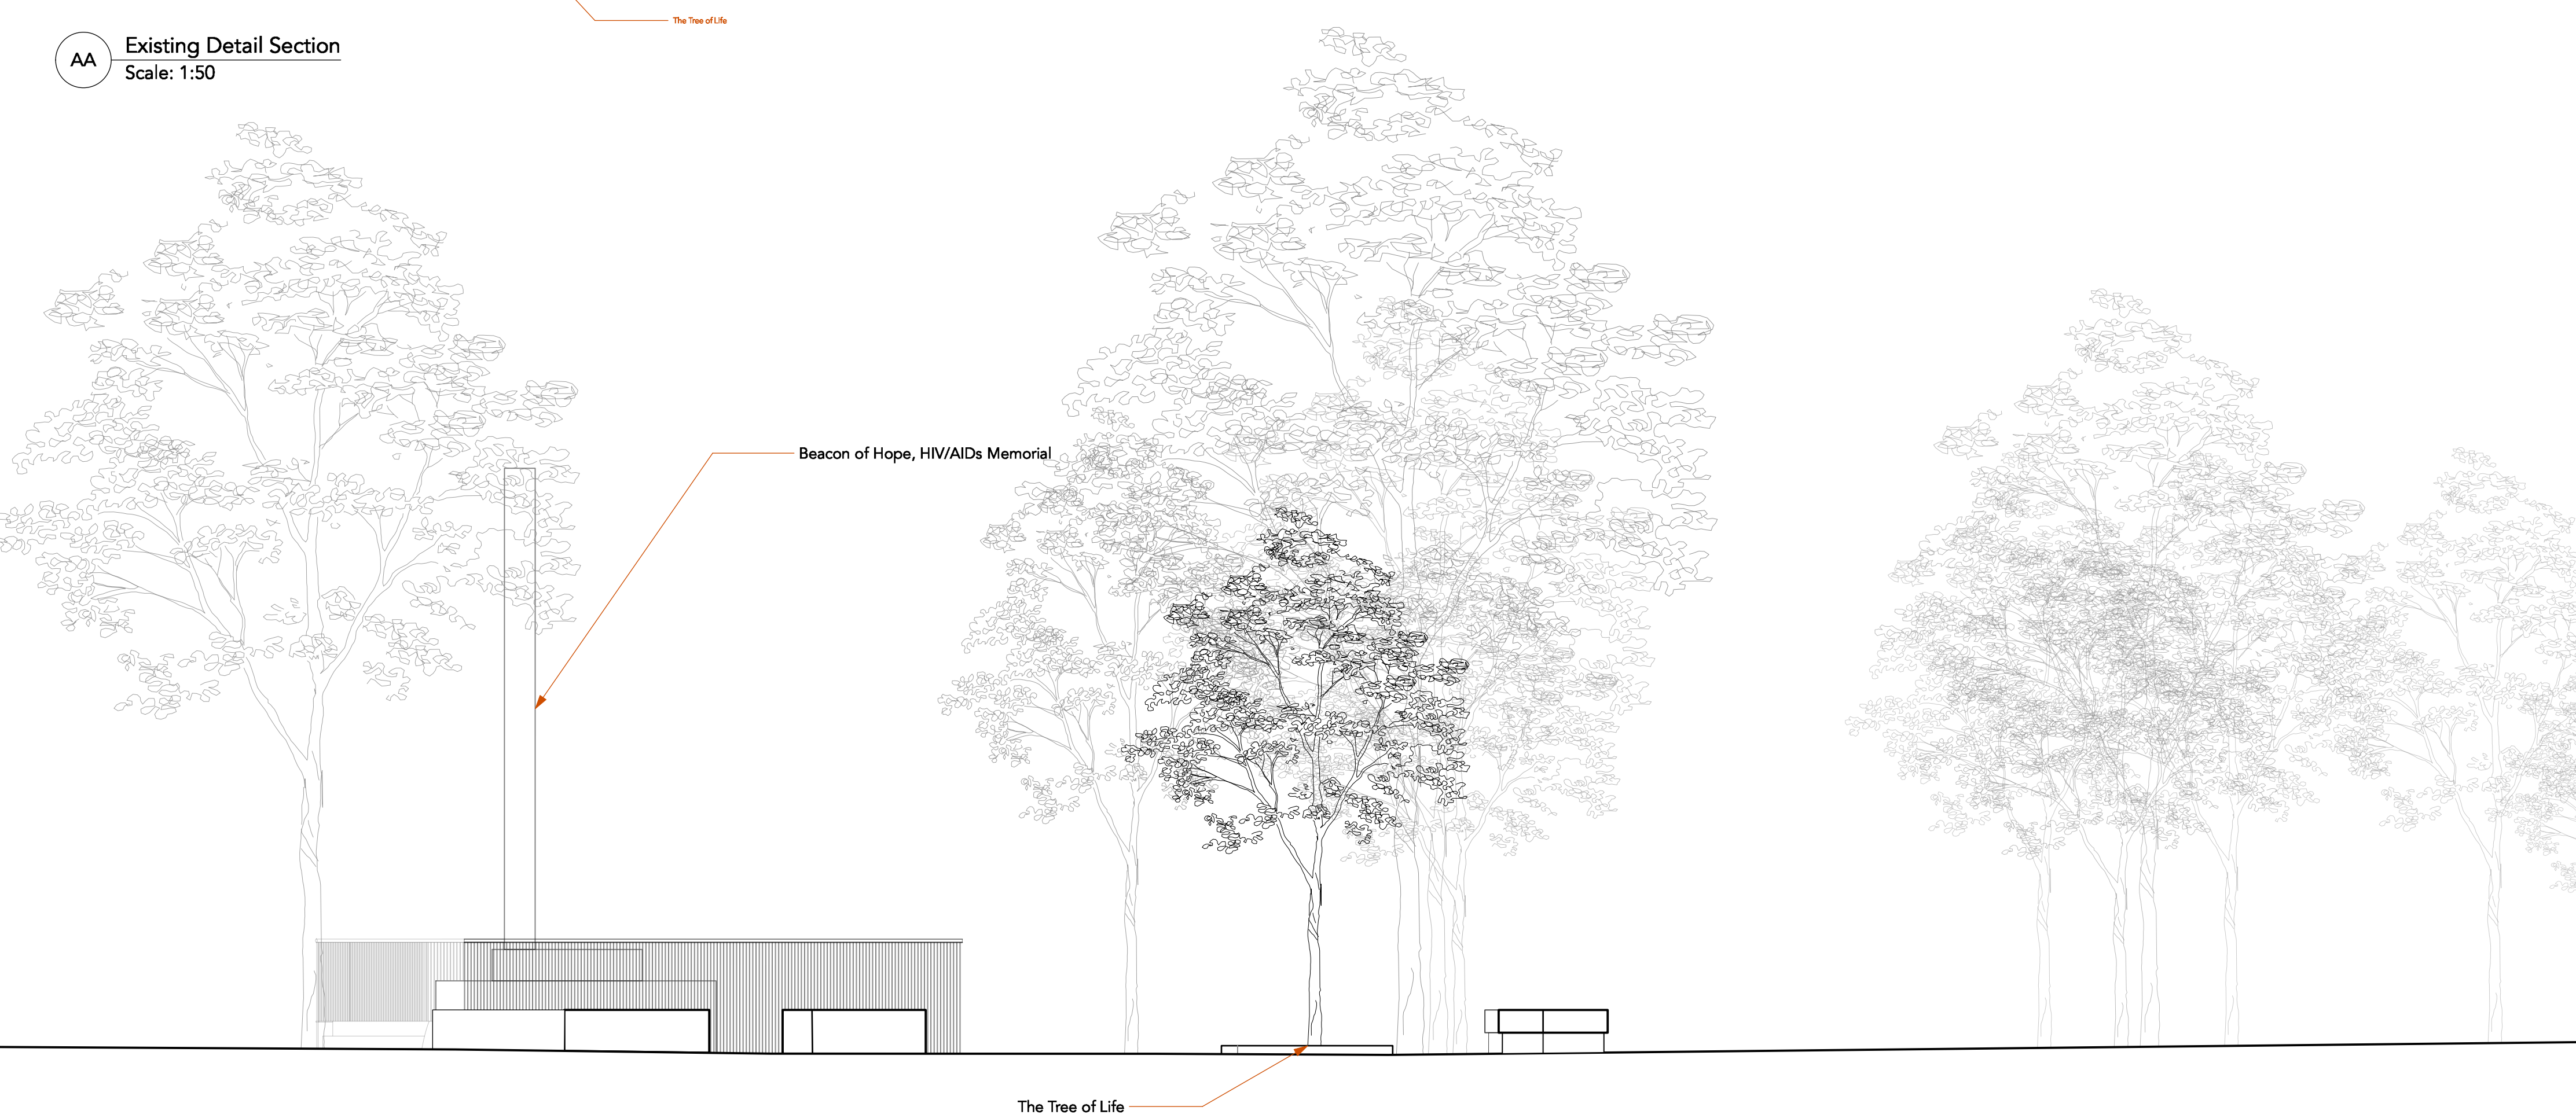
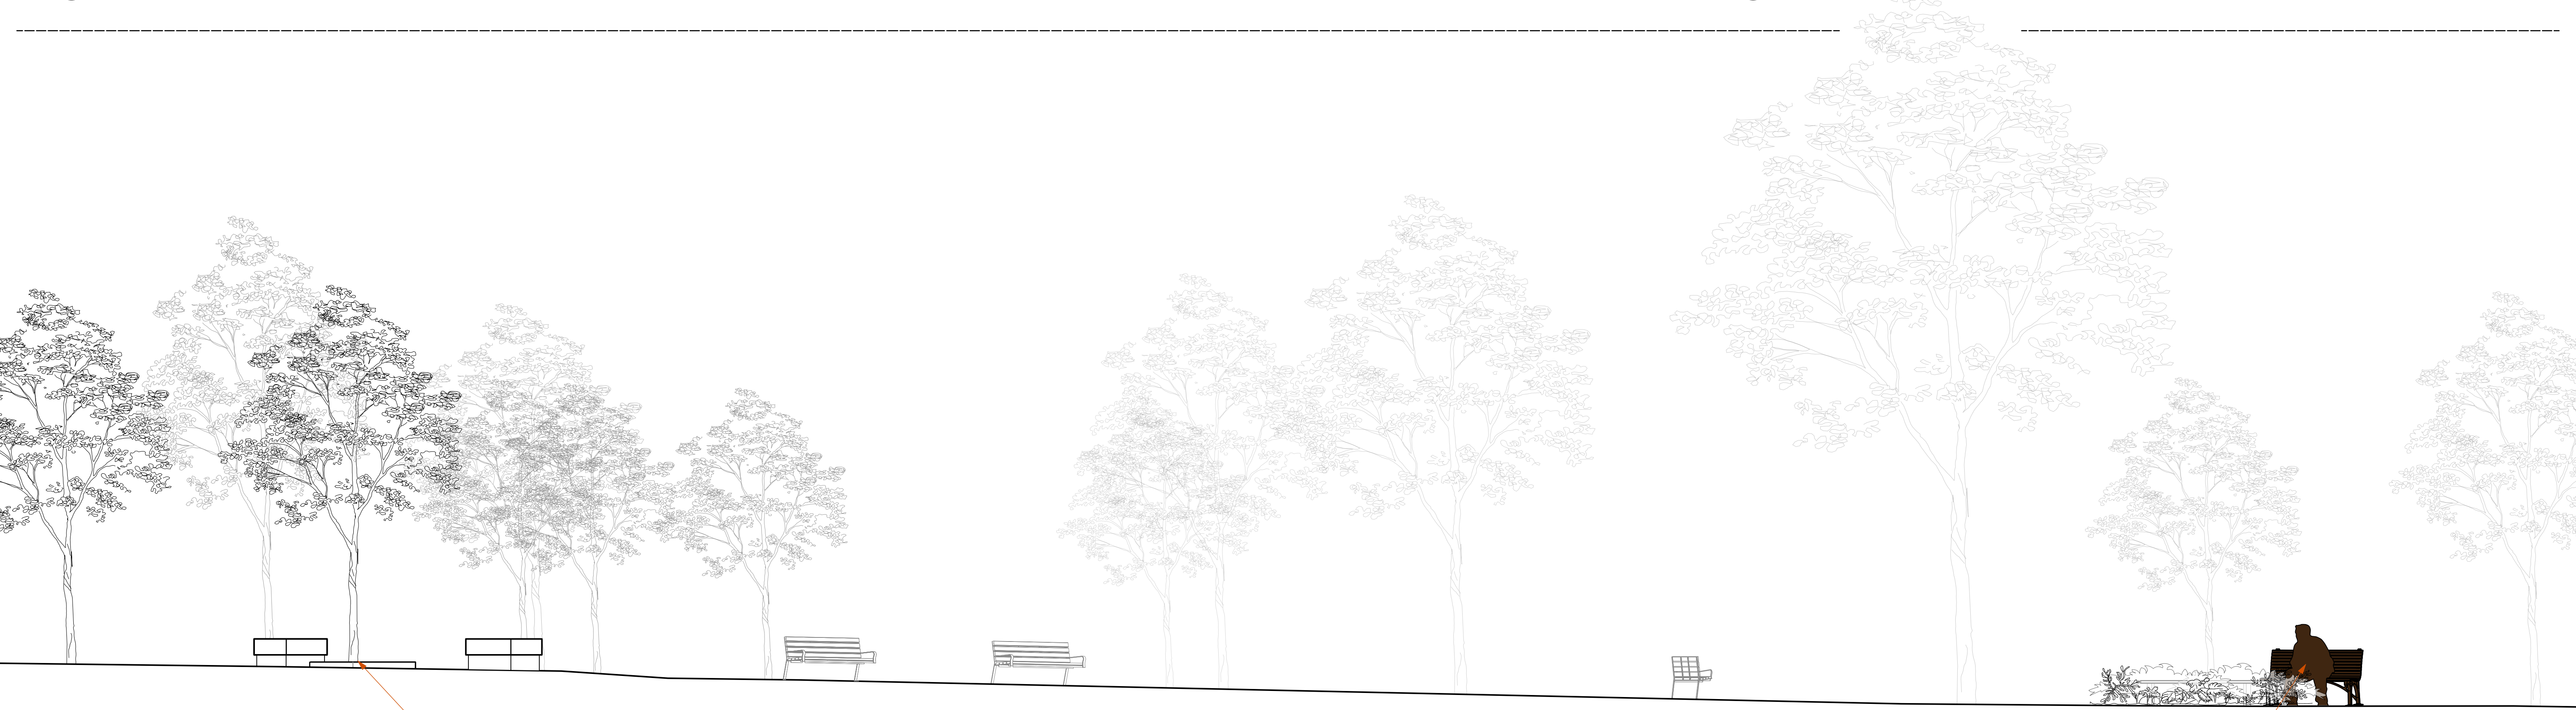
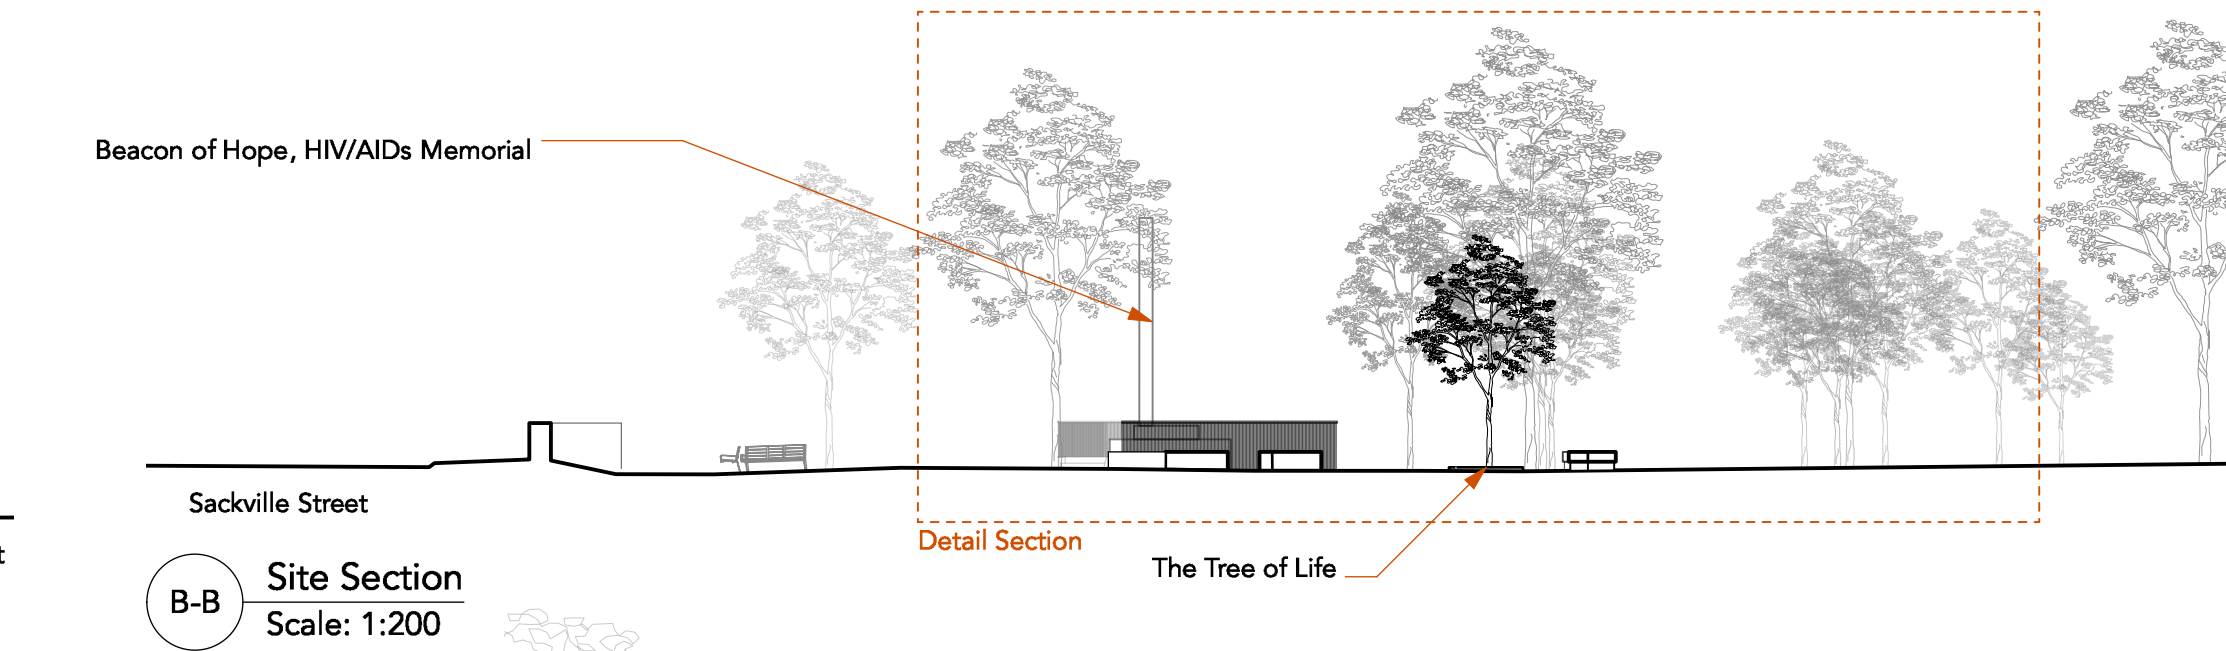


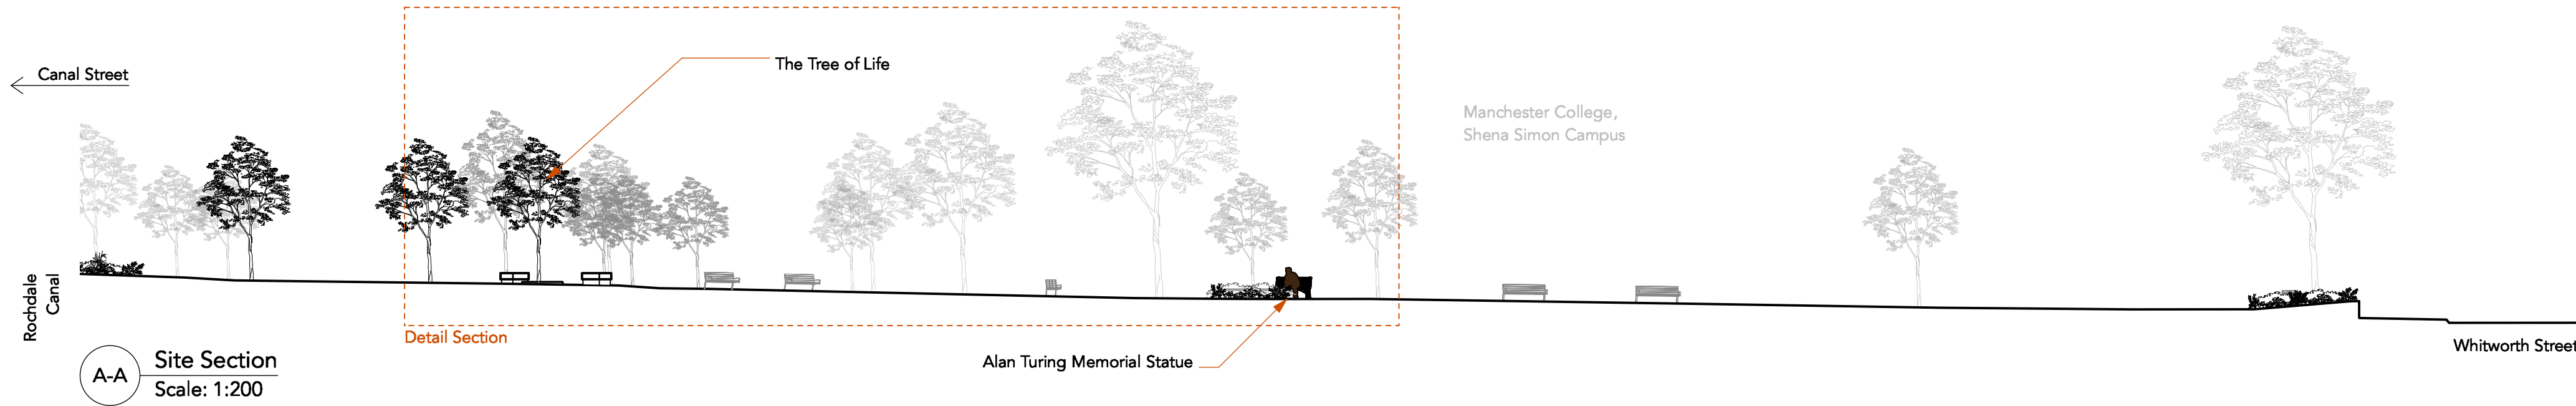

DO NOT SCALE FROM THIS DRAWING
ALL DIMENSIONS TO BE CHECKED ON SITE PRIOR TO THE START OF ANY WORK
AND ANY DISCREPANCIES MUST BE NOTIFIED IN WRITING
REFER TO ENGINEERS DRAWINGS FOR ALL STRUCTURAL, HEATING, LOGISTICAL, POWER,
EXTERNAL AND UNDERGROUND DRAINAGE AND VENTILATION INFORMATION.
ALL BUILDING WORKS COMPLY IN ALL RESPECTS TO CURRENT
BUILDING STANDARDS FOR COUNTRY IN WHICH SITE IS LOCATED

Revision Date	Revision Note

Status Planning		
Job Reference 23006	Drawing Number EX(S)-100	Revision
Scale Various	Paper Size A1	

Drawing Name
Existing Section A & B

Drawn By BZ	Checked BT	Date Drawn 15/01/2024
----------------	---------------	--------------------------

Project
The National Transgender Monument

Client
Sparkle - The National Transgender Charity

New Practice

3 Ross Street
Glasgow
G1 5AP
+44 (0) 141 226 4092
info@new-practice.co.uk
www.new-practice.co.uk