
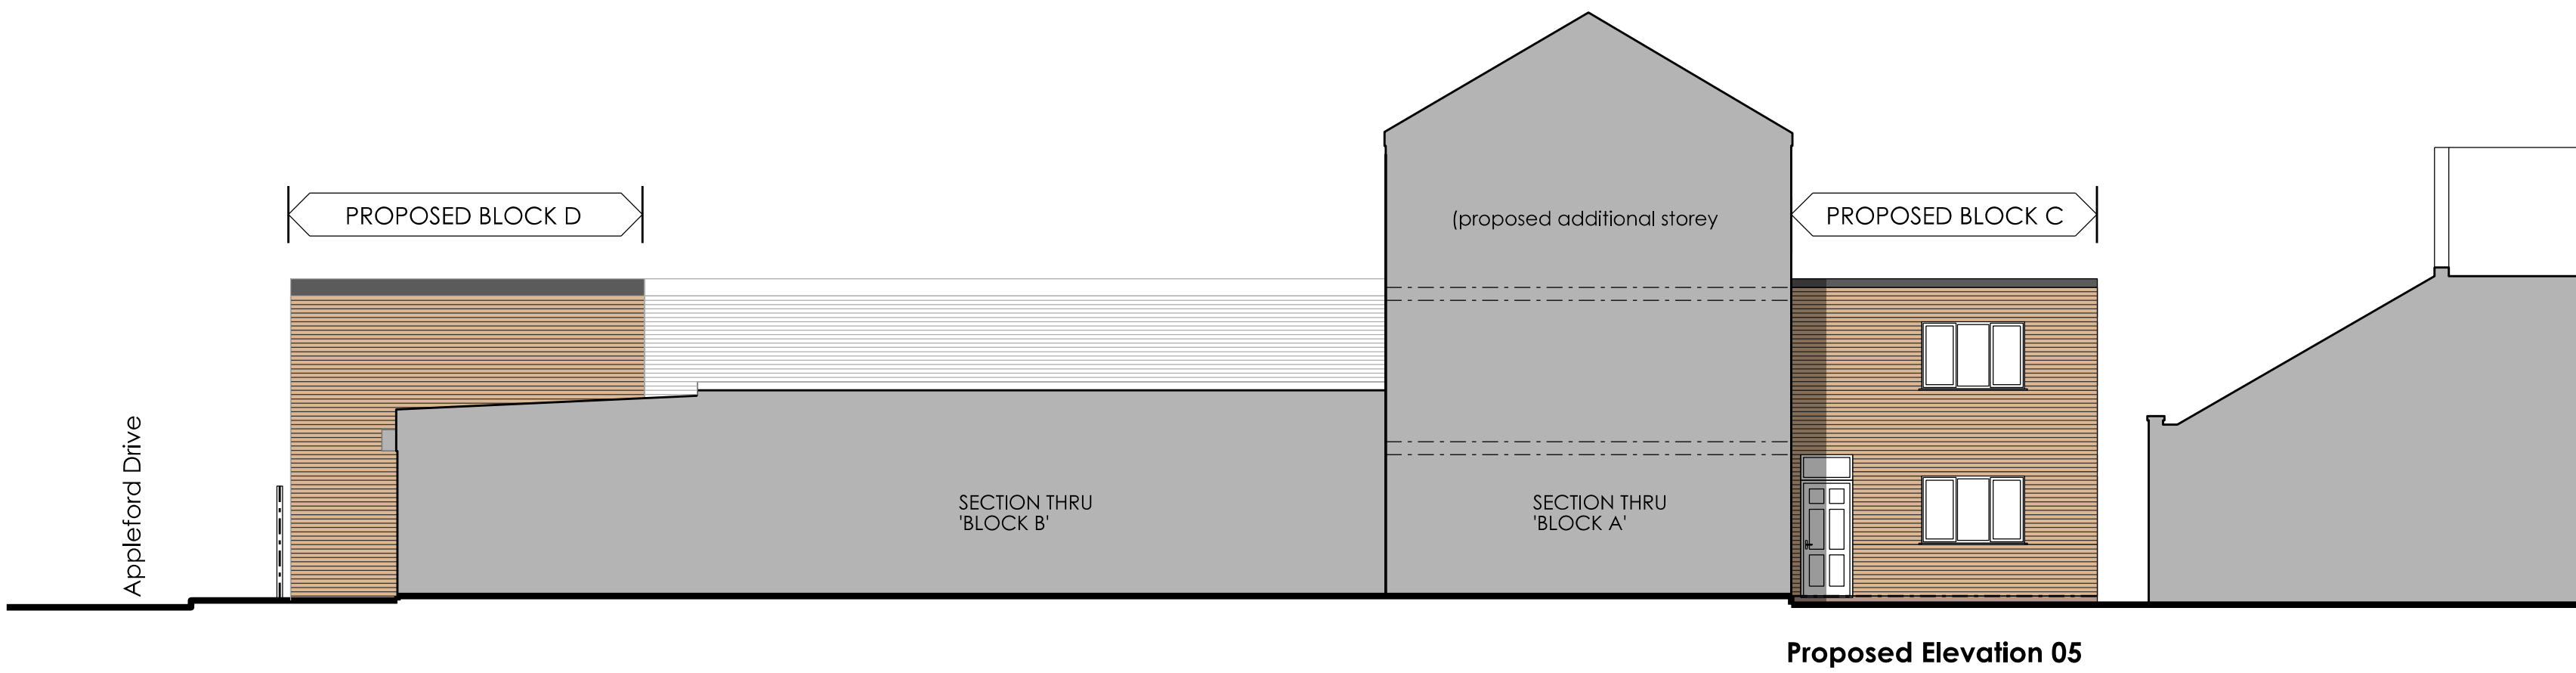
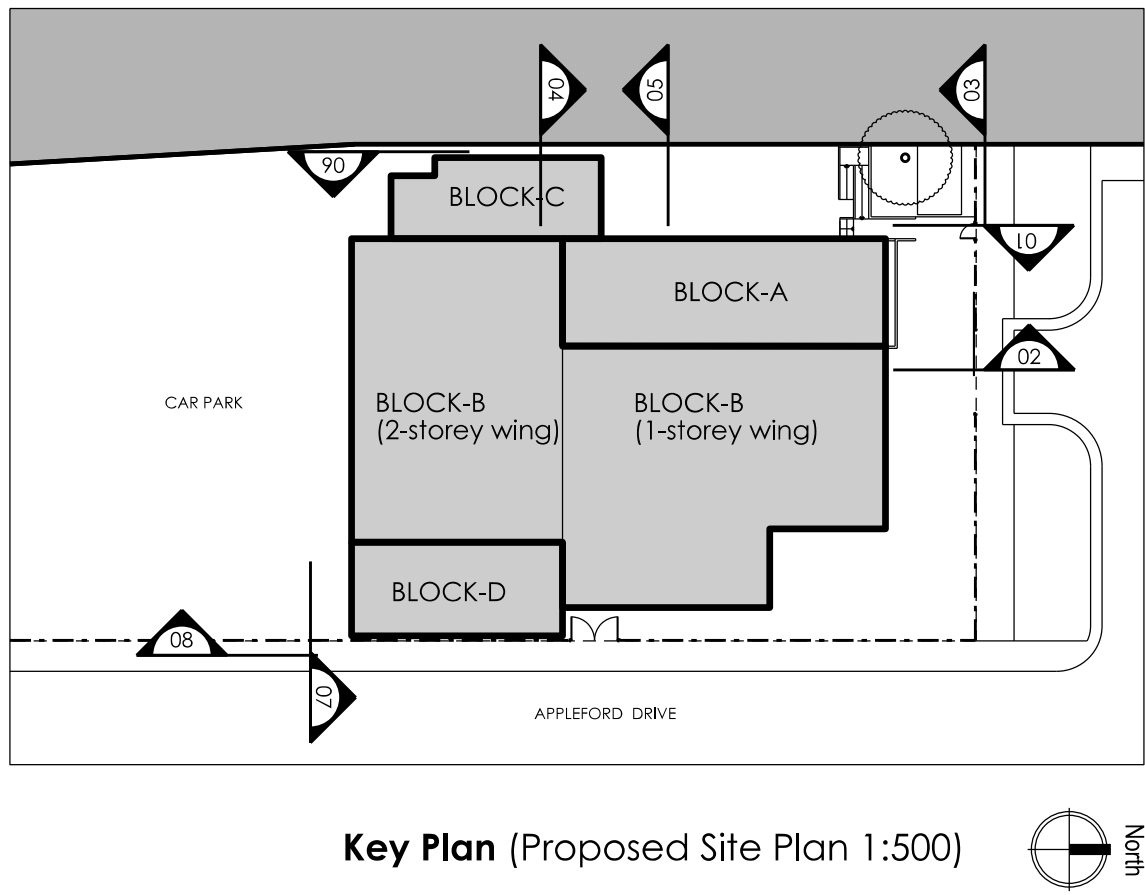
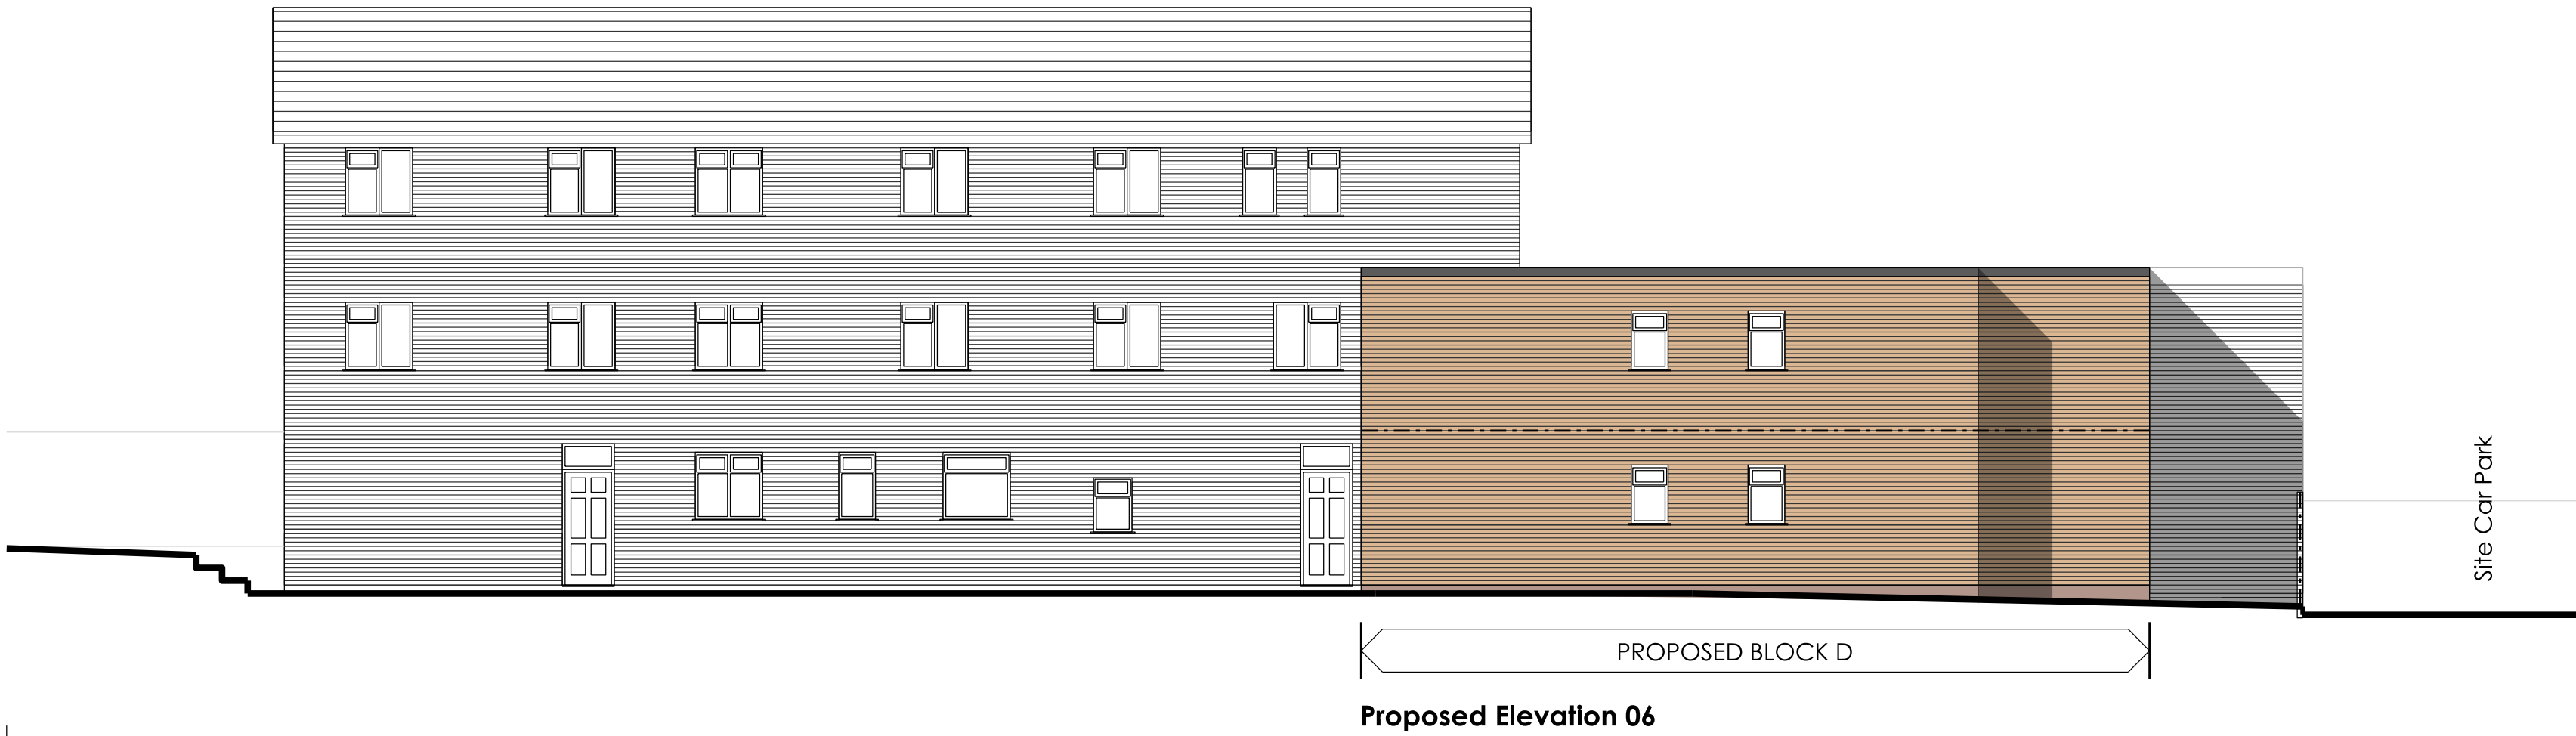
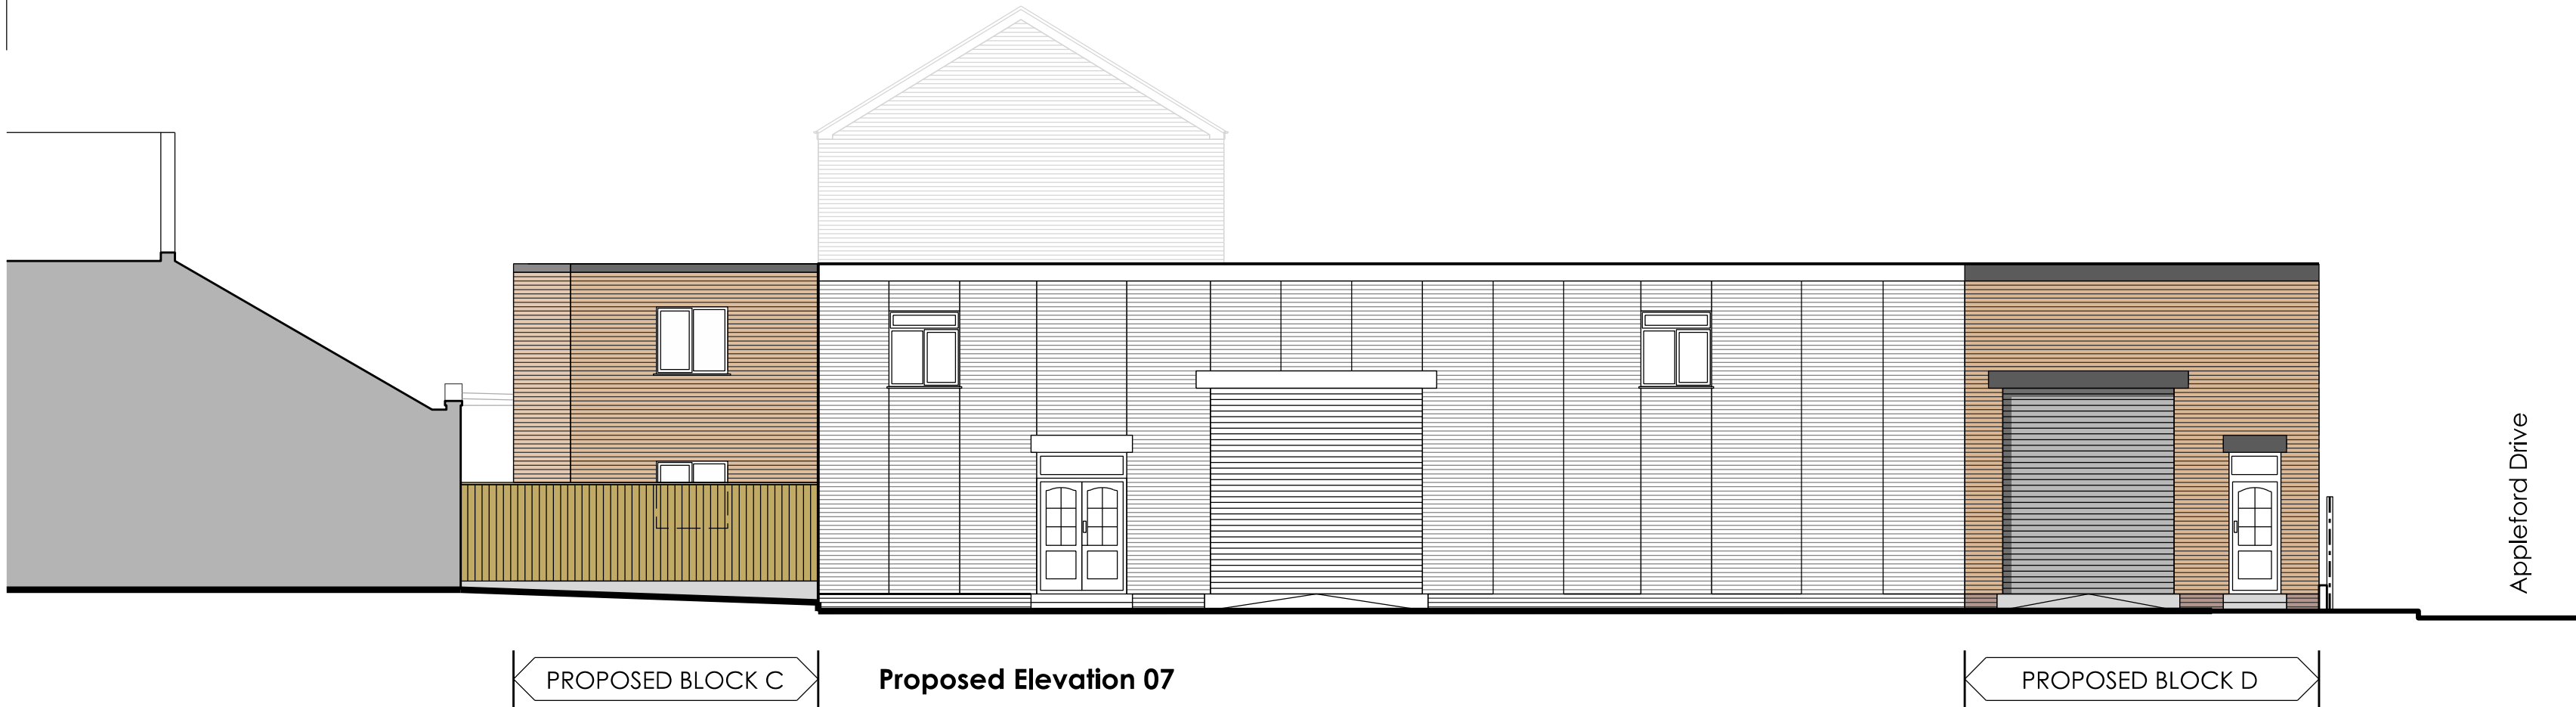


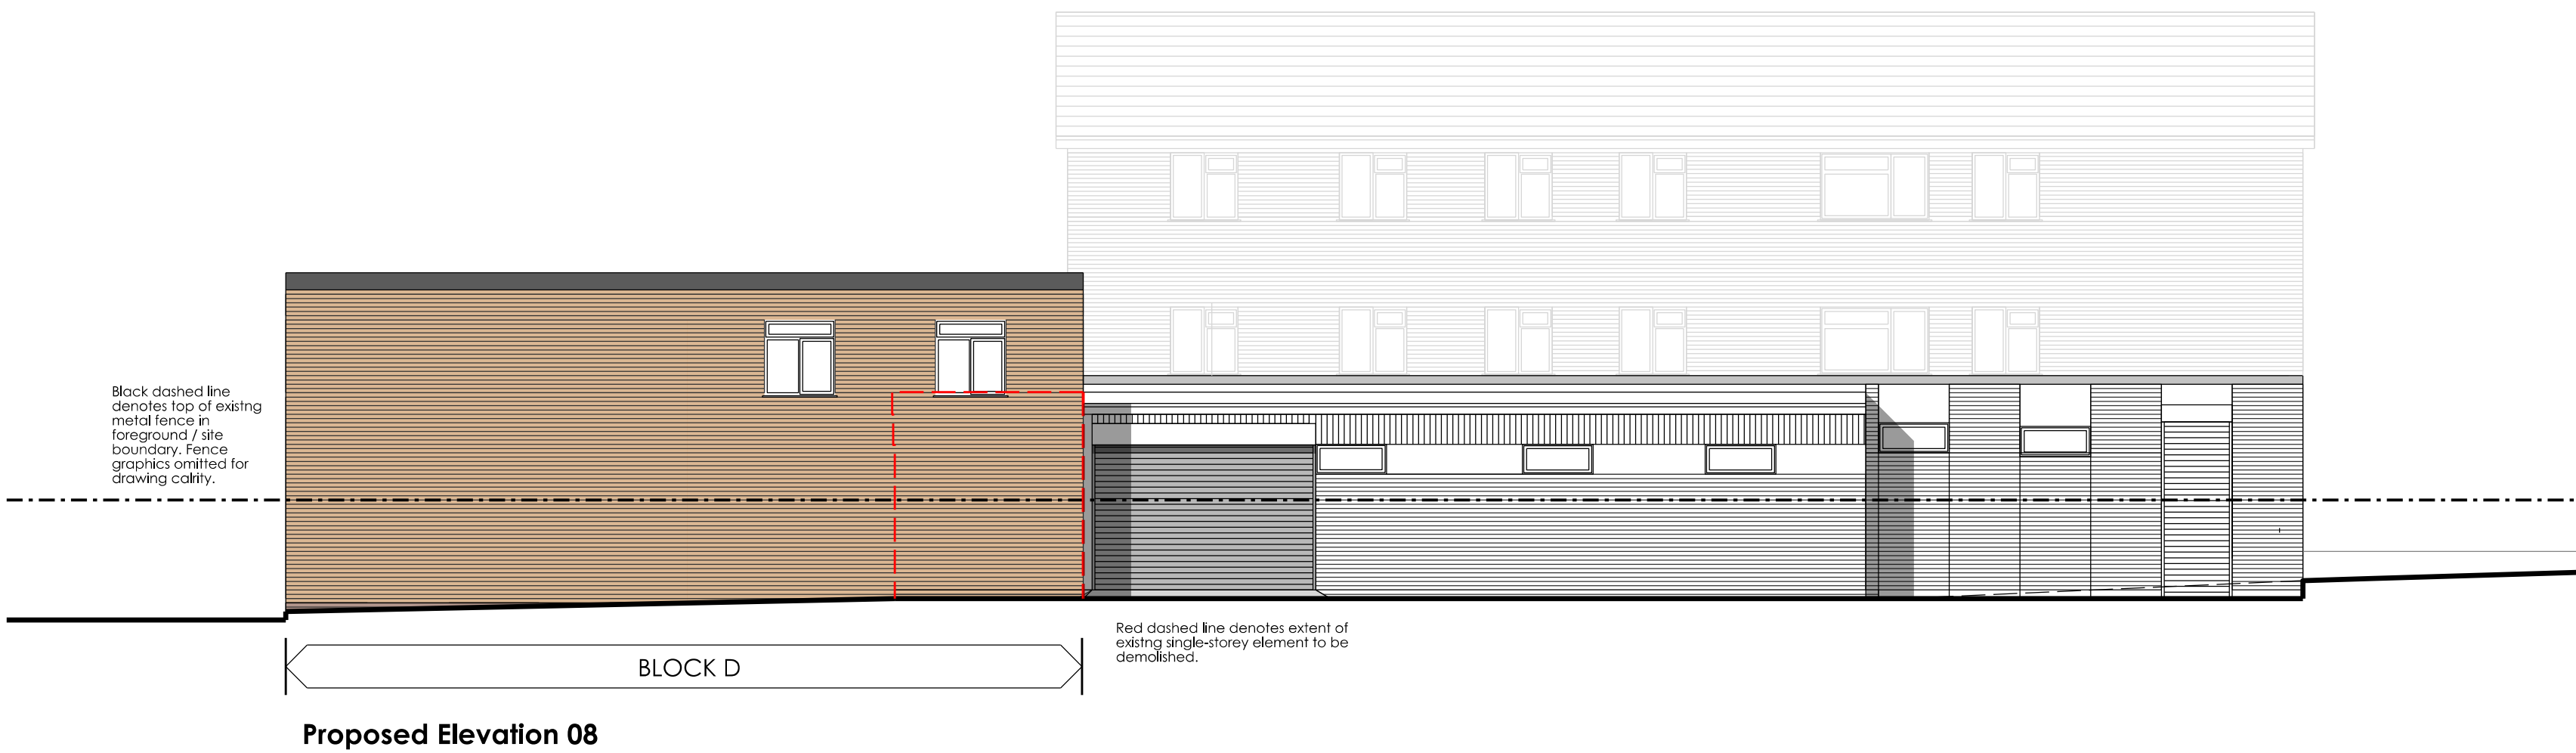

EXTERNAL MATERIALS - BLOCK C

- Walls:**
Walls to have facing bricks to closely match existing building (Block A).
- Roof:**
Flat roof; single-ply membrane. Color: Grey
- Windows & Doors:**
uPVC double glazed units. Colour to closely match existing building (Block A).
- Gutters & Rainwater Goods:**
uPVC units; colour and profile to closely match existing building (Block A).
- Fencing:**
Fence to side alley and at rear; to be close boarded timber panels (laid vertically)

EXTERNAL MATERIALS - BLOCK D

- Walls:**
Walls to have facing bricks to closely match existing building (Block B).
- Roof:**
Flat roof; single-ply membrane. Color: Grey
- Windows & Doors:**
uPVC double glazed units. Colour to closely match existing building (Block B).
- Gutters & Rainwater Goods:**
uPVC units; colour and profile to closely match existing building (Block B).
- Roller shutter doors:**
Steel solid lathe system in galvanised finish

No	Prep	Date
Amendments		
LCA Architecture & Planning		
Email: lx.chowdhury@gmail.com		
Tel: 07563 952231		
Project	5 Appleford Drive Manchester M8 8XA	
Title	BLOCKS C & D Proposed Elevations	
Job No. 2323	Drawing No. PL. 10	
Amendment:	Scale @A1: 1/100	
Status	For planning approval	
Auth: CL	Date: July 2024	
100mm @ A1		

