



Medium Sized Car

Overall Length	4.319m
Overall Width	1.686m
Overall Body Height	1.466m
Min Body Ground Clearance	0.228m
Max Track Width	1.591m
Lock to lock time	4.00s
Kerb to Kerb Turning Radius	5.042m

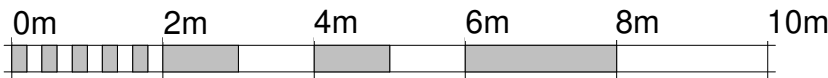


VISUAL SCALE 1:100 @ A3

Existing vehicular access
on Woodlands Drive

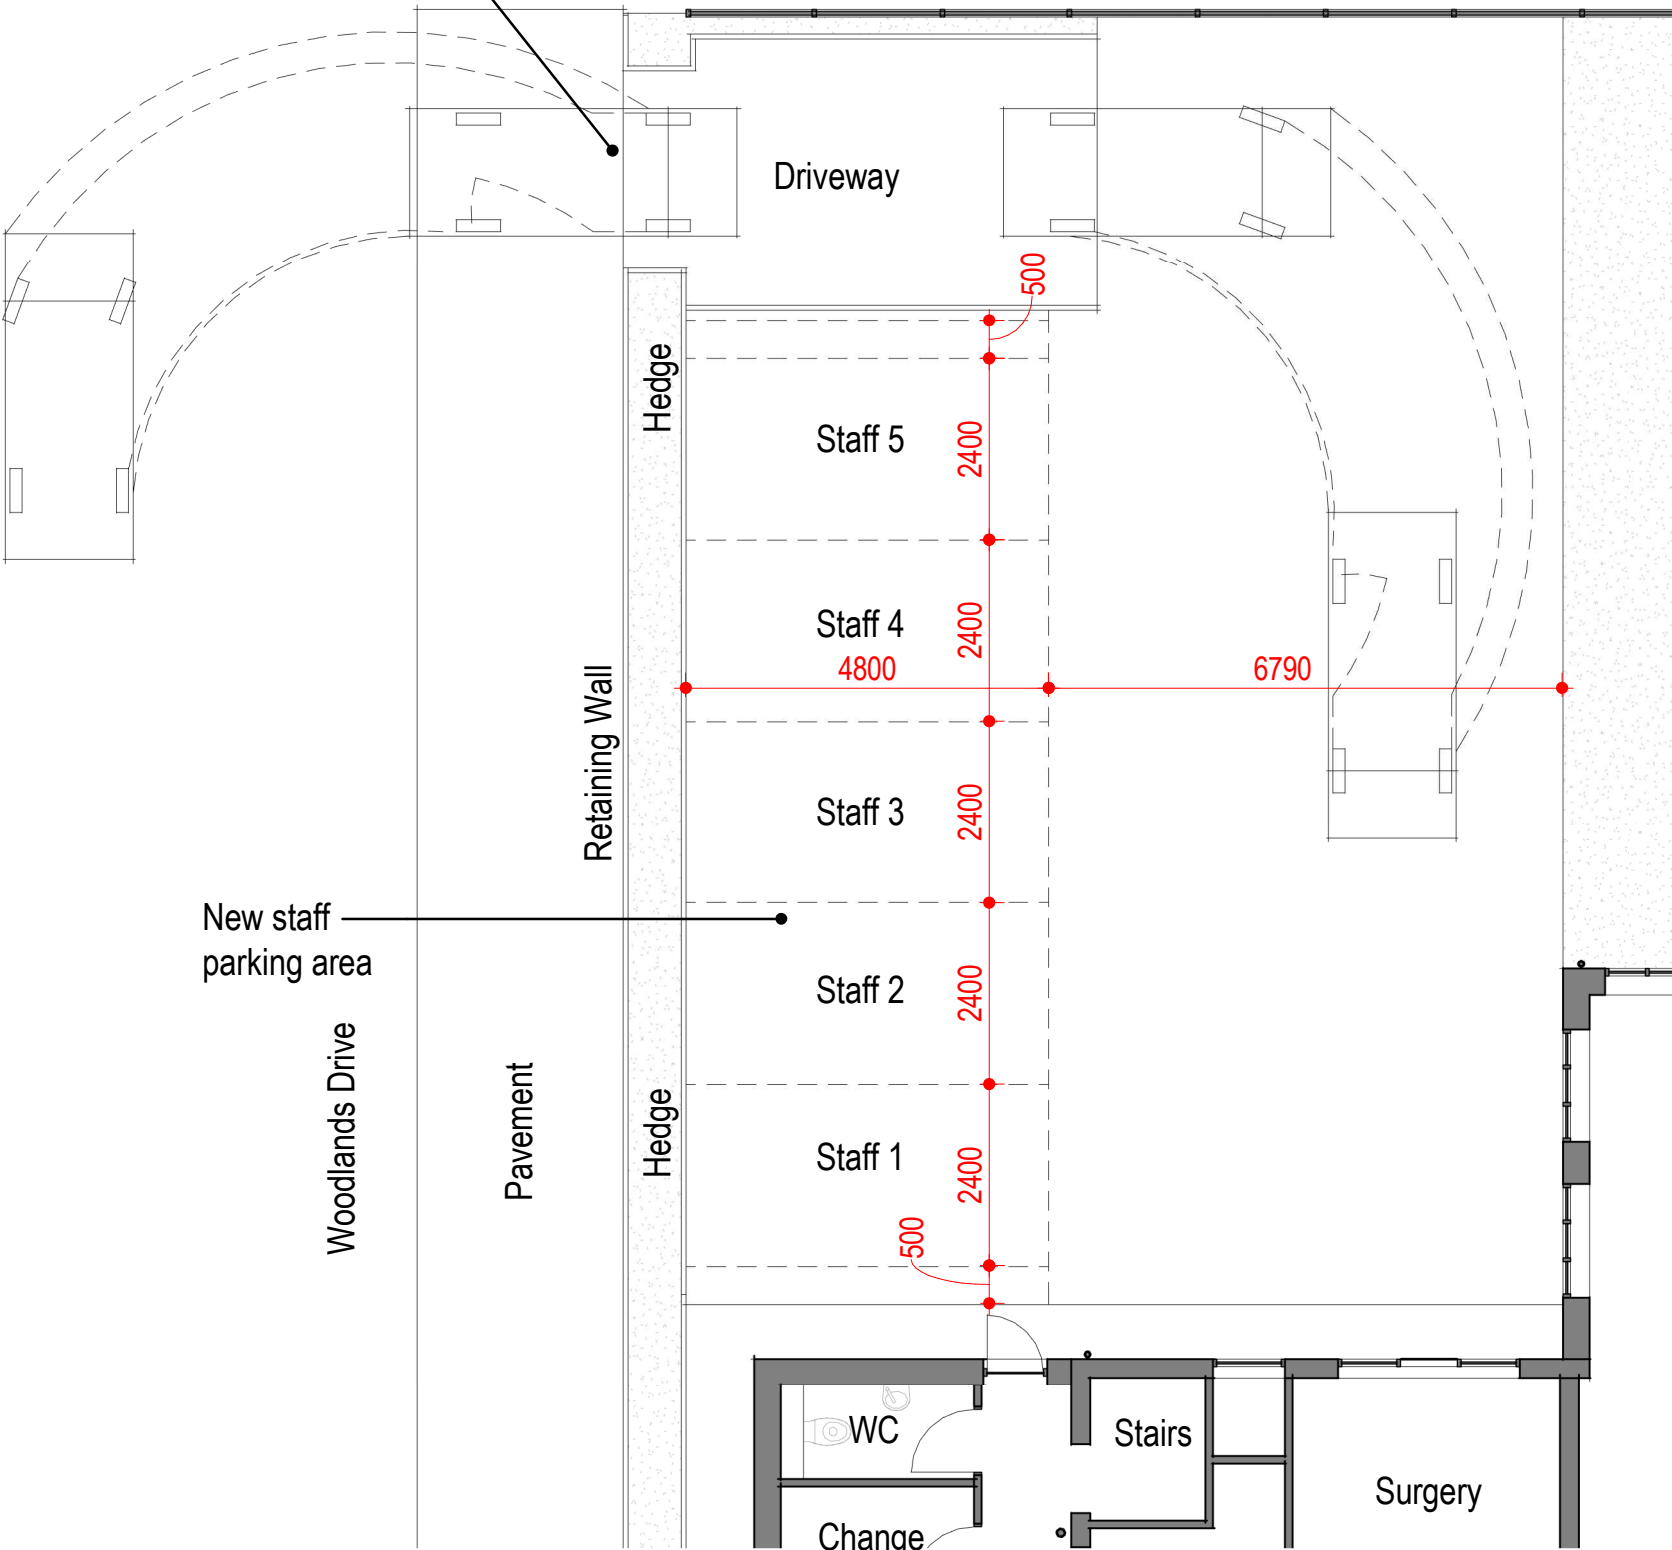


Entry From Woodlands


Existing vehicular access
on Woodlands Drive

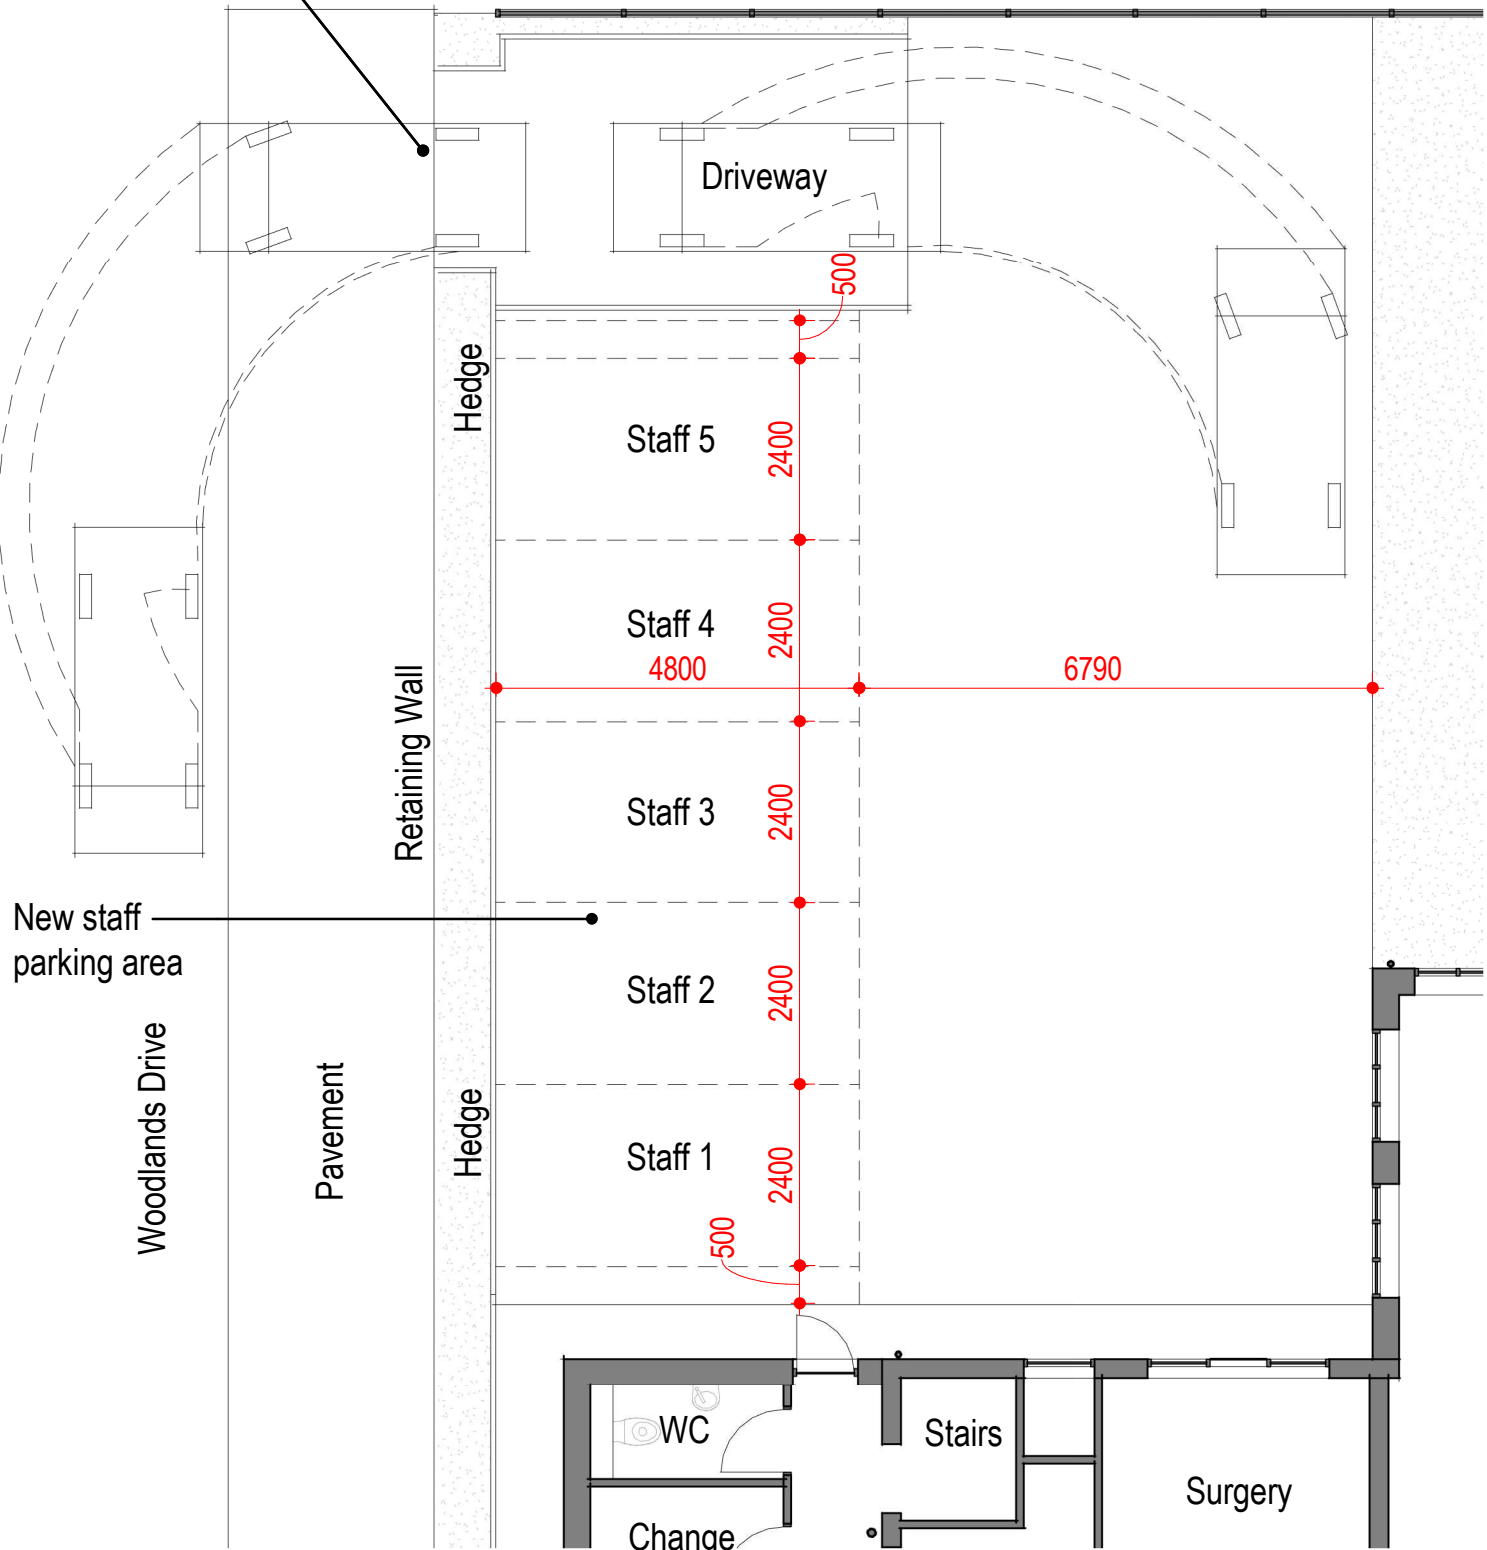

Exit Onto Woodlands

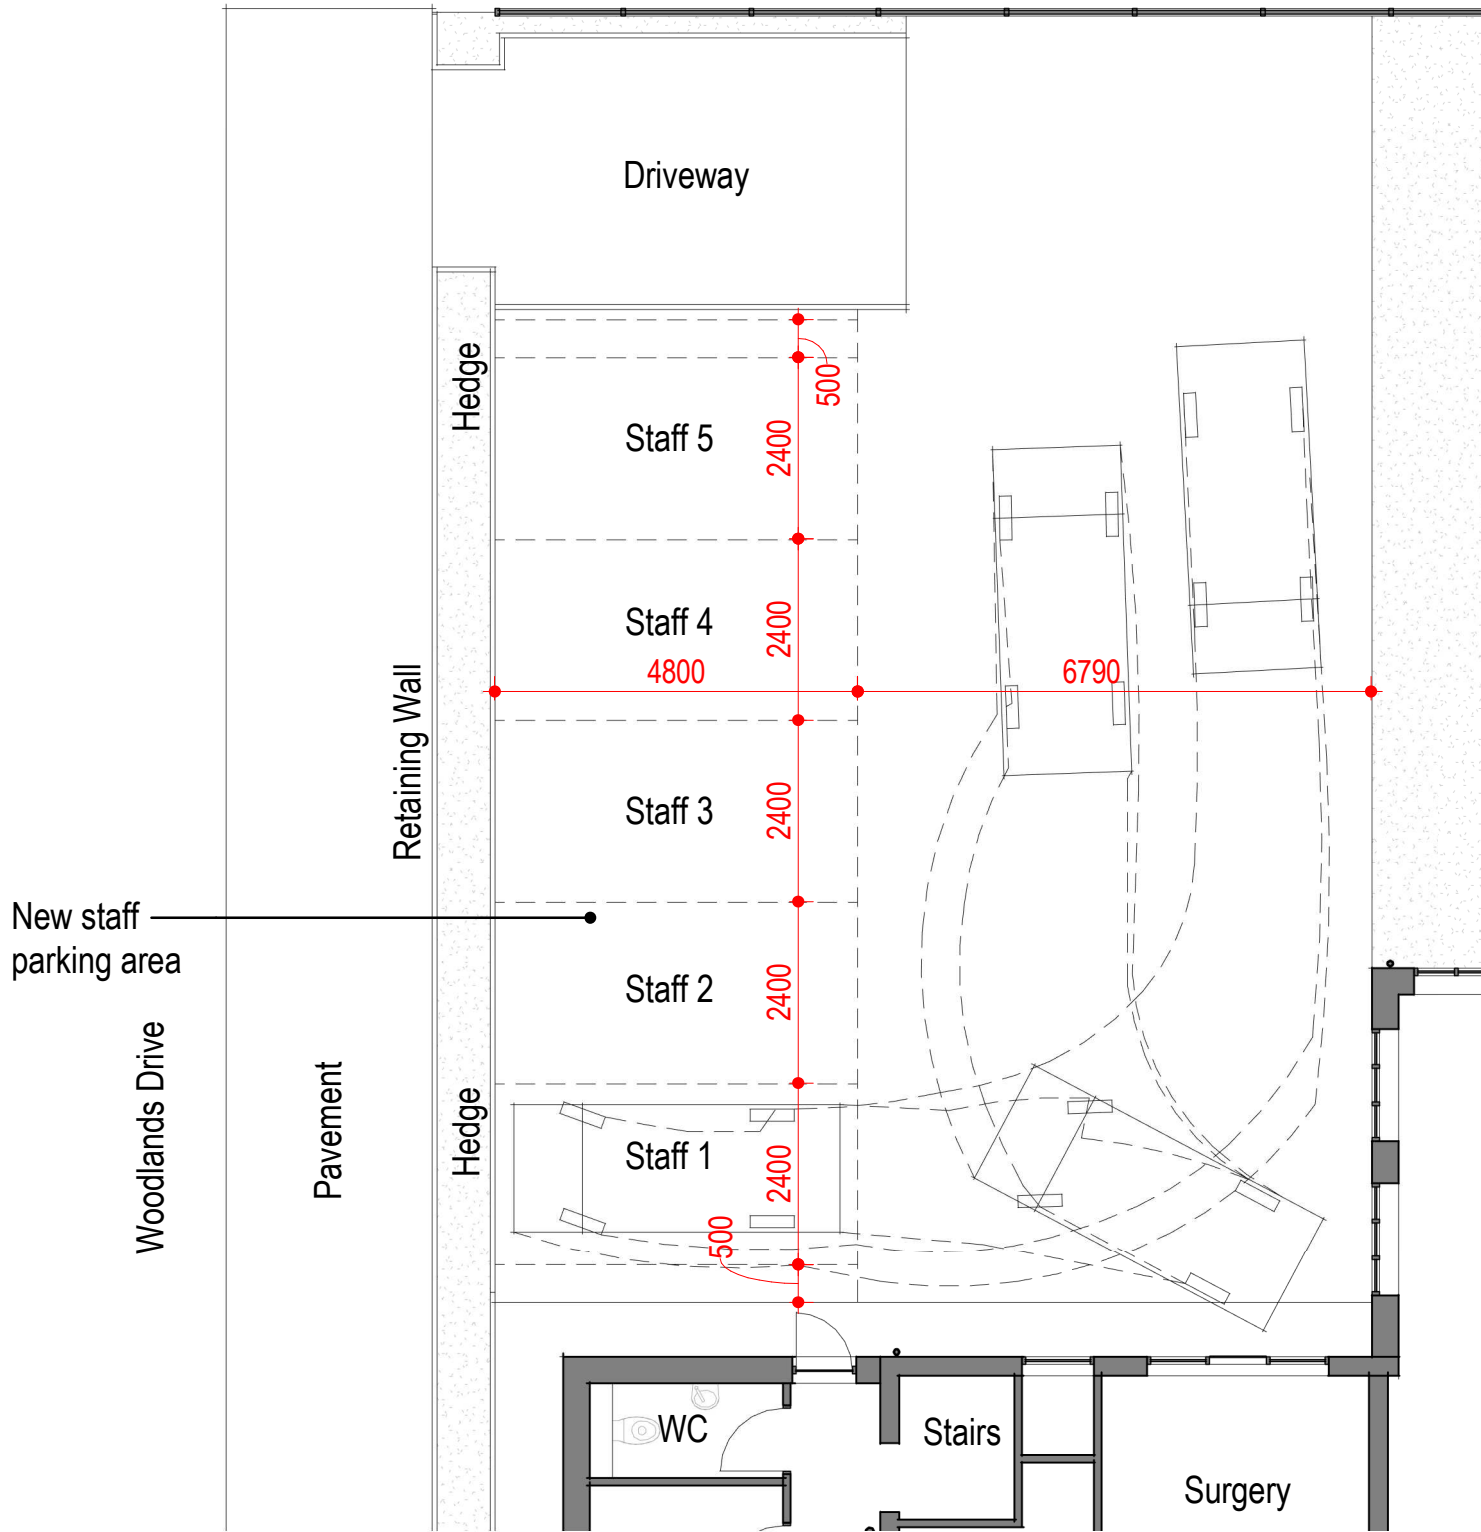

Staff Bay 1

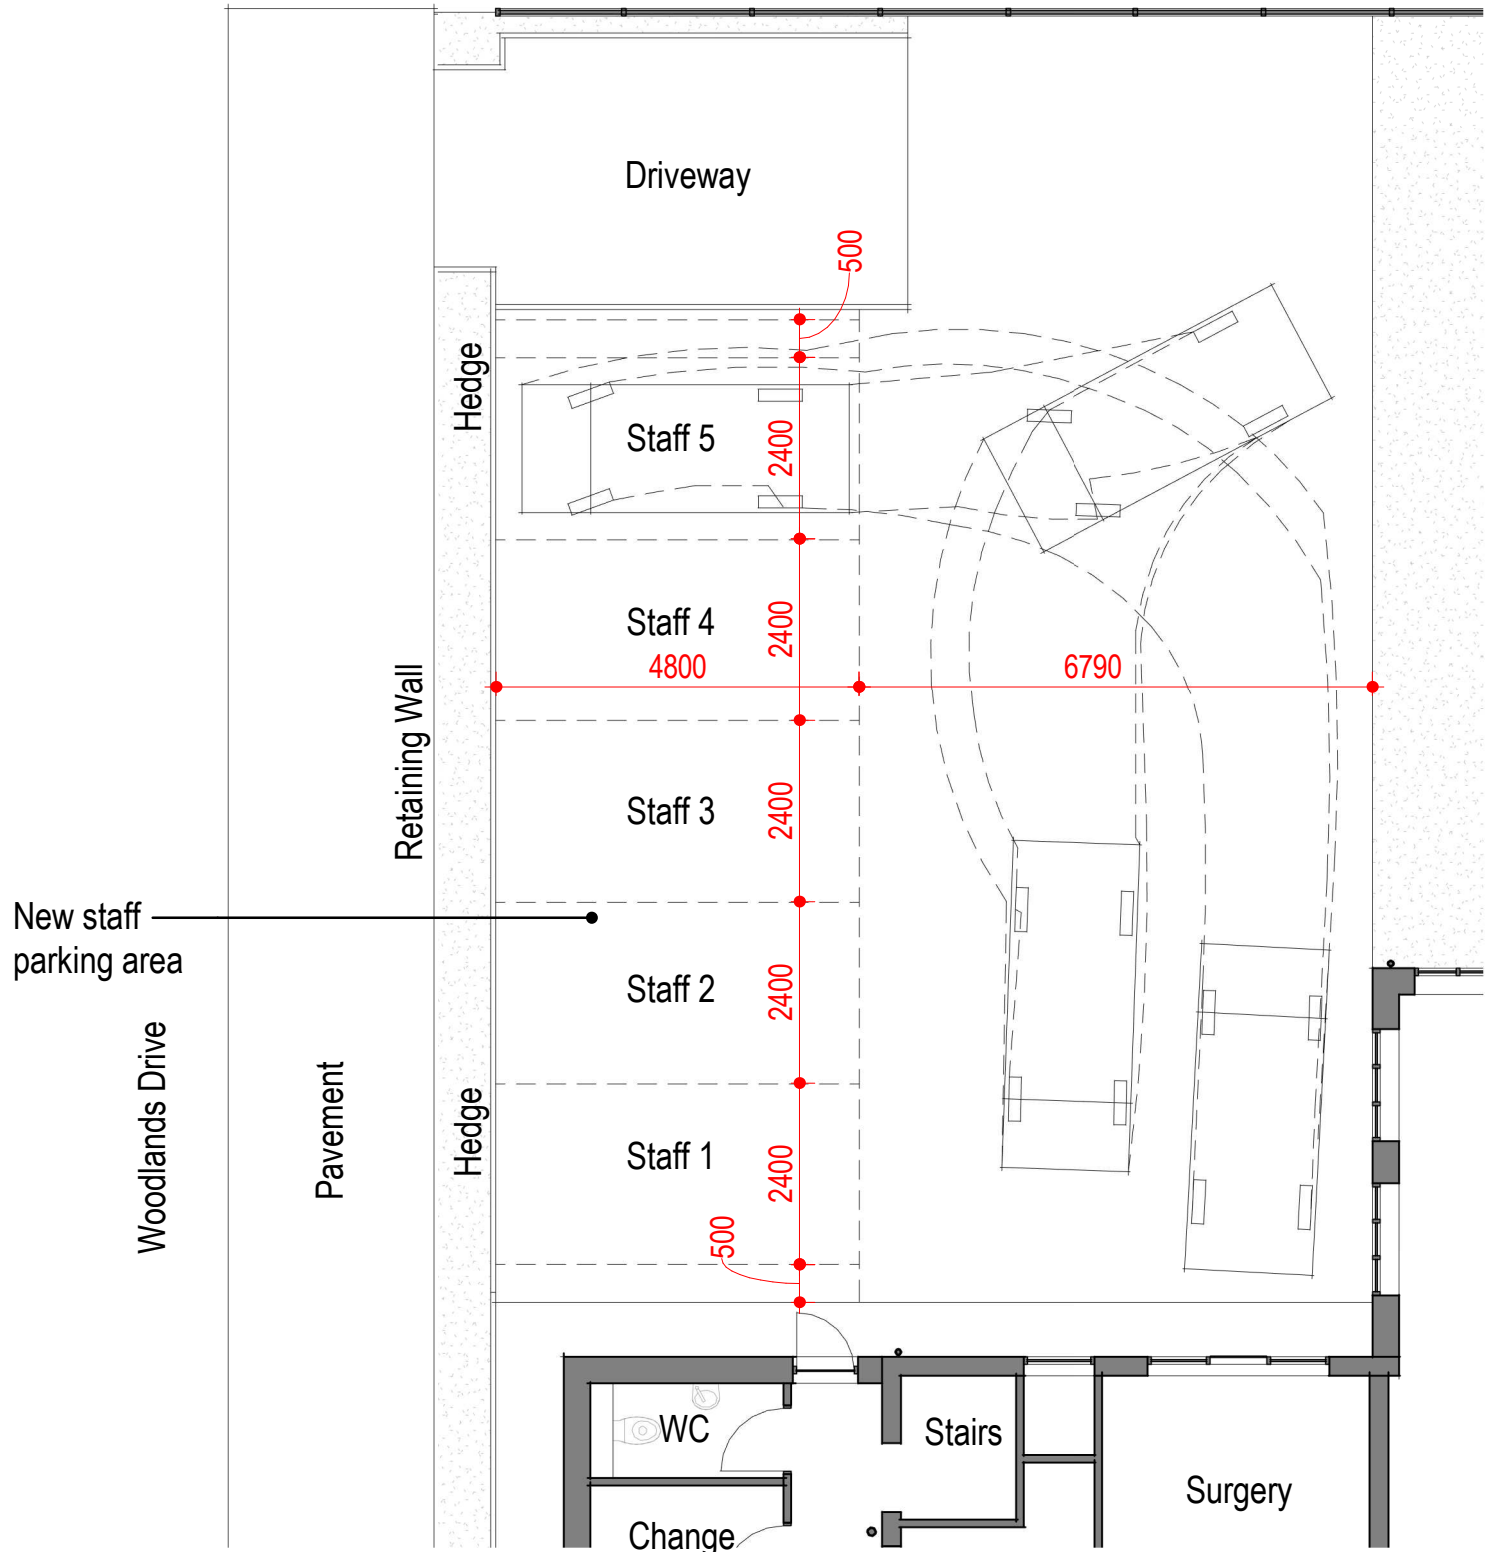

Staff Bay 2

Rev	Date	Revision Notes	Dn	Rv
Client				
Maple Dental Care Ltd				
Project				
11 Maple Rd M23 9HN				
Drawing Title				
Vehicle Tracking				
Job Number		Drawing Originated Date		
Scale@A1		Purpose		
Drawing Number				Revision
DRG10				