



- Description:**
- Boundary Type 2 - Handrails / Fall Restraint
- Material:**
- Stainless Steel
- Finish:**
- Brushed
- Size:**
- As stated
 - 40mm Diameter tube
- Cover Plate:**
- 100mm Diameter plate
- Post:**
- 40mm wide x 10mm thick flat bar
- Panel:**
- 40mm wide x 10mm thick flat bar
- Fixings / Supports**
- All fixings to be anti vandal and hidden
 - Fixings to fabricators detail and specification
 - Surface fixing is not permitted
- Foundation and Sub-Base:**
- To engineers detail and specification
- Sample:**
- Material samples to be submitted to Landscape Architect for approval.


- Fabrication Drawings:**
- Complete fabrication drawings are to be submitted to the Landscape Architect for approval prior to manufacture.

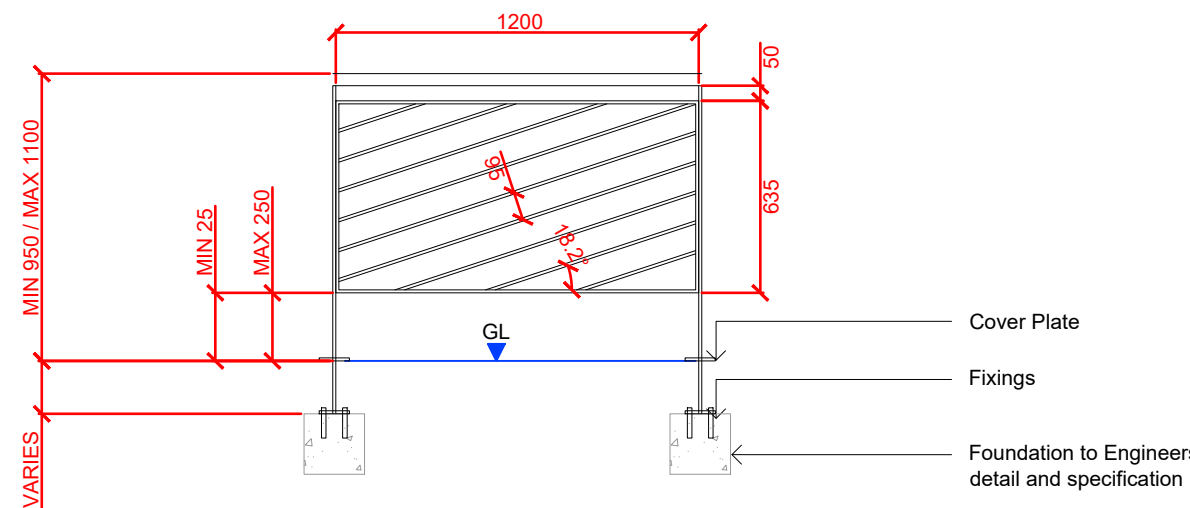

BT1 TYPICAL PANEL DETAIL 001
ELEVATION @ 1:25

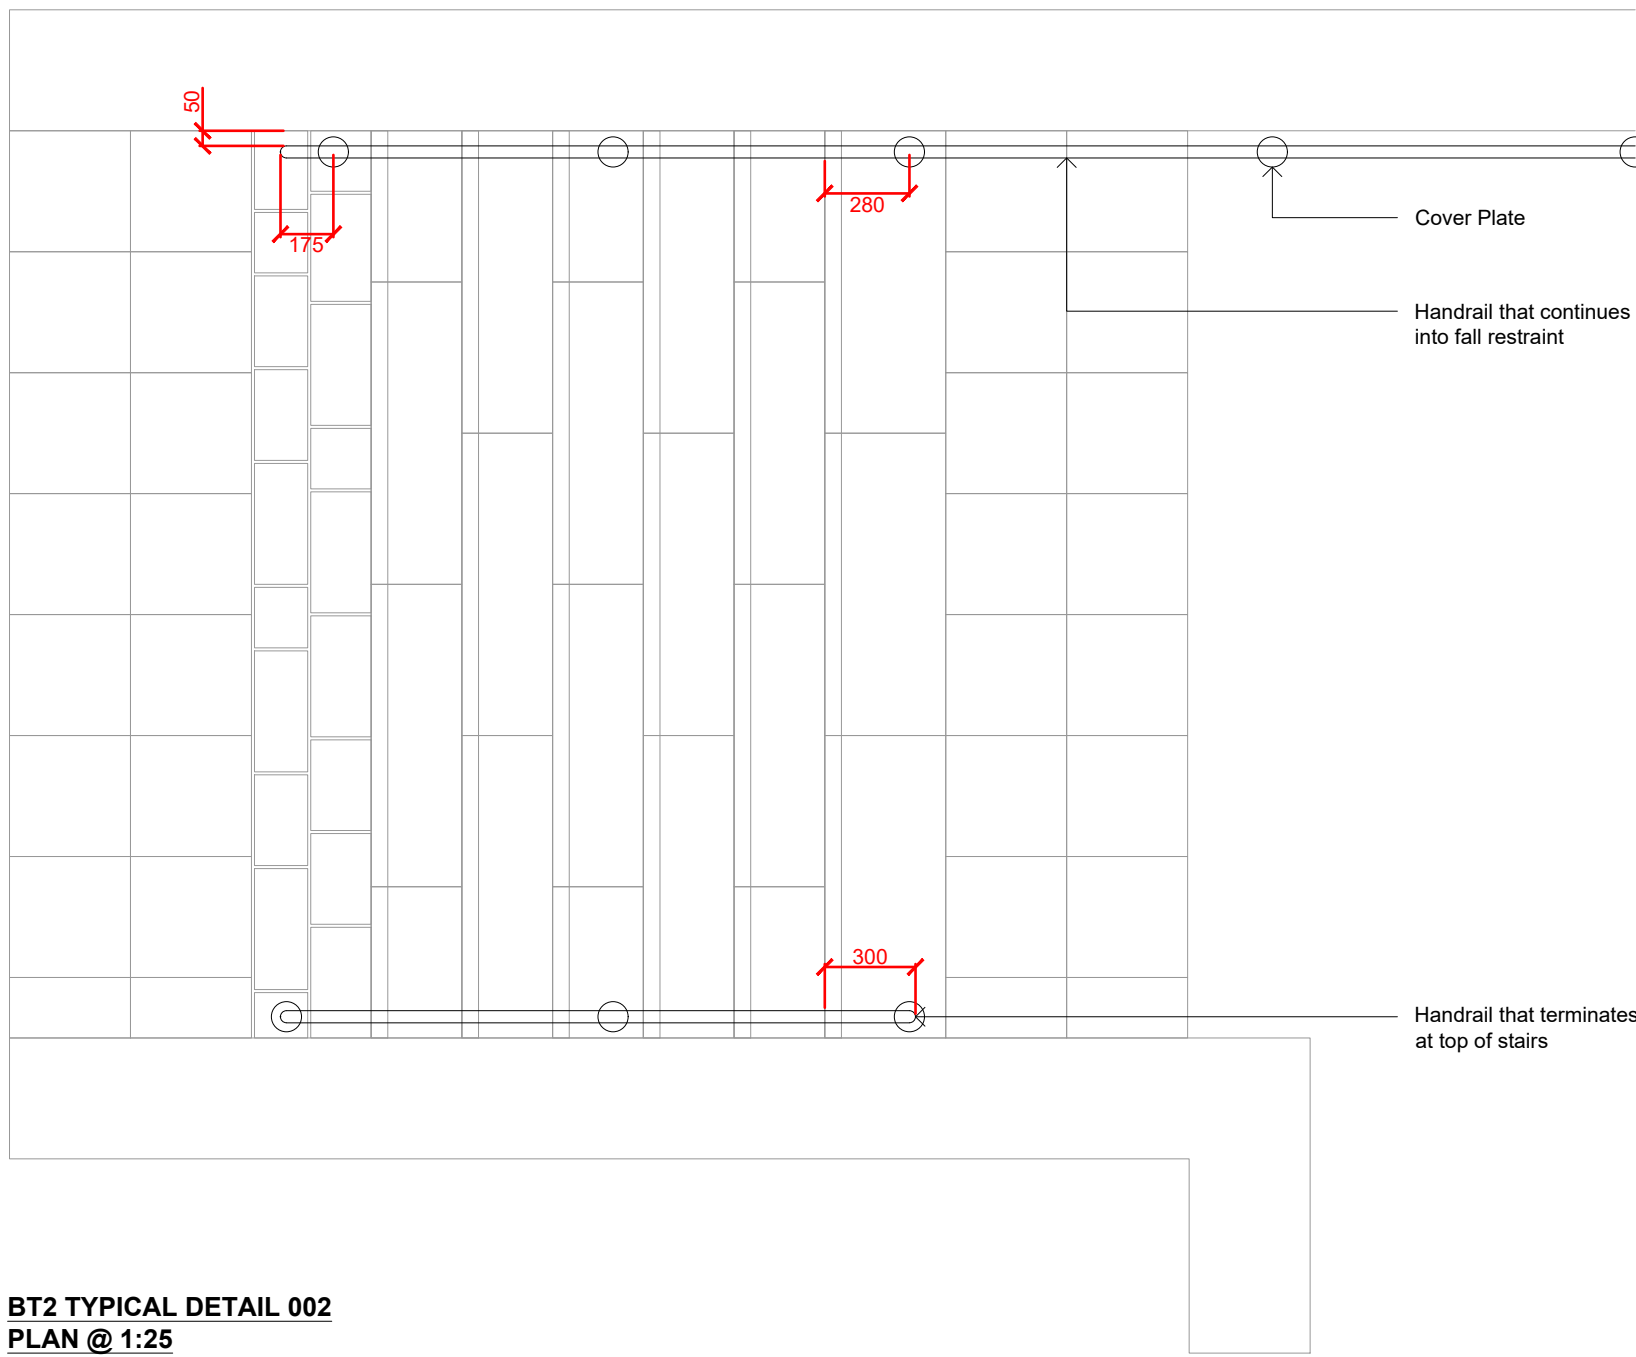

BT2 TYPICAL DETAIL 002
PLAN @ 1:25

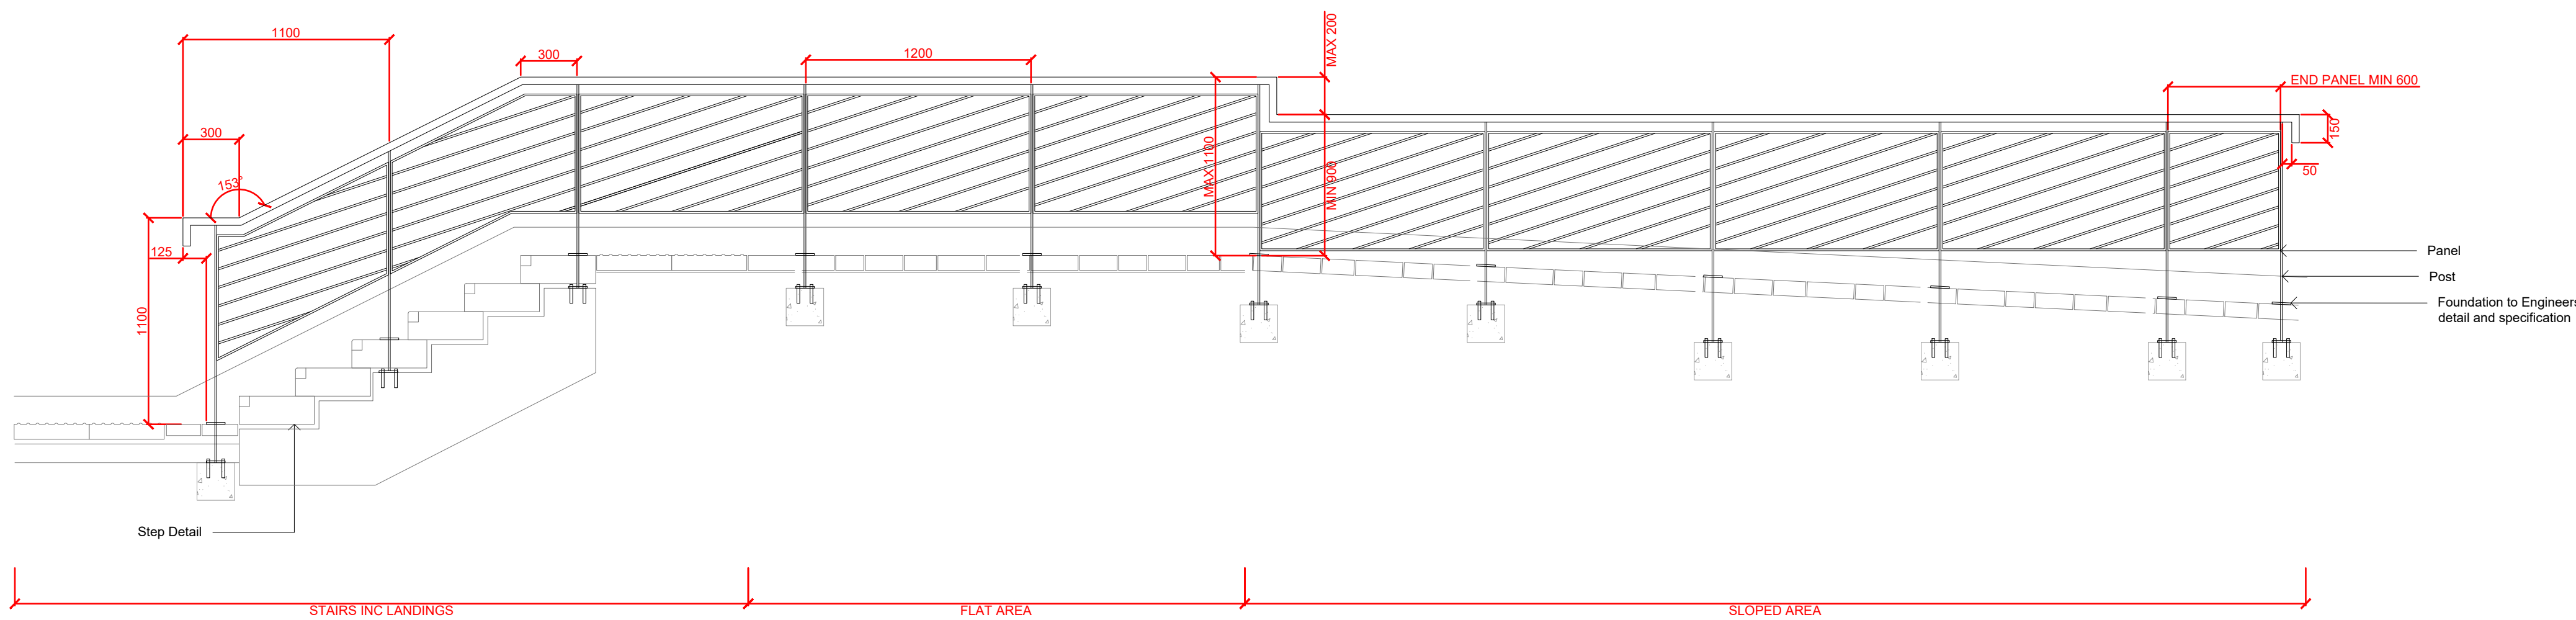

BT2 TYPICAL DETAIL 003
ELEVATION @ 1:25

- NOTES
1. This drawing is to be read in conjunction with all other drawings and specifications.
 2. Do not scale off this drawing. Written dimensions to be taken only.
 3. Any discrepancies found between this drawing and other drawings and specifications in the construction documents must be referred to the Landscape Architect prior to work commencing.
 4. This drawing must not be copied in whole or in part without prior written consent of Optimised Environments Ltd.
 5. Survey information is based upon Topographical Survey.

DRAWING INFORMATION BASED UPON

CDM INFORMATION

KEY PLAN

01	Stage 4 Update	CO	15.12.22
-	Stage 4 Issue	CO	31.10.22
Issue	Revision	Initial	Date

open
optimised environments

optimised environments ltd
EDINBURGH 2nd Floor | Quartermile Two | 2 Lister Square | Edinburgh | EH3 9GL
0131 221 5820 | info@optimisedenvironments.com
LONDON Unit 6 | 36-42 New Inn Yard | Shoreditch | London | EC2A 3EY
0203 984 4022 | info@optimisedenvironments.com
MANCHESTER 86 Princess Street | Manchester | M1 6NG
0161 696 7550 | info@optimisedenvironments.com

Client
Downing Living (Manchester) Limited

Project
PLOT 11 FIRST STREET SOUTH
Manchester

Drawing Title
**Boundary Type 2 (BT2)
Handrail / Fall Restraint**
Page 1 of 2

Scale Bar		North	
0.1m 0.2m 0.3m 0.4m 0.5m			
Scale:	1:10@A1	Date:	23.09.22
By:	SB	Status:	TENDER
Checked:	CO	Approved:	AW

Drawing Number M90183_40004	Rev 01
---------------------------------------	------------------