


SITE LOCATION PLAN
 AREA 2 HA
 SCALE: 1:1250 on A4
 CENTRE COORDINATES: 384661 , 400575

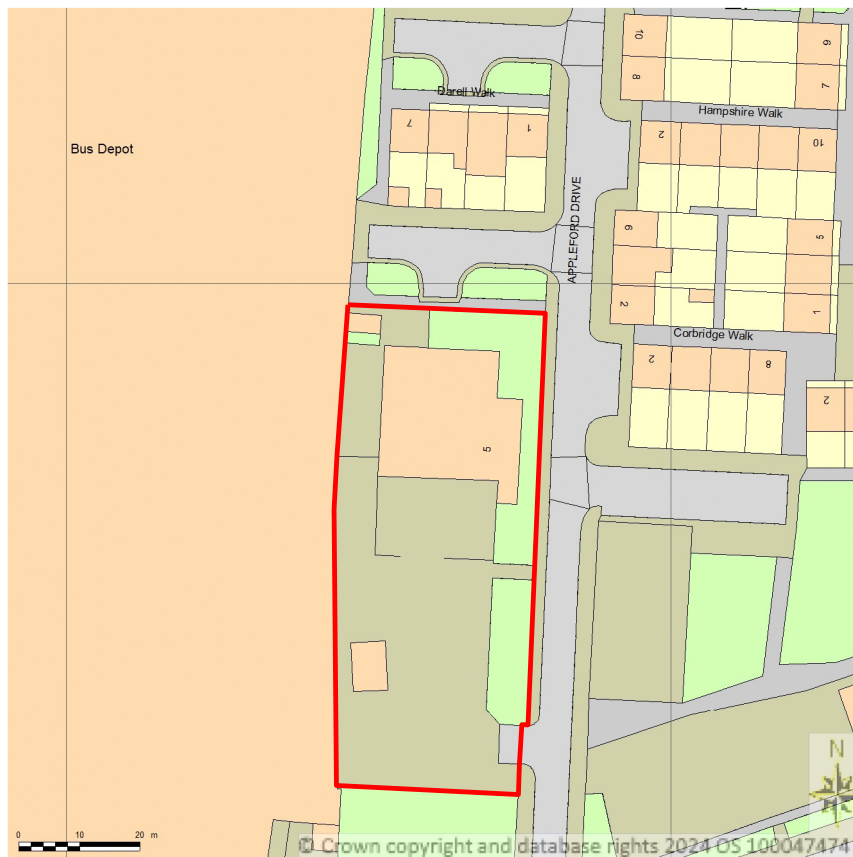

Supplied by Streetwise Maps Ltd
www.streetwise.net
 Licence No: 100047474
 13:13:46 27/04/2024

Key:

— Red line denotes application site boundary

No	Amendments	Prep	Date
<p>LCA Architecture & Planning Email: lx.chowdhury@gmail.com Tel: 07563 952231</p>			
<p>Project 5 Appleford Drive Manchester M8 8XA</p>			
<p>Title Location Plan</p>			
Job No. 2323		Drawing No. PL.01	
Amendment:		Scale @A4: 1/1250	
<p>Status For Planning Approval</p>			
Auth. CL		Date. July 2024	
<div style="border: 1px solid black; height: 40px; width: 100%;"></div>			