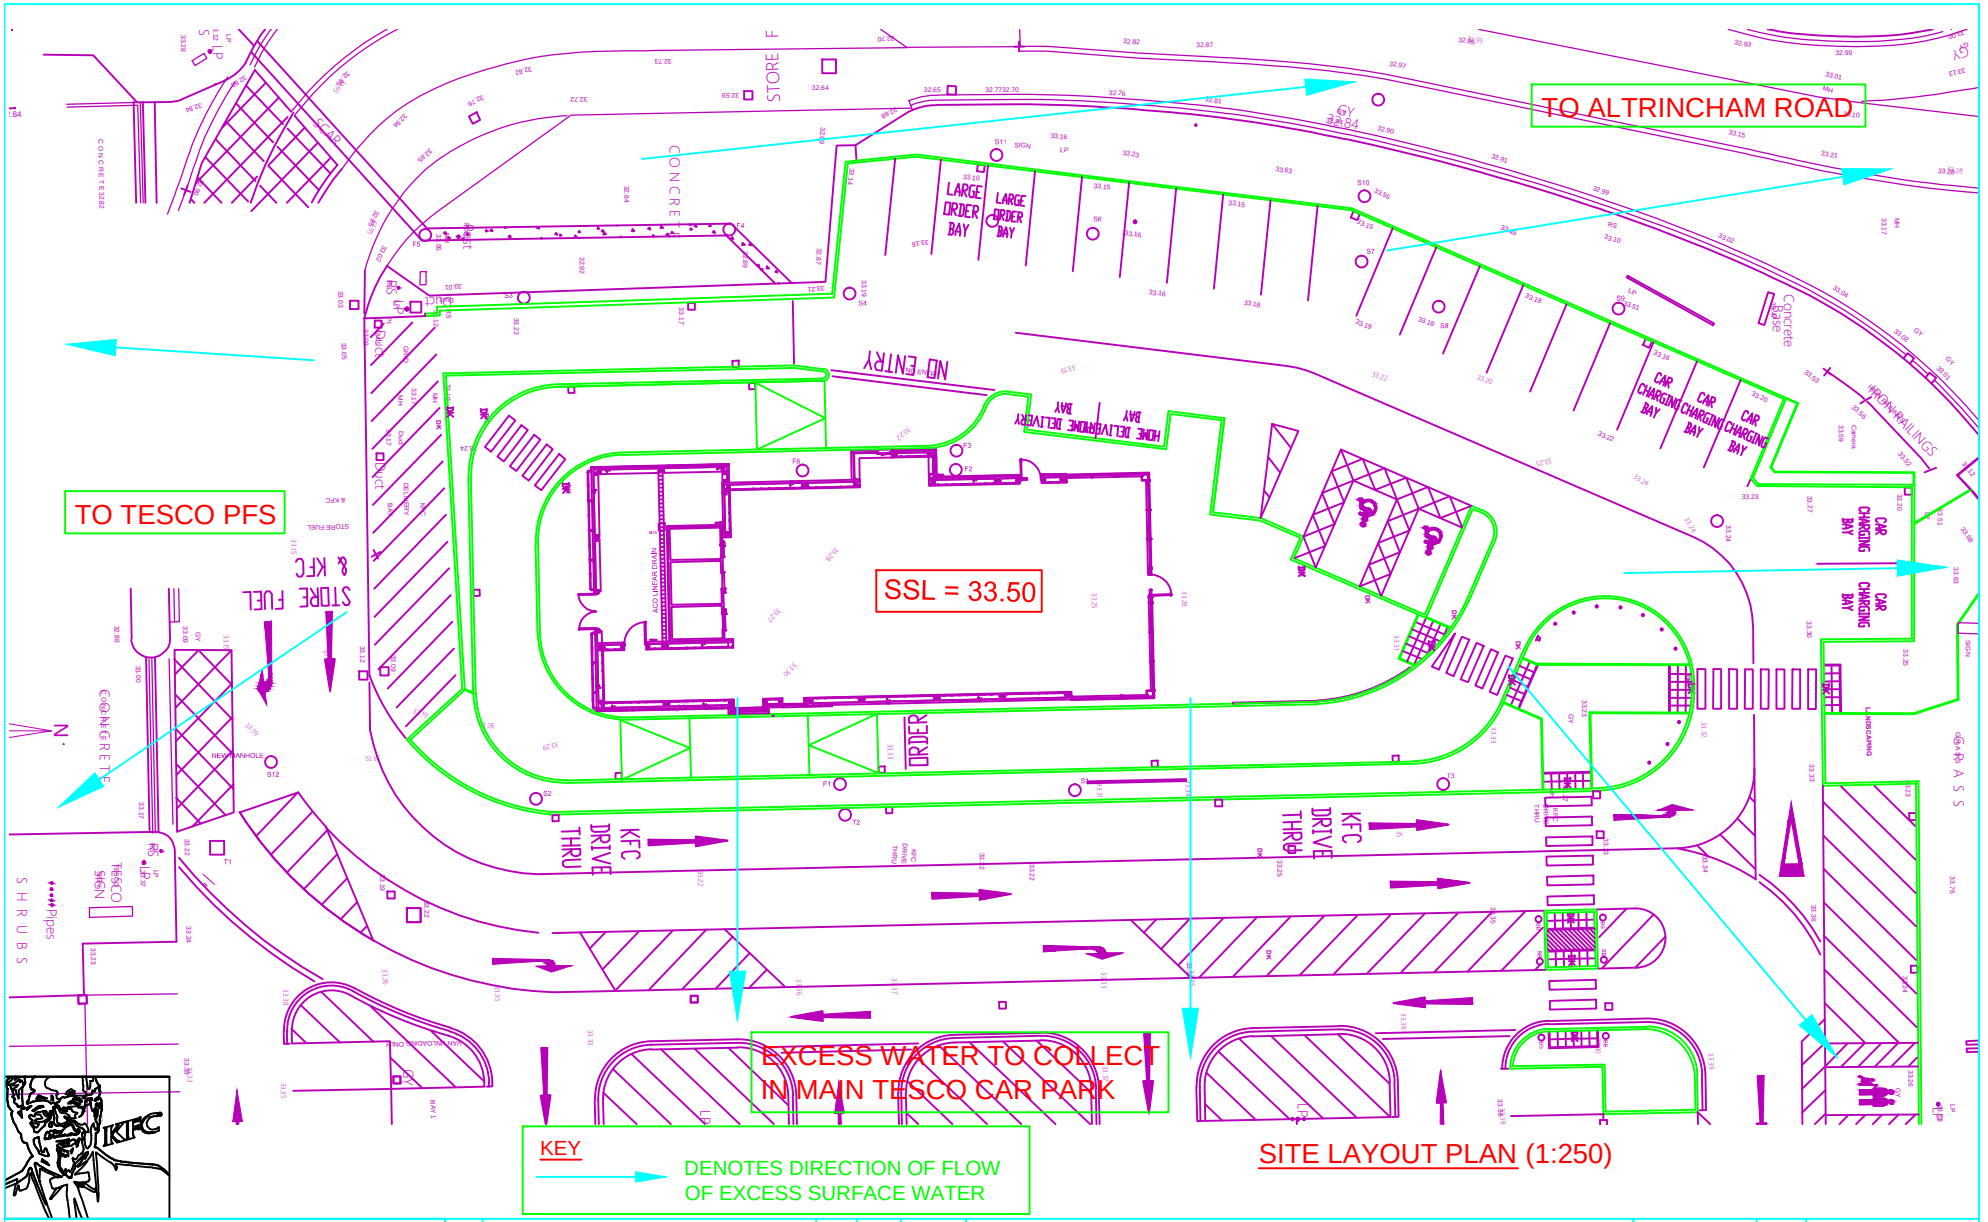


SITE LAYOUT PLAN (1:250)

Title	FLOOD EXCEEDANCE FLOW ROUTES	Rev	Description	By	App	Date
Client	CHICKEN CABINS LTD.	A	KERB LINES REVISED	NC	GS	JUN 24
Site address	KFC DRIVE THROUGH SECTION OF TESCO CAR PARK ALTRINCHAM ROAD, BAGULEY. MANCHESTER, M23 9TJ.					

Stevenson Calam Associates
CONSULTING ENGINEERS
ORNHAMS HALL, BOROUGHBRIDGE, NORTH YORKSHIRE. YO51 9JH.
Telephone (01423) 530999
Facsimile (01423) 520028
Email: stevenson.calam@btconnect.com
SCA

Scale	AS SHOWN	A3	Drawn NC
Date	JUNE 2024		Checked GS
Drawing No.	1747-4/20		Revision A