



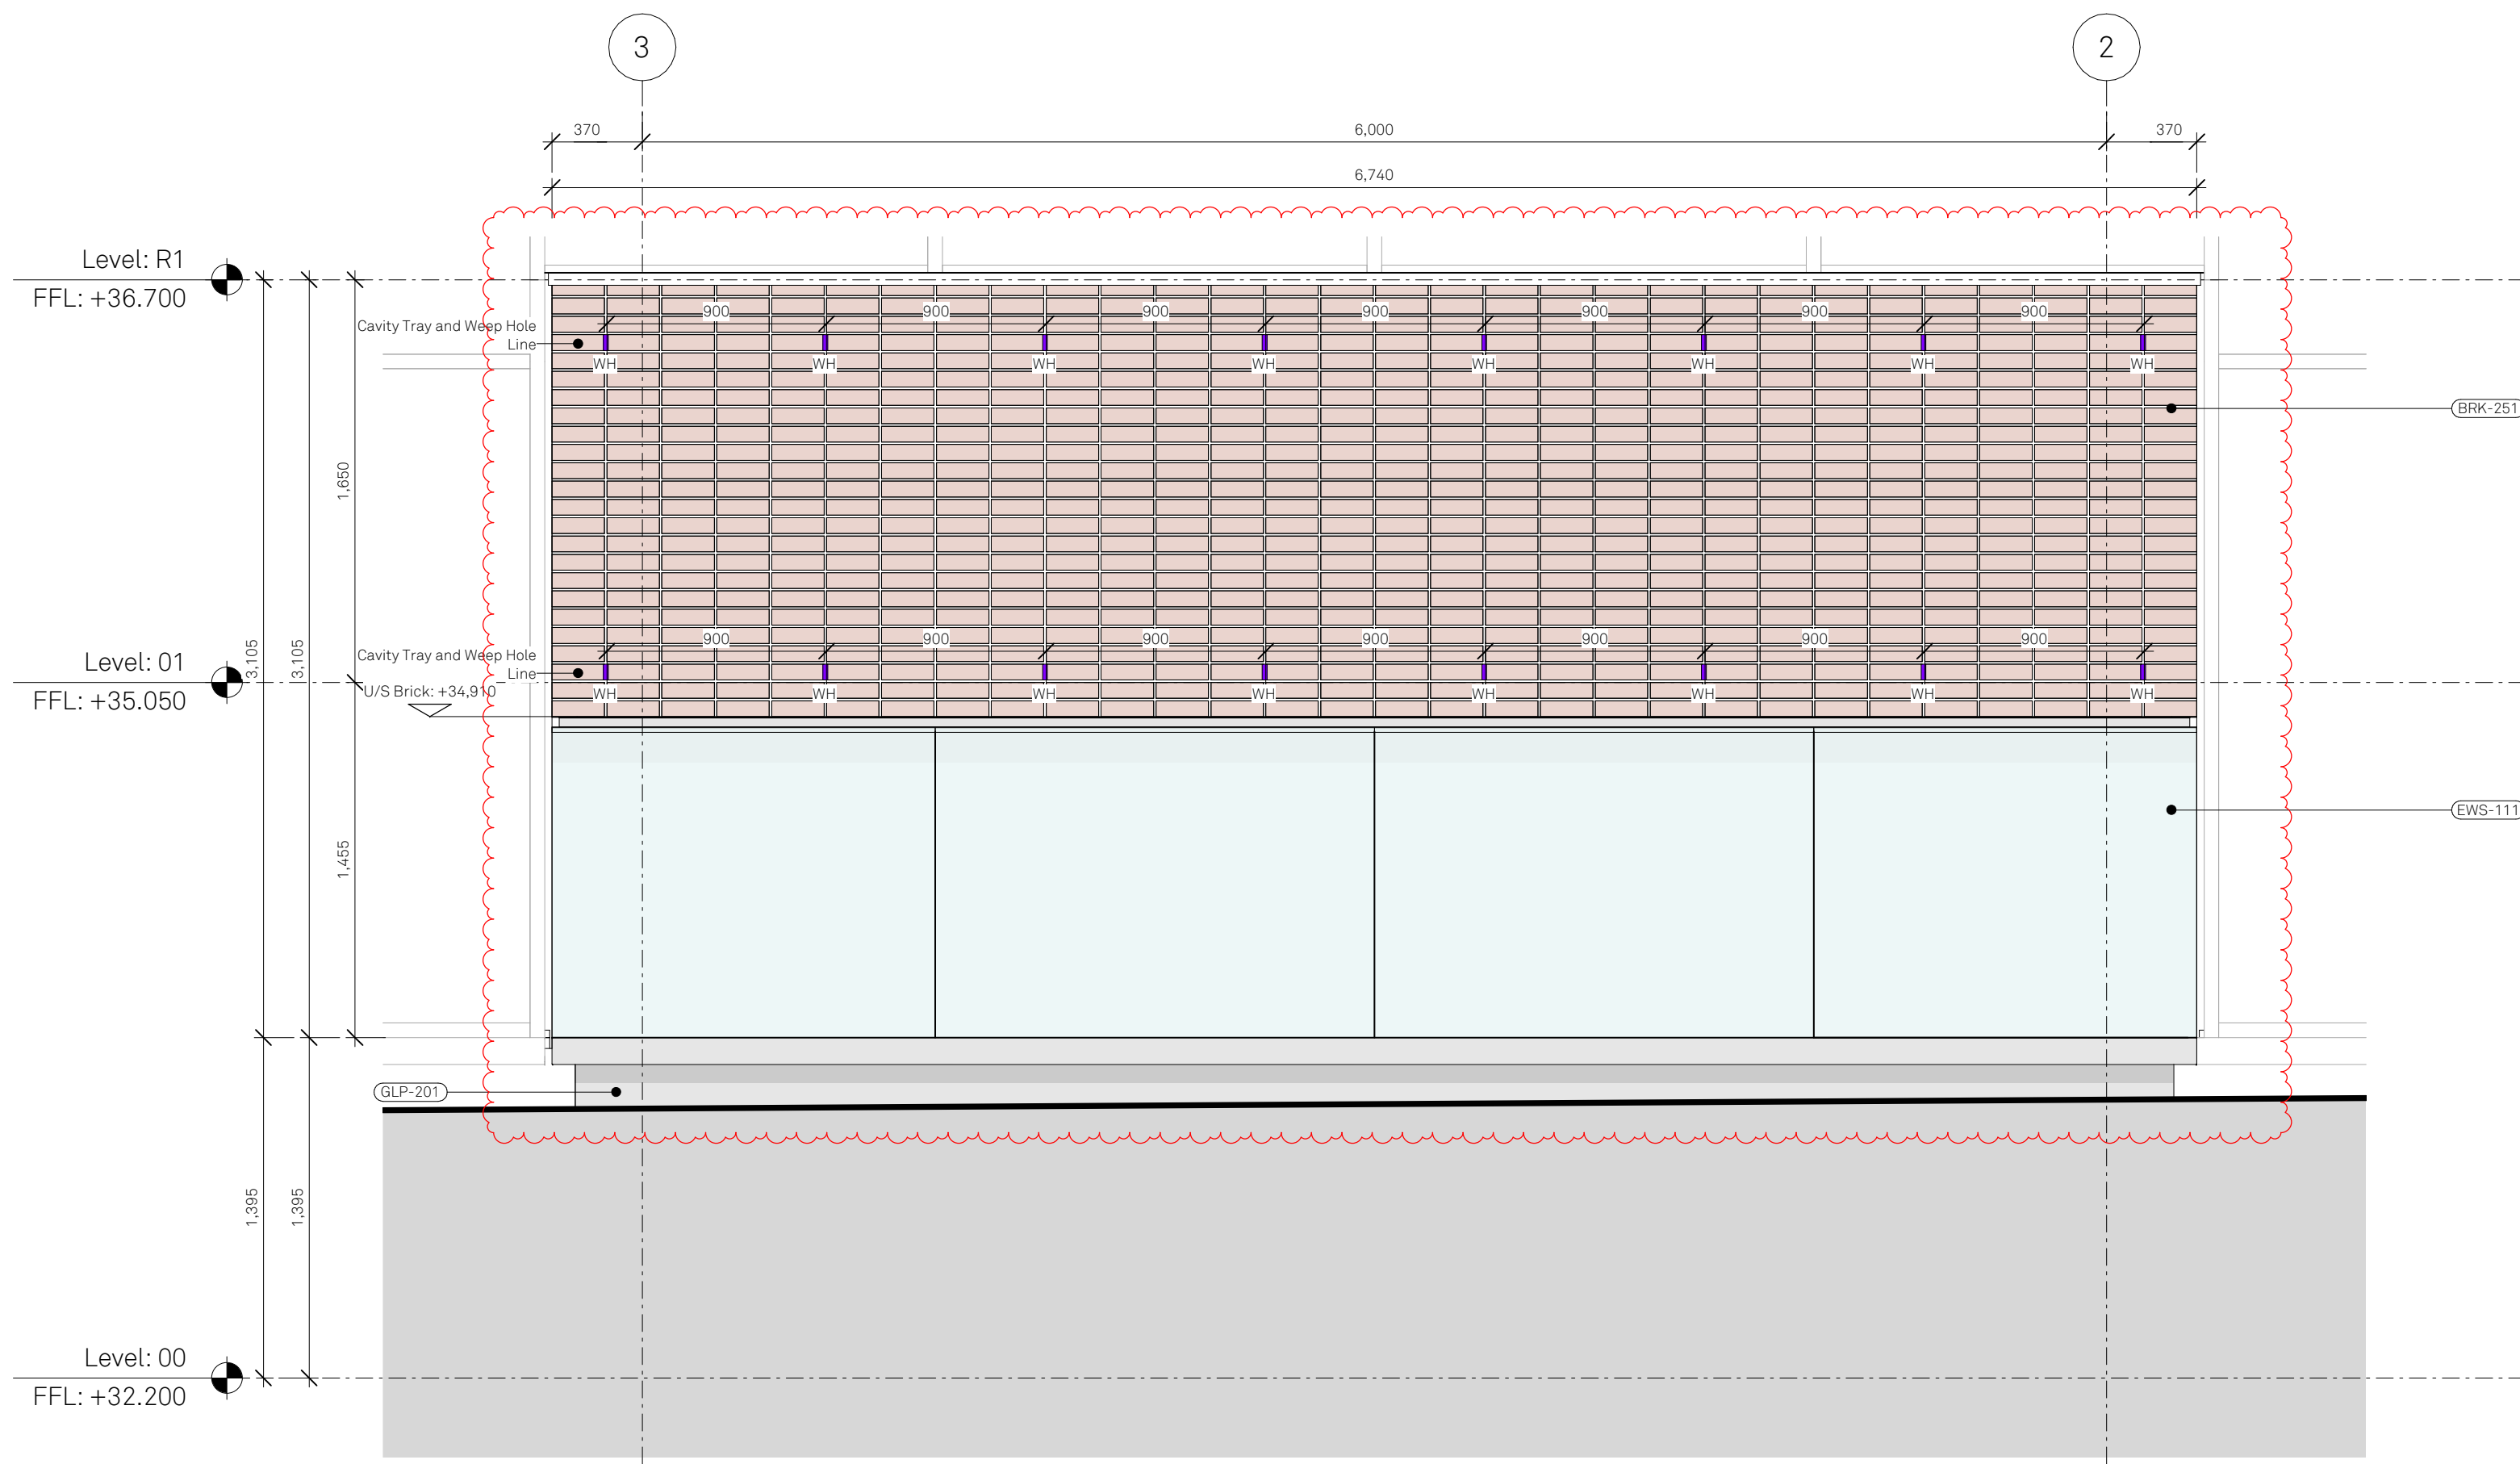


1 EXTERNAL ELEVATION
LOOKING FROM WHITWORTH STREET

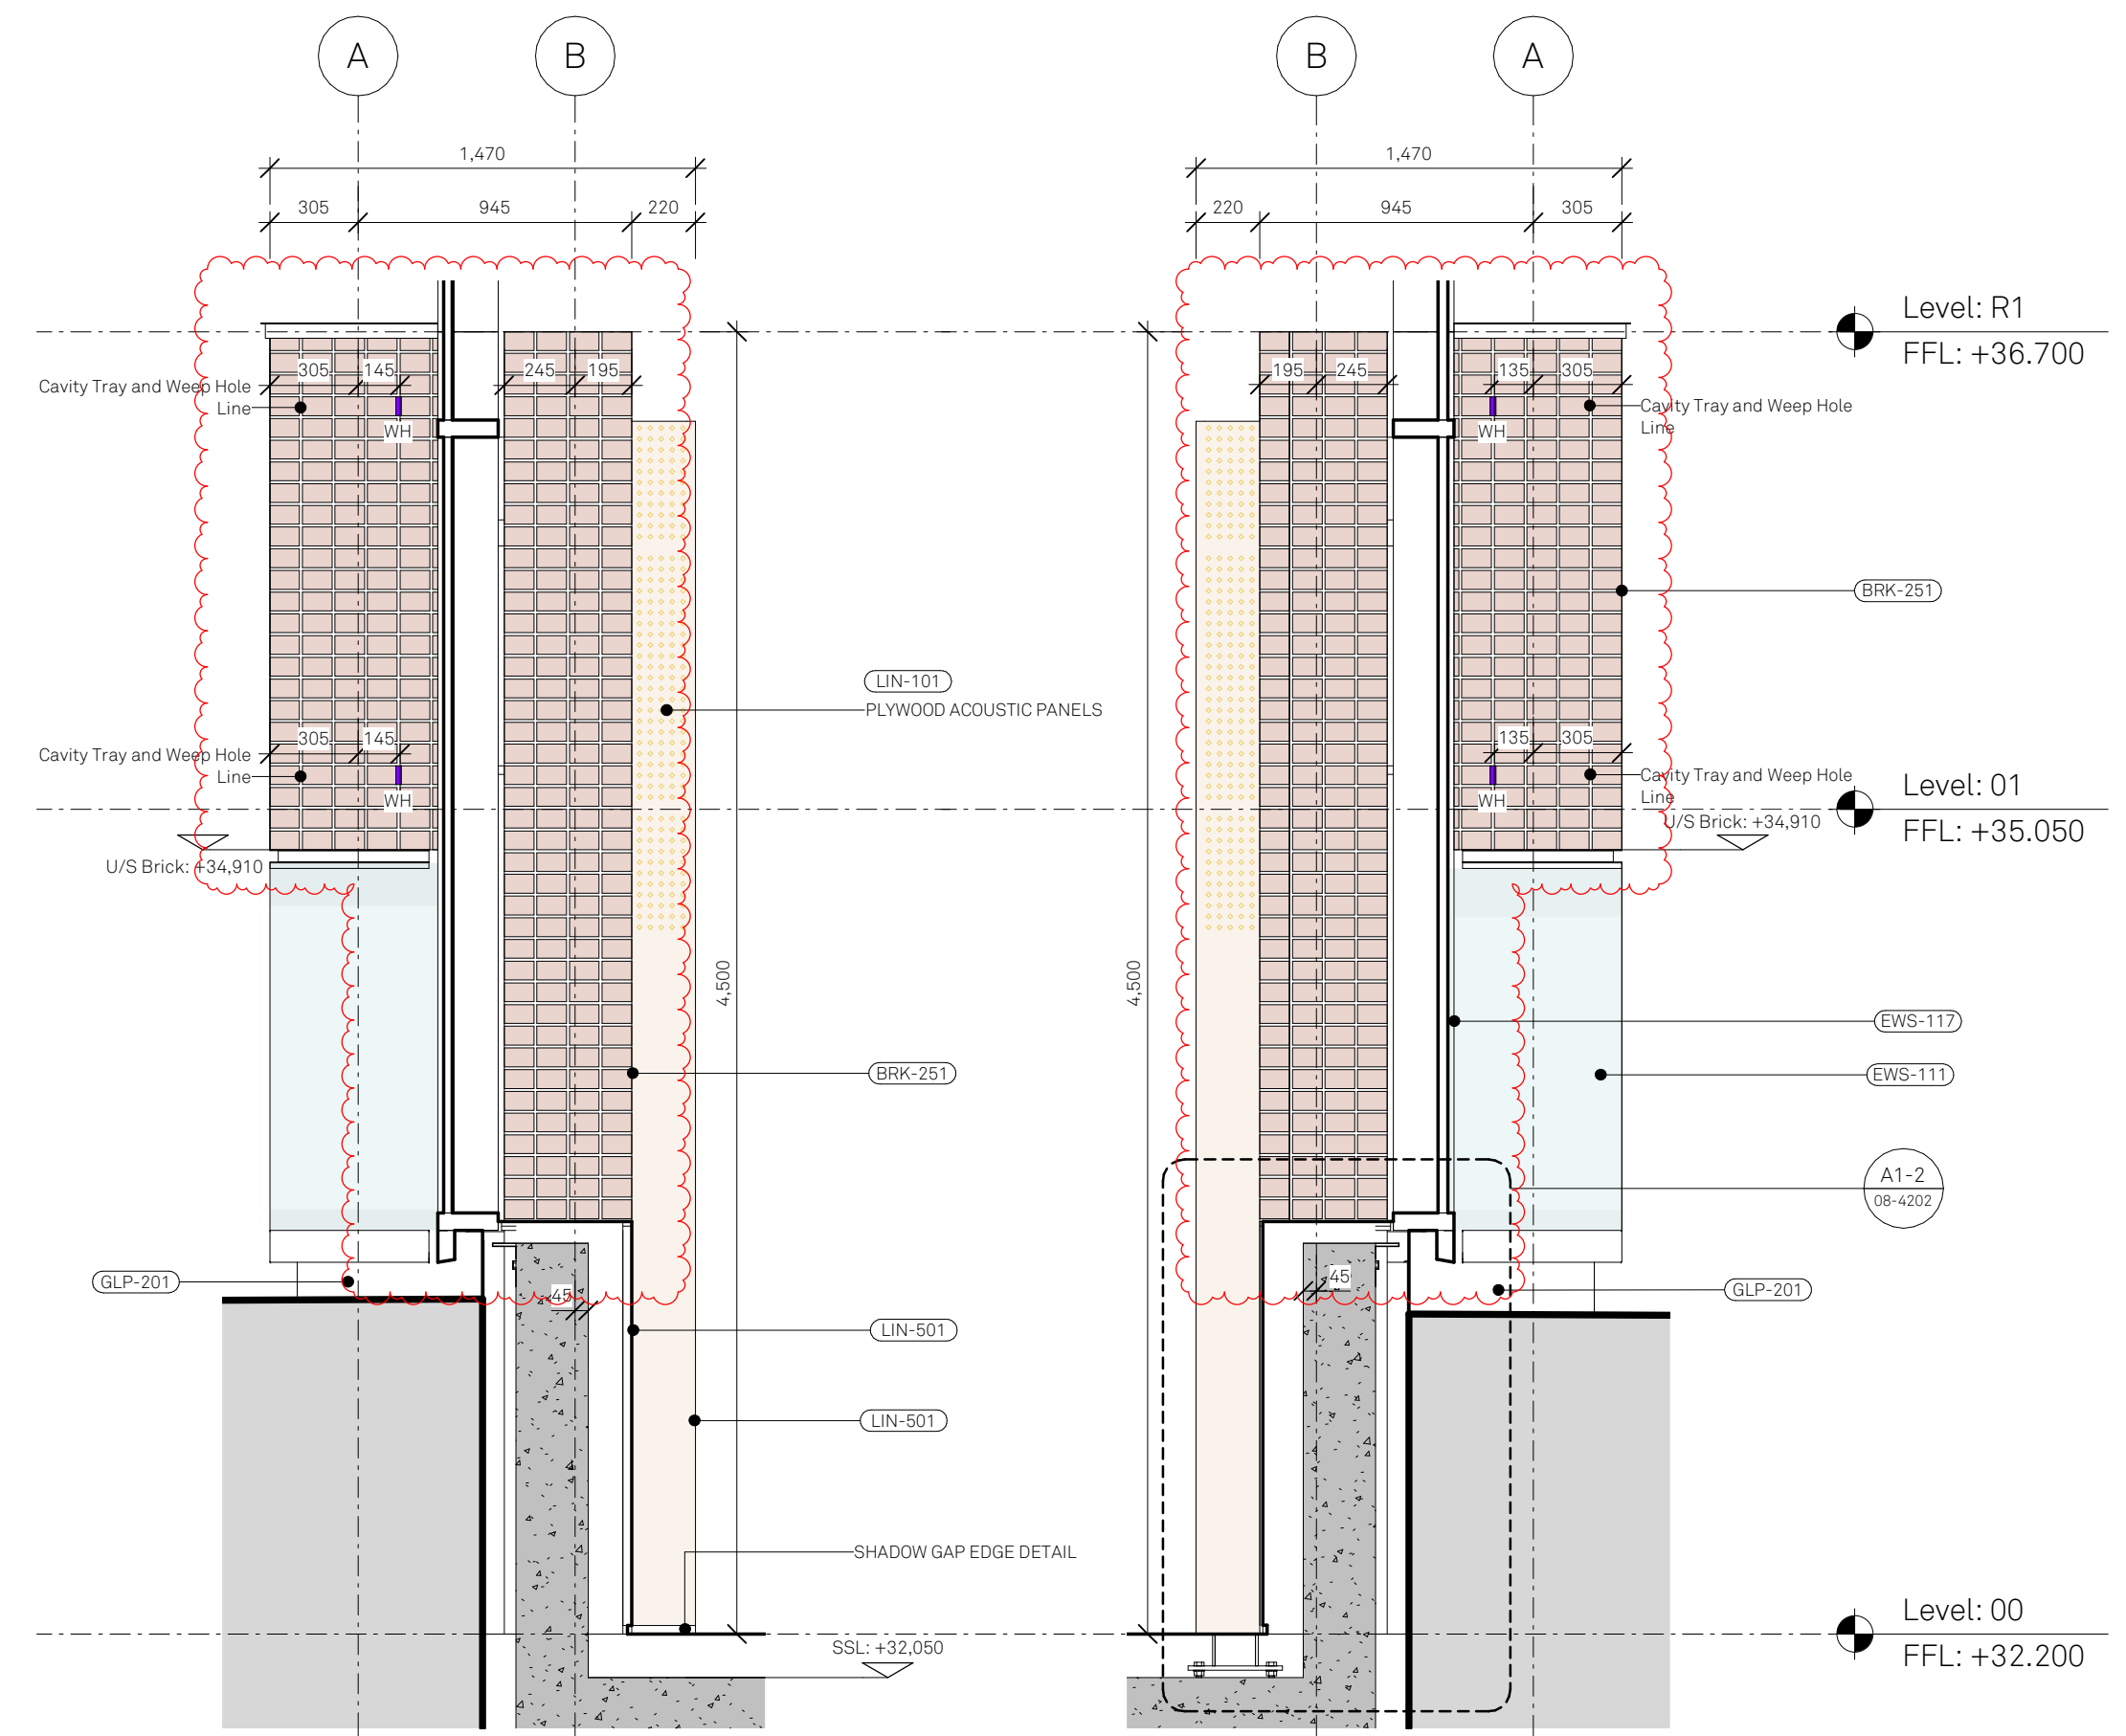


3 SIDE ELEVATION A
WHITWORTH STREET

4 SIDE ELEVATION B
WHITWORTH STREET

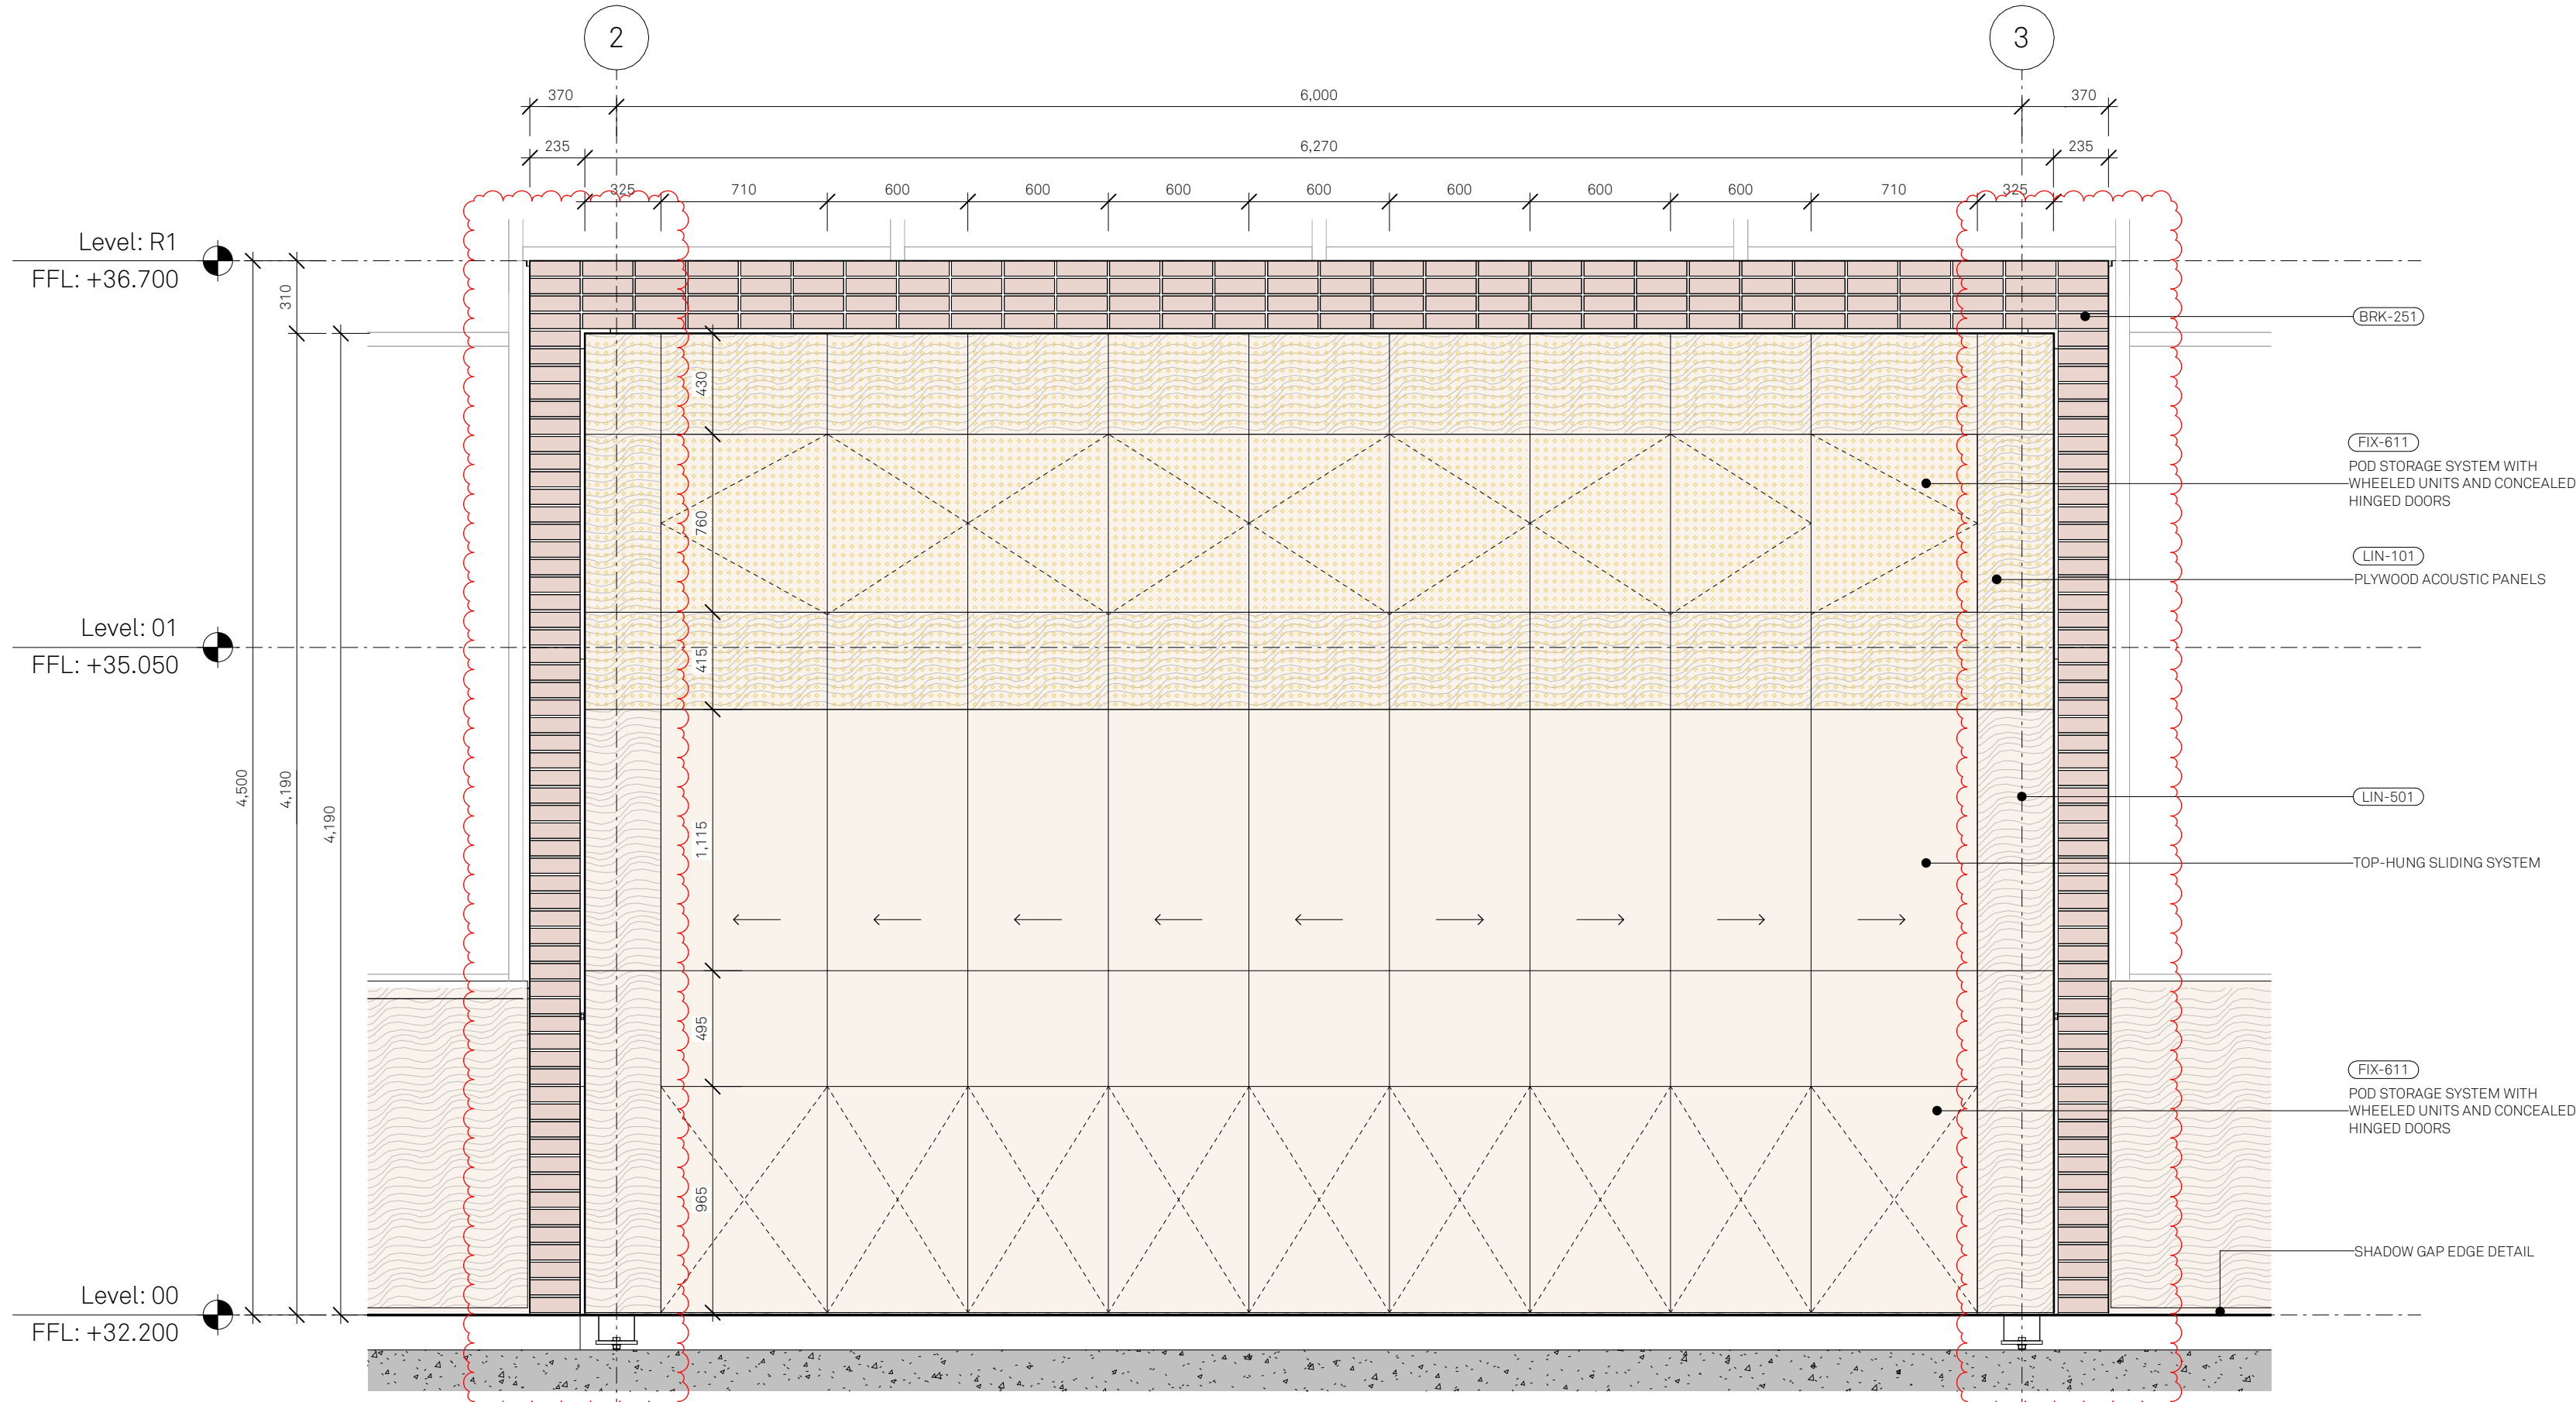


2 INTERNAL ELEVATION
LOOKING TOWARDS WHITWORTH STREET

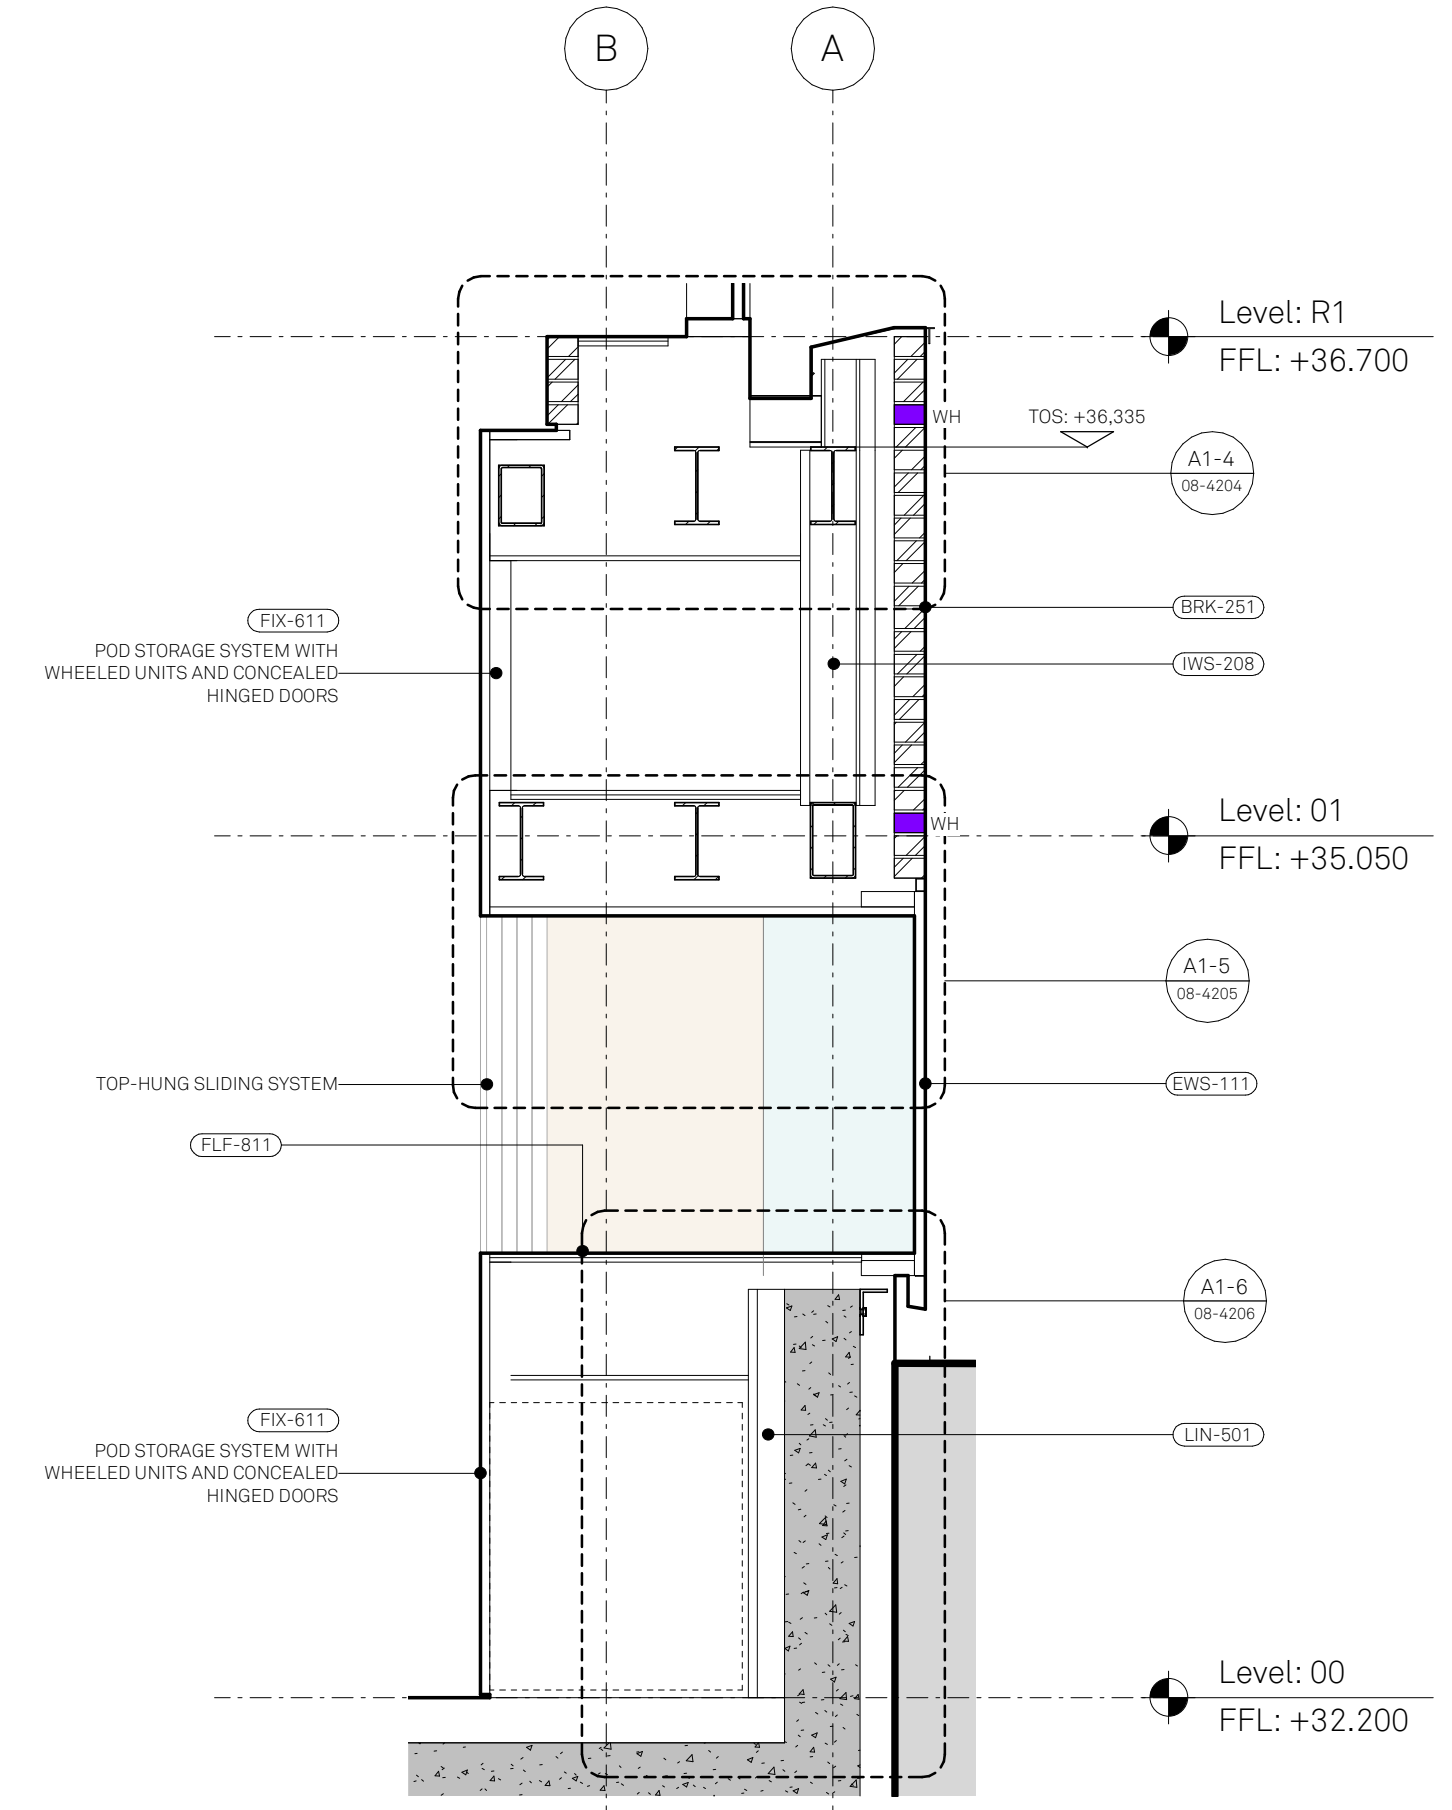

5 SECTION A
THROUGH POD

Copyright of this drawing is vested in Jon Matthews Architects and it must not be copied or reproduced without written consent. If printed dimensions only are to be taken from this drawing, the scale must be taken from the drawing.
All Contractors must visit the site and are responsible for taking and checking all dimensions relative to their work. Jon Matthews Architects are to be advised of any variation between drawings and site conditions.
Overseas data: drawings should be read only and should not be interpreted for measurement. All dimensions and levels should be read only from those values stated in text, on the drawing.

CONSTRUCTION: It is considered that the proposed works are within the scope of a competent Contractor and as such no individual drawings between themselves, only to release their Contractor's design from construction.

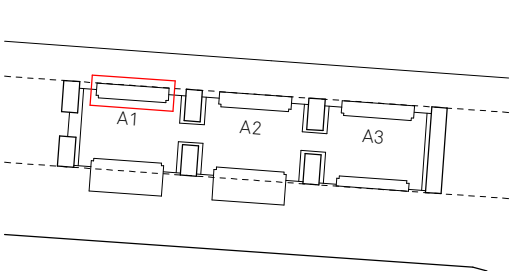

Revision C2 Planning Update Notes:
- Introduction of the network rail 350mm service zone.
- Steel structure reduces in size, reducing the width of pods by a brick on either side is required. Centre line of the arches maintained.
- Header stack bonded brick to the pod sides
- External levels adjusted following updated survey information. Bottom of pods updated to suit, top of pod levels maintained.

C3	27/10/2023	CONSTRUCTION: Brick setting out amended to the side elevations. Weep vent setting out included.
C2	02/08/2023	PLANNING UPDATES
C1	05/07/2023	CONSTRUCTION
P03	10/06/2022	PRELIMINARY
P02	08/04/2022	TENDER
P01	01/04/2022	PRELIMINARY
Rev:	Date:	Details:

Jon Matthews Architects
Union, 2-10 Albert Square, Manchester, M2 6LW

Project:
HOME Arches

Title:
Pod W-A1
Enlarged sections & elevations
Scale: 1:25 @ A1
Origin Date: 22/02/2022
Drawn: ER
Checked: SA

Status:
S5
Drawing No:
HAP-JMA-A1-XX-DR-A-10-4201
Rev:
C3