


NOTES:

Do not scale off this drawing.

Any errors or omissions to be reported to ROGER HARRISON ARCHITECTURE immediately.

This drawing and design is the copyright of ROGER HARRISON ARCHITECTURE and is not to be used for any purpose without their consent.

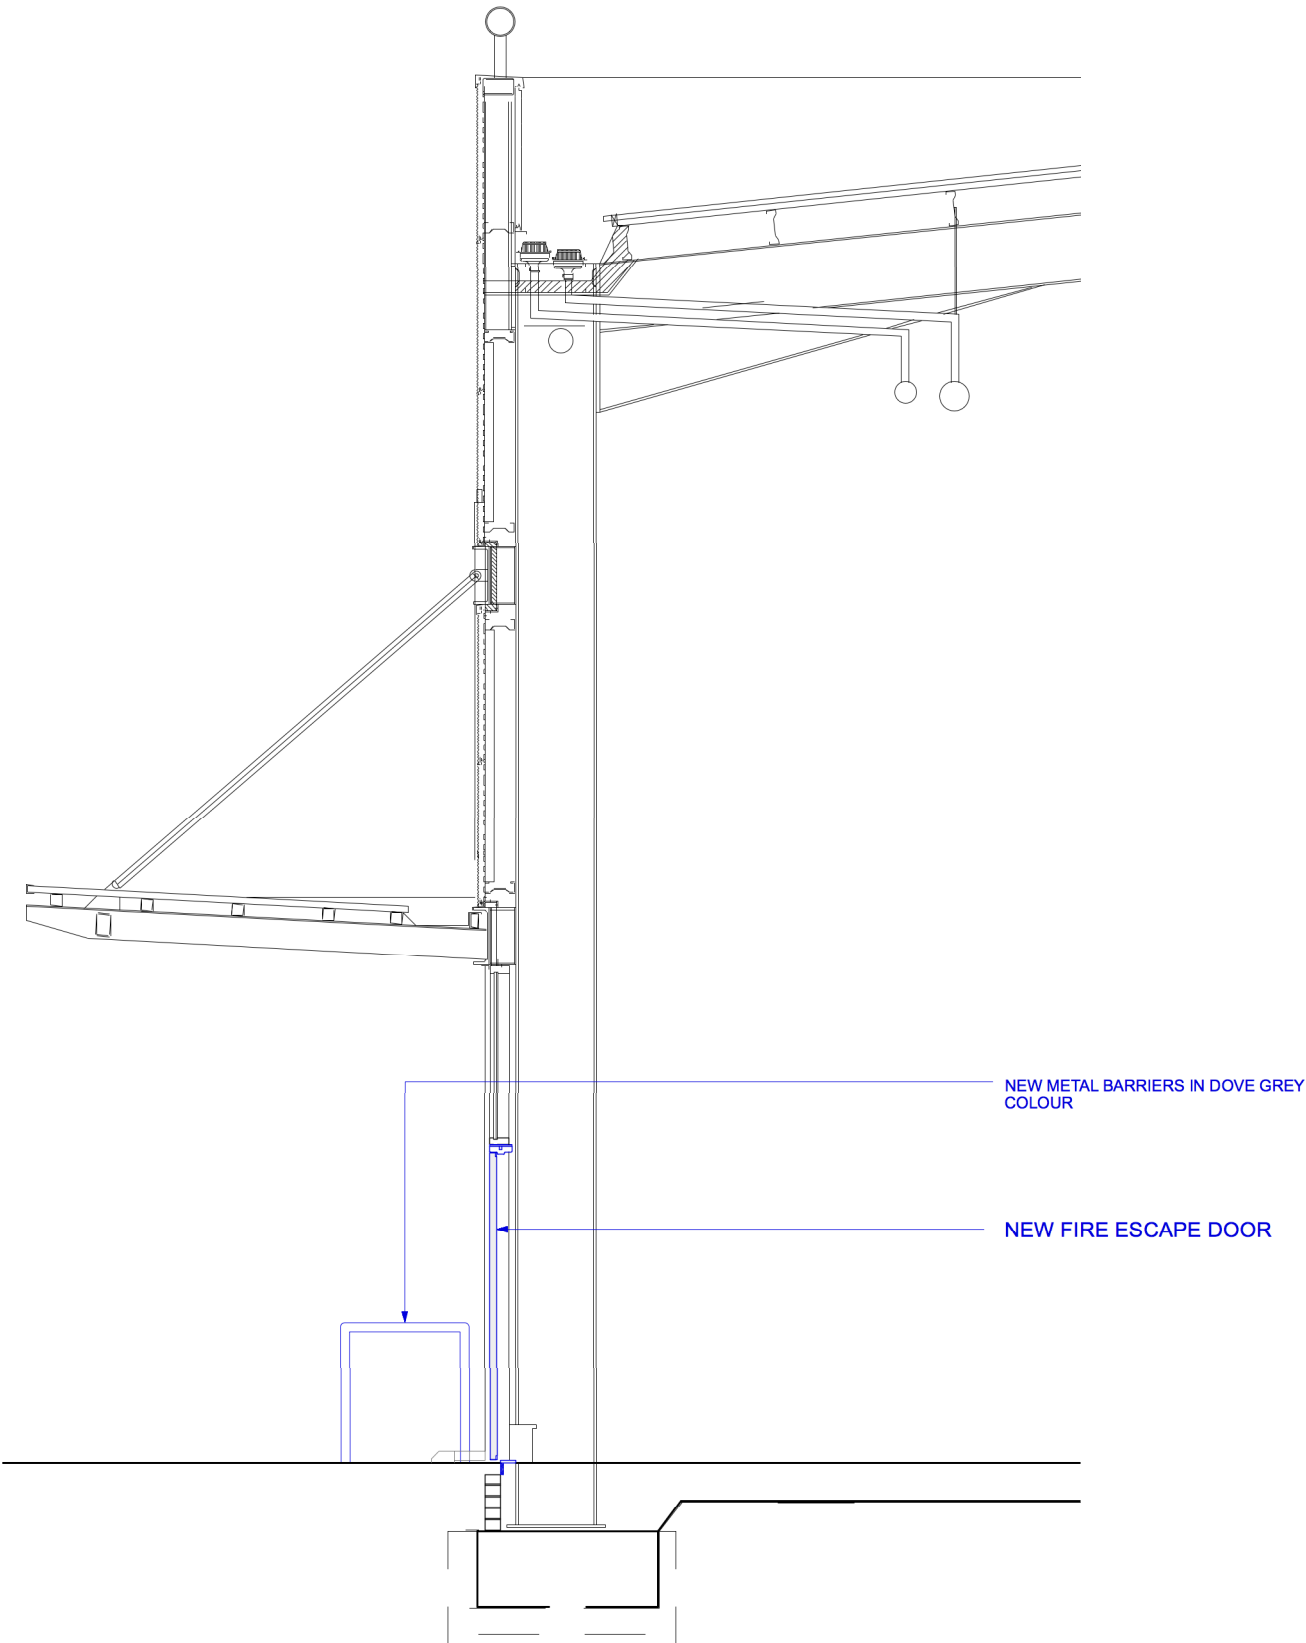

|   |                     |      |
|---|---------------------|------|
| rev   | details             | date |
| <b>ROGER HARRISON<br/>ARCHITECTURE</b>                                                                                          |                     |      |
| 30 Abbey Road, West Bridgford<br>Nottingham, NG2 5NF<br>T: 0115 837 1895<br>E: studio@rharrison.co.uk<br>W: www.rharrison.co.uk |                     |      |
| Drawing:<br>Section<br>Through new fire door<br>AS PROPOSED                                                                     |                     |      |
| Date:<br>13.3.24   | Scale:<br>1:50 @ A3 |      |
| Drawing Number:<br><b>RHA2414-0027a</b>                                                                                         |                     |      |