


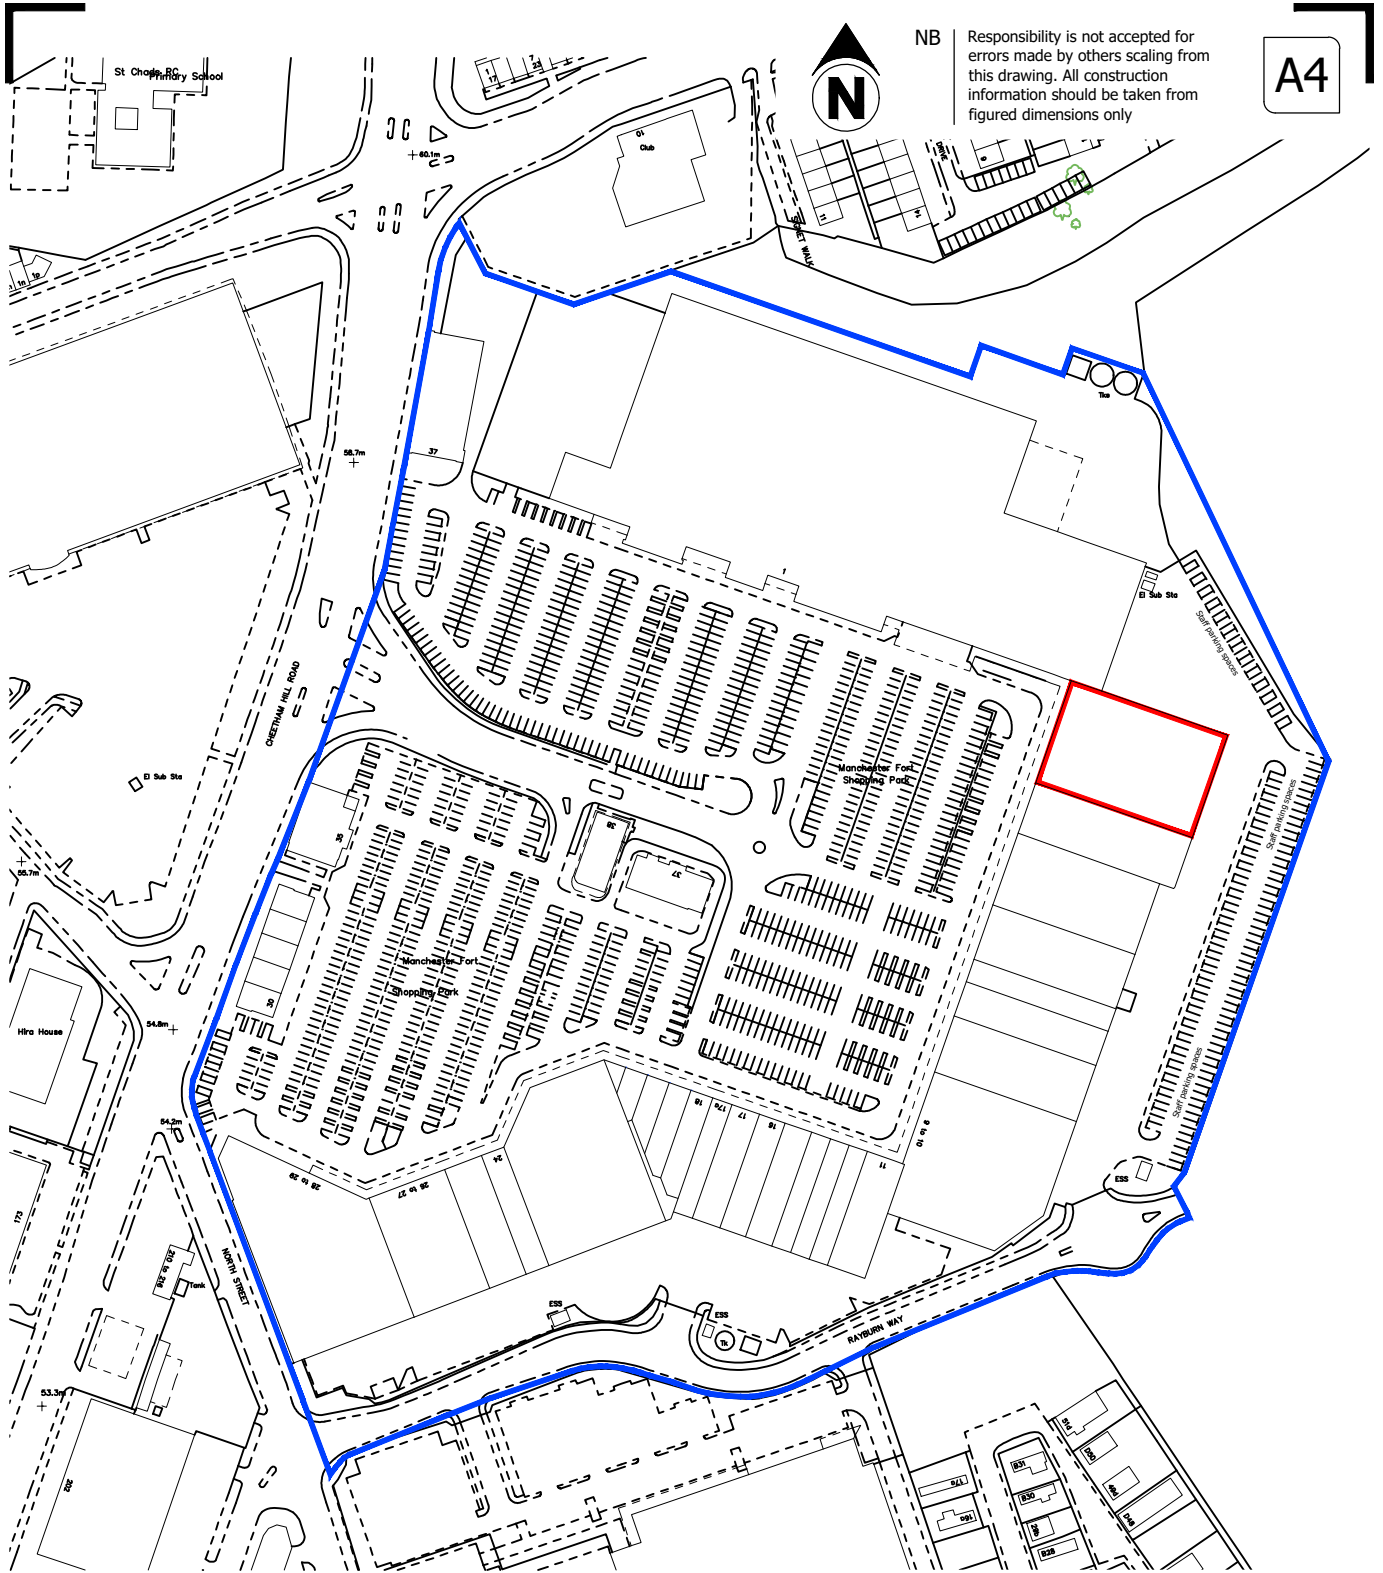

NB Responsibility is not accepted for errors made by others scaling from this drawing. All construction information should be taken from figured dimensions only

A4

0 20 50 100 125m
Scale - 1:2500

Rev	Description	By	Date

Project
**MANCHESTER FORT SHOPPING PARK
MANCHESTER**

Drawn by
GJS

Surveyor
CAD

Date
MARCH 2024

Client
MANCHESTER FORT SHOPPING PARK LP

Scale
1:2500 @ A4

Title
**UNIT 2
LEASE PLAN**

Drawing Number
M232746-A09-01

Revision

