

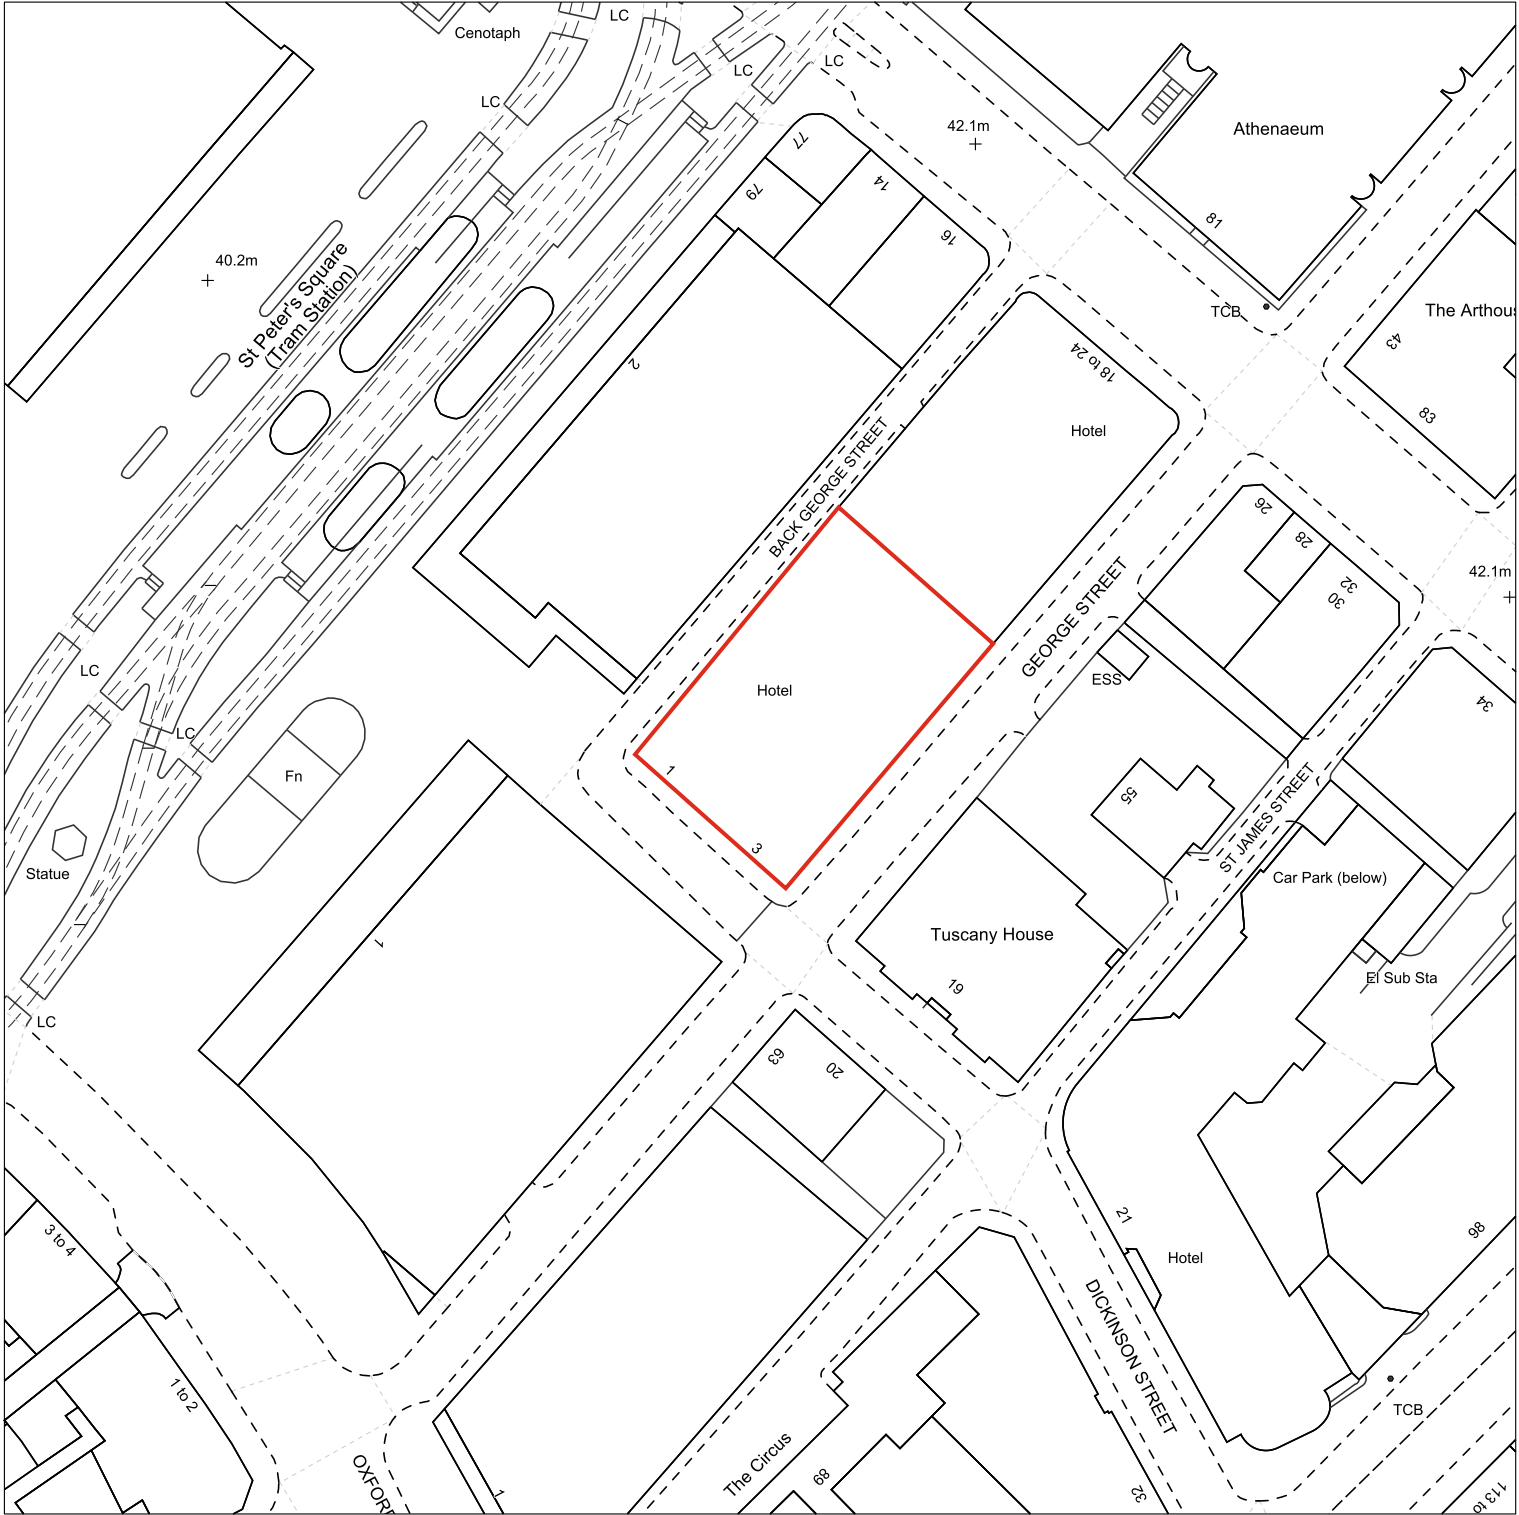


Site Plan

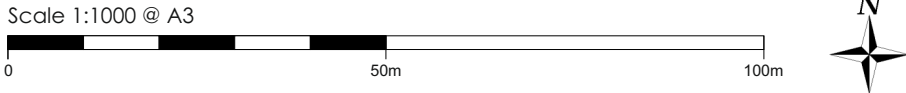


©Crown Copyright Ordnance Survey. Licence no. AC0000806982

Sign Location Plan

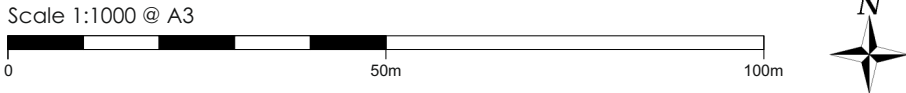


- Item 1
- Item 2
- Item 4
- Item 5
- Item 6

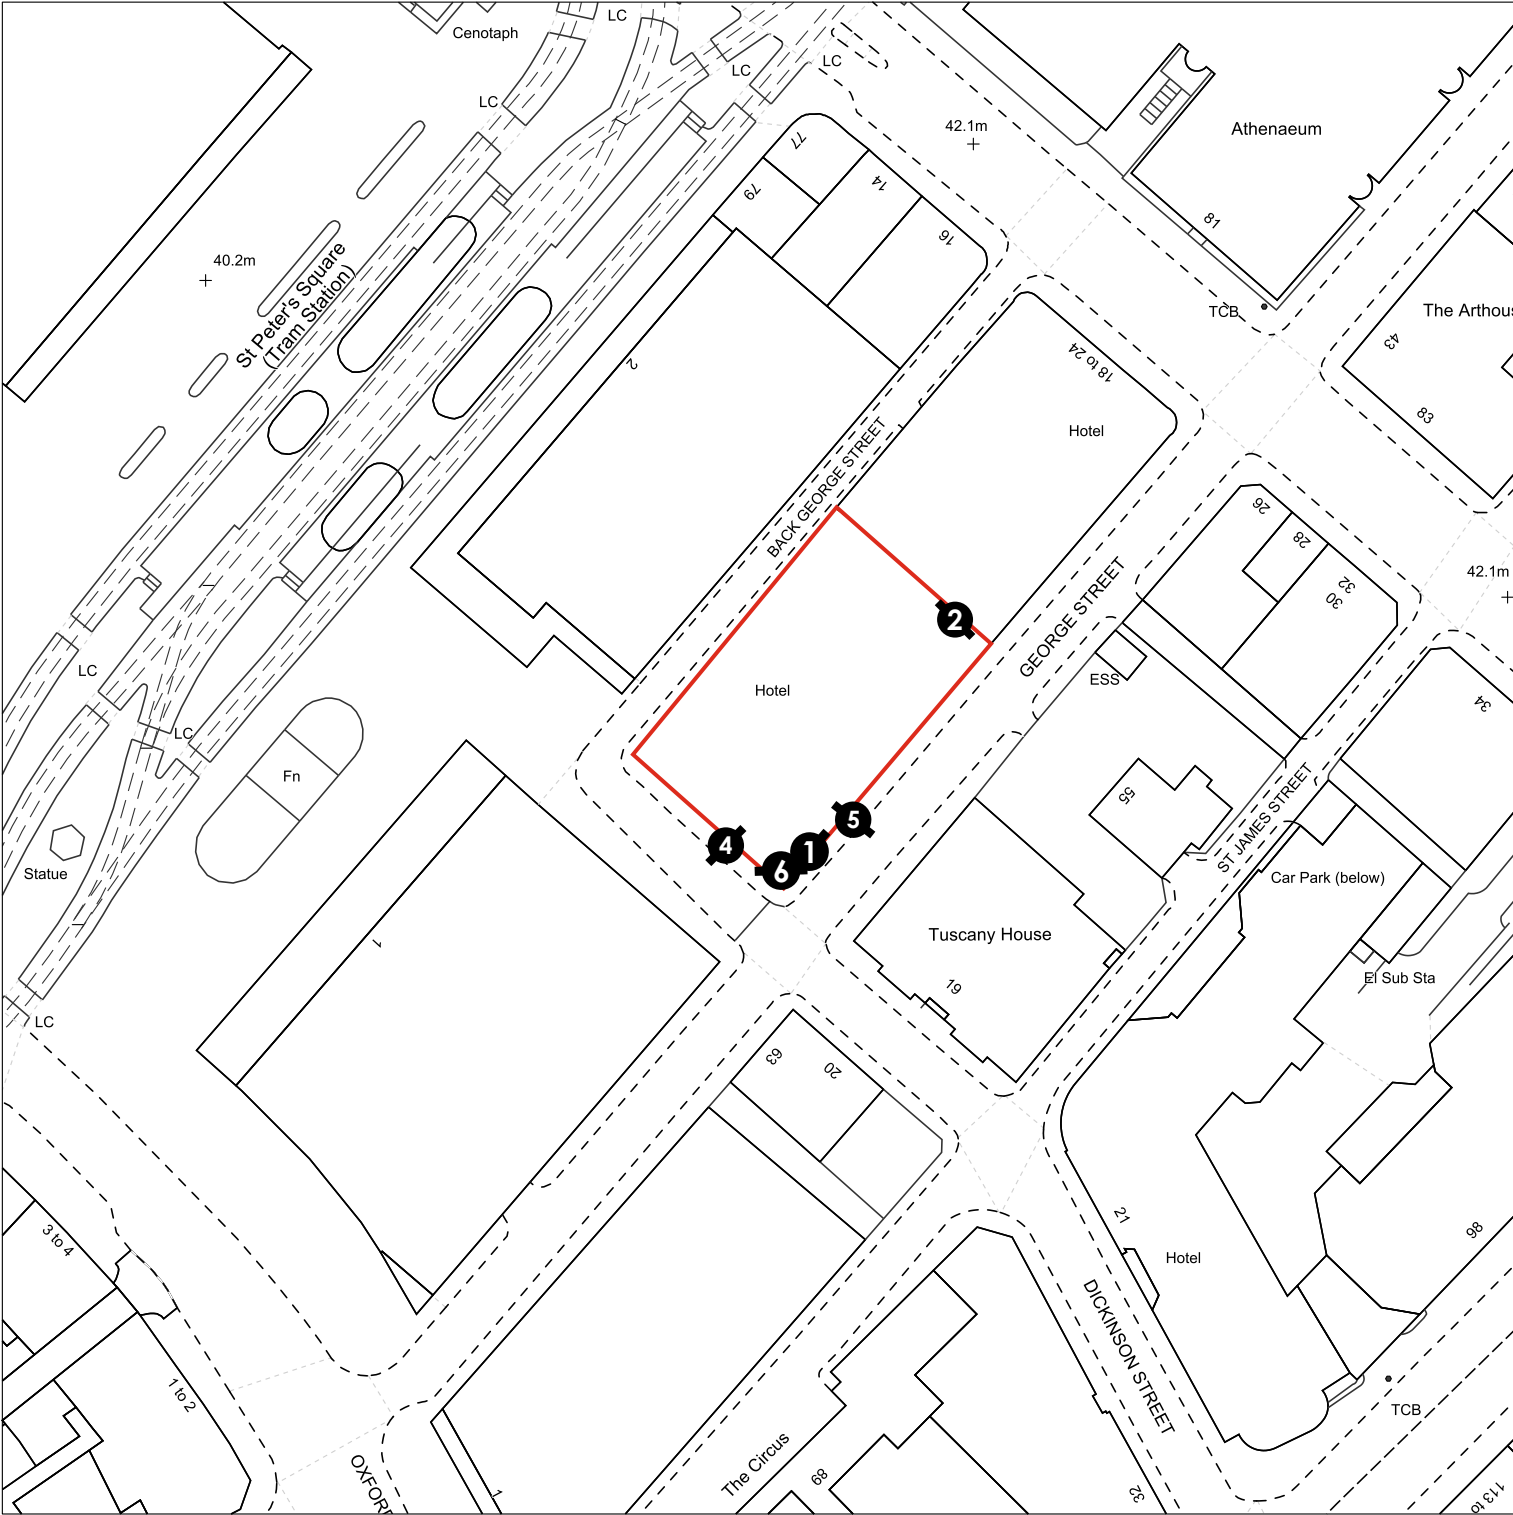


©Crown Copyright Ordnance Survey. Licence no. AC0000806982

George St. existing views

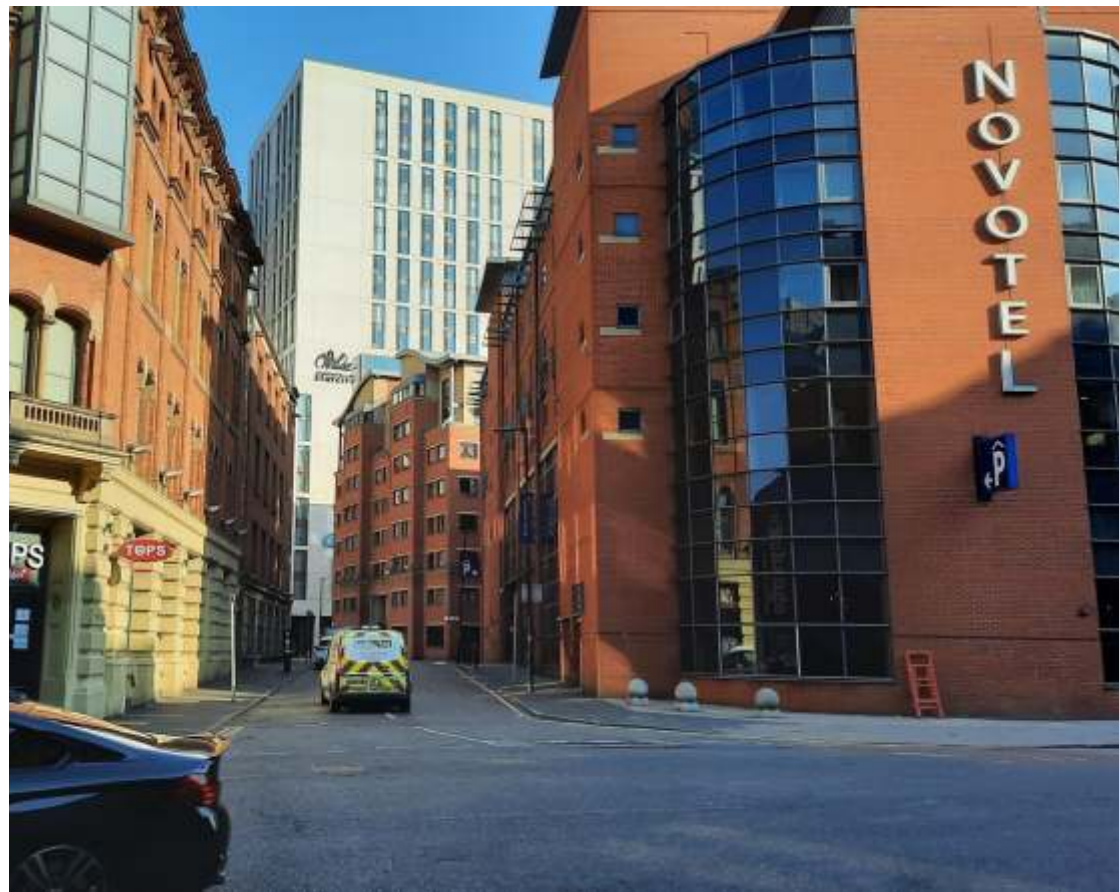

George St. elevation

Scale 1:300 @ A3
0 10m

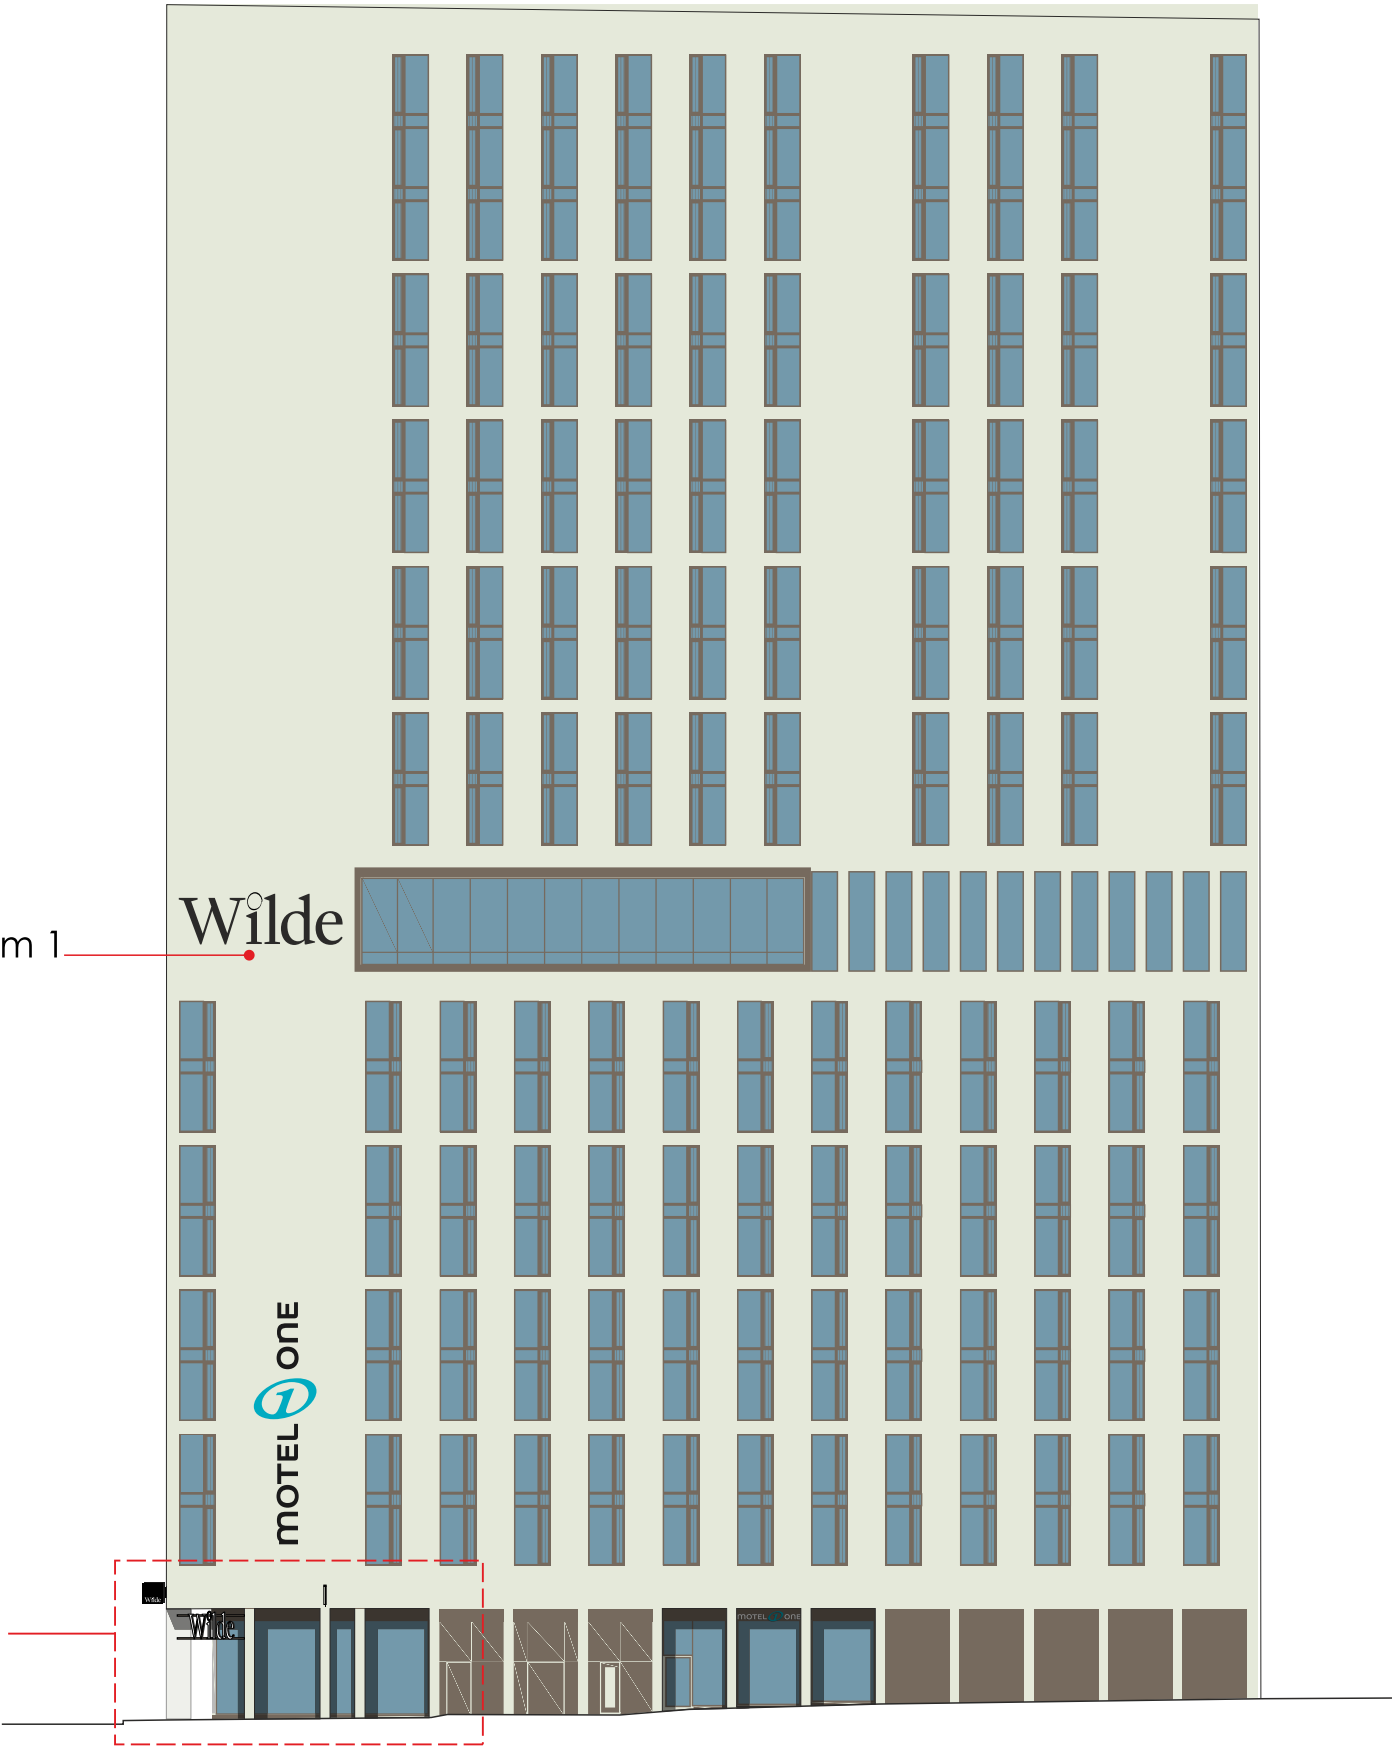


Existing




Proposed





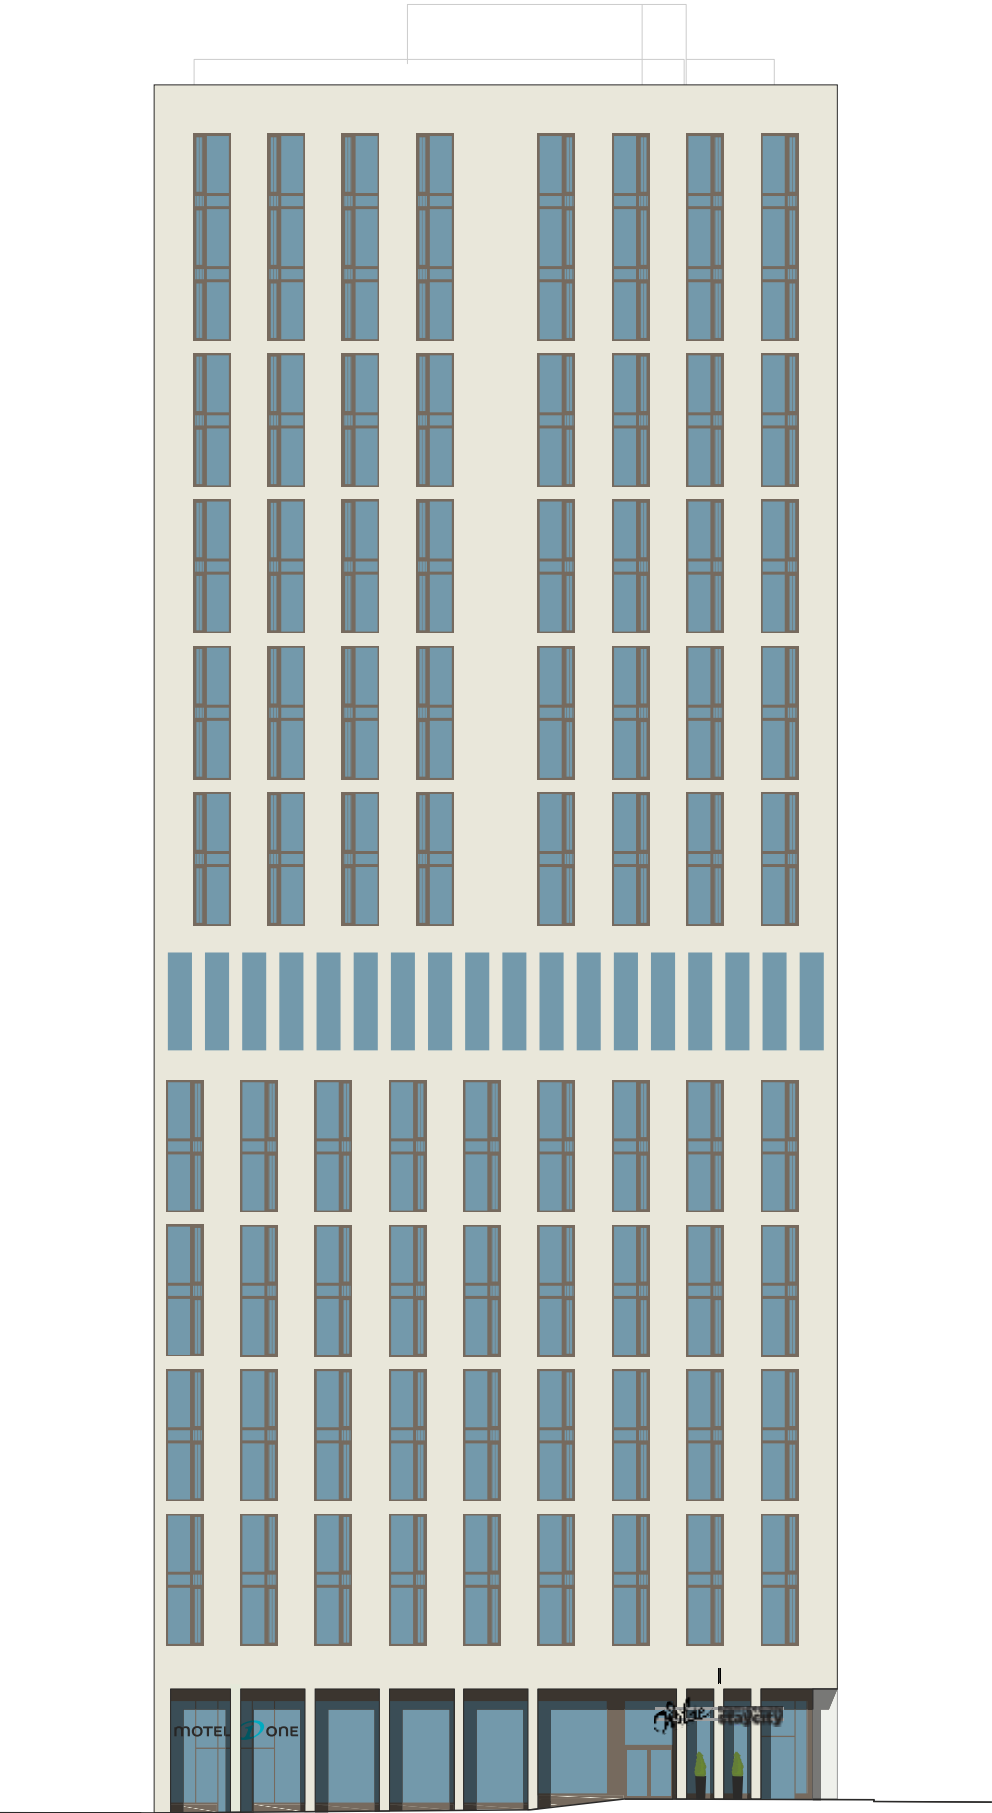

Existing elevation

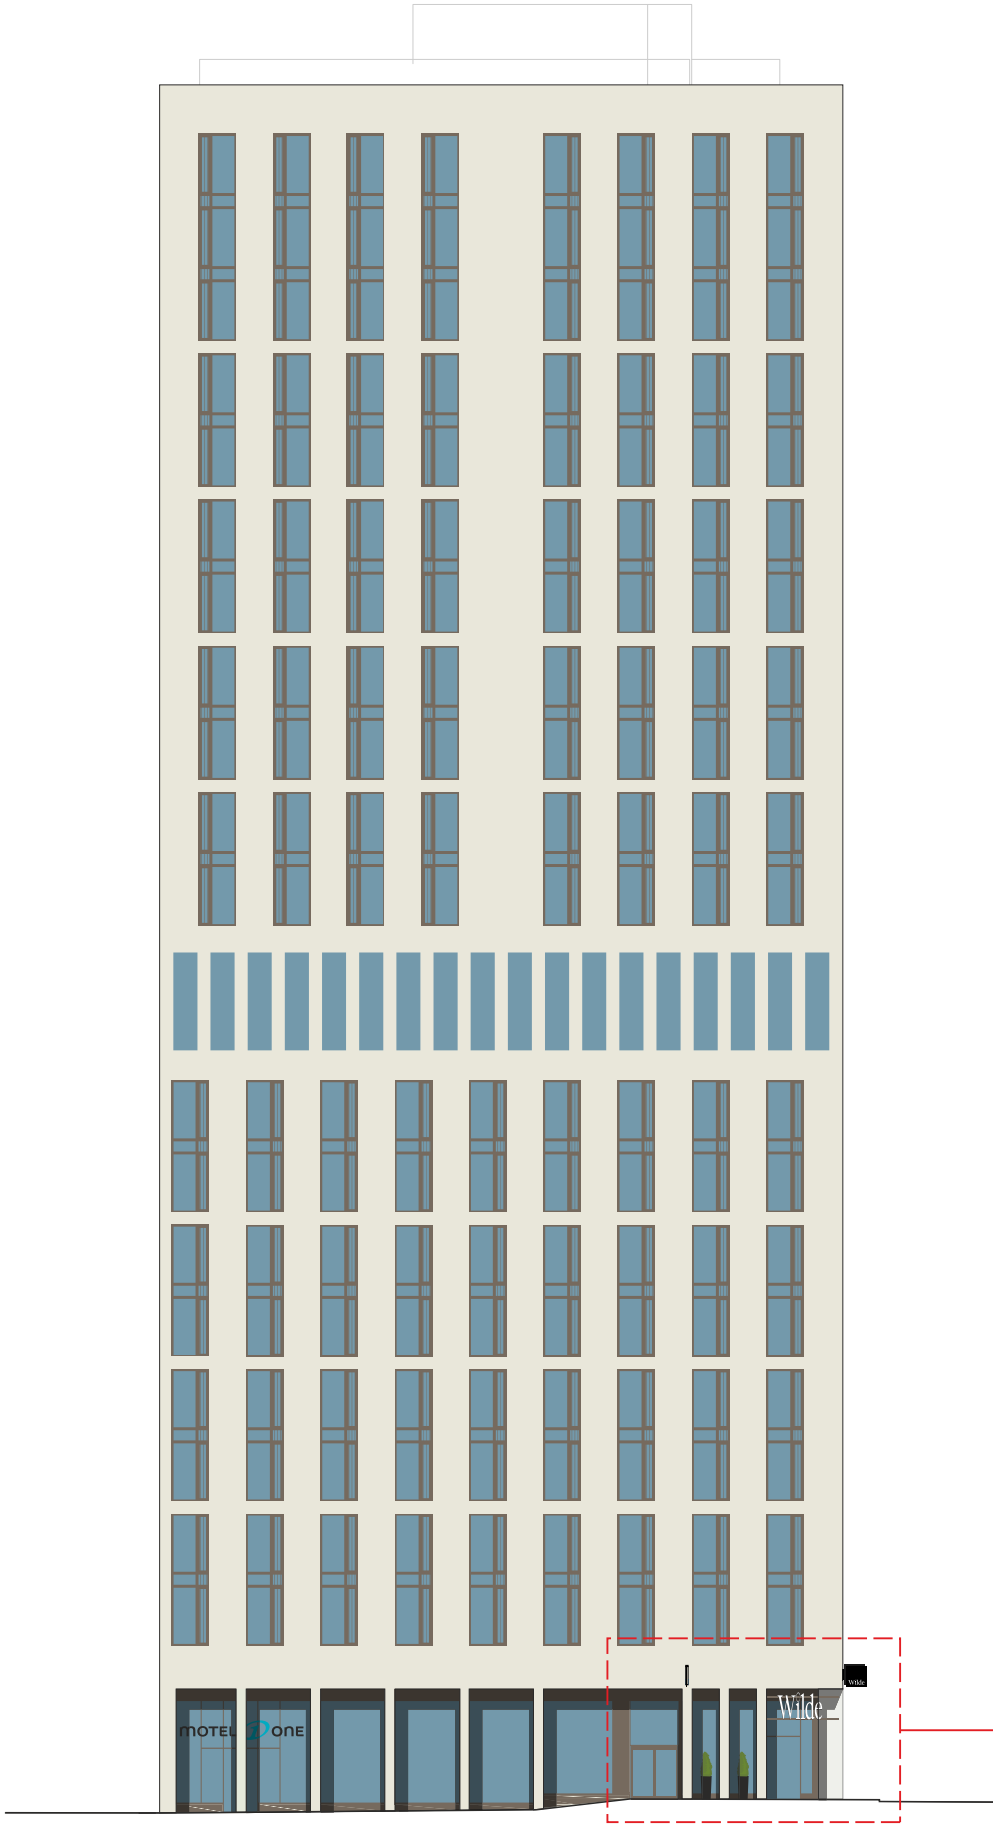

Proposed elevation

See page 7
for enlarged
elevation

Dickinson St. & George St. entrance elevation

Scale 1:75 @ A3
0 3m




Dickinson St. elevation
Scale 1:75

George St. elevation



Existing

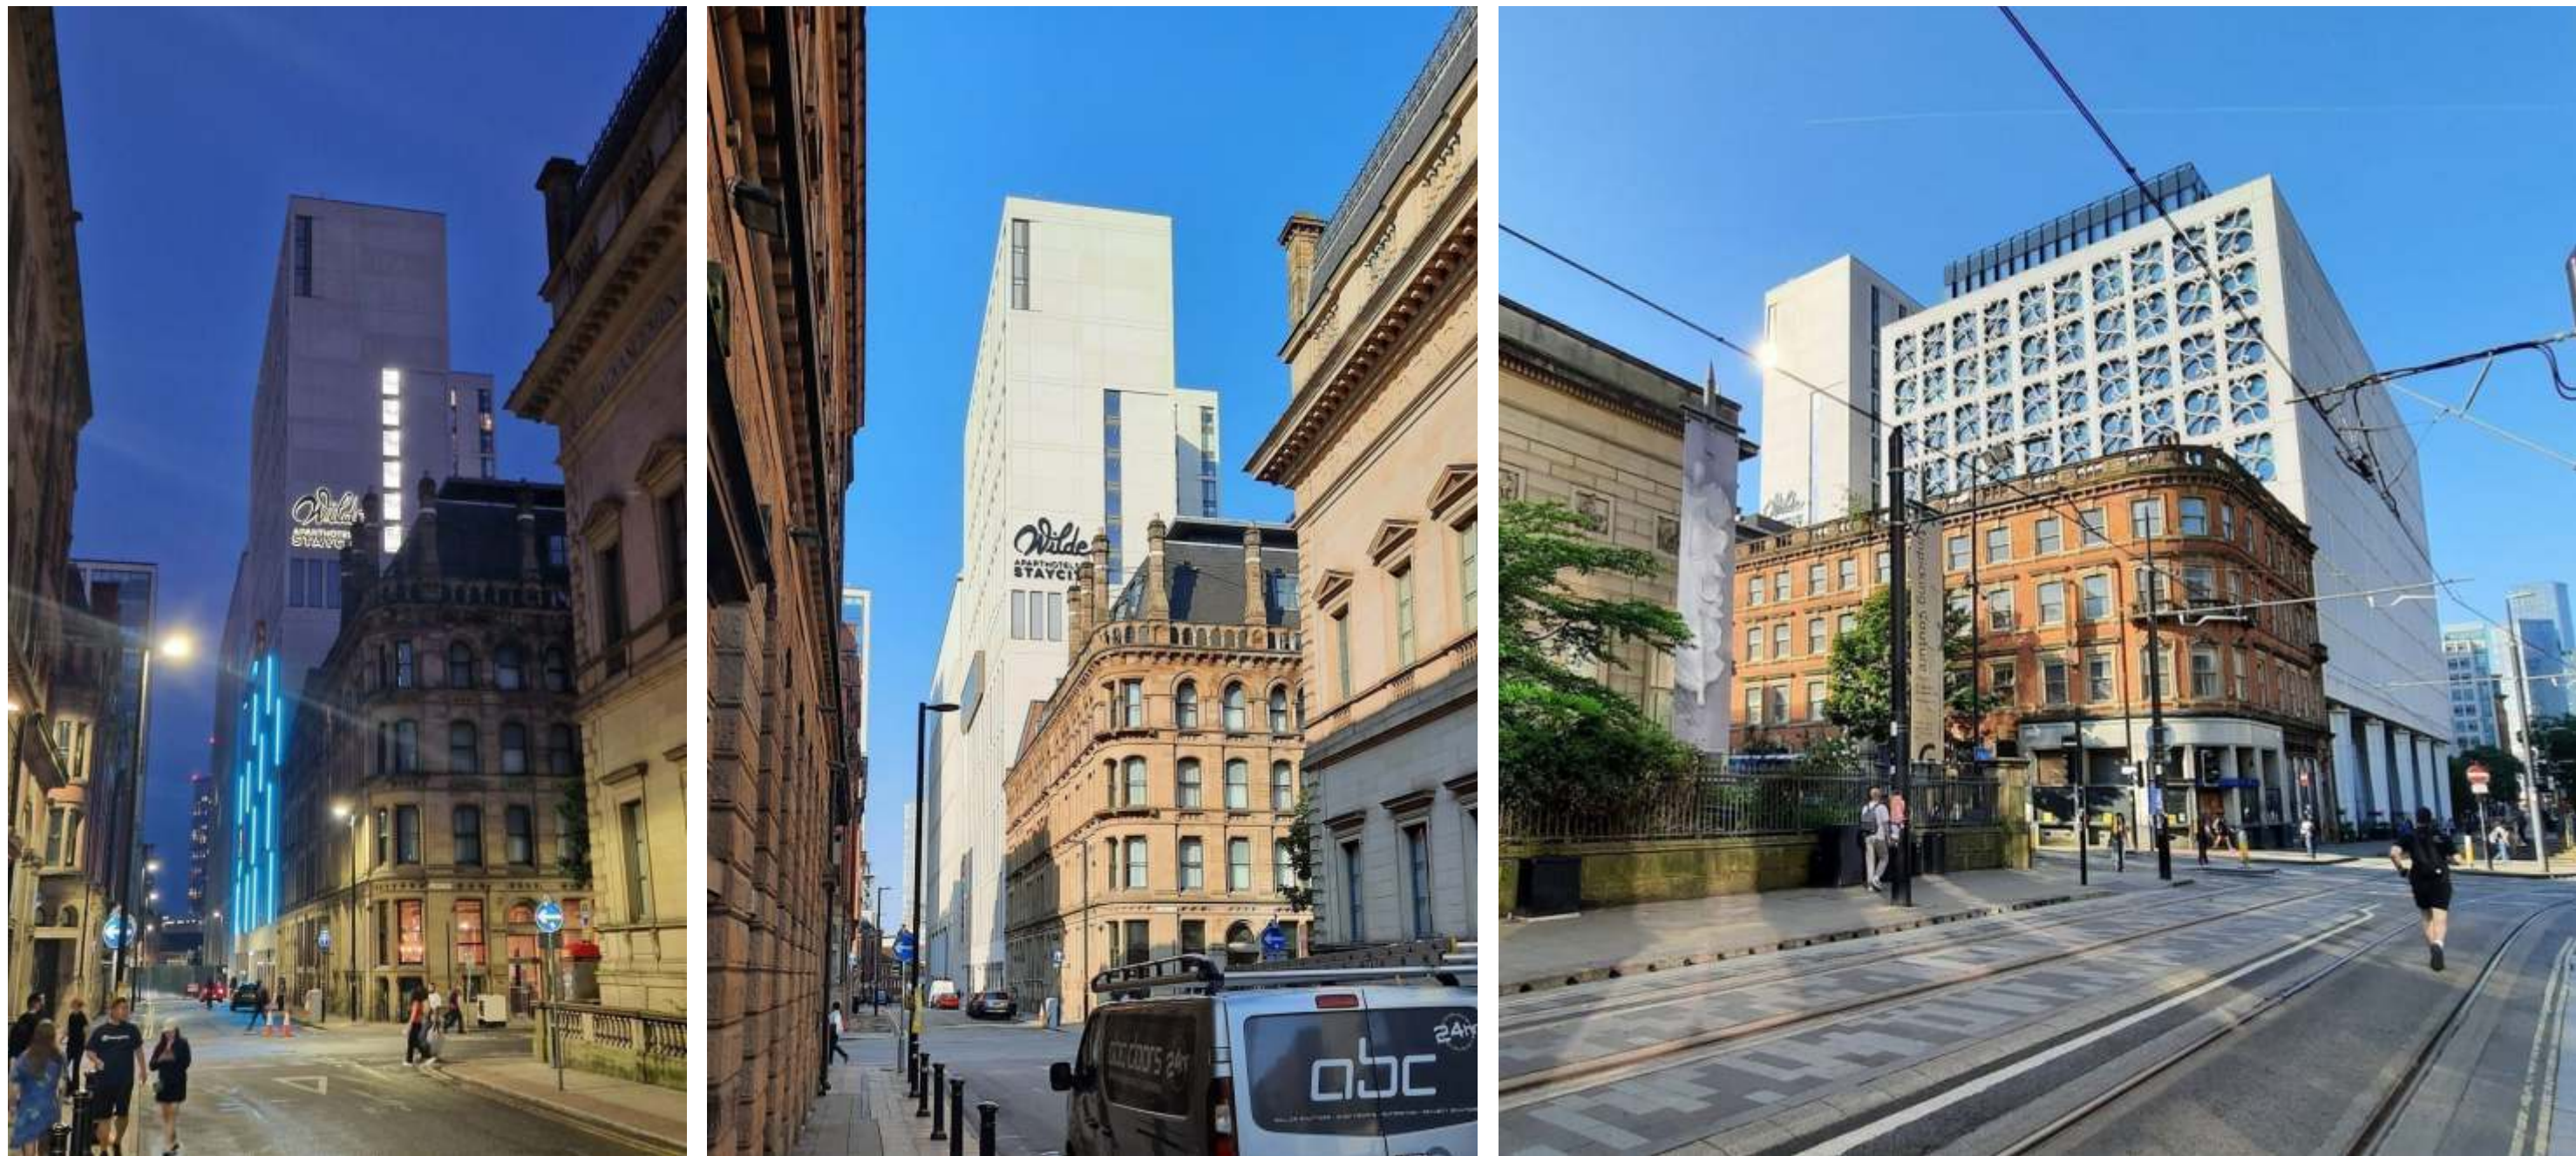


Proposed Elevation - Princess Street

Scale 1:300 @ A3




Existing elevation

Item 2
Option B

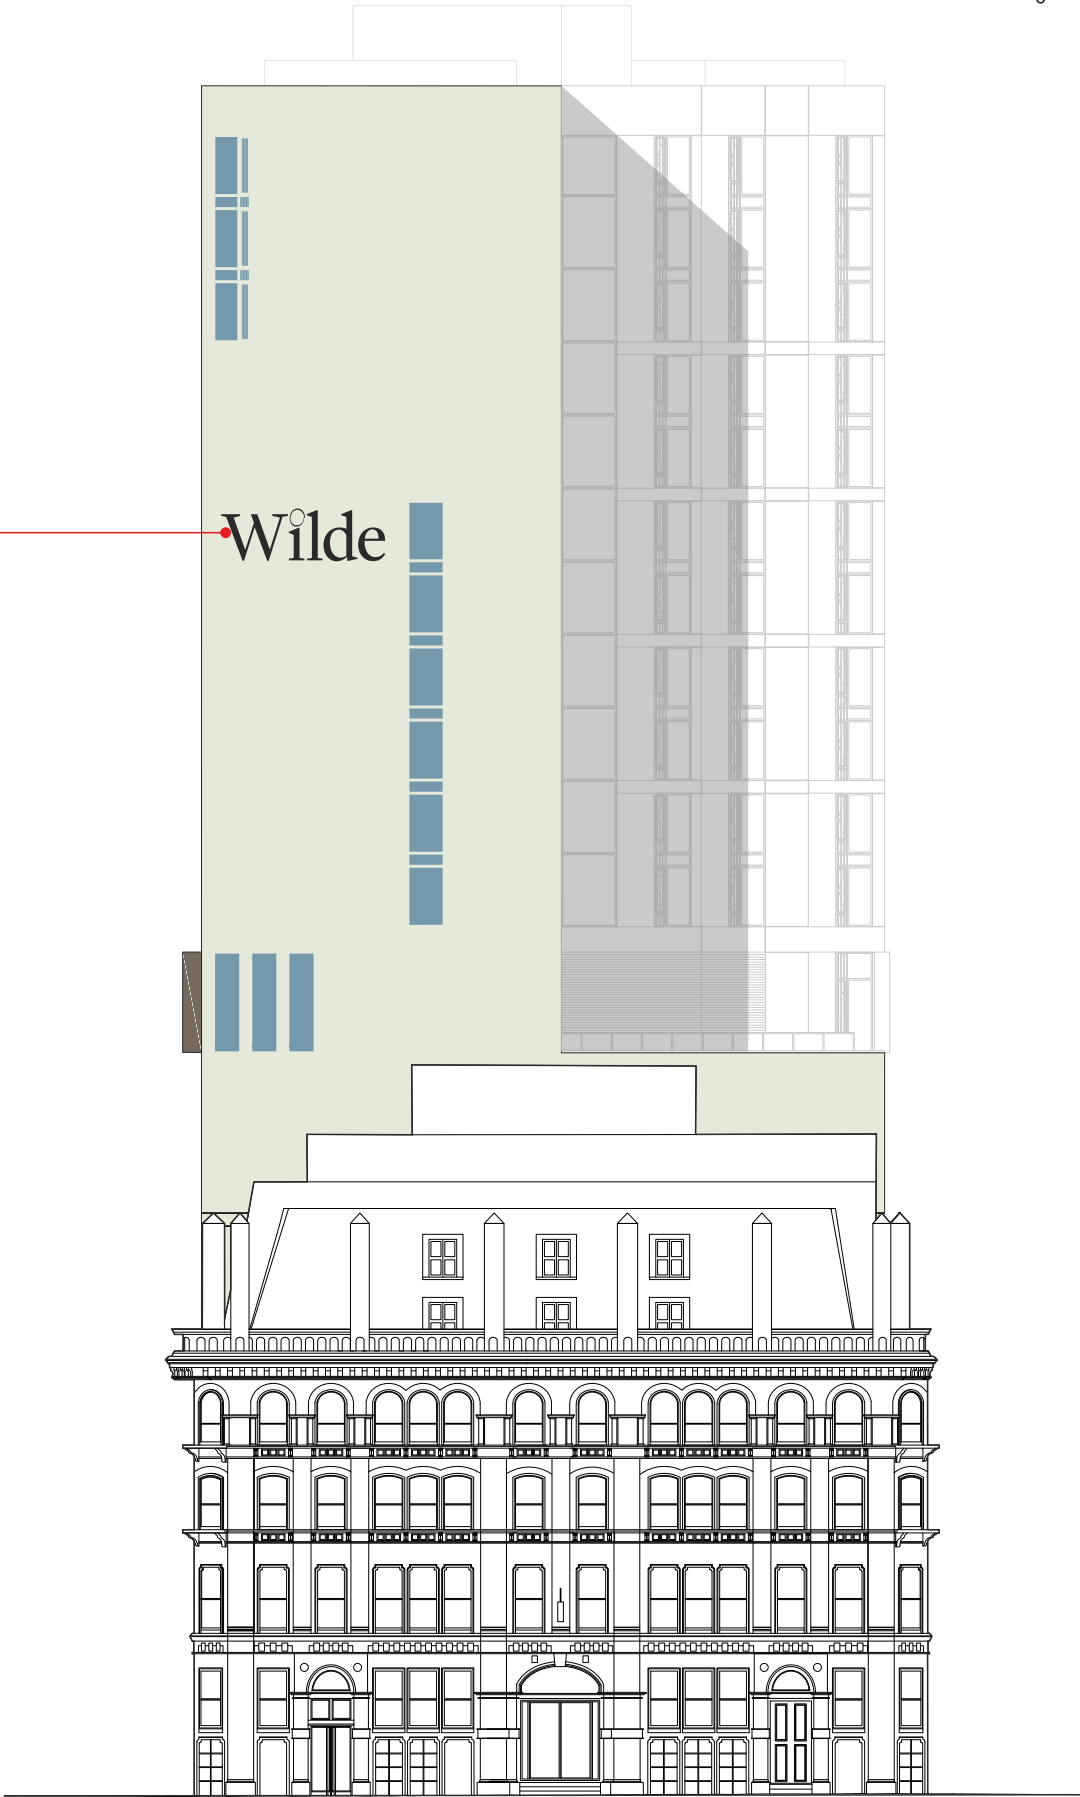

Proposed elevation



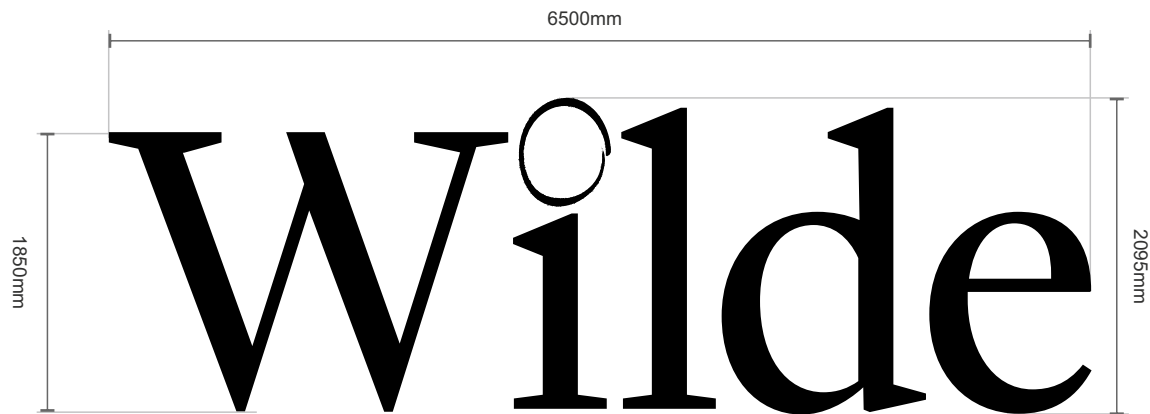


Scale 1:50

Items 1, 2 & 3


3no set of fabricated aluminium letters, finished matt black.
Face of letters to from Day/Night black acrylic and internally illuminated by means of white LEDs, giving face illuminated only.

Static face Illumination levels less than 300cd/m2


- Item 1 - FFL to underside of sign being : 32,000mm
- Item 2 - FFL to underside of sign being : 32,000mm
- Item 3 - FFL to underside of sign being : 32,000mm

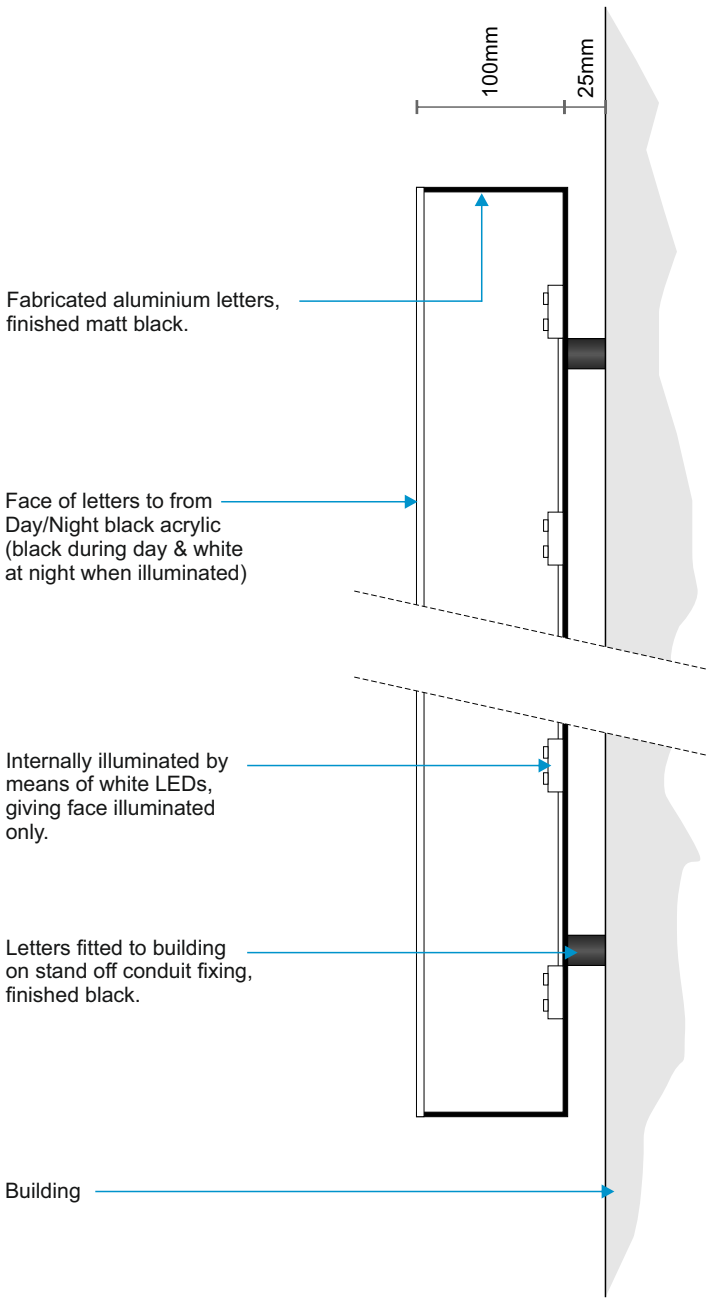

Section through
Scale 1:5

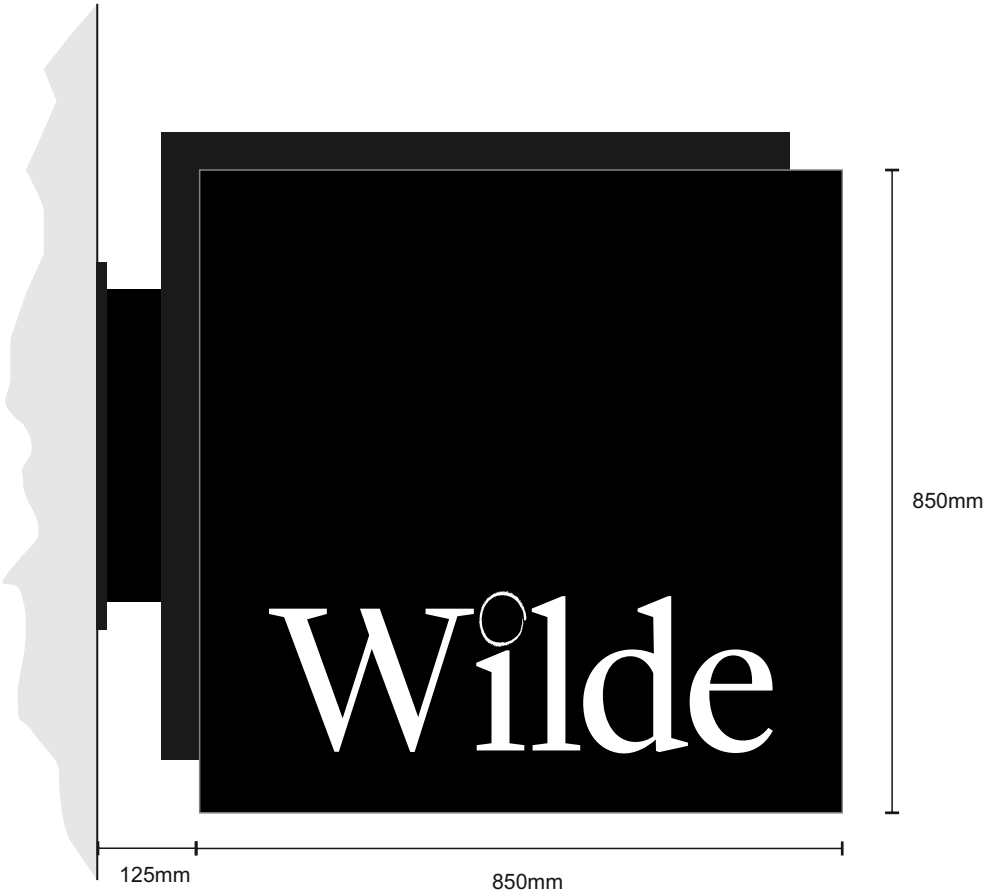

Face view
Scale 1:20 @ A3

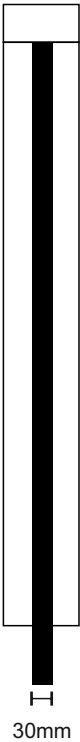

End



Face view


Items 4 & 5

- 2no fabricated stencil cut aluminium projecting signs finished matt black
- Logo to be pushed through clear acrylic with face applied translucent white vinyl.
- Logo only- to be illuminated via internally fitted LEDs.
- Illumination levels less than 300cd/m2
- FFL to underside of sign being : 3235mm
- Wilde 'W' being: 195mm high
- Overall size of logo being: 685 x 220mm

Item 6 - Specification

Scale 1:30 @ A3

Scale 1:5 @ A3

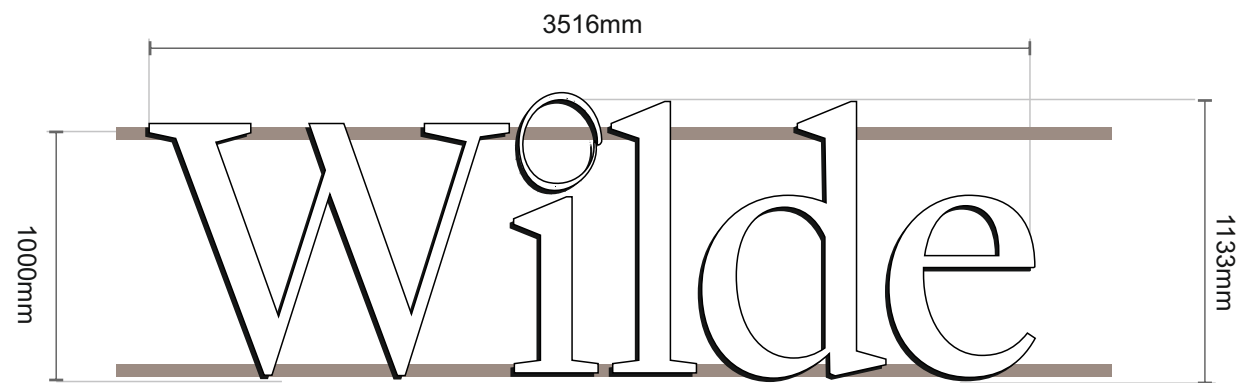


Scale 1:30

Item 6

1no sets of fabricated aluminium letters, finished matt black.
Face of letters to from Day/Night black acrylic and internally
illuminated by means of white LEDs, giving face illuminated only.

Static face Illumination levels less than 300cd/m2

FFL to underside of sign being : 3500mm

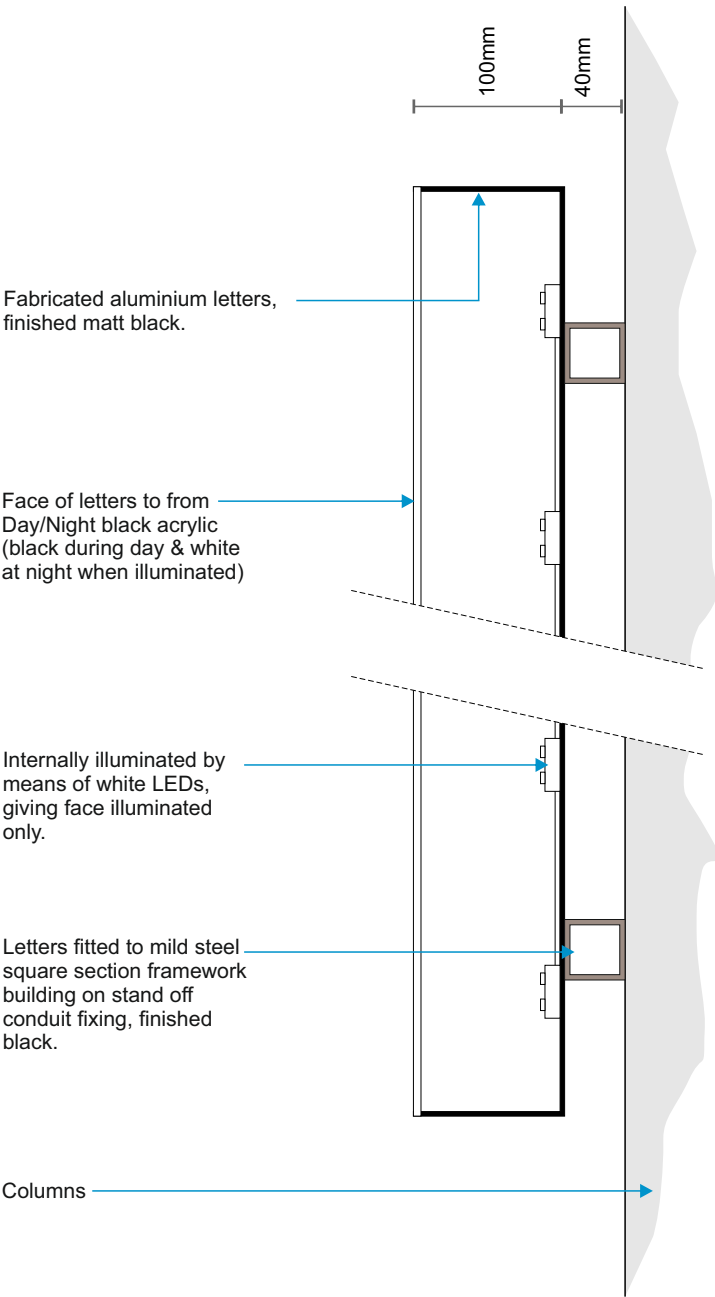

Section through
Scale 1:5

High level skyline signage in the vicinity



