Do not scale from this drawing.
The contractor is to check all dimensions on site and report any discrepencies to MHA.
© 2023 Michael Hyde and Associates. All rights reserved. This drawing has been produced for The Medicines Evaluation Unit Ltd for MEU Extension Phase 3 and is not intended for use by any other person or any other purpose.
MHA Architects is a trading name of Michael Hyde and Associates, a limited company registered in England and Wales under company number 1178091, whose registered office is at Suite 1B, 70 Spring Gardens, Manchester, M2 2BQ.

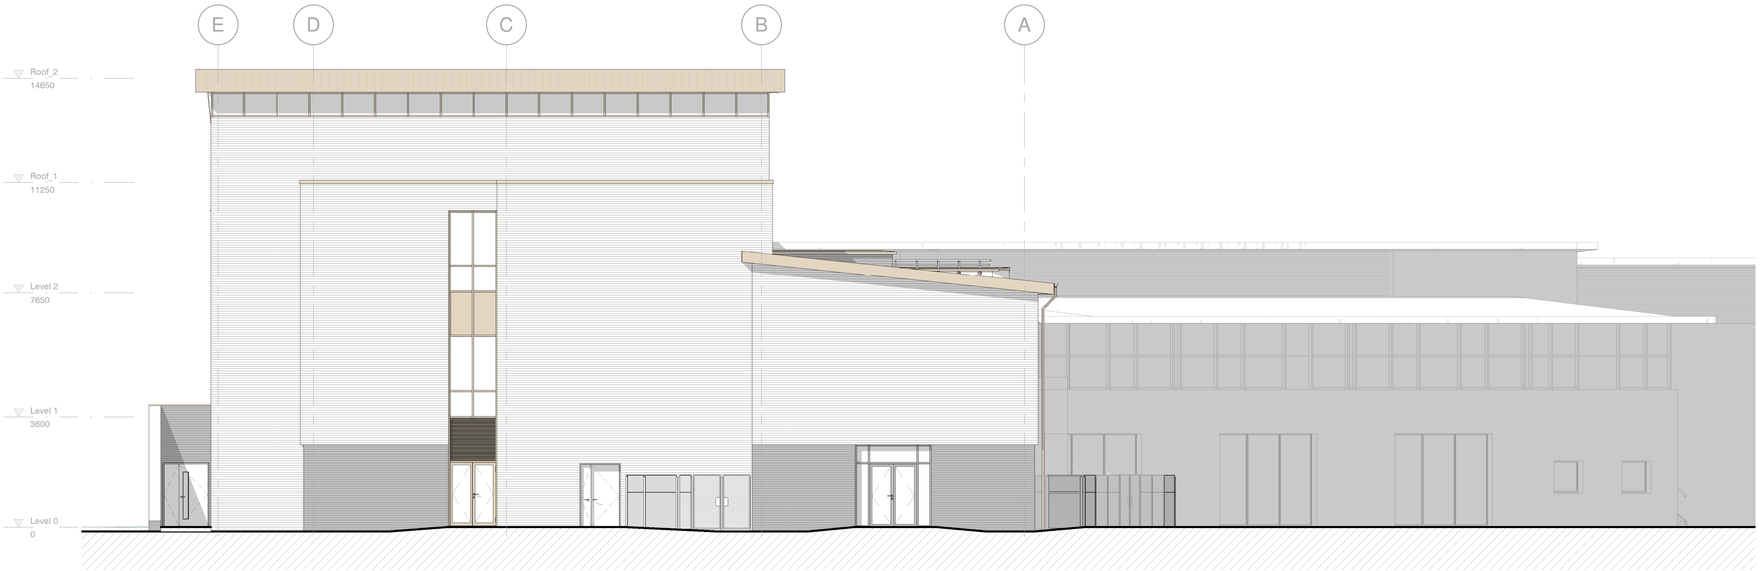

Elevation 3_Side Elevation

1 : 100

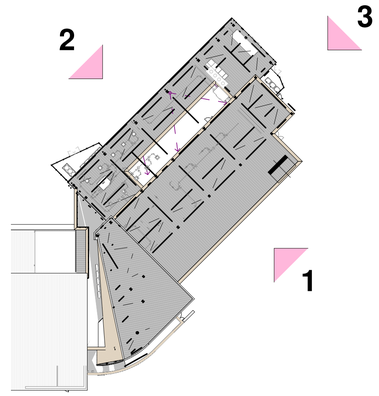

0 2 4 6 8 10m

1:100

REV	DATE	DESCRIPTION	DRN	CHK
P3	2024/06/13	Second floor area reduced in size	ZH	YQ
P2	2023/12/14	General updated and Planning issue	CS	YQ
P1	2023/11/28	Initial issue	ZH	JL

CLIENT
The Medicines Evaluaton Unit Ltd

PROJECT TITLE
MEU Extension Phase 3

TITLE
Proposed GA Elevations (2of2)

SUITABILITY
Planning

MHA PROJECT REFERENCE
1ME06

DRAWN / CHECKED
CS / JL

INITIAL ISSUE DATE
10/16/23

SCALE
1:100 @ A1

DRAWING ID

Project		Originator		Volume		Level		Type		Role		Number		Status		Revision
1ME06	-	MHA	-	B1	-	ZZ	-	DR	-	A	-	03004	-	S0	-	P3

mha ARCHITECTS
Suite 1B
70 Spring Gardens
Manchester
M2 2BQ
t +44 (0)161 834 1018
f +44 (0)161 834 4798
e contact@mhaarchitects.com
w www.mhaarchitects.com