





1. Massing Image
Scale: 1 : 1

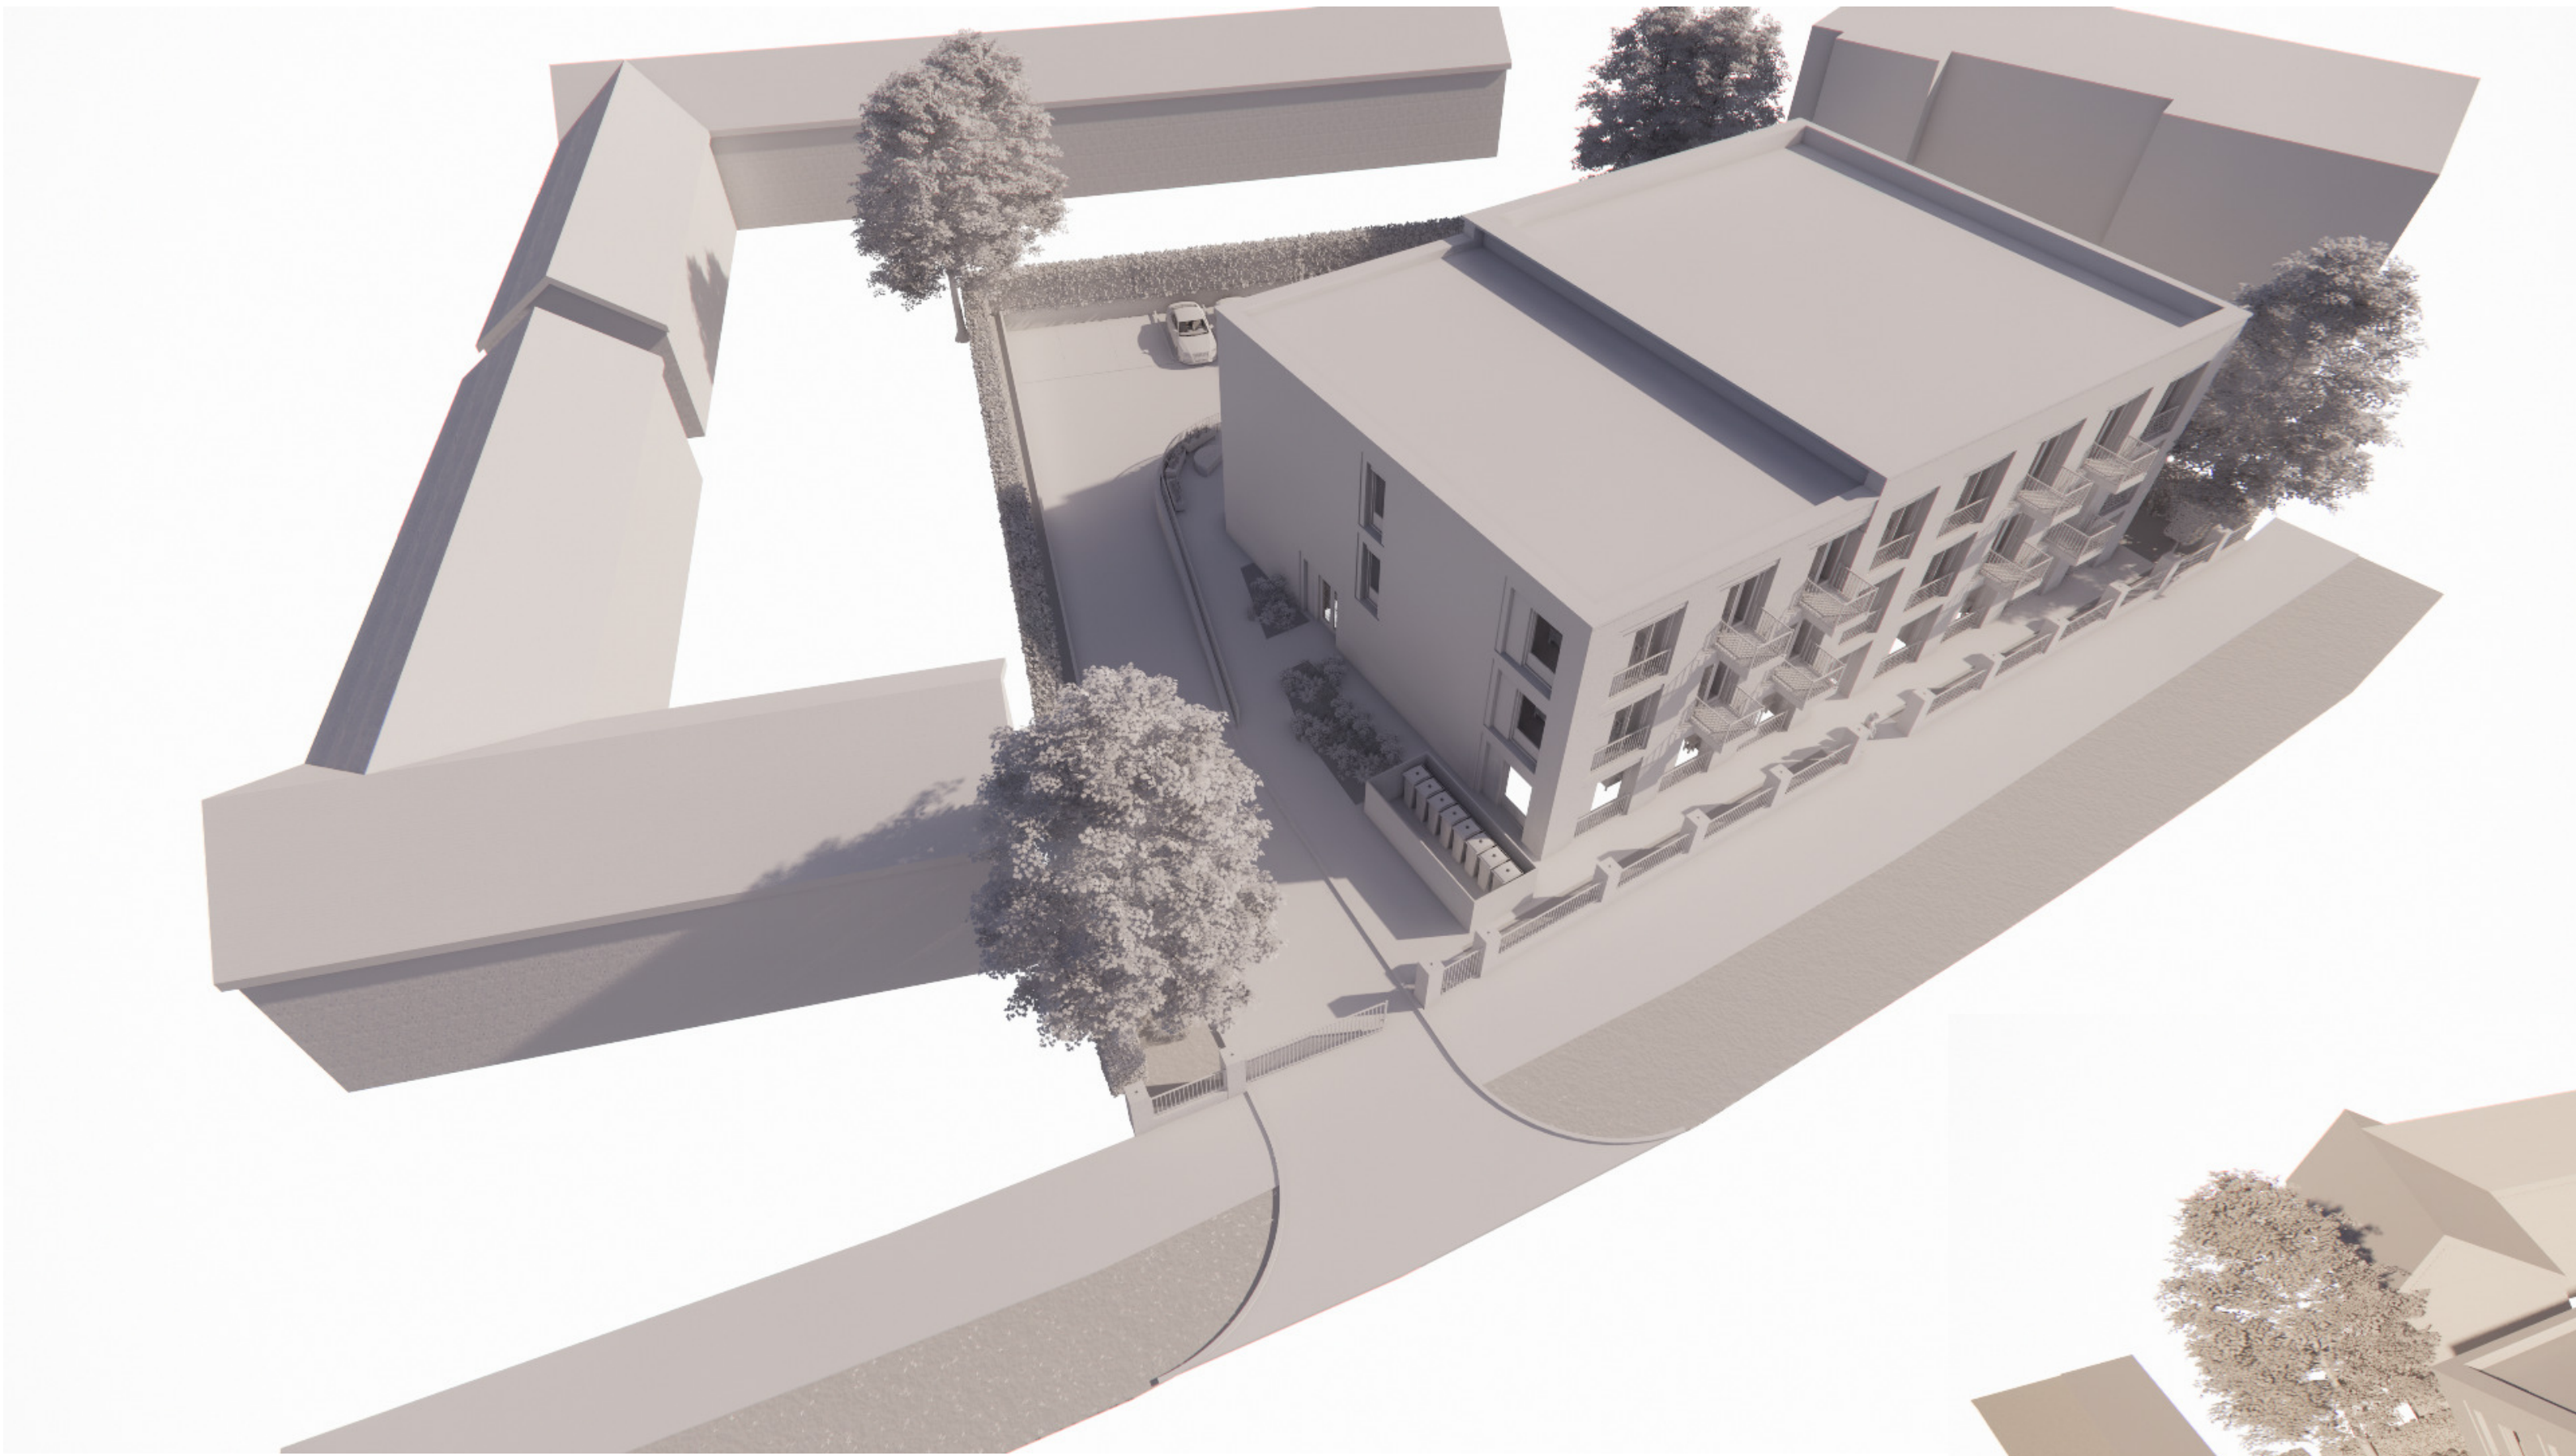

2. Massing Image
Scale: 1 : 1

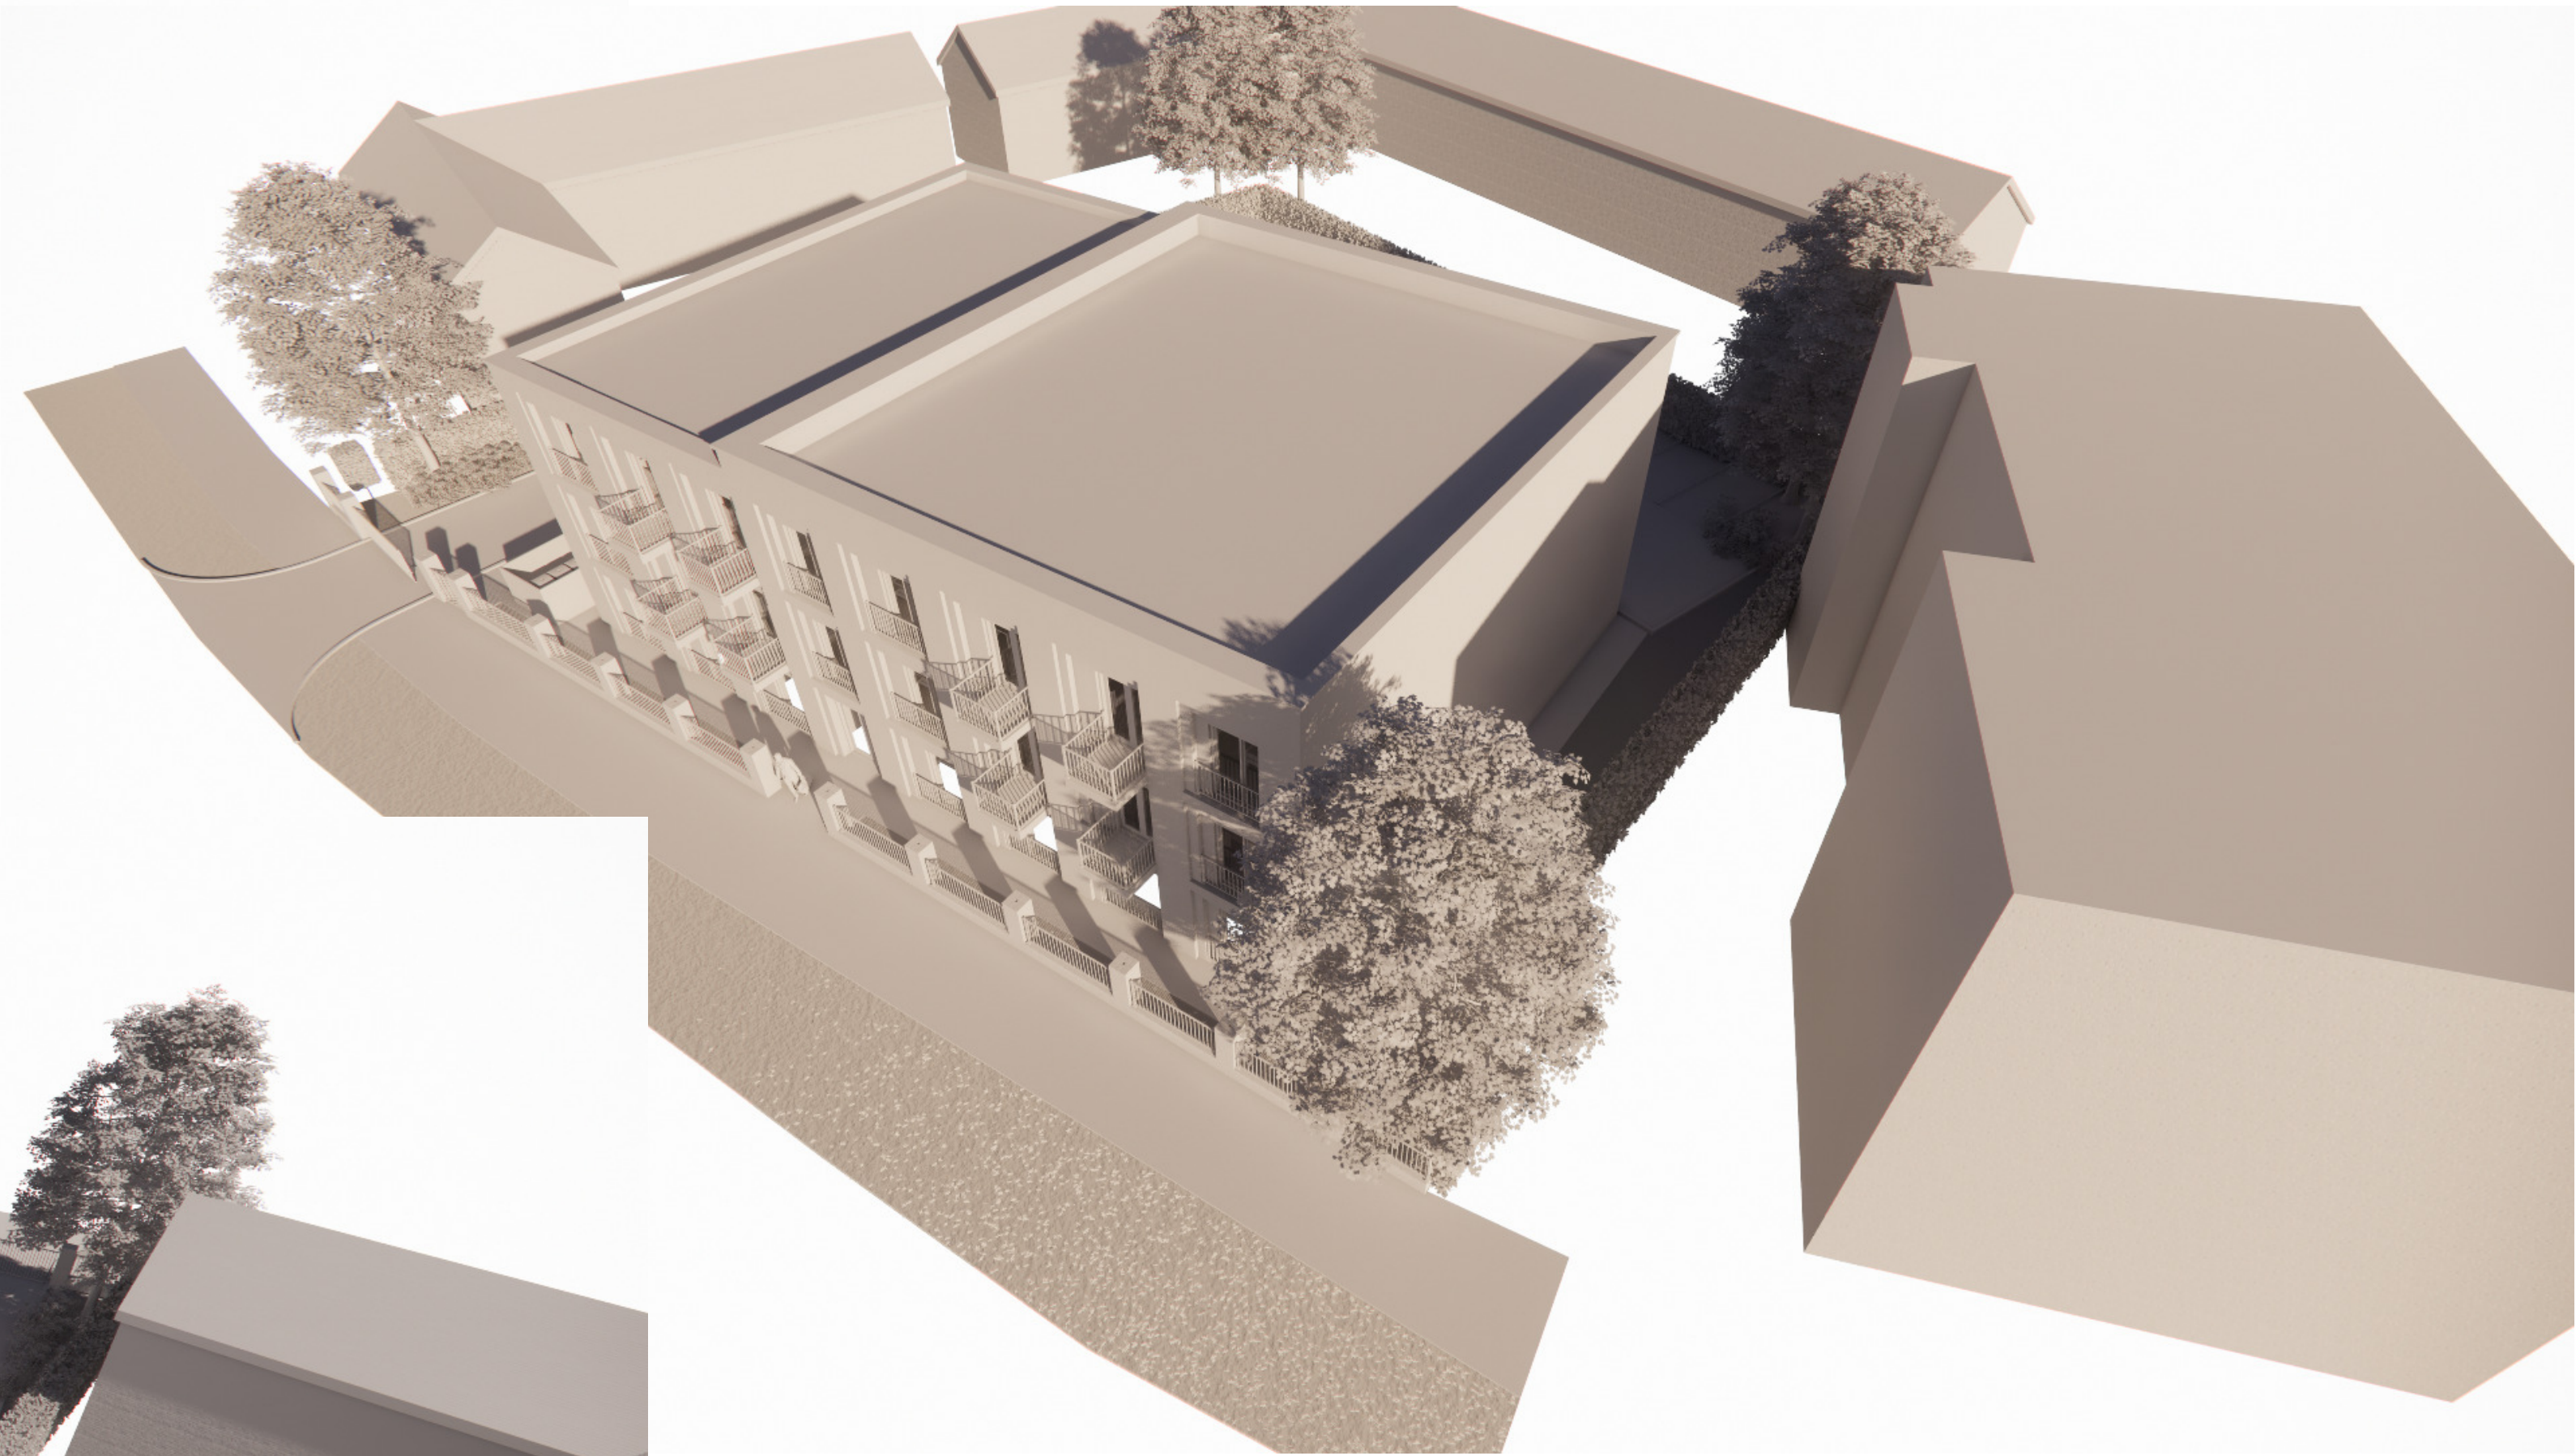

3. Massing Image
Scale: 1 : 1

GENERAL NOTE:		
1.	UNDER NO CIRCUMSTANCES SHOULD DIMENSIONS BE SCALED FROM THIS DRAWING IF IN DOUBT ASK.	
2.	THE DRAWINGS ARE TO BE READ IN CONJUNCTION WITH ALL OTHER RELEVANT DRAWINGS/NOTIFICATION. ANY DISCREPANCIES, ERRORS OR OMISSIONS TO BE BROUGHT TO THE ATTENTION OF 'JG' ARCHITECTS.	
3.	ALL DIMENSIONS ARE TO BE CHECKED PRIOR TO COMMENCEMENT.	
4.	THIS DRAWING IS THE PROPERTY OF 'JG' ARCHITECTS AND MUST NOT BE COPIED OR REPRODUCED EITHER IN WHOLE OR IN PART WITHOUT WRITTEN PERMISSION.	
Rev:	Description:	Date:
X	First Issue	18.11.22
A	Massing	18.11.22
B	Planning Comm.	07.05.23
C	Planning Info.	04.07.23
D	Planning Amend.	19.08.23
E	Planning Sub.	11.12.23
F	Planning/High	06.02.24
G	Client Amend	11.03.24

Planning

Scheme Title:		
Clevelr Clowns Nursery		
Drawing Reference:		
Massing Overview		
Scale @ A1:	1 : 1	
Drawn by:	RAL	
Checked by:	MOH	

Project Number:	Drawing Number:	Revision:
6380	PL09	G



Soughton House
2 Nicholas Street Mews
Chester
Cheshire
CH1 2NS
T: 01244 820 984 / 01824 562012
E: admin@d2architects.co.uk
W: www.d2architects.co.uk