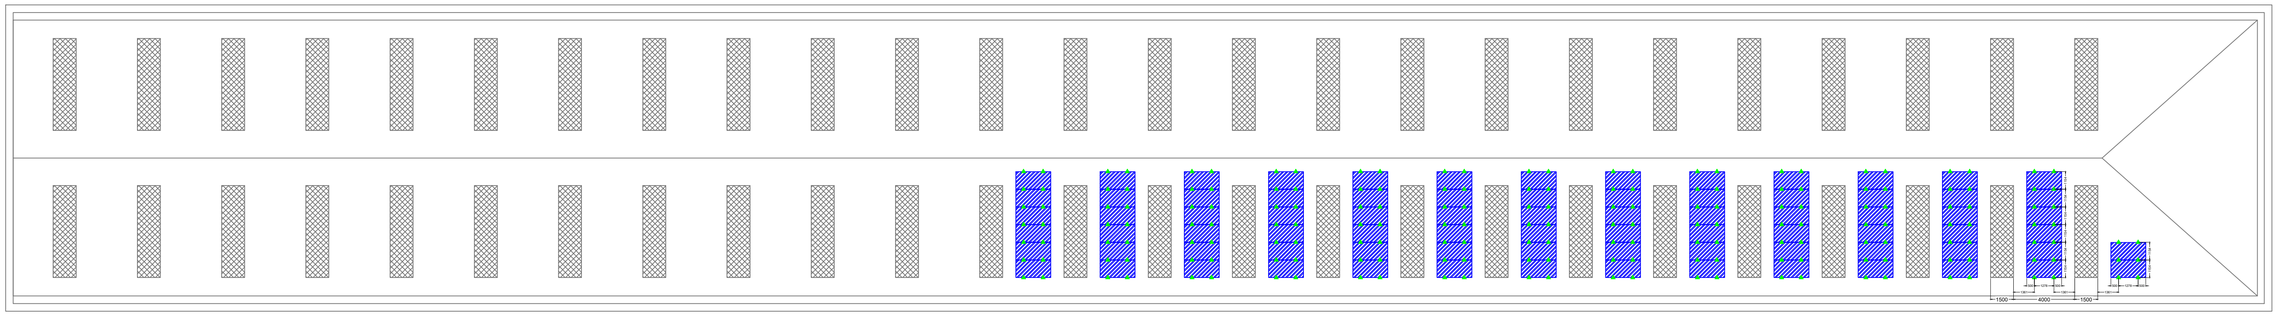

Scale 1:200

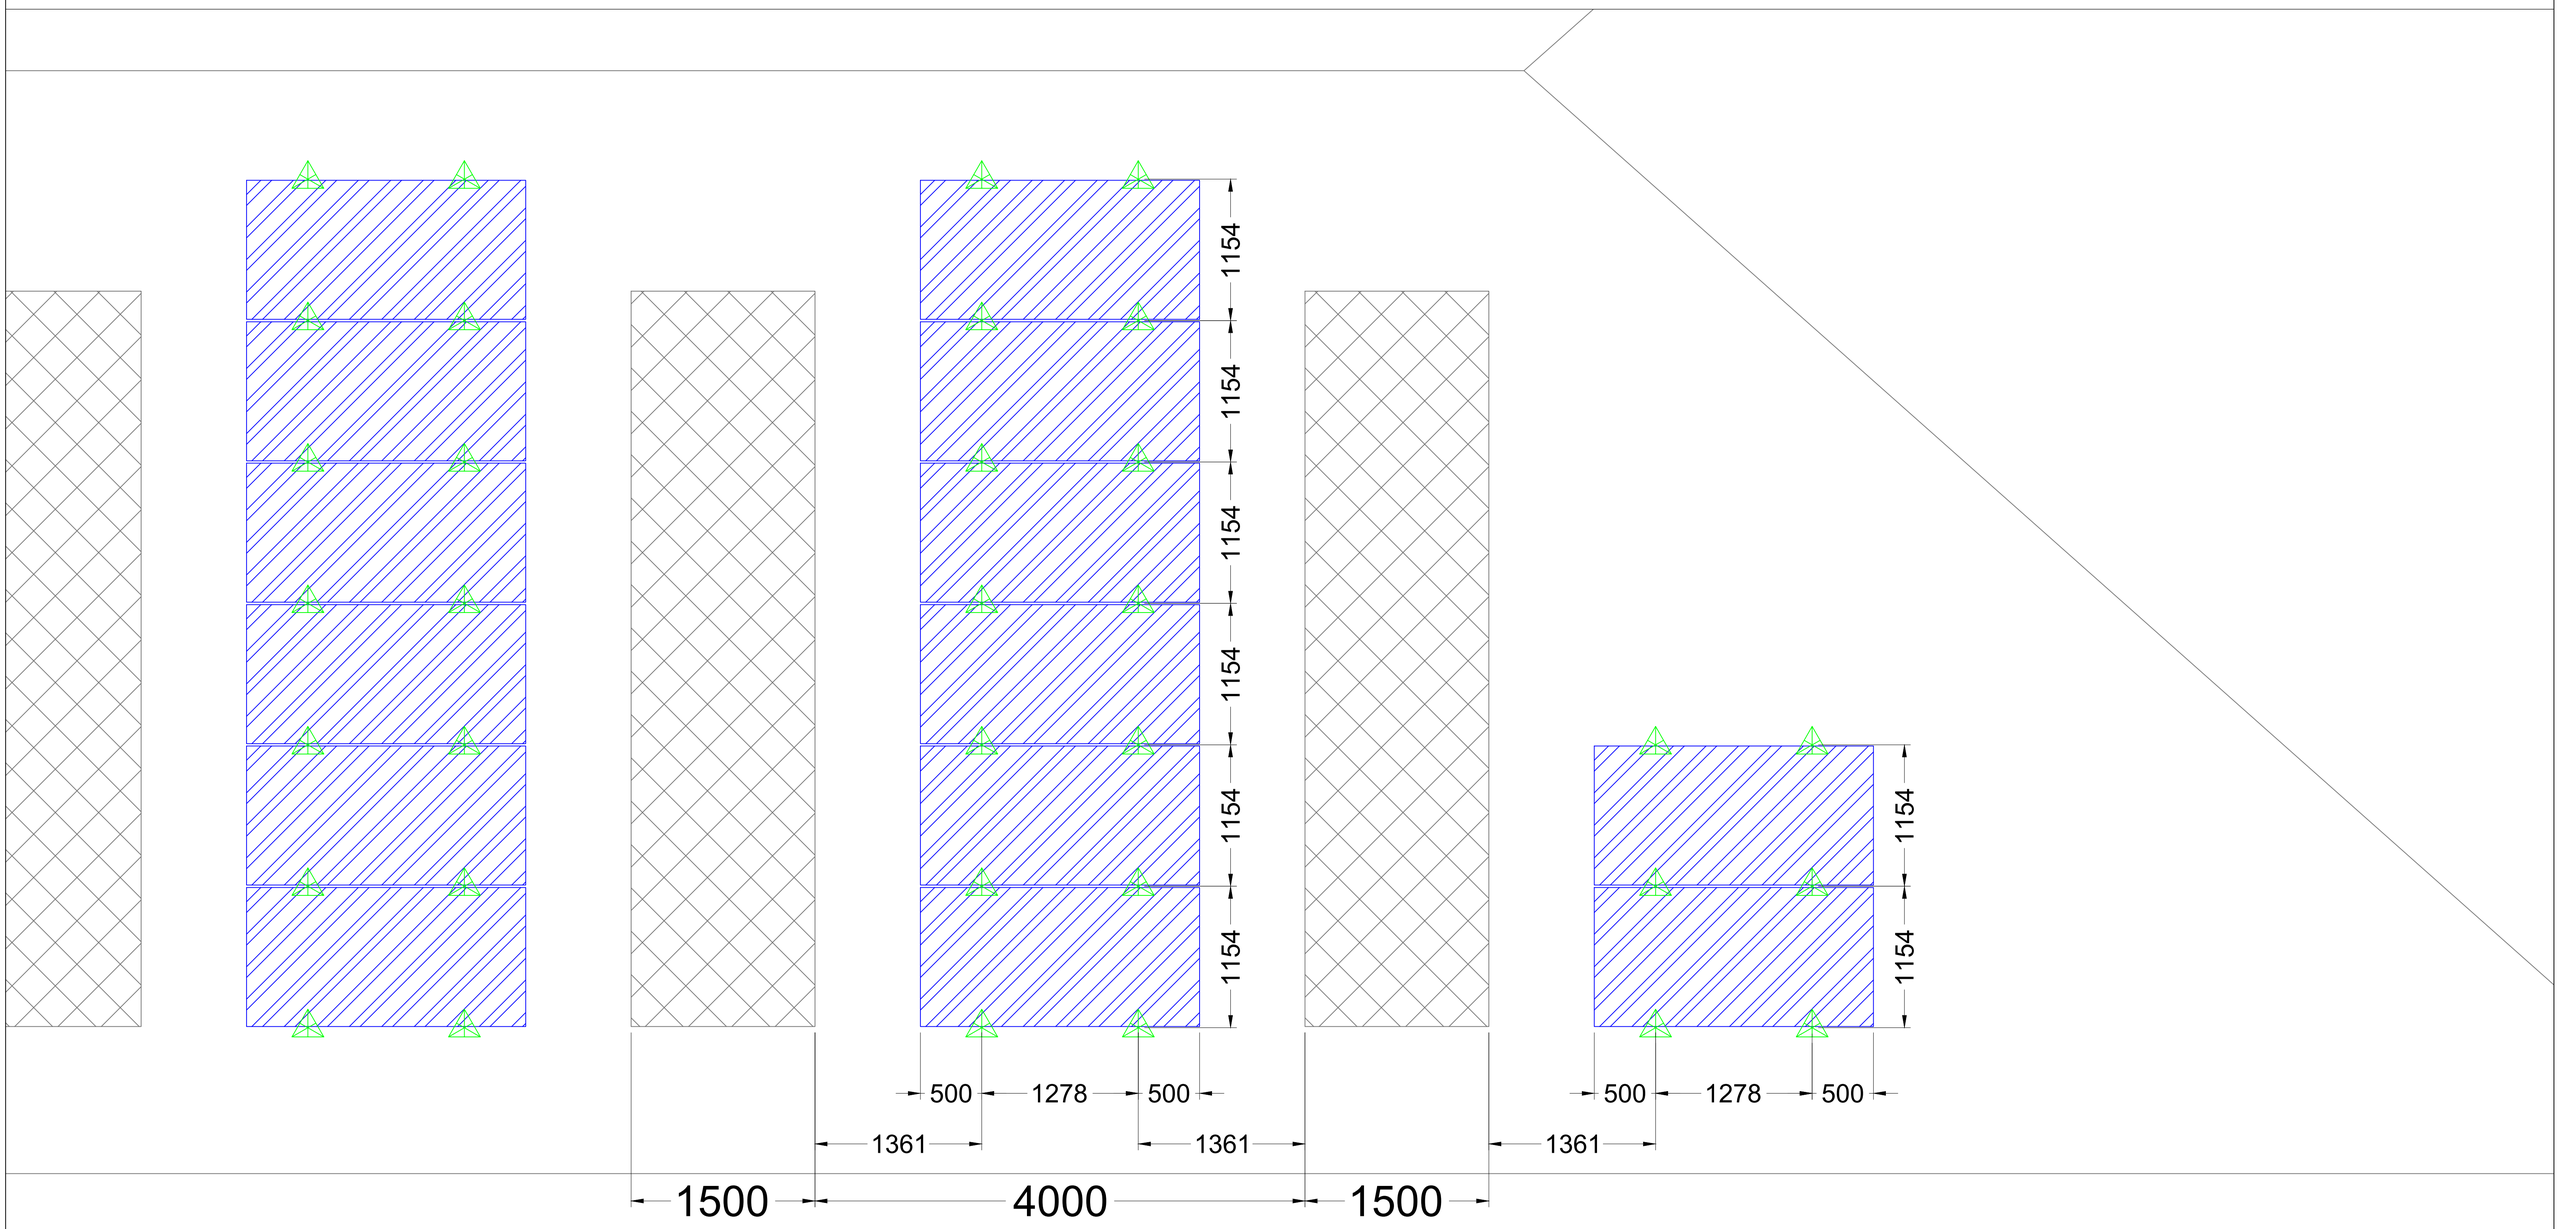

Scale 1:25

Rev:	Project Name:		Date:
00	SOUTHMOOR HOUSE BLOCK B		19/06/24
	Project Address: SOUTHMOOR INDUSTRIAL ESTATE, WYTHENSHAW,LANCASHIRE, M23 9XD		
Drawing ref: Q3877-001-PV01	Drawn By: CO	Checked By: JW	Scale: Stated	Page Size: A1

Do not scale from this drawing. All dimensions are indicative only and are in millimeters unless otherwise stated. Do not use any dimensions without checking on site.
The drawing is copyright of Phoenix Renewables Ltd T/A Egg and these drawings must not be used or replicated whole or in part without Egg's written consent.
© Copyright 2024 Phoenix Renewables Ltd

Rev:	Date:	Change:	Dwn:	Rev:	Date:	Change:	Dwn:
00	19/06/24	ORIGINAL	CO	06	XX/XX/XX	XXXXX	XX
01	XX/XX/XX	XXXXX	XX	07	XX/XX/XX	XXXXX	XX
02	XX/XX/XX	XXXXX	XX	08	XX/XX/XX	XXXXX	XX
03	XX/XX/XX	XXXXX	XX	09	XX/XX/XX	XXXXX	XX
04	XX/XX/XX	XXXXX	XX	10	XX/XX/XX	XXXXX	XX
05	XX/XX/XX	XXXXX	XX	11	XX/XX/XX	XXXXX	XX

Project Details:

KEY

Roof Anchor/ Fixing Point

Canadian Solar 585Wp PV Module

egg

Drawing ref:	Rev:
Q3877-001-PV01	00