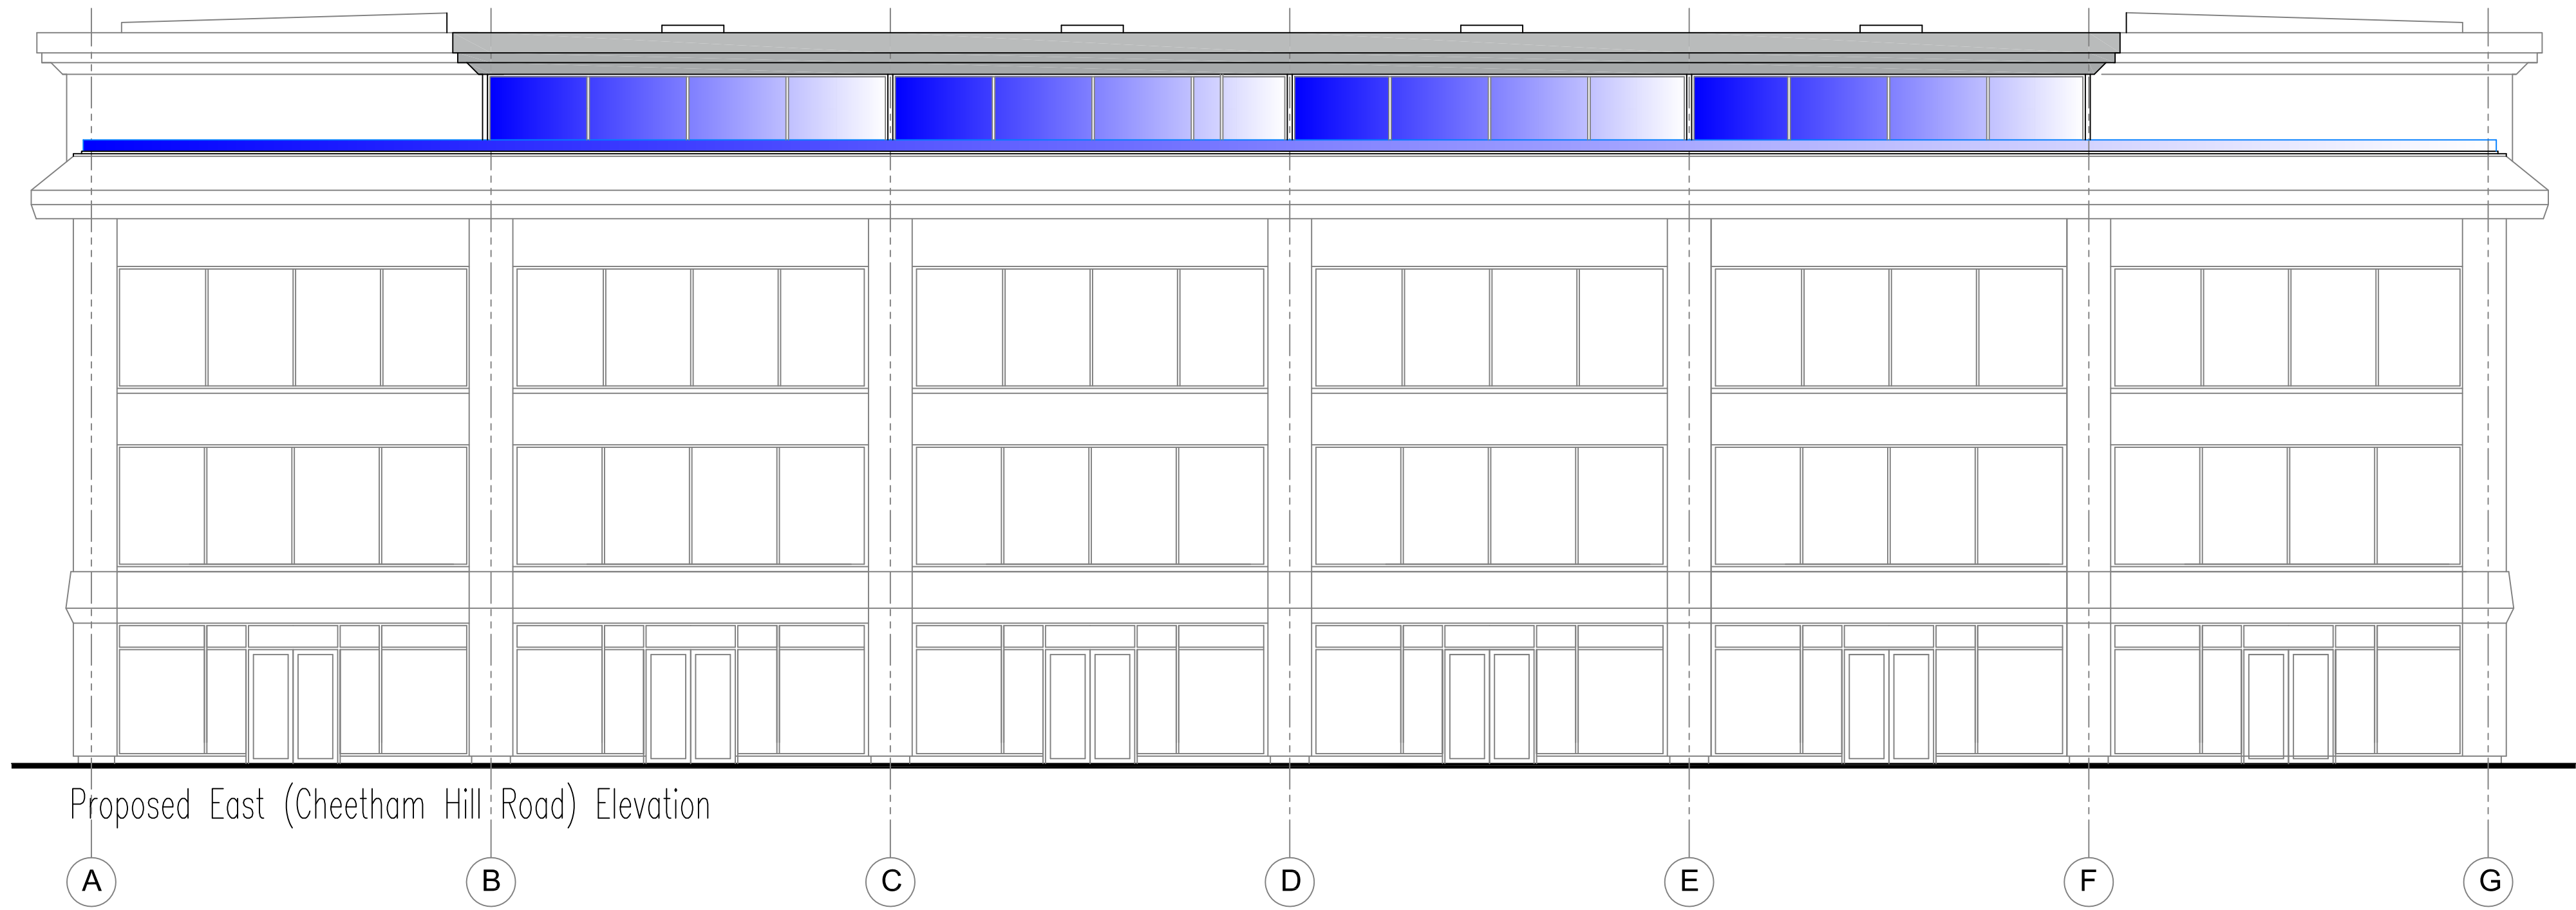
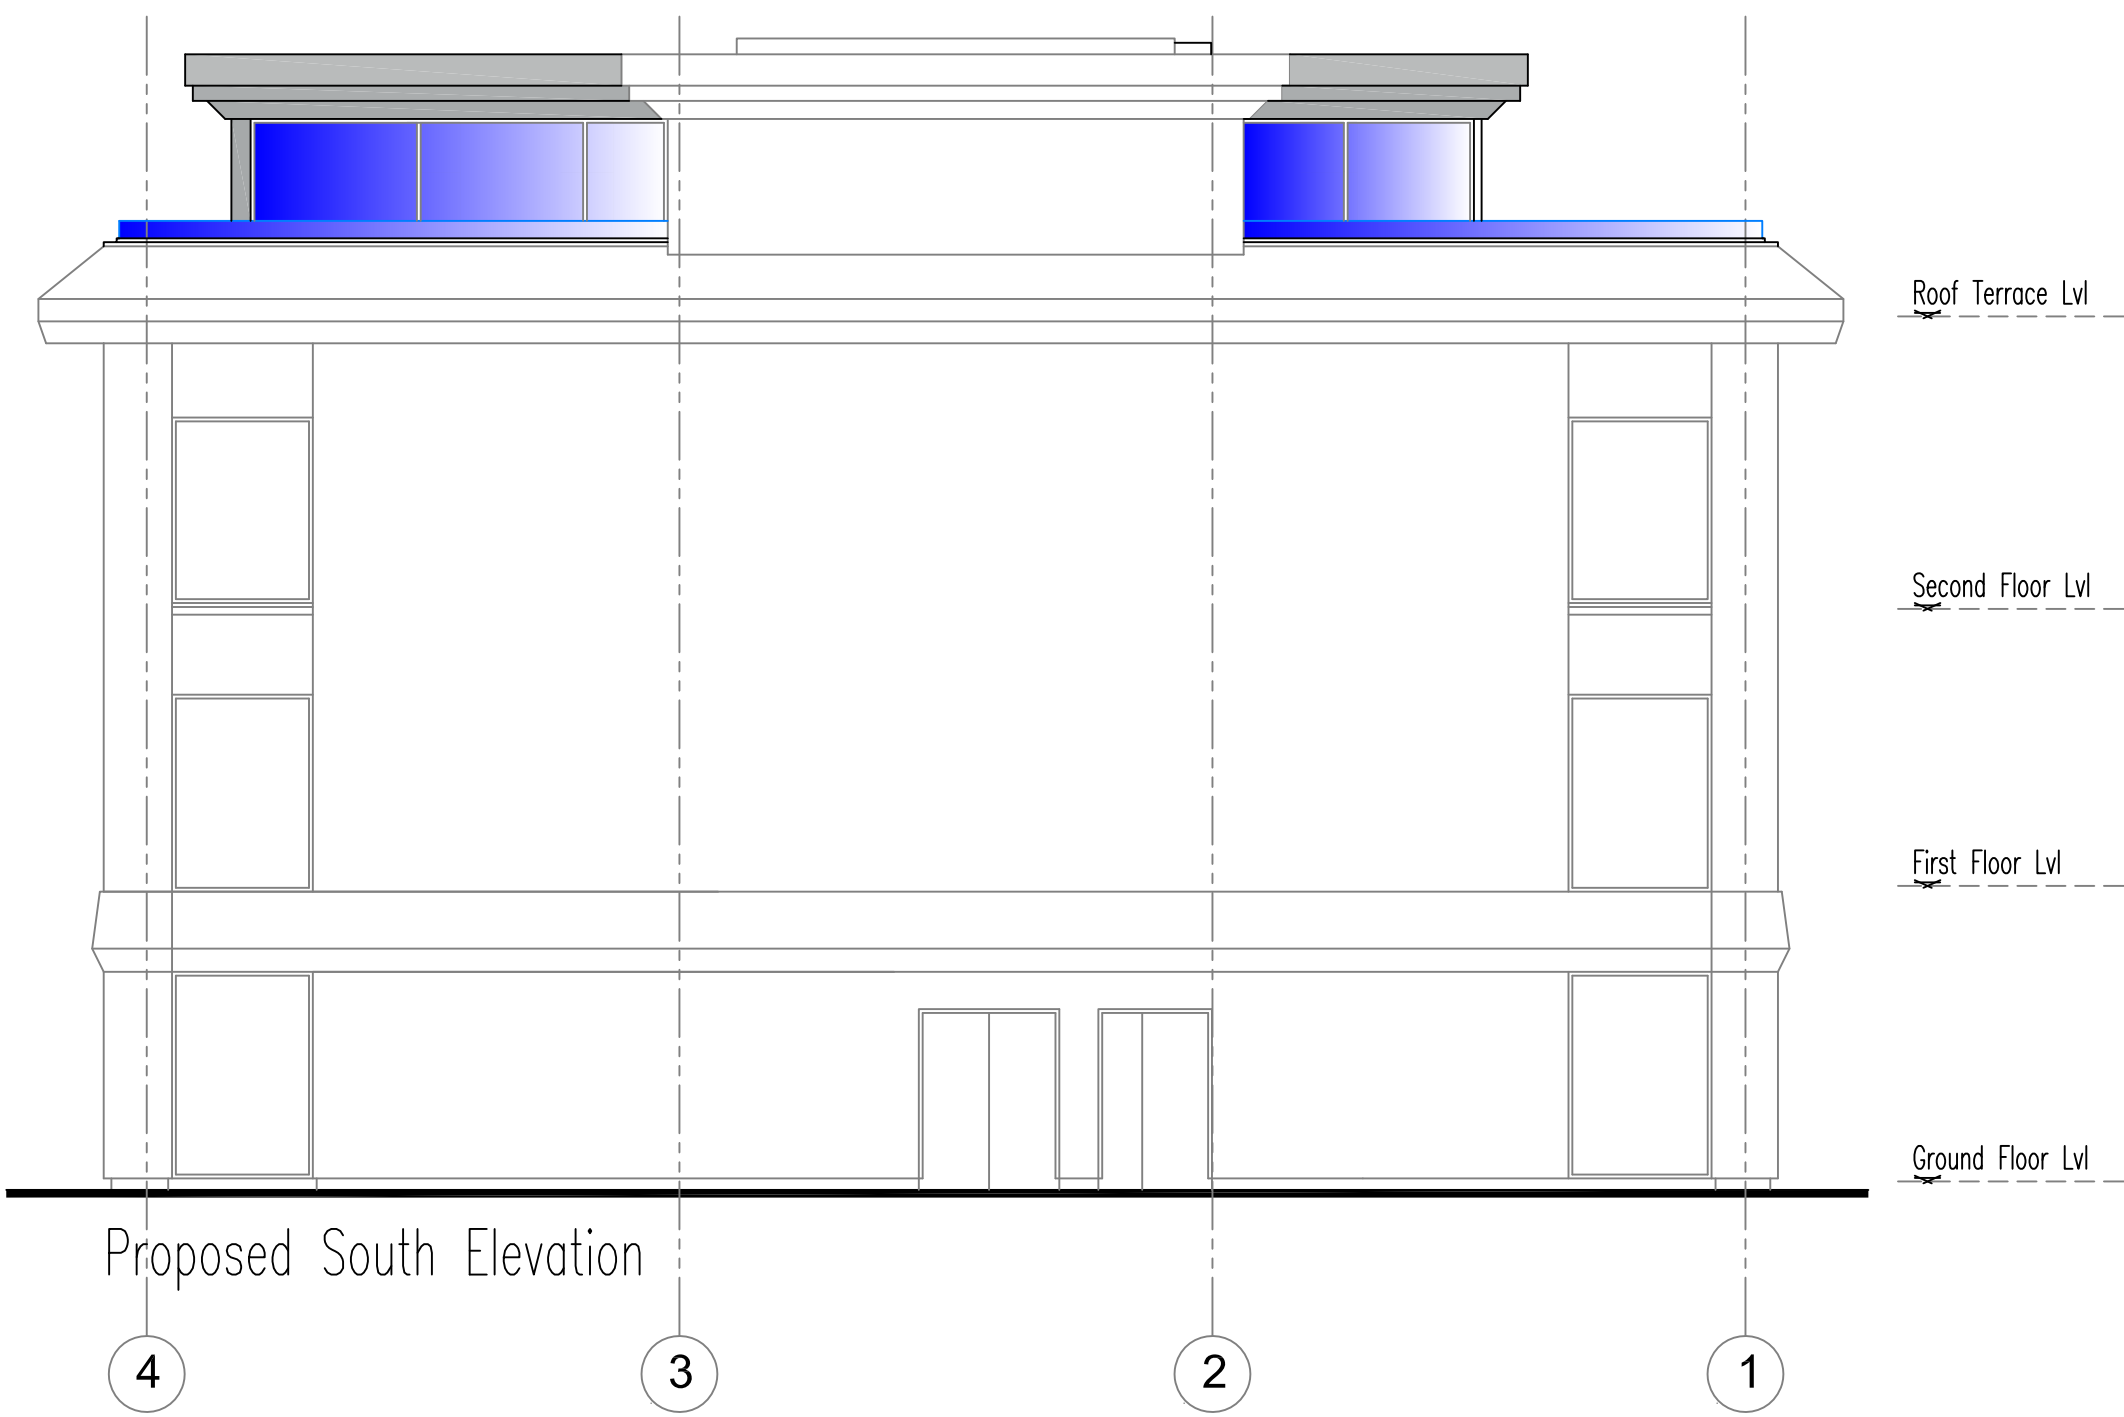
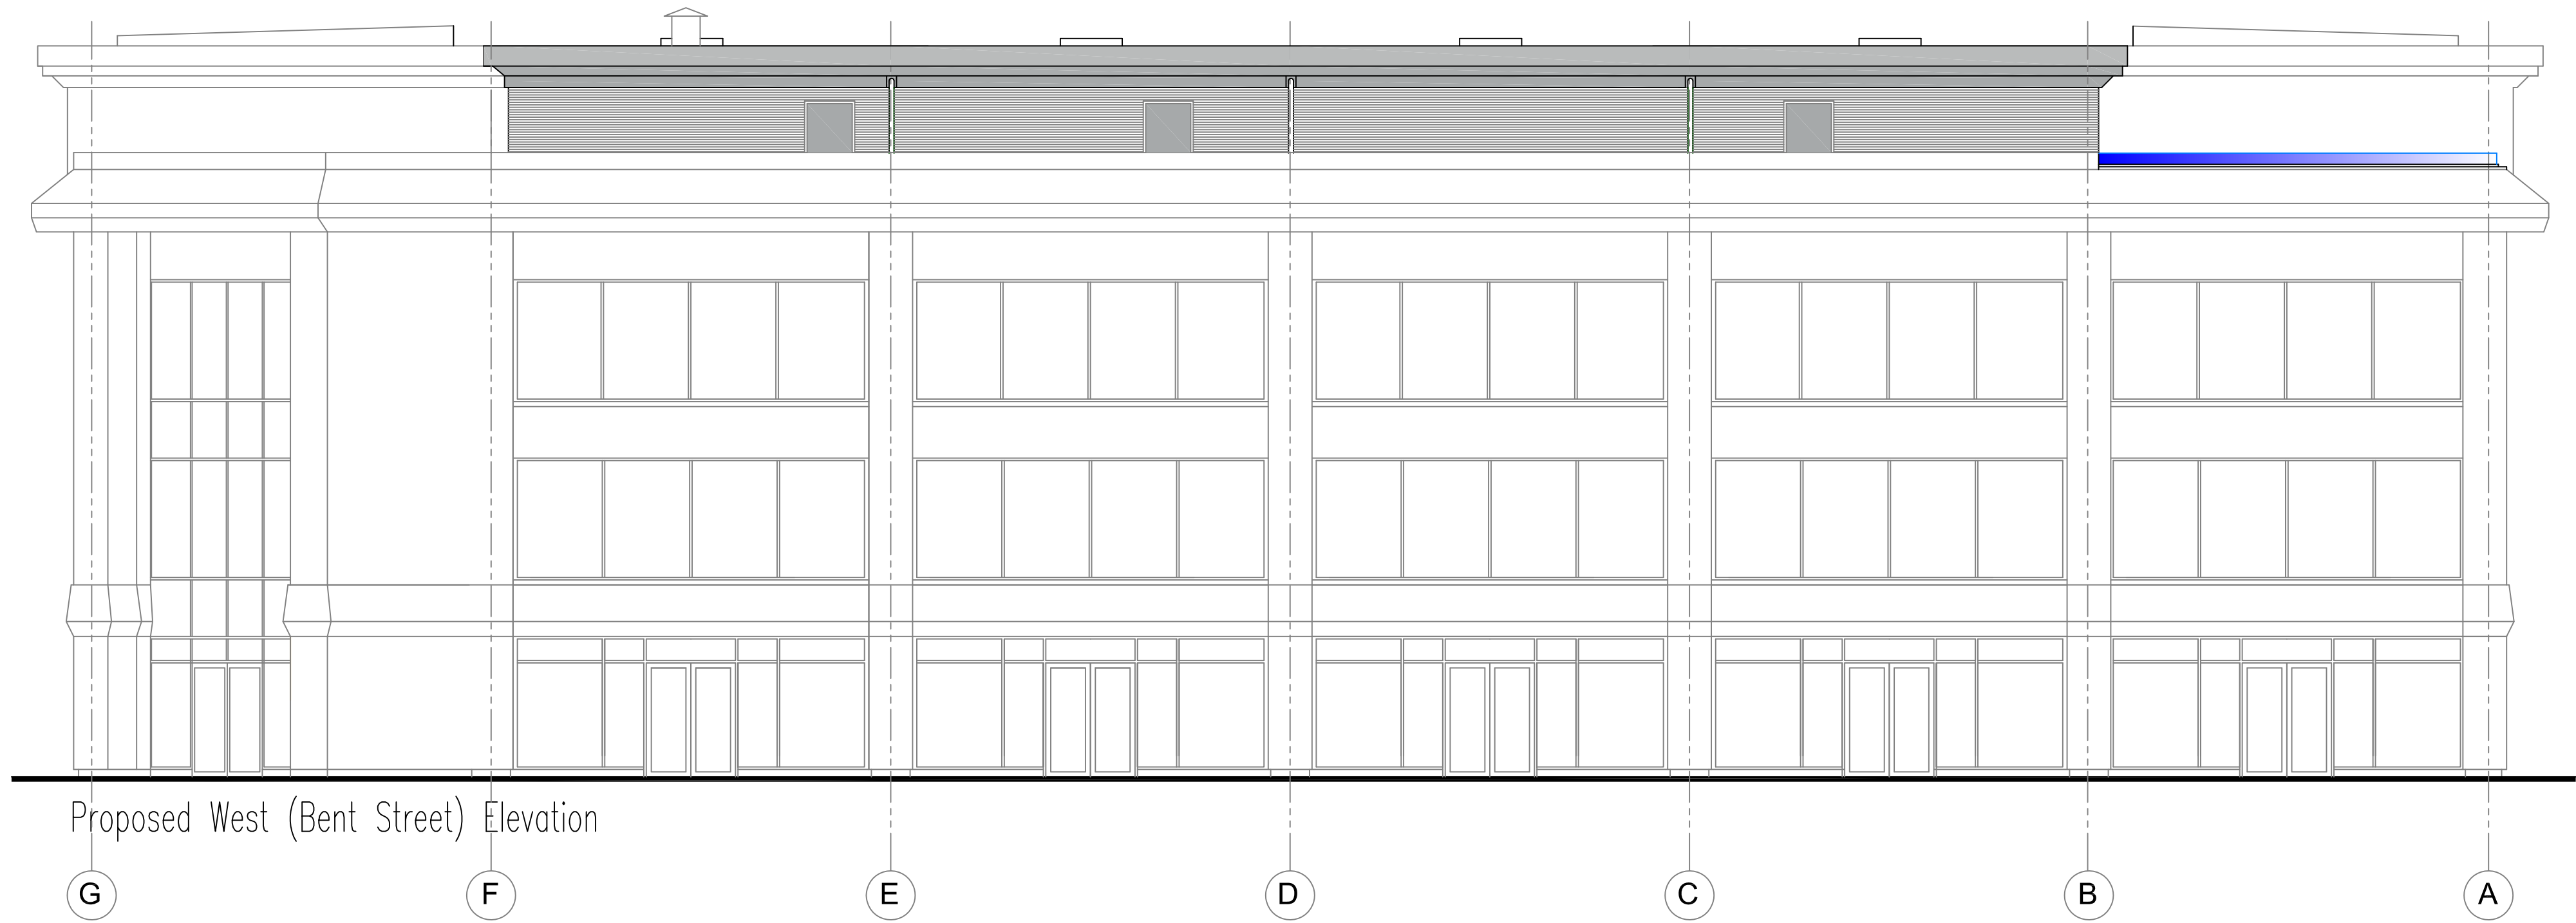


A	Issued for comment	3 May 24	DAP
Rev.	Mod. Notes	Date	By
Client			
Khaled Hasan			
Location			
The Point			
173–175 Cheetham Hill Rd M8 8LG			
Job Title			
Proposed roof top restaurant and bar			
Drawing Title			
Proposed Elevations			
Scale 1:100		Sheet A1	
Date July 24		Drawn by DAP	
Dwg. No.			Rev.
18–24/05			A