


Proposed Elevation 01 1:100




Proposed Elevation 02 1:100



Proposed Elevation 03 1:100

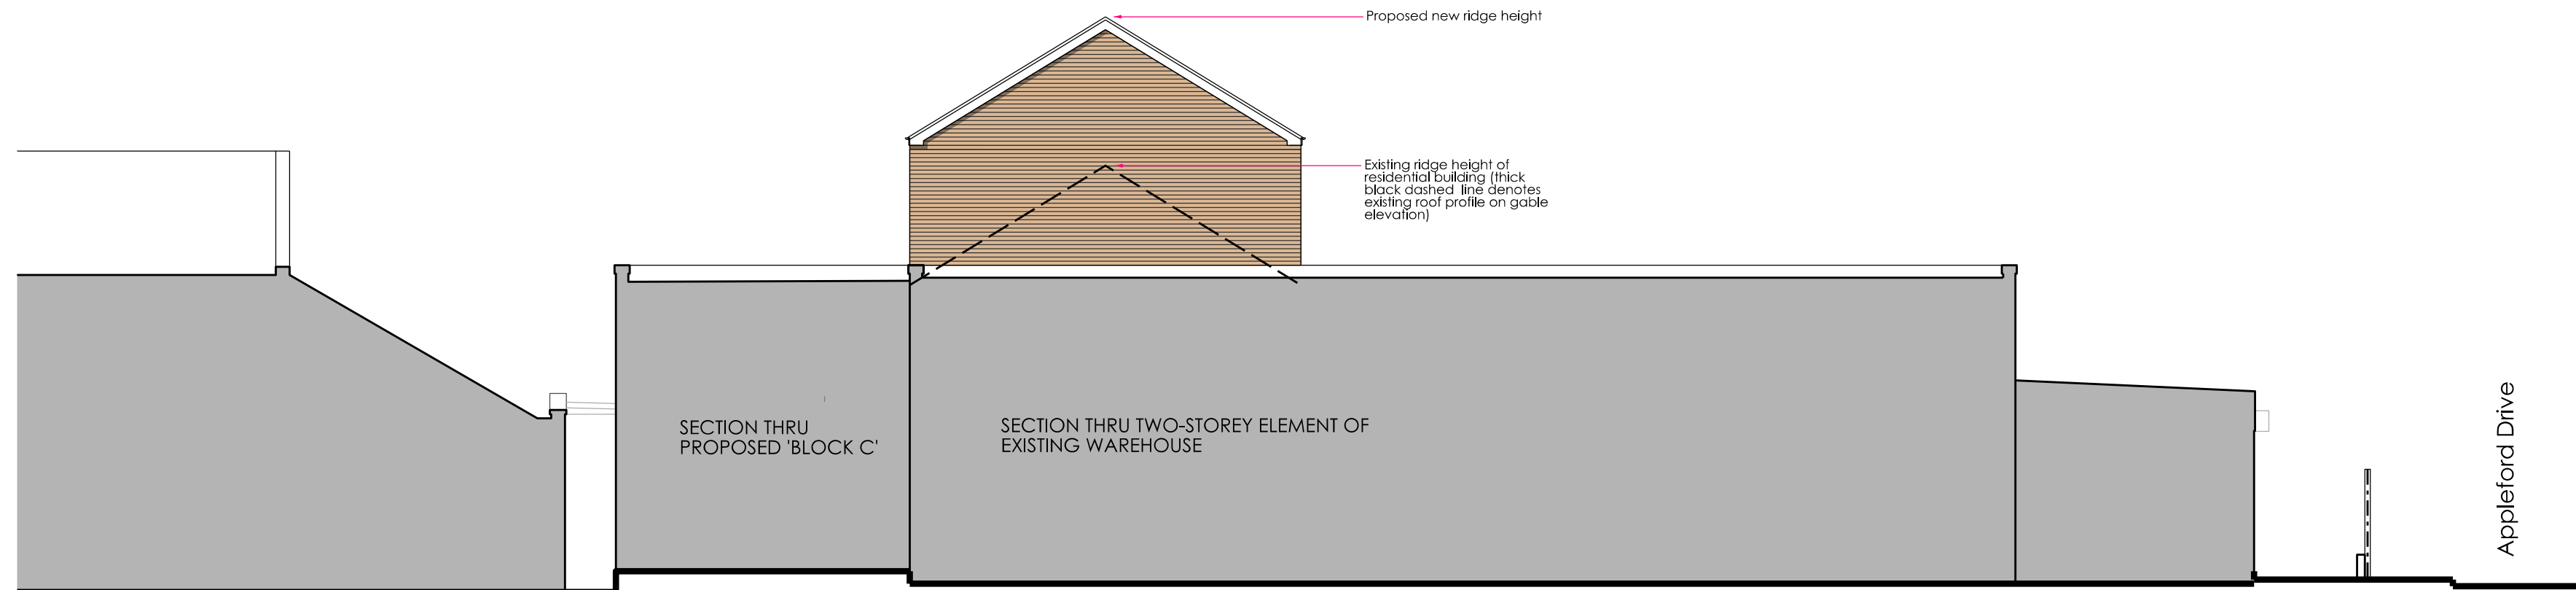

Proposed Elevation 04 1:100

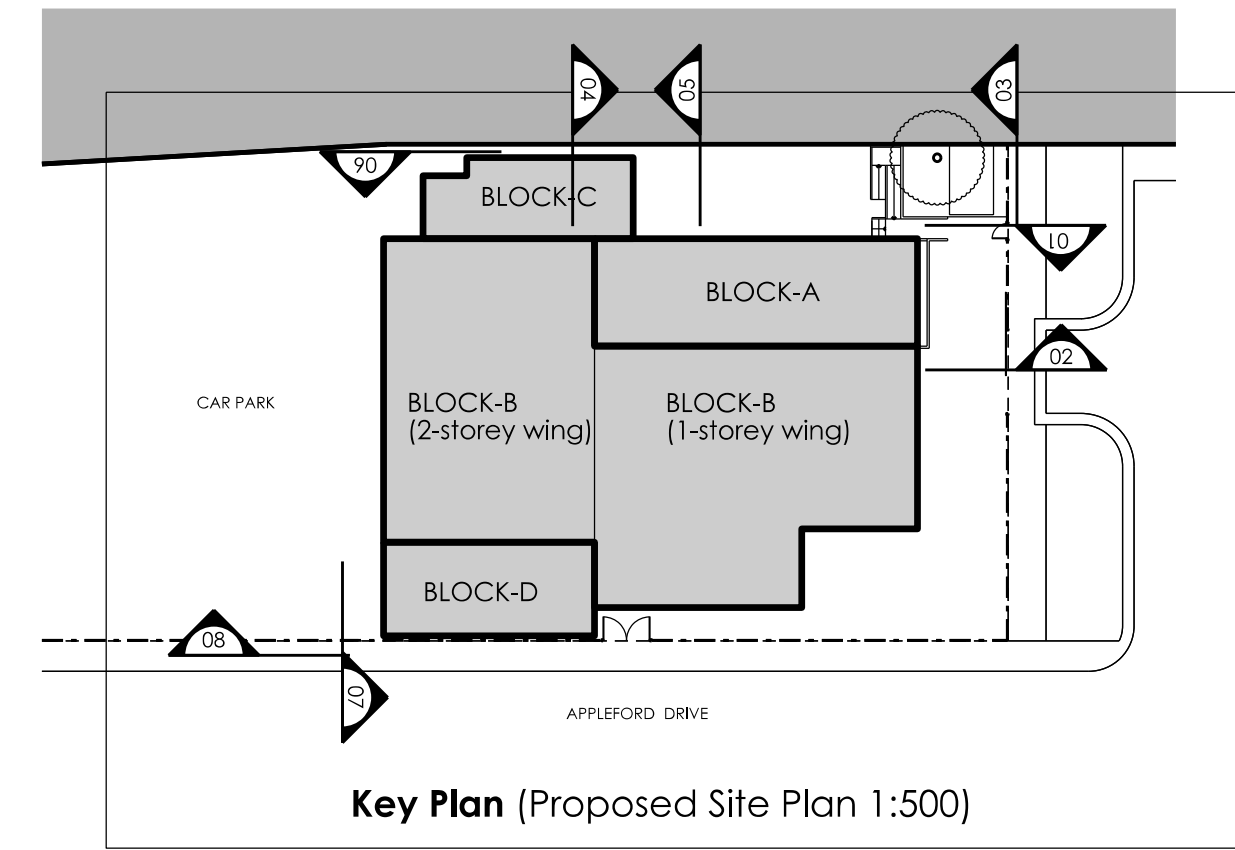


EXTERNAL MATERIALS - BLOCK A

Walls:
Walls to proposed additional storey to have facing bricks to closely match existing/host building.

Roof:
New roof following proposed additional storey to have roof tiles to closely match existing/host building.

Windows & Doors:
Double glazed units; frame colour to closely match existing/host building.

Gutters & Rainwater Goods:
New roof following proposed additional storey to have roof tiles to closely match existing/host building.

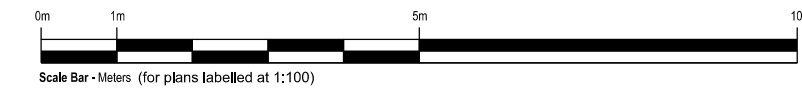

No						Prep		Date	
Amendments									
<div>LCA Architecture & Planning</div> <div>Email: lx.chowdhury@gmail.com</div> <div>Tel: 07563 952231</div>									
Project		5 Appleford Drive Manchester M8 8XA							
Title		BLOCK A Proposed Elevations							
Job No. 2323				Drawing No. PL. 09					
Amendment:				Scale @A1: 1/100					
Status		For planning approval							
Auth: CL				Date: July 2024					
← 100mm @ A1									