
2-4 Carrill Grove East, Manchester, M19 3BT

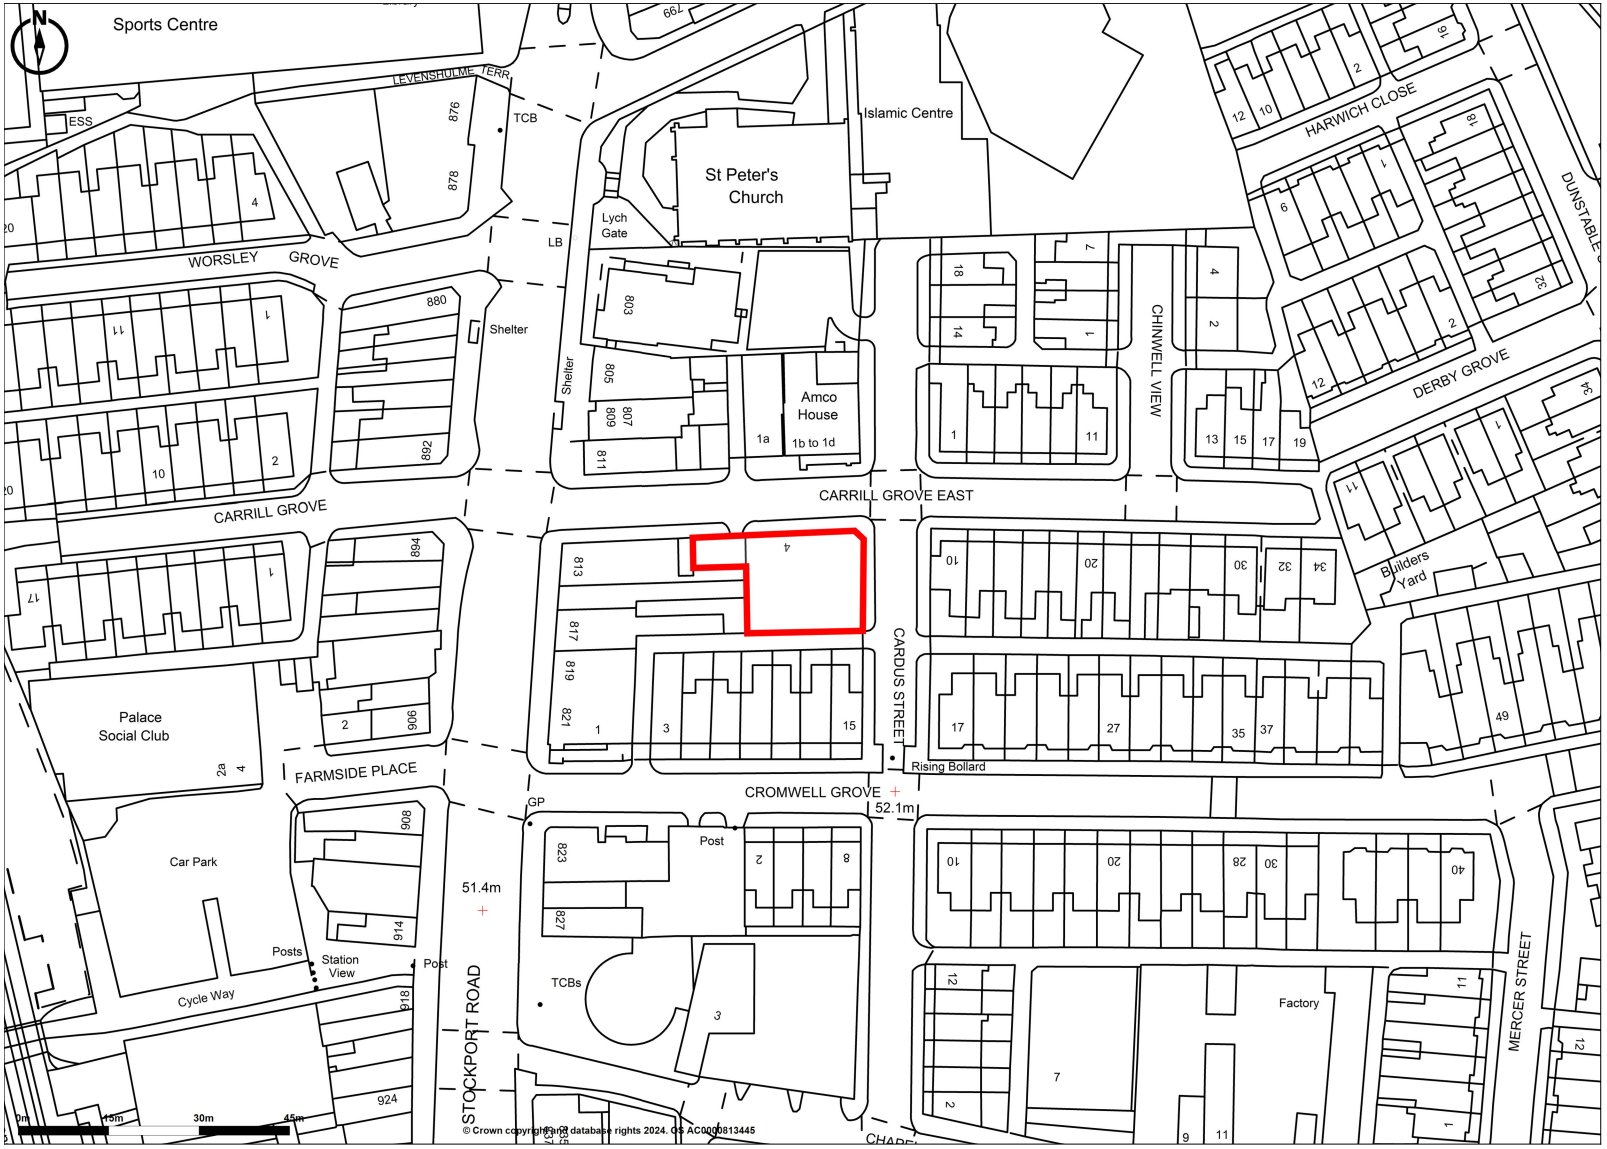

Promap
LANDMARK INFORMATION

© Crown copyright and database rights 2024. OS AC0000813445
Plotted Scale - **1:1250**. Paper Size - **A4**

emery
PLANNING