
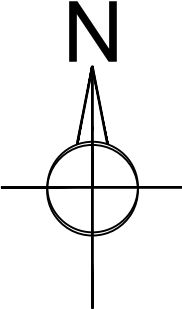


Do not scale this drawing - In all cases figured dimensions to be followed
All dimensions to be checked on site before work commences
© This drawing is the copyright of DTZ and may not be reproduced in part or in whole without prior written permission

Notes

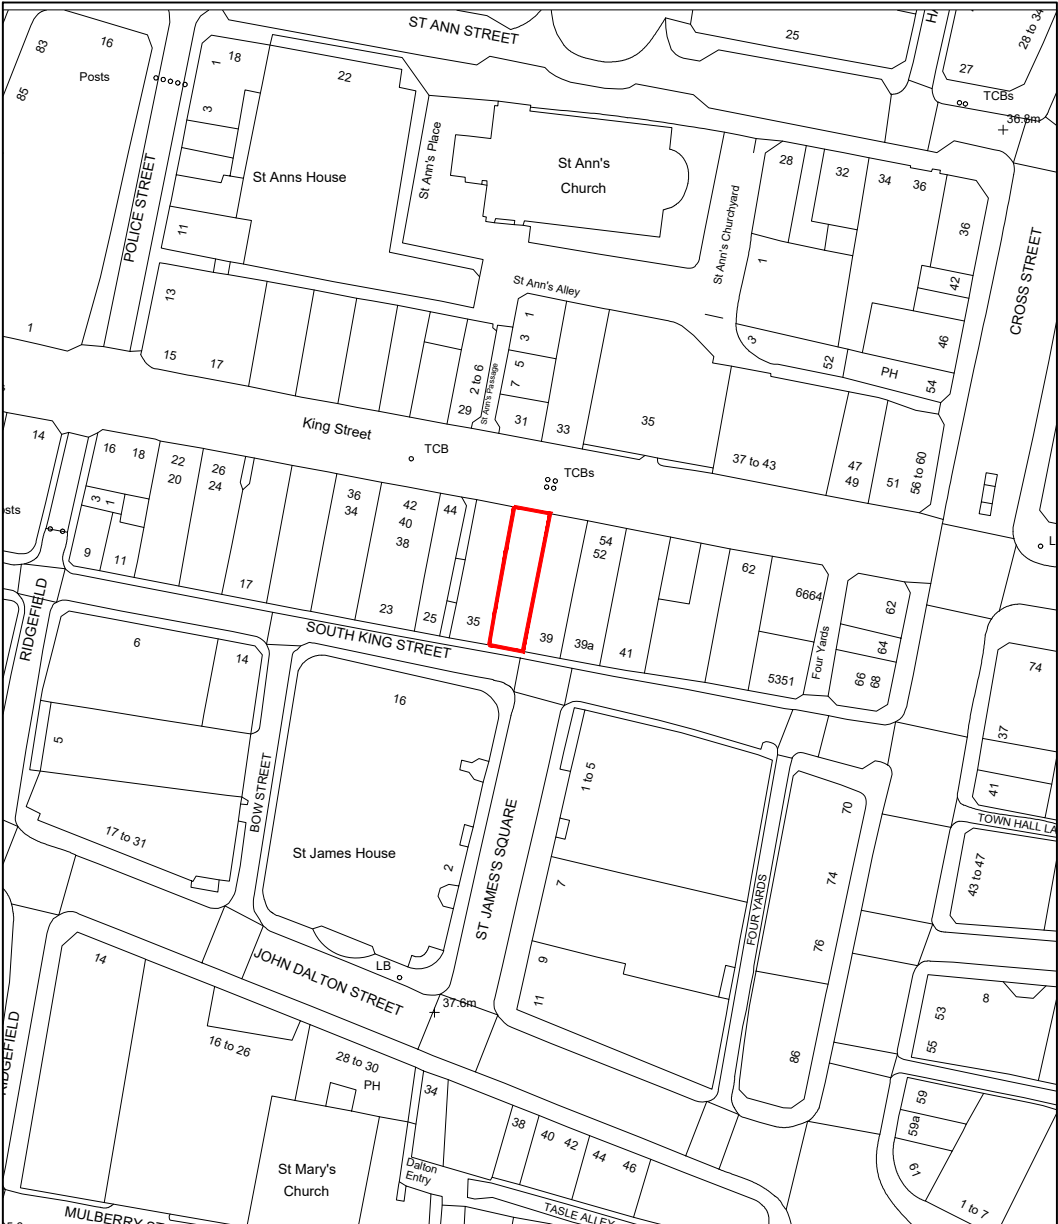

SITE LOCATION PLAN - 1:1250 Scale.
48 KING STREET, MANCHESTER.

Rev	Description	Date	Drawn



Project and Building Consultancy
North West
No. 1 Marsden Street
Manchester
M2 1HW
Tel: +44 (0) 161 236 9595
Fax: +44 (0) 121 228 7097

Client: Glasgow City Council.

Project: 48 King Street,
Manchester.

Drawing: Site Location Plan - 1:1250 Scale.

Scale: 1:1250 - A4 Drawn by: SS.

Date: 24.05.24

Drawing Number: .08

Checked by:

Revision:

