


HEALTH & SAFETY SCHEDULE

FRONT OF HOUSE

- [1] SELF CLOSERS TO BE INSTALLED ON ALL FIRE DOOR.
- [2] ADDITIONAL PHOTO LUMINESCENT DIRECTIONAL EMERGENCY EXIT SIGNAGE
- [3] BRUSHED METAL ‘FIRE DOOR KEEP CLOSED’ ON BOTH SIDES OF ALL FIRE DOORS.
- [4] OVERHEAD ILLUMINATED EMERGENCY EXIT SIGN WHERE APPLICABLE E.G REAR ESCAPE ROUTE.
- [5] EMERGENCY LIGHTING TO BE INSTALLED TO FOH.
- [6] ALL UNITS TO BE APPROPRIATELY SECURED TO PREVENT THEM FALLING.
- [7] THERE MUST BE A CLEAR SPACE OF AT LEAST 1M TO ALLOW DISABLED ACCESS/EGRESS
- [8] ALL FLOORING TO HAVE ANTI SLIP RATING OF MINIMUM R10 WHEN WET.
- [9] ENTRANCE MAT TO BE AT LEAST 1.5 METRES AND FLUSH TO THE FLOOR.
- [10] FIRE PANEL TO BE EASILY ACCESSIBLE BY STAFF/CONTRACTORS TO TEST WEEKLY AND MAINTAIN.
- [11] OVERHEAD ILLUMINATED EMERGENCY EXIT SIGN TO BE INSTALLED ABOVE ENTRANCE DOOR.
- [12] EASILY ACCESSIBLE CALL POINT AND BRUSHED METAL ‘FIRE ACTION NOTICE’ ABOVE IS REQUIRED IN FOH.
- [13] CHROME EXTINGUISHERS ON CHROME FLOOR STAND 1X 6L FOAM AND 1X 2KG CO2 ASSOCIATED BRUSHED METAL IDENTs (ON A STAND ON THE FLOOR, EXACT LOCATION TBC AT HANDOVER).
- [14] THERE MUST BE A CLEAR SPACE OF AT LEAST 1M TO ALLOW DISABLED ACCESS/EGRESS.
- [15] INTUMESCENT STRIP TO BE INSTALLED ON ALL FIRE DOORS

BACK OF HOUSE

- [1] SELF CLOSERS TO BE INSTALLED ON ALL BOH FIRE DOOR.
- [2] ADDITIONAL PHOTO LUMINESCENT DIRECTIONAL EMERGENCY EXIT SIGNAGE.
- [3] PHOTO LUMINESCENT ‘FIRE DOOR KEEP CLOSED’ SIGN ON BOTH SIDES OF ALL BOH FIRE DOORS
- [4] VISION PANELS ON ALL INTERNAL ROOMS, MANAGERS OFFICE TO BE 1 WAY MIRRORRED. FIRE DOOR TO BE RATED FD60
- [5] EASILY ACCESSIBLE CALL POINT AND PHOTO LUMINESCENT ‘FIRE ACTION NOTICE’ ABOVE
- [6] EMERGENCY LIGHTING TO BOH AREA.
- [7] WALL MOUNTED FIRE BLANKET WHERE A KITCHEN IS PROVIDED
- [8] ALL FLOORING TO HAVE ANTI SLIP RATING OF MINIMUM R10 WHEN WET.
- [9] FIRE PANEL TO BE EASILY ACCESSIBLE BY STAFF/CONTRACTORS TO TEST WEEKLY AND MAINTAIN.
- [10] EASILY ACCESSIBLE CENTRAL EMERGENCY LIGHT TEST SWITCH FOR ENTIRE UNIT. FIRE DOOR TO BE RATED FD60
- [11] RED EXTINGUISHERS ON RED FLOOR STAND - 1X 6L FOAM AND 1X 2KG CO2 ASSOCIATED PHOTO LUMINESCENT IDENTs (LOCATION TBC AT HANDOVER)

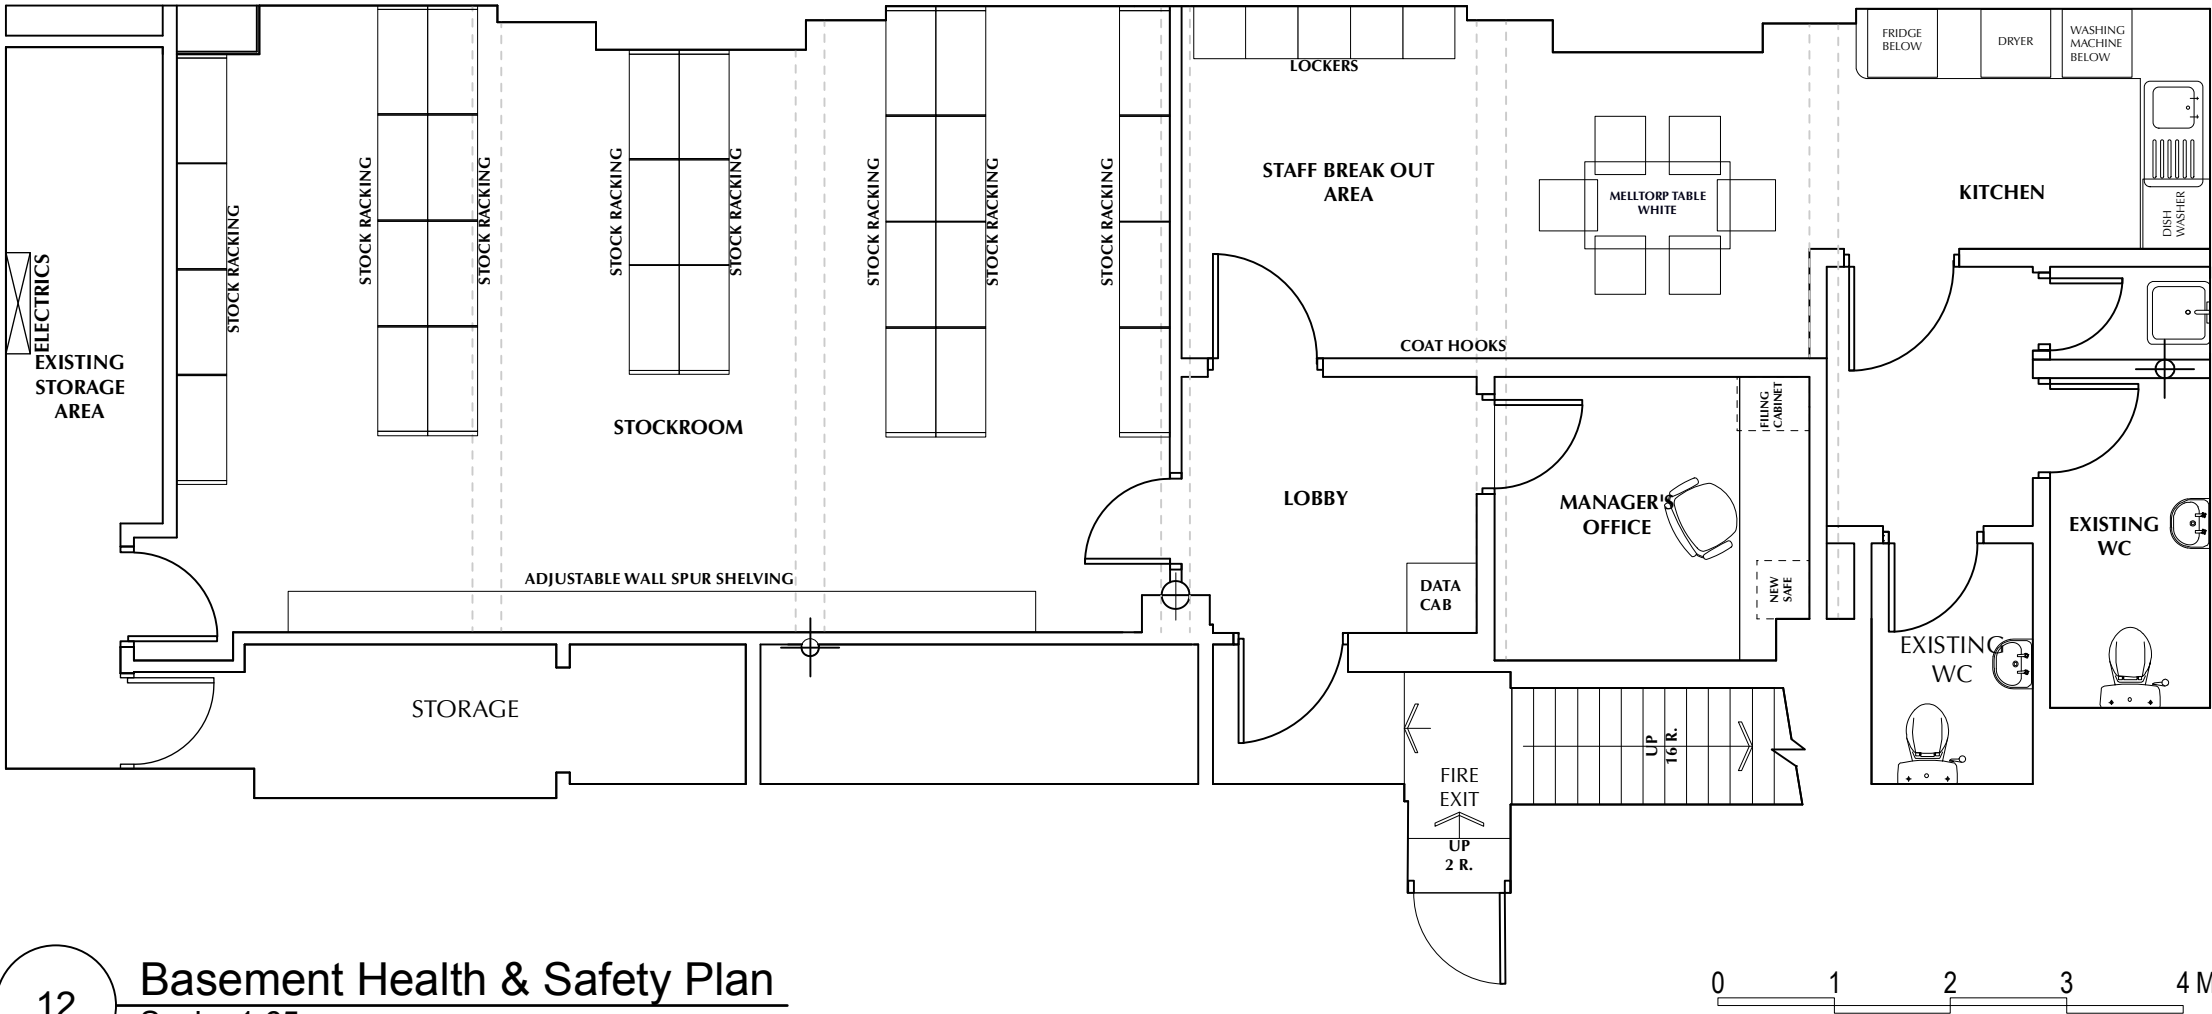

Basement Health & Safety Plan
Scale: 1:65

REVISION NO. **D**

DATE: **28/03/24**

REQUESTED BY:

DESCRIPTION:

[1] DRAWING PACK ANNOTATIONS AMENDED FOLLOWING FEEDBACK FROM C&W.

[2] JO MALONE PIN MOUNTED LOGO ADDED ABOVE LED SCREEN BEHIND CASH & WRAP UNIT.

BRAND NAME

JO MALONE LONDON

PROJECT NAME

JML_FSS - MANCHESTER

DRAWING TITLE

BASEMENT HEALTH & SAFETY PLAN

DRAWING NUMBER

ID1068595705

12

DATE

19/12/23

REVISION NO.

E

DRAWN BY

ADE SHOKUNBI

SCALE

1:65@A3

REVISION NOTES

REVISION NO. **A**

DATE: **14/01/24**

REQUESTED BY: **BRAND**

DESCRIPTION:

[1] THE 2No. FREESTANDING TALL CABINETS AND THE STORAGE CONSOLE WITH SINK IN THE MIDDLE ARE REPLACED WITH 2No. 1000MM LIBRARY BAYS AND A 1500MM LIBRARY BAY WITH SINK.

REVISION NO. **B**

DATE: **29/01/24**

REQUESTED BY: **BRAND**

DESCRIPTION:

[1] FABRIC LIGHTBOX ADDED TO THE GROUND FLOOR STAIRCASE WALL

[2] PIN MOUNTED LOGO ADDED TO WALL BEHIND THE GF SEATING AREA

[3] FLUTING DETAIL ONLY REQUIRED ABOVE LIBRARY DISPLAY BAYS.

[4] LED LIGHTING REQUIRED TO ALL PICTURE RAILS.

[5] LAY IN GRID CEILING TO BE INSTALLED IN THE NEW FIRST FLOOR KITCHEN AND WC AREA

REVISION NO. **C**

DATE: **04/03/24**

REQUESTED BY: **BRAND**

DESCRIPTION:

[1] THE SIZE OF THE FABRIC LIGHTBOX ON THE GF STAIRCASE WALL AMENDED AND RELOCATED TO THE WALL ABOVE

REVISION NO. **E**

DATE: **15/05/24**

REQUESTED BY:

DESCRIPTION:

[1] FALSE BEAMS ADDED TO THE FACES OF THE EXISTING BEAMS ON THE GROUND AND FIRST FLOOR CEILING FOR CABLE ROUTE FOR NEW INFRASTRUCTURE IN THE CEILING.