
CONSTRUCTION

Note: 50mm paving slabs to be used on Block A Level 14 + 10

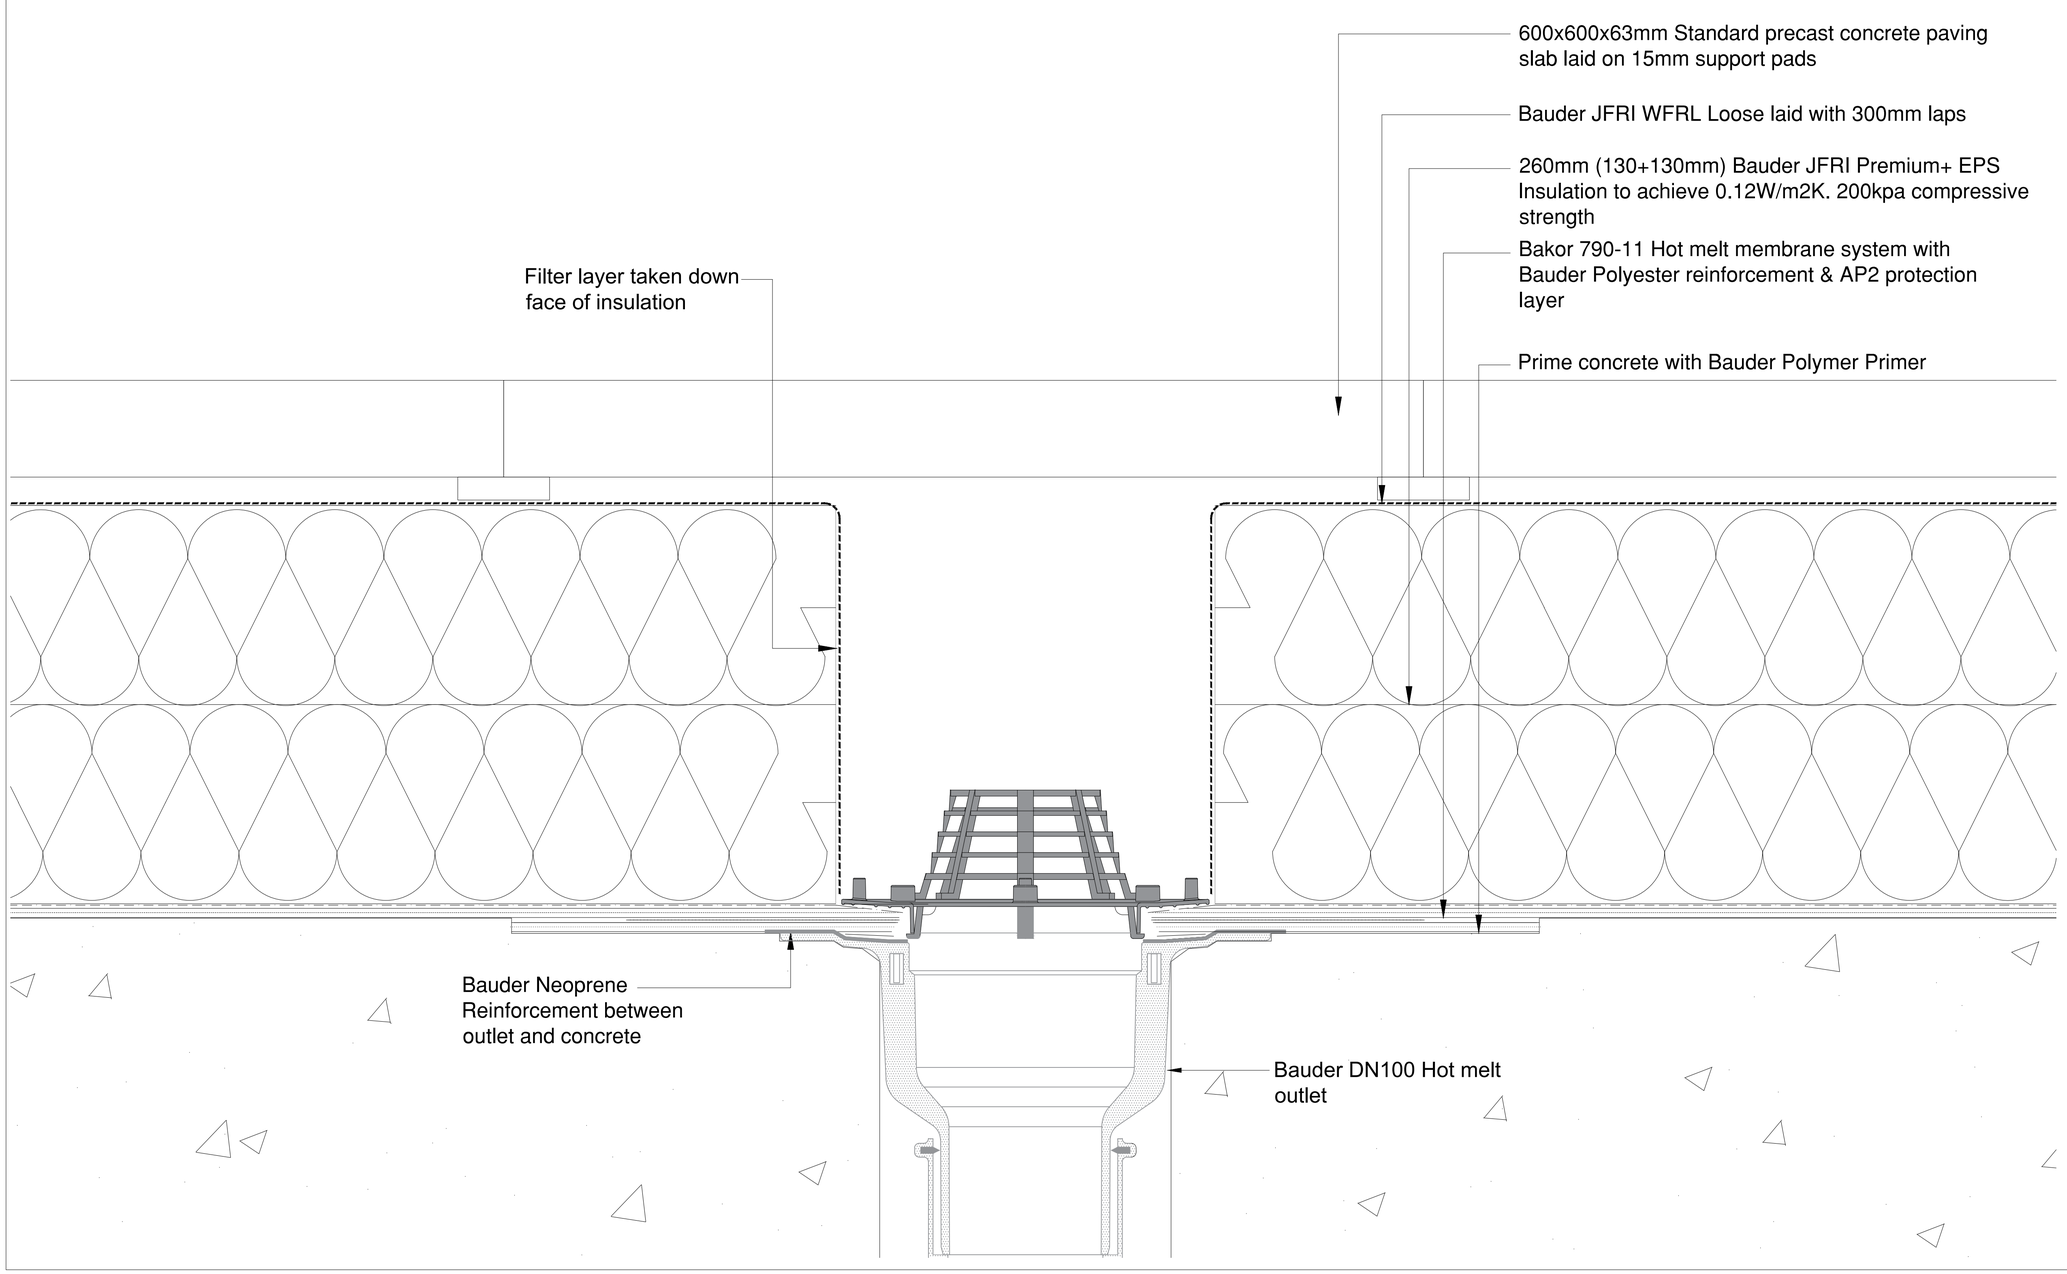

No.	Description	Date
	DRAWING REVISIONS	

PRIMESEAL™

Project Name
First Street Roofing

Client
Downing Construction

Architect
Simpson Haugh Architects

Drawing Title
Typical Outlet Detail

Project Number: P222	Drawing Number: FSS-PRI-X-RF-005	
First Issue Date: 08.11.23	Drawn: CM	Revision: C01
Scale: d.n.s	Checked: -	