
This drawing is subject to copyright and is not to be reproduced in part or whole without approval.
Do not scale this drawing - check all dimensions on site .

N 0 5 10 25m

KEY

Site Boundary
Area- 36sqm

Land in Client Ownership

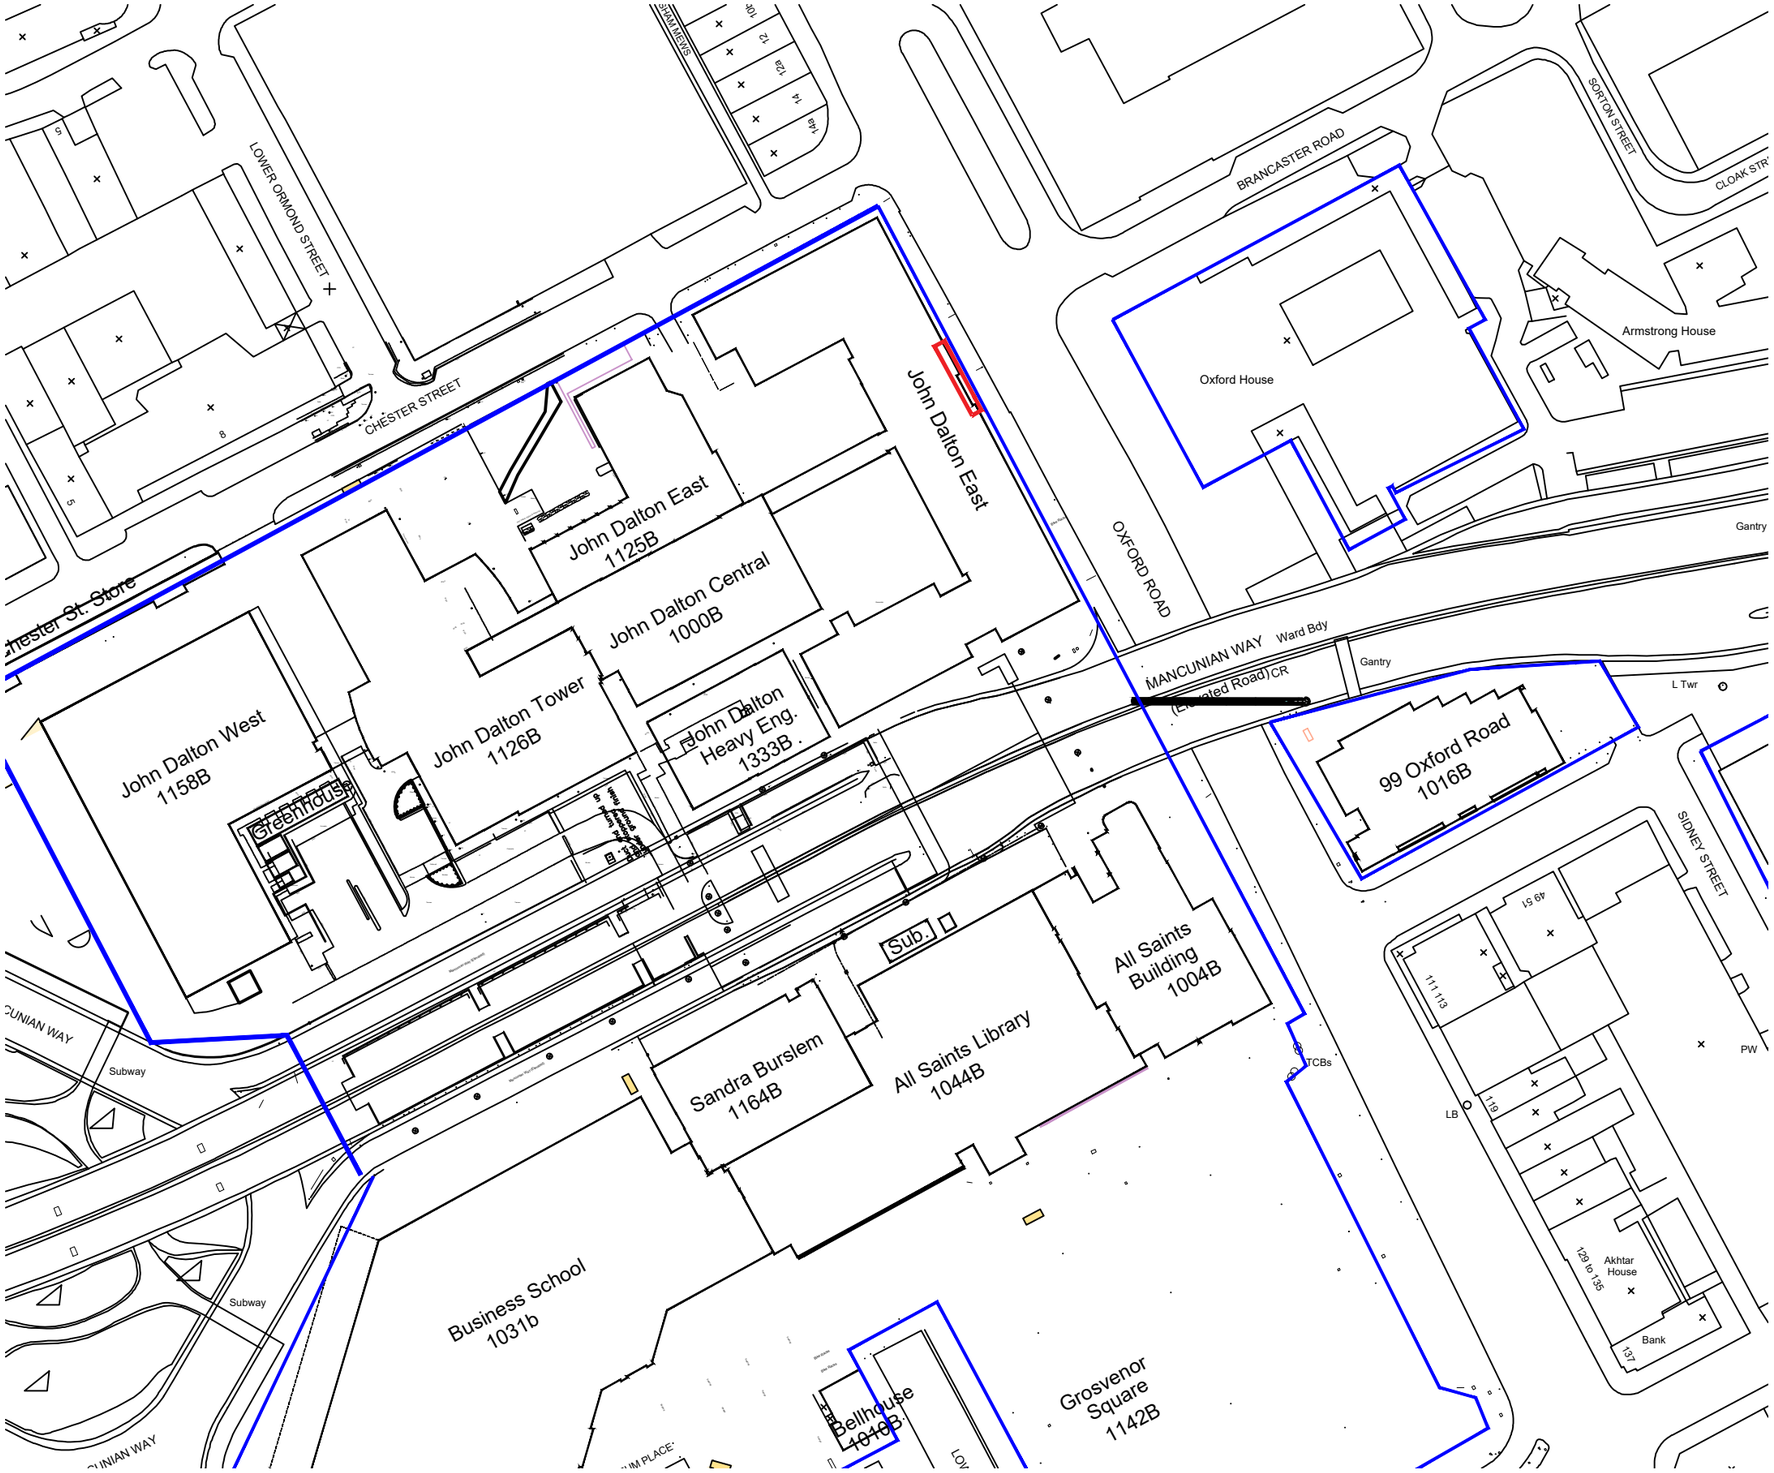

P1	First Issue	28.05.2024
Rev.	Description	Date

Cassidy+Ashton C+A
www.cassidyashton.co.uk
Architecture + Building Surveying + Town Planning
7 East Cliff, Preston, Lancashire, PR1 3JE 01772 258 356
10 Hunters Walk, Canal Street, Chester, CH1 4EB 01244 402 900

Client
Manchester Metropolitan University

Project
Library Decant Project
John Dalton East

Drawing Title
Site Location PLan

Drawn by SO	Checked by SB	Date 28.05.2024	
Status S2	Scale @ A3 1:1250		
Job no. **12534**	Dwg.no. **JDE-CAA-XX-ZZ-DR-A-1000**	Rev. **P1**	