


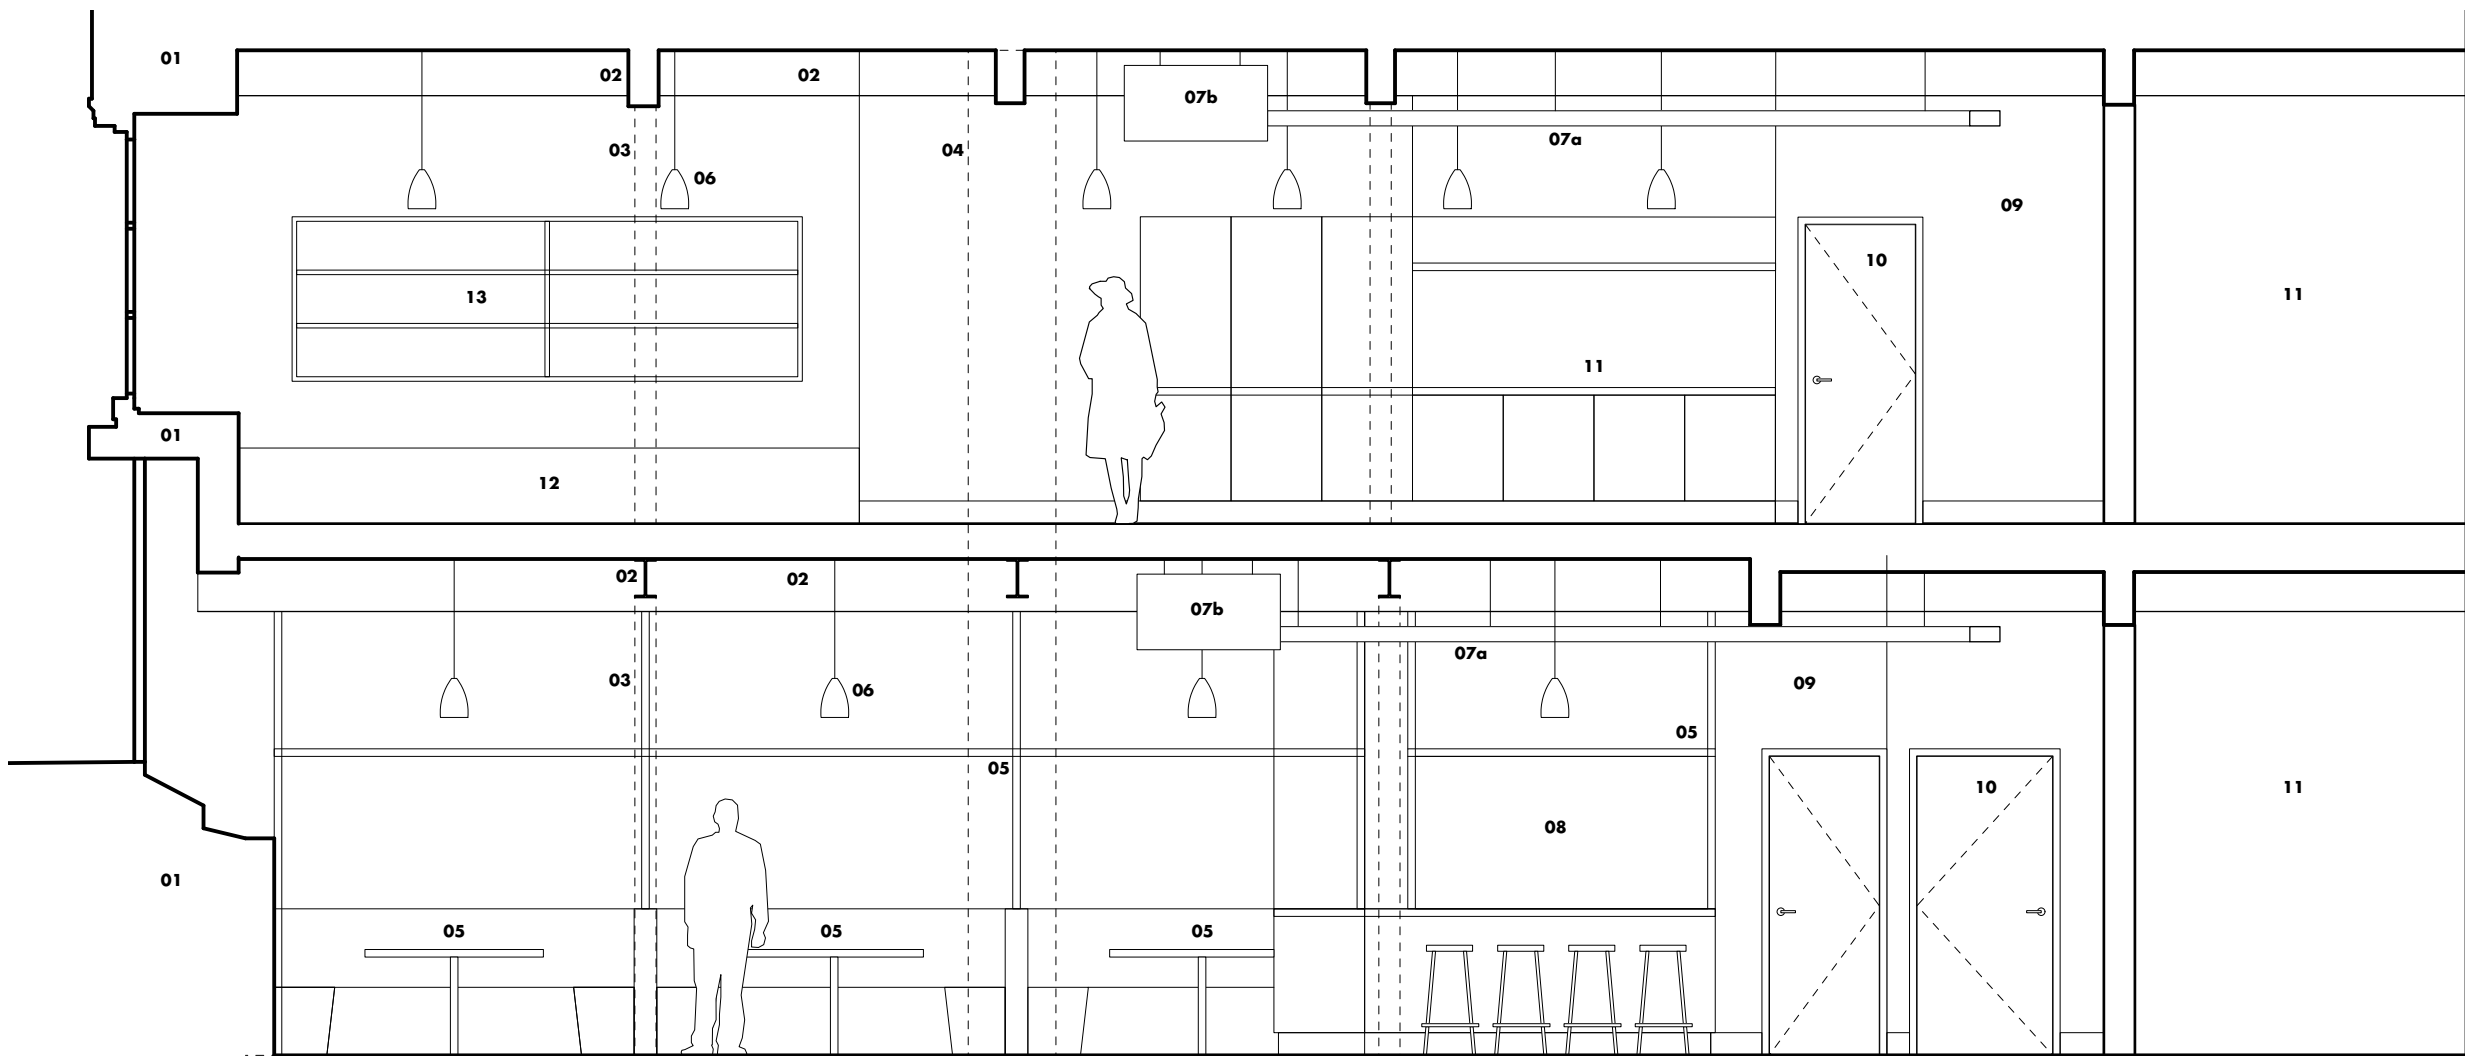

- 01 existing walls
02 existing floor + beams
03 existing columns
04 existing brick column
05 proposed timber frame to take light lighting installations + planting
refer to pippyeats presentation document
06 proposed suspended lighting throughout with exposed galvanised conduits
fitting types tbc

- 07a suspended ventilation ductwork - refer to m+e plans
suspended using galvanised bracketry @ 600 centres
07b AC cassette - mounted to soffit with galvanised bracketry
refer to m+e plans
08 server opening in new plasterboard stud wall
09 plasterboard stud wall
10 new timber door set within plasterboard stud wall
11 escape stair within new plasterboard stud enclosure
12 fixed furniture seating
13 timber wall fixed shelving

P02 • AC cassette annotated
P01 • listed building application
rev • description
09 04 24 • ab • hw
10 01 24 • ab • hw
issued • drawn • checked
0 0.5m 1m 1.5m 2m 2.5m
1:200 @ a3 scale bar measuring 5cm

shedkm
project kampus listed
client mount anvil
drawing number G1.F1 SK13 **P02**
scale 1:50 @ a3
status listed building application
pippi eats • typical proposed elevations

+44 (0)151 709 8211
+44 (0)207 253 8881