


A2

FLAT No	Area
26	62.85 sq m
27	59.23 sq m
28	59.23 sq m
29	72.74 sq m

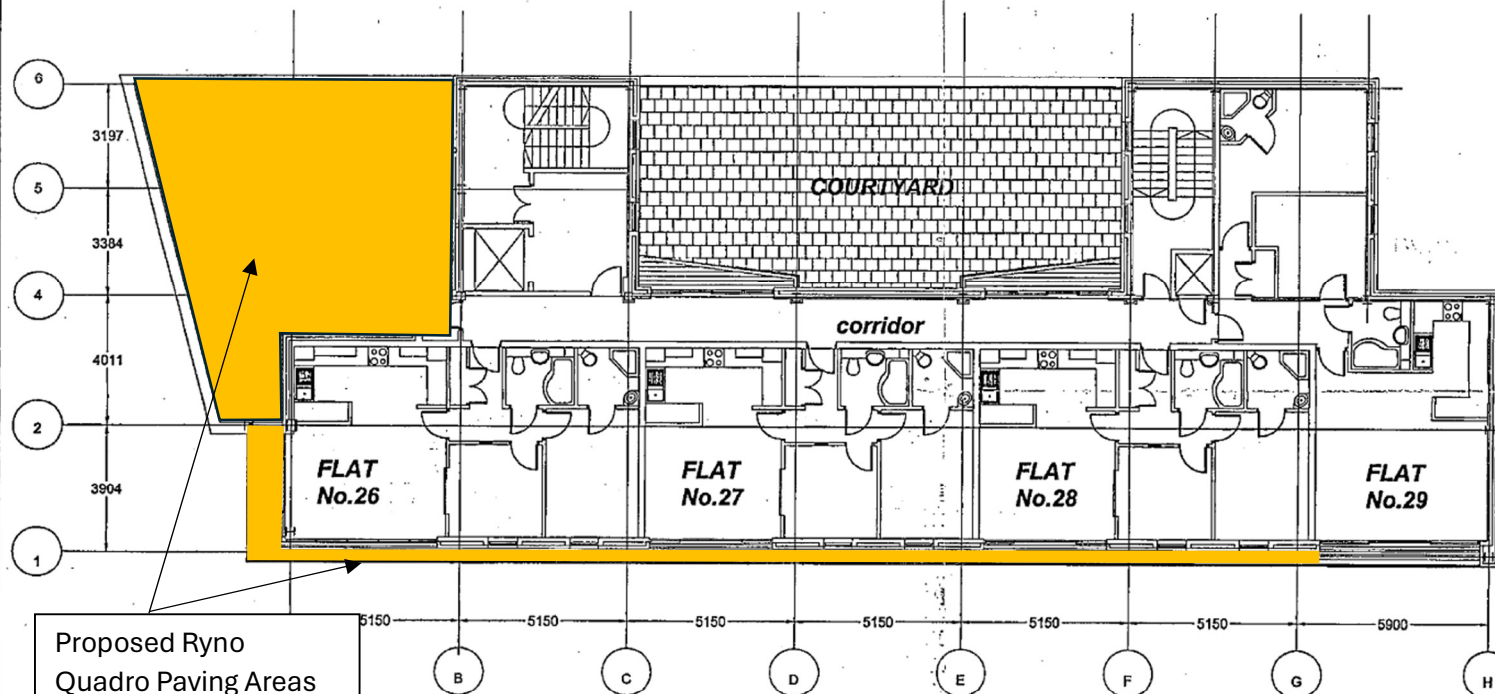

Proposed Ryno
Quadro Paving Areas
(highlighted yellow)

P2304 The Boatmans

Drawing no. 101

6th Floor Terrace
Areas to receive
Ryno Quadro Paving