

THE QUARTERS

MANCHESTER

Statutory Approvals

Express Consent

The Tenant will be responsible for obtaining express consent and discharging conditions (where required) in line with the approved signage strategy, whilst providing signage proposals to demonstrate accordance with this strategy.

Building Control

The Tenant will be responsible for Building Control approval and for complying with statutory requirements and current legislation. Copies of all applications and determinations should be supplied to the Landlord

Amendments or Alternations

Approval must be received from the Landlord prior to commencing any work on site. The Landlord agrees to use all reasonable endeavours to process the Tenant's application for such changes with the minimum possible delay.

Planning permission for the refurbishment scheme, including the retail units, is granted on a number of conditions which must be adhered to.

Proposed Units

Units have been designed to be flexible in size, so depending on the tenant, entrance positions may vary. Signage Zones are therefore shown indicatively and can vary. Signage should still follow the intent shown on the following pages.



Shopfront Criteria

Tenants must submit the design information to the landlord for approval before proceeding with express consent or installation of any signage.

To maintain visual consistency across the site, there will be three main signage types, located within specified zones that tenants must adhere to:

1. Primary Signage Zone

To preserve visual uniformity throughout the property, all primary signs must be placed within the area noted on the accompanying elevation details. Any fixings must be appropriate to reduce harm to the existing structure, as well as maintaining visual coherence.

All signage will be located to the inside face of the glass facade. The maximum lux levels for any illuminated signage shall be 300cd/m.

For more details on the position of primary signage zones and dimensions, please refer to the following pages.

2. Bus Stop Signage

Bus stop style signage should only be placed on the front of columns and must fit within the designated zones. Bus stop signage shall not project more than 800mm from the facade, and fixings must minimise harm and influence on the existing concrete structure while maintaining a uniform appearance. A limit of 30mm to the depth / width of the projecting signs / bus stop signage will apply.

The maximum lux levels for any illuminated signage shall be 300cd/m. Flashing illuminated signage shall not be permitted.

A maximum of one projecting sign / bus stop sign per unit per elevation will be permitted. For units that have more than one elevation, there will be a maximum of two projecting / bus stop signs allowed across the unit.



Aside from the primary signage detailed above, other signage positioned internally or for which express consent is not required will be subject to Tenant discretion and does not form part of this strategy.

3. Secondary Signage

To preserve visual uniformity throughout the property, all secondary signs must be placed within the area noted on the accompanying elevation details. Any fixings must be appropriate to reduce harm to the existing structure, as well as maintaining visual coherence.

All signage will be located to the inside face of the glass facade. The maximum lux levels for any illuminated signage shall be 300cd/m.


Aside from the primary signage detailed above, other signage positioned internally or for which express consent is not required will be subject to Tenant discretion and does not form part of this strategy.

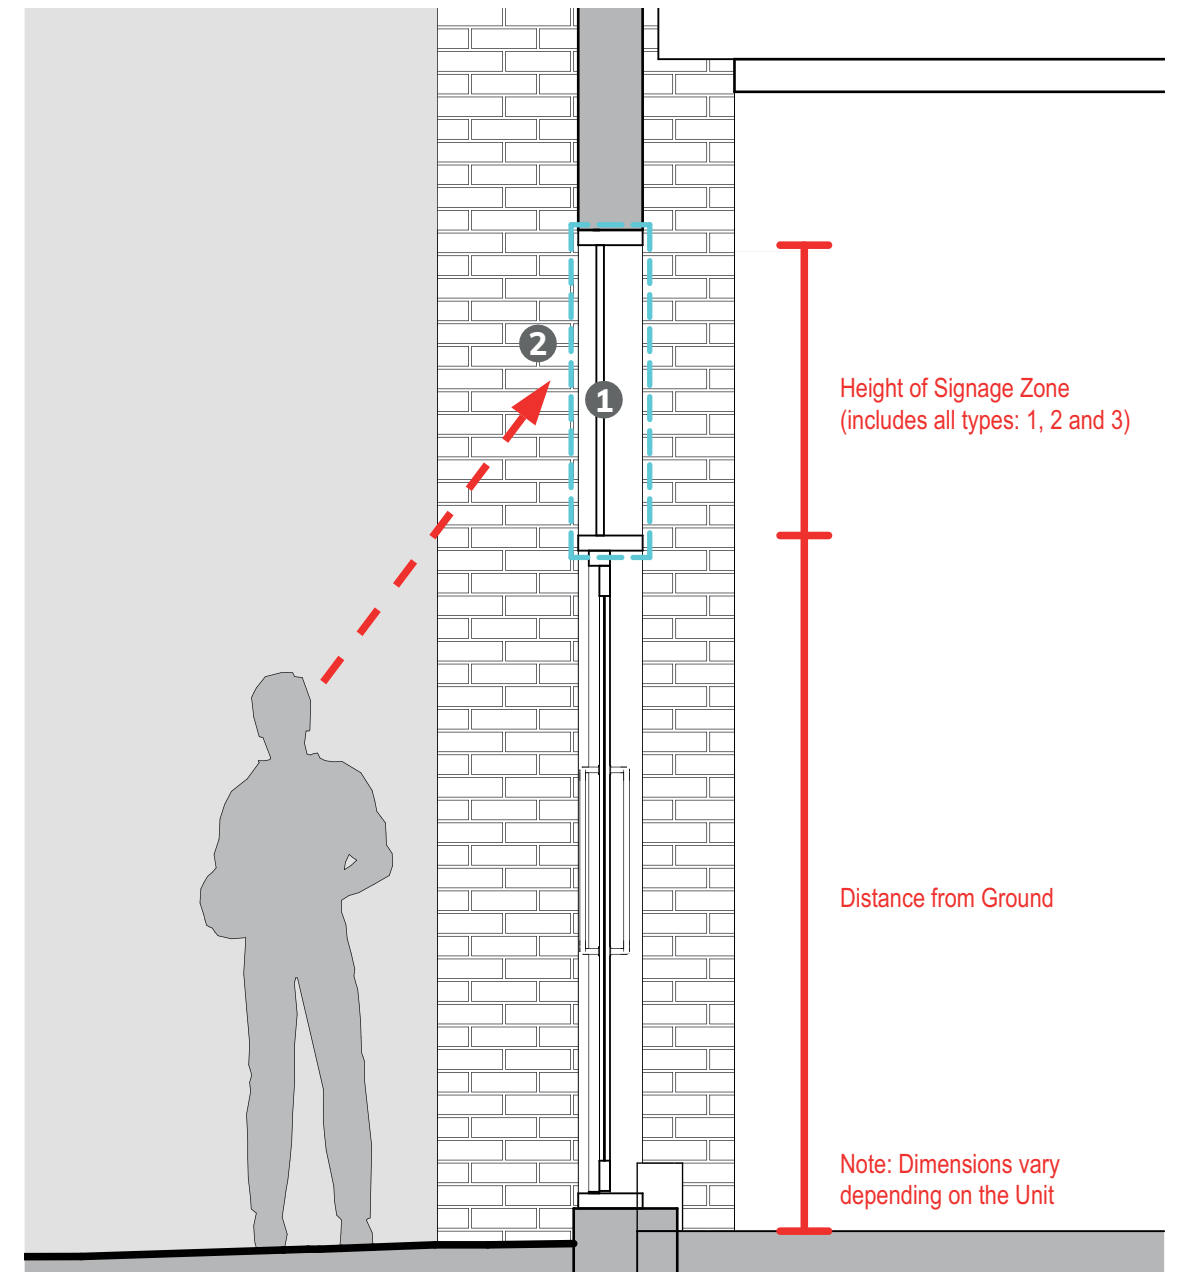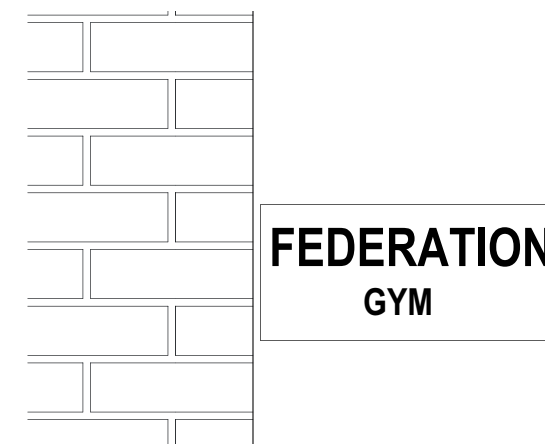

Top:
Section Through Typical
Curtain Glazing / Entrance


Bottom:
Bus Stop Signage Examples

Site Plan

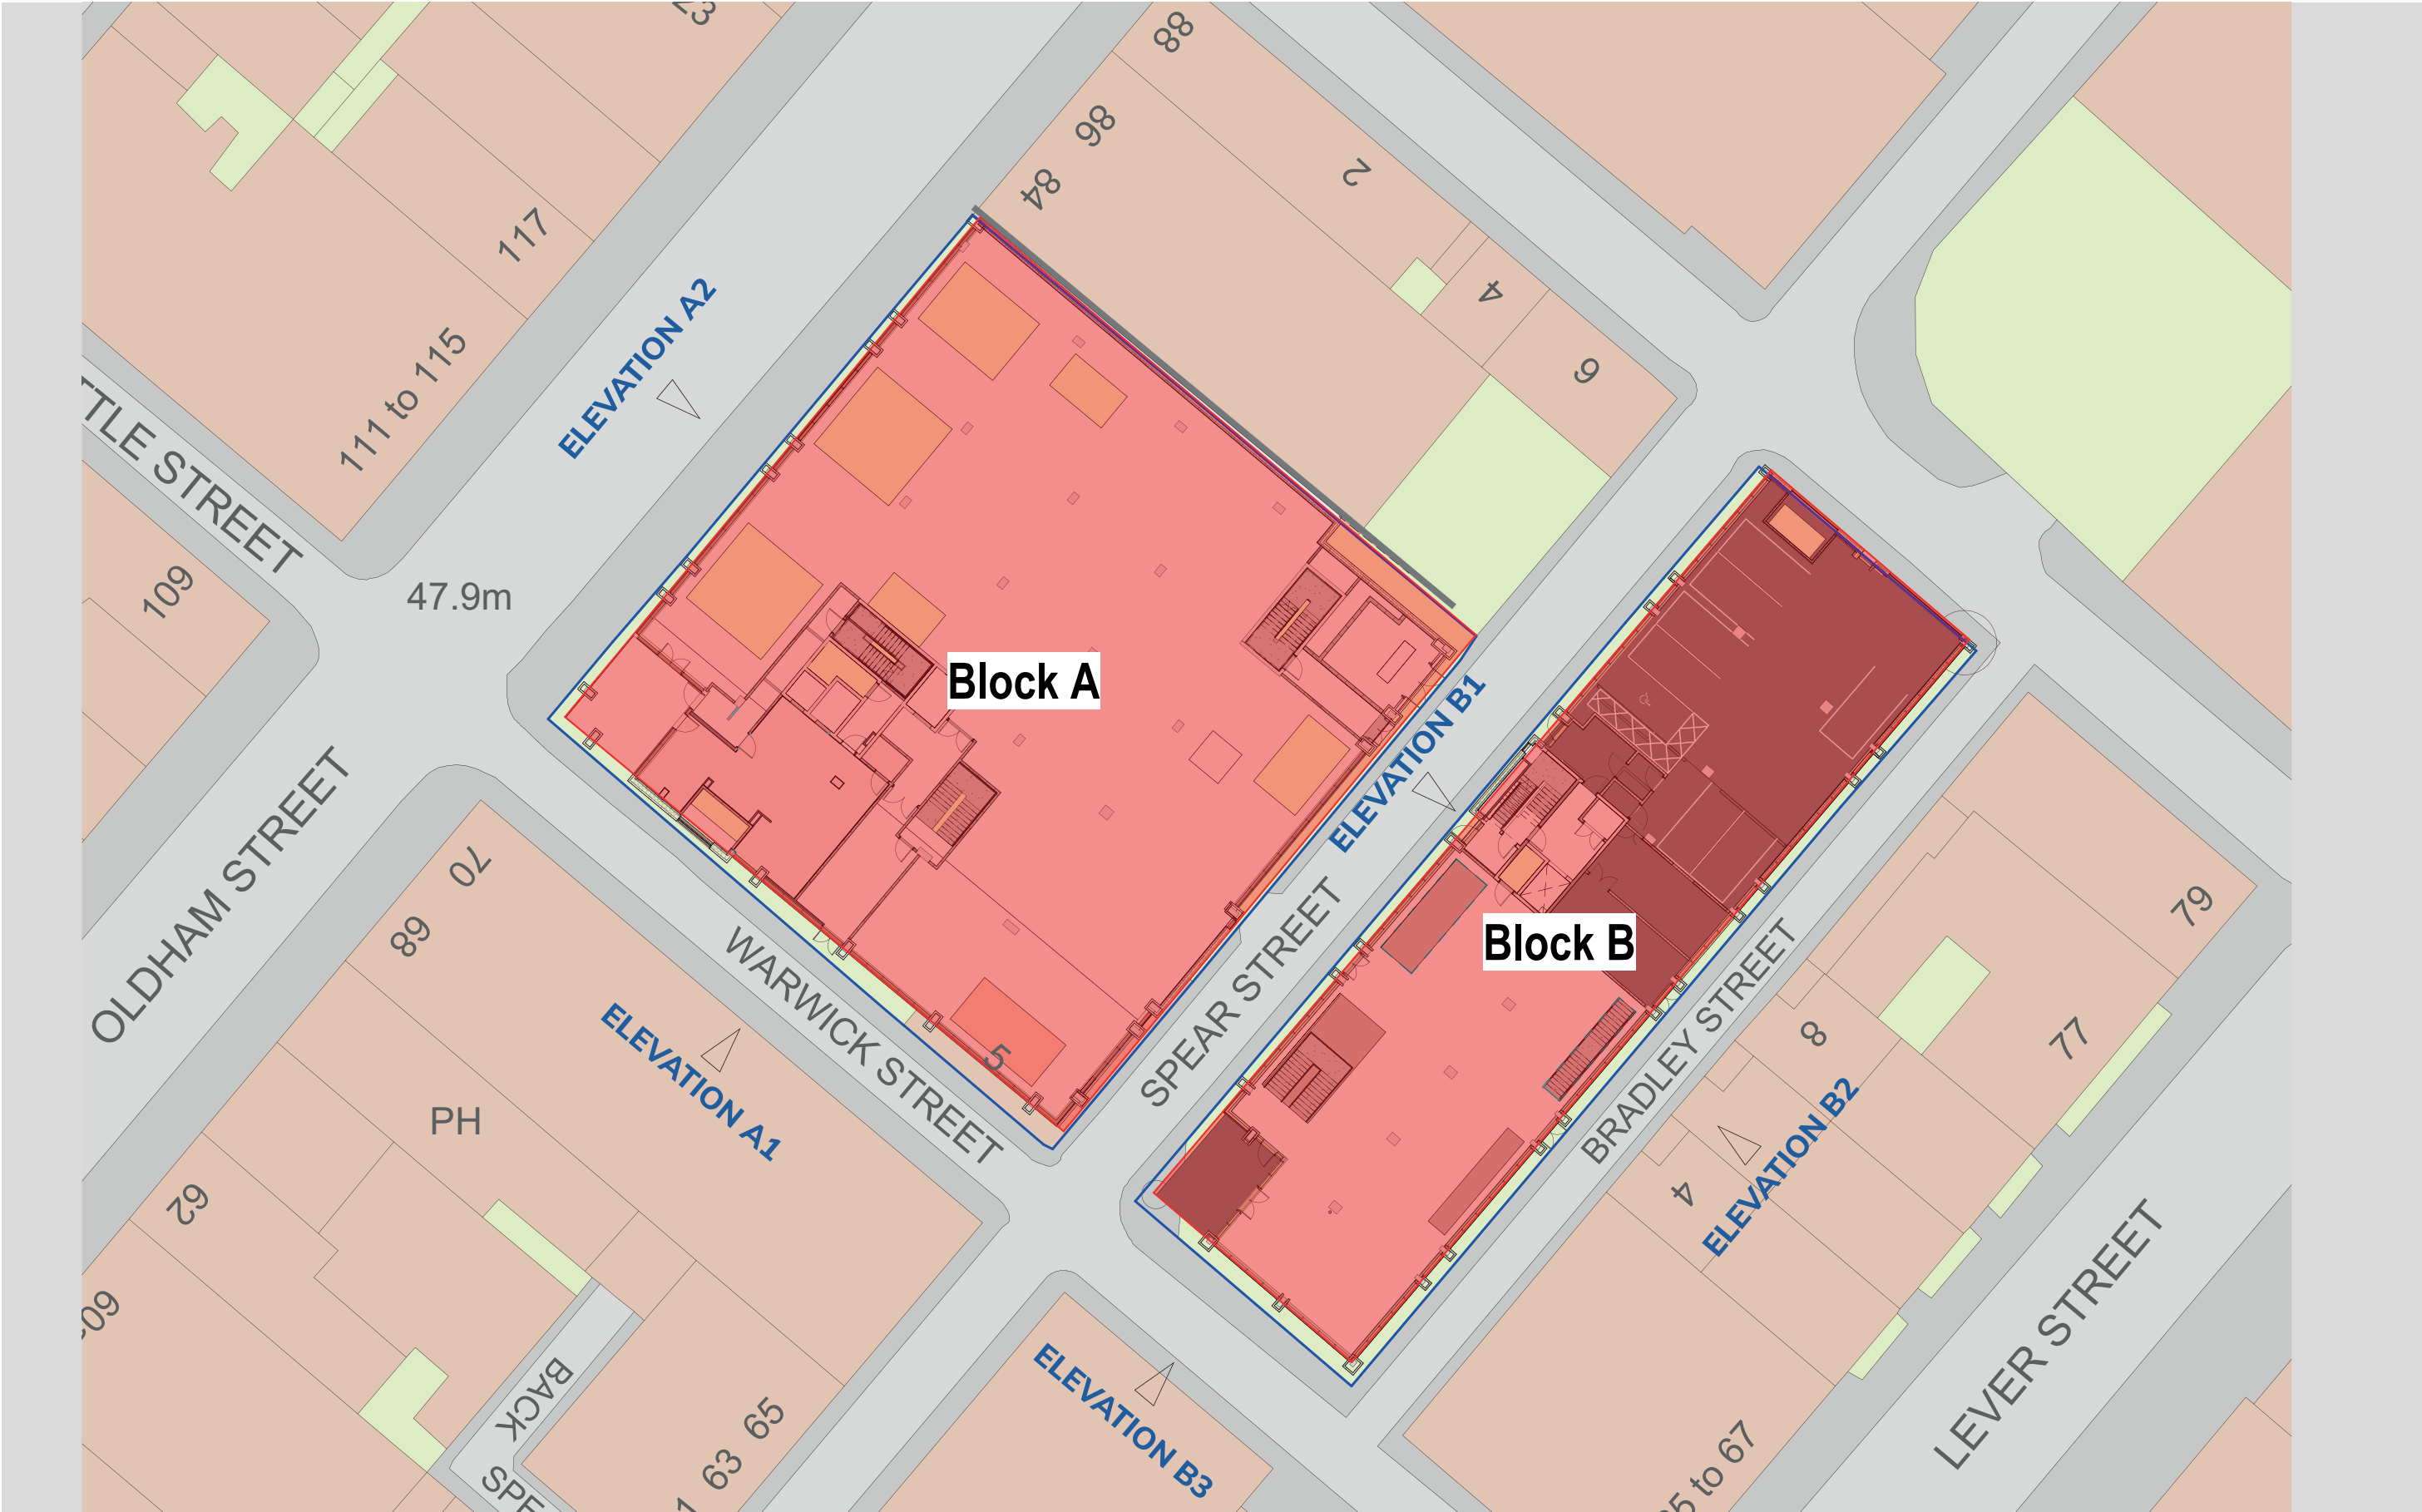


Block A - Warwick Street Elevation

Elevation A1

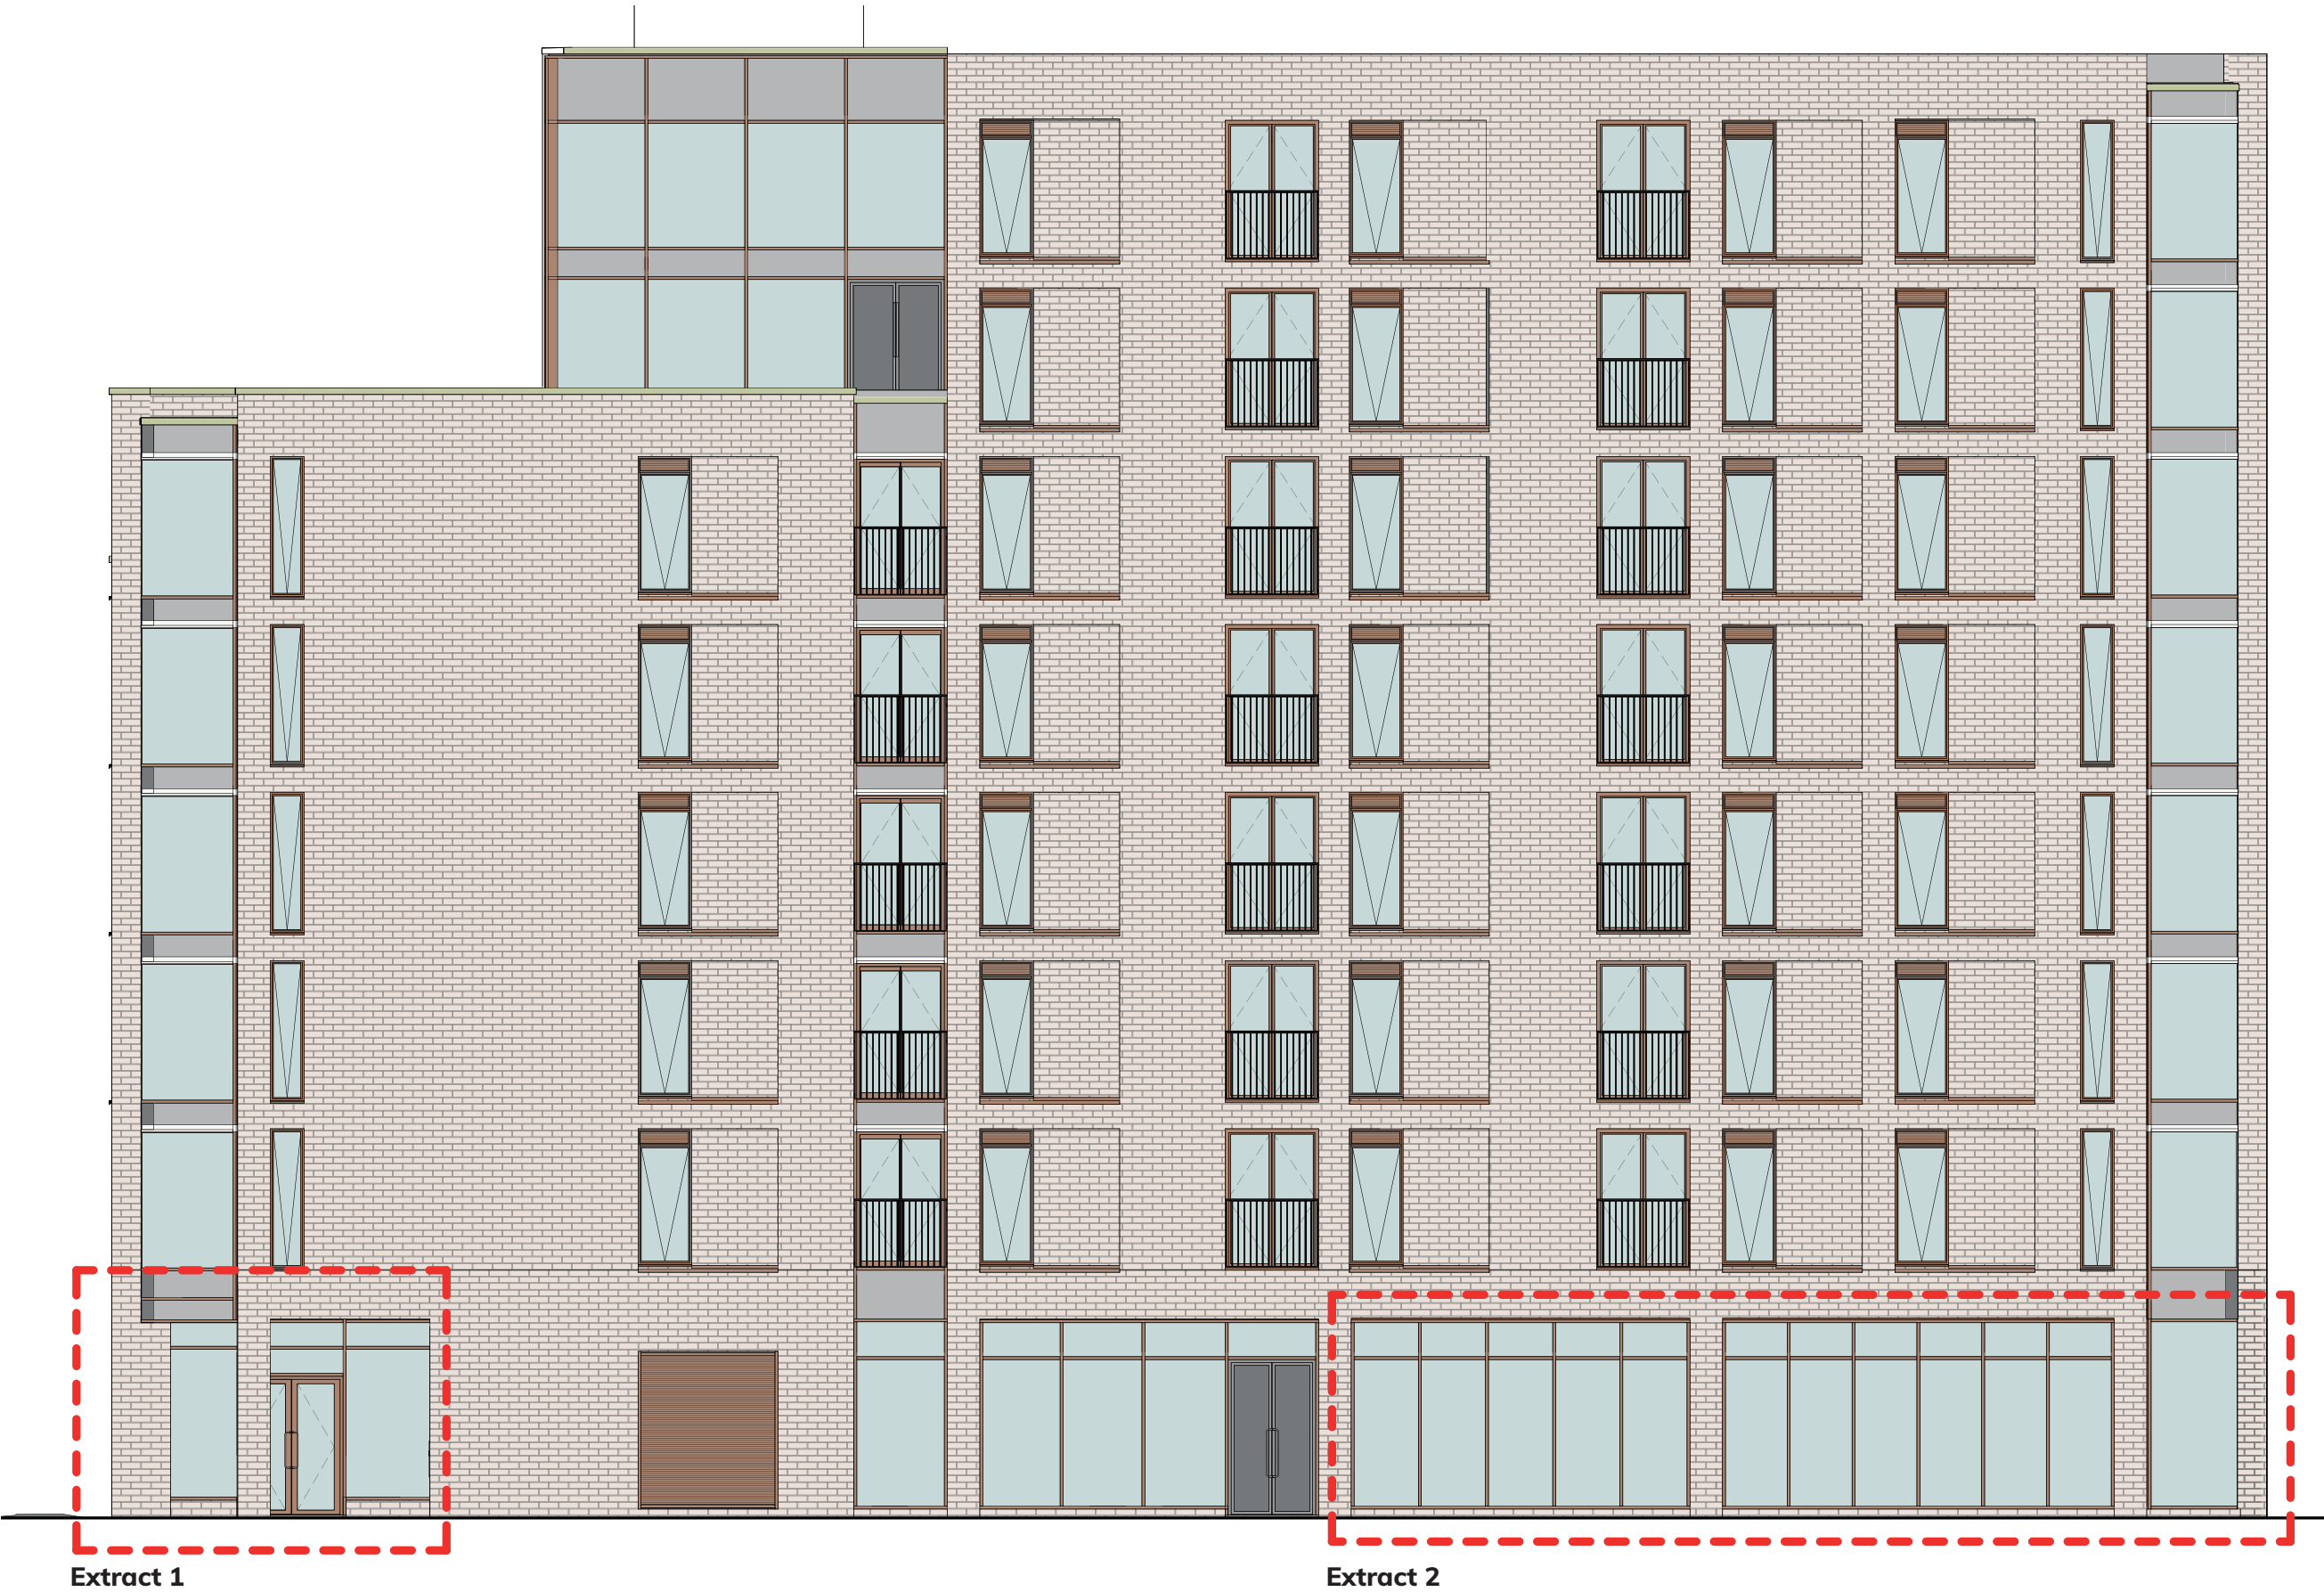

Block A - Oldham Street Elevation

Elevation A2

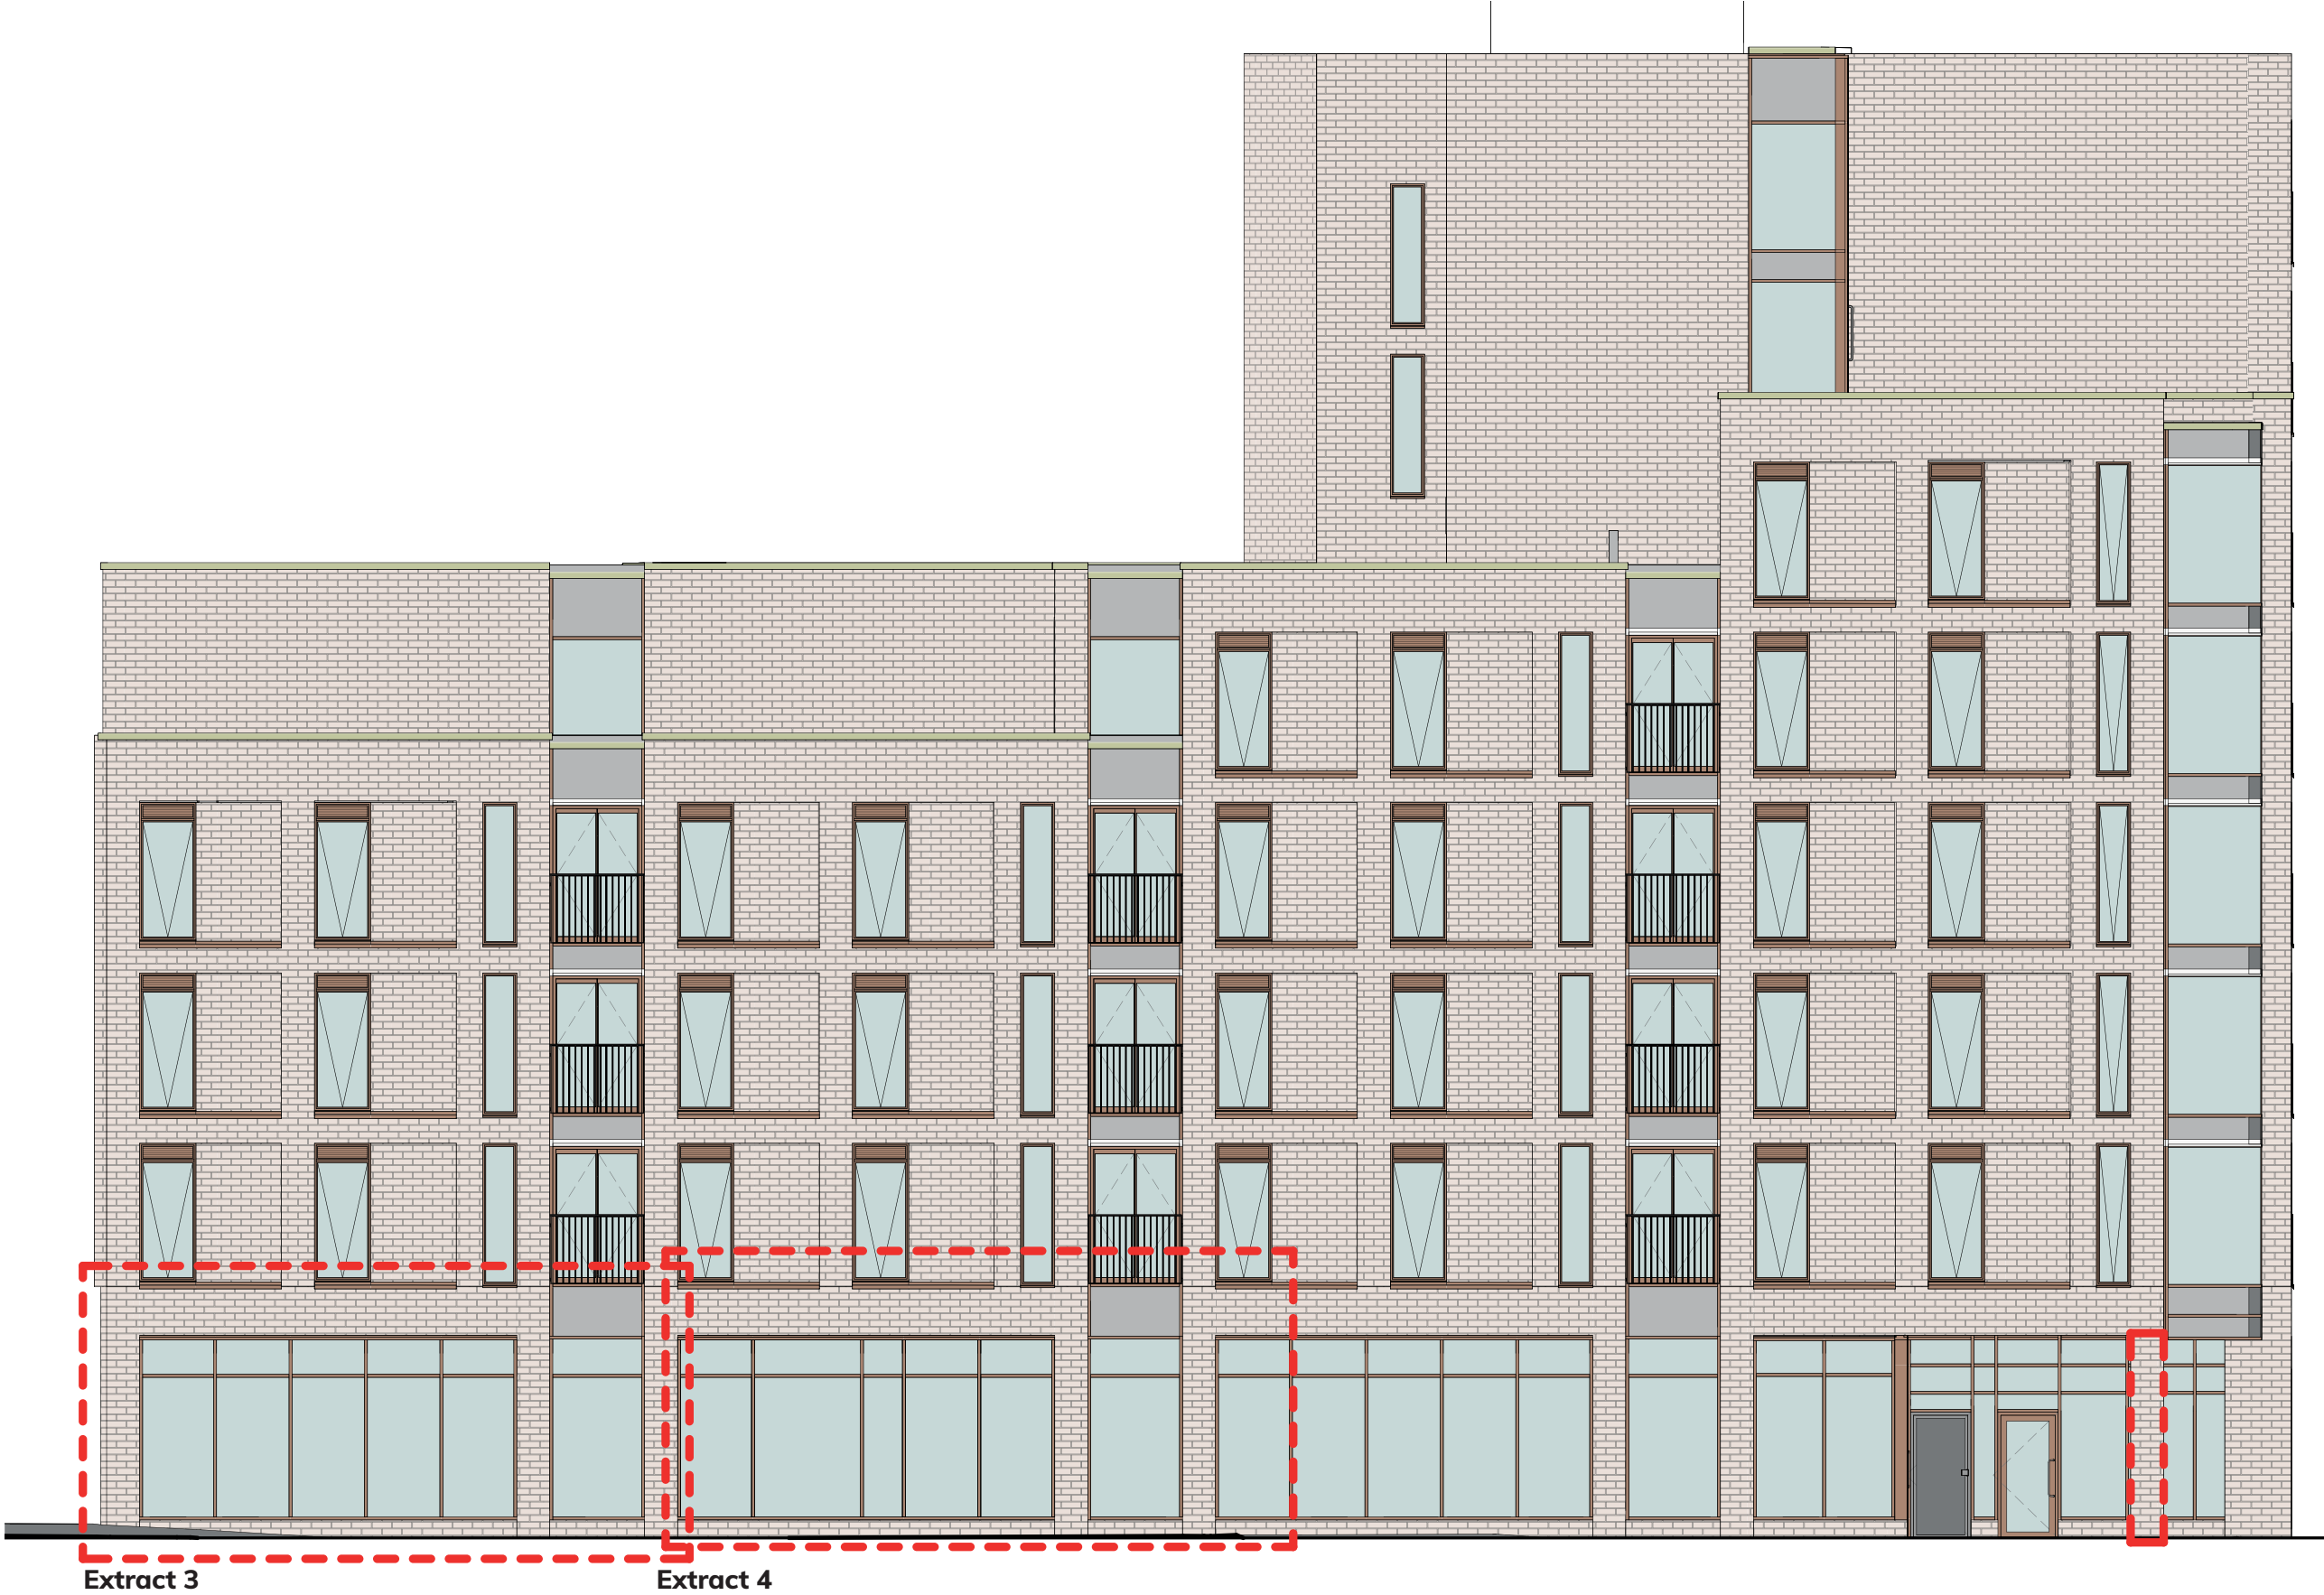

Block A Units



Extract 1



Extract 2

Block A Units




Extract 3



Extract 4


Block B - Spear Street Elevation

Elevation B1

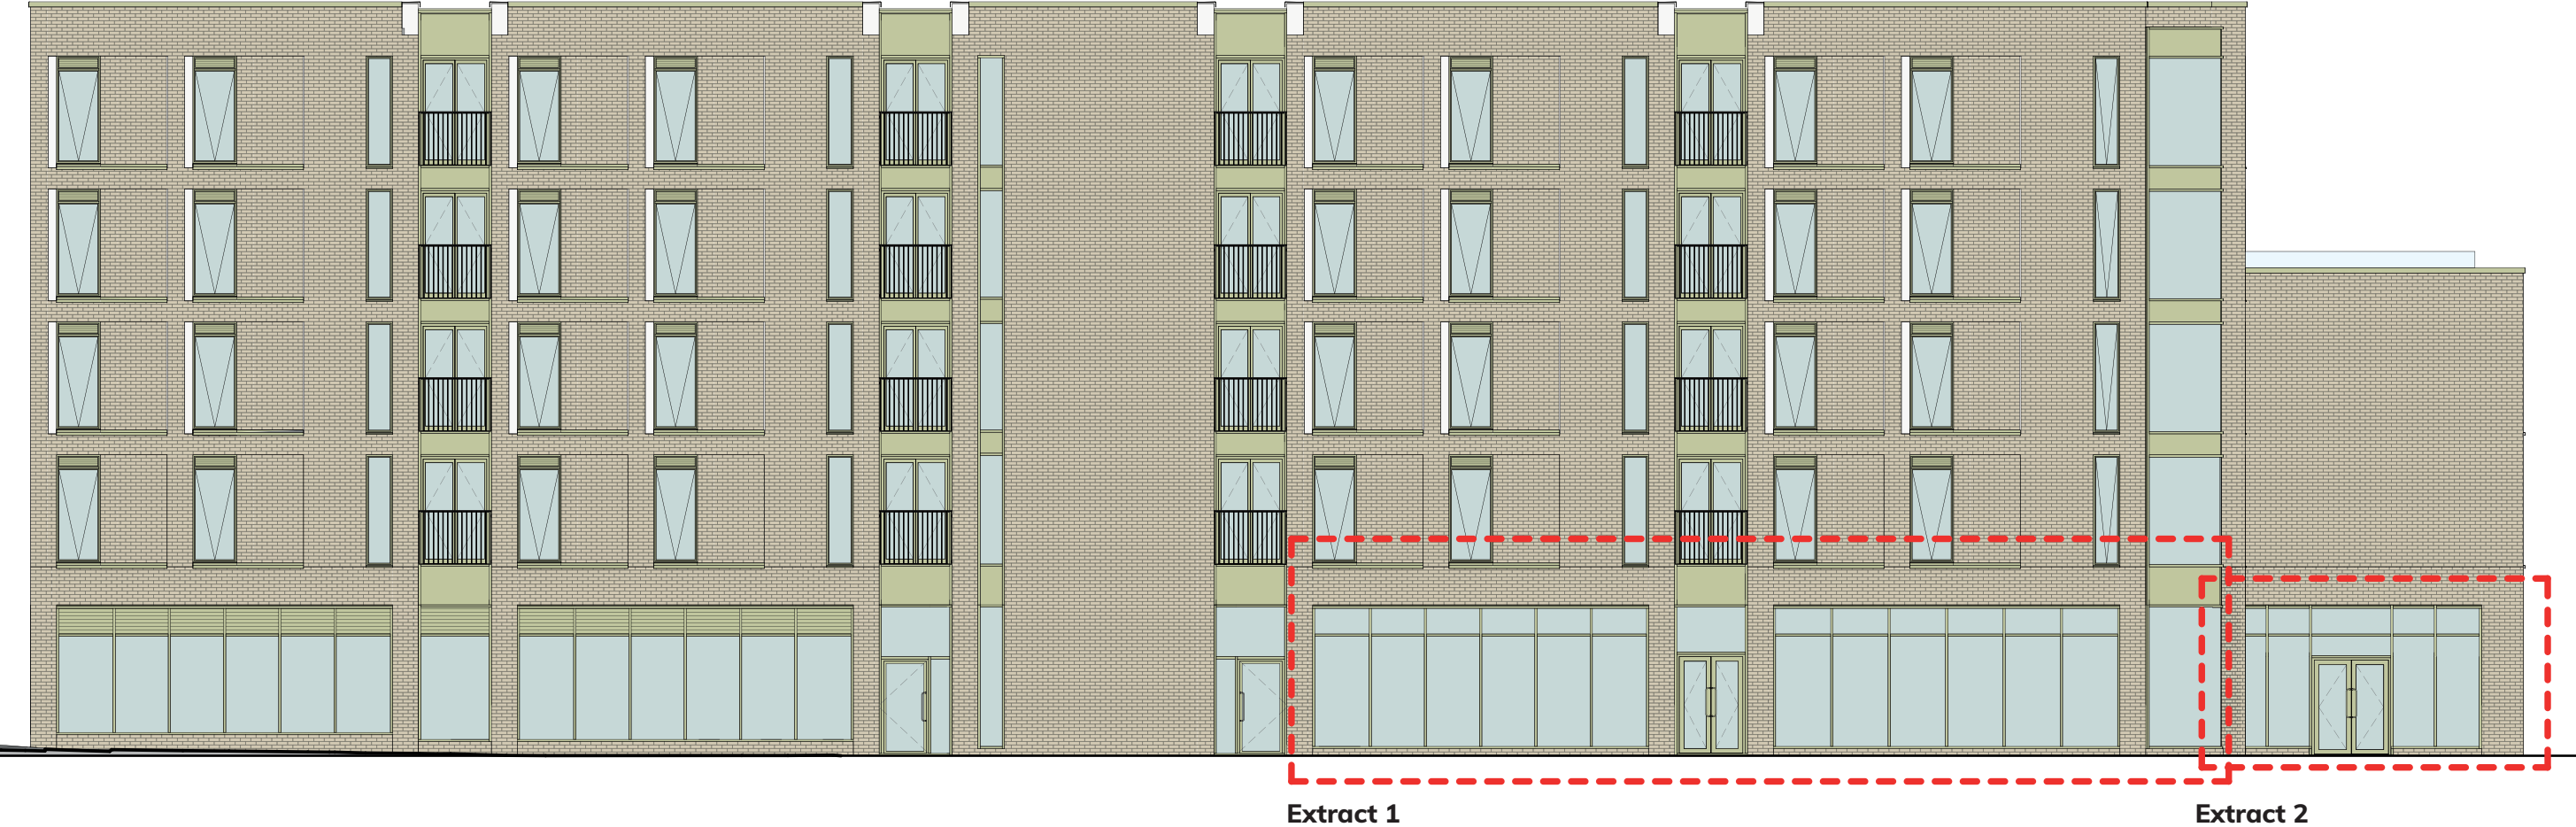

Block B - Warwick Street Elevation

Elevation B3

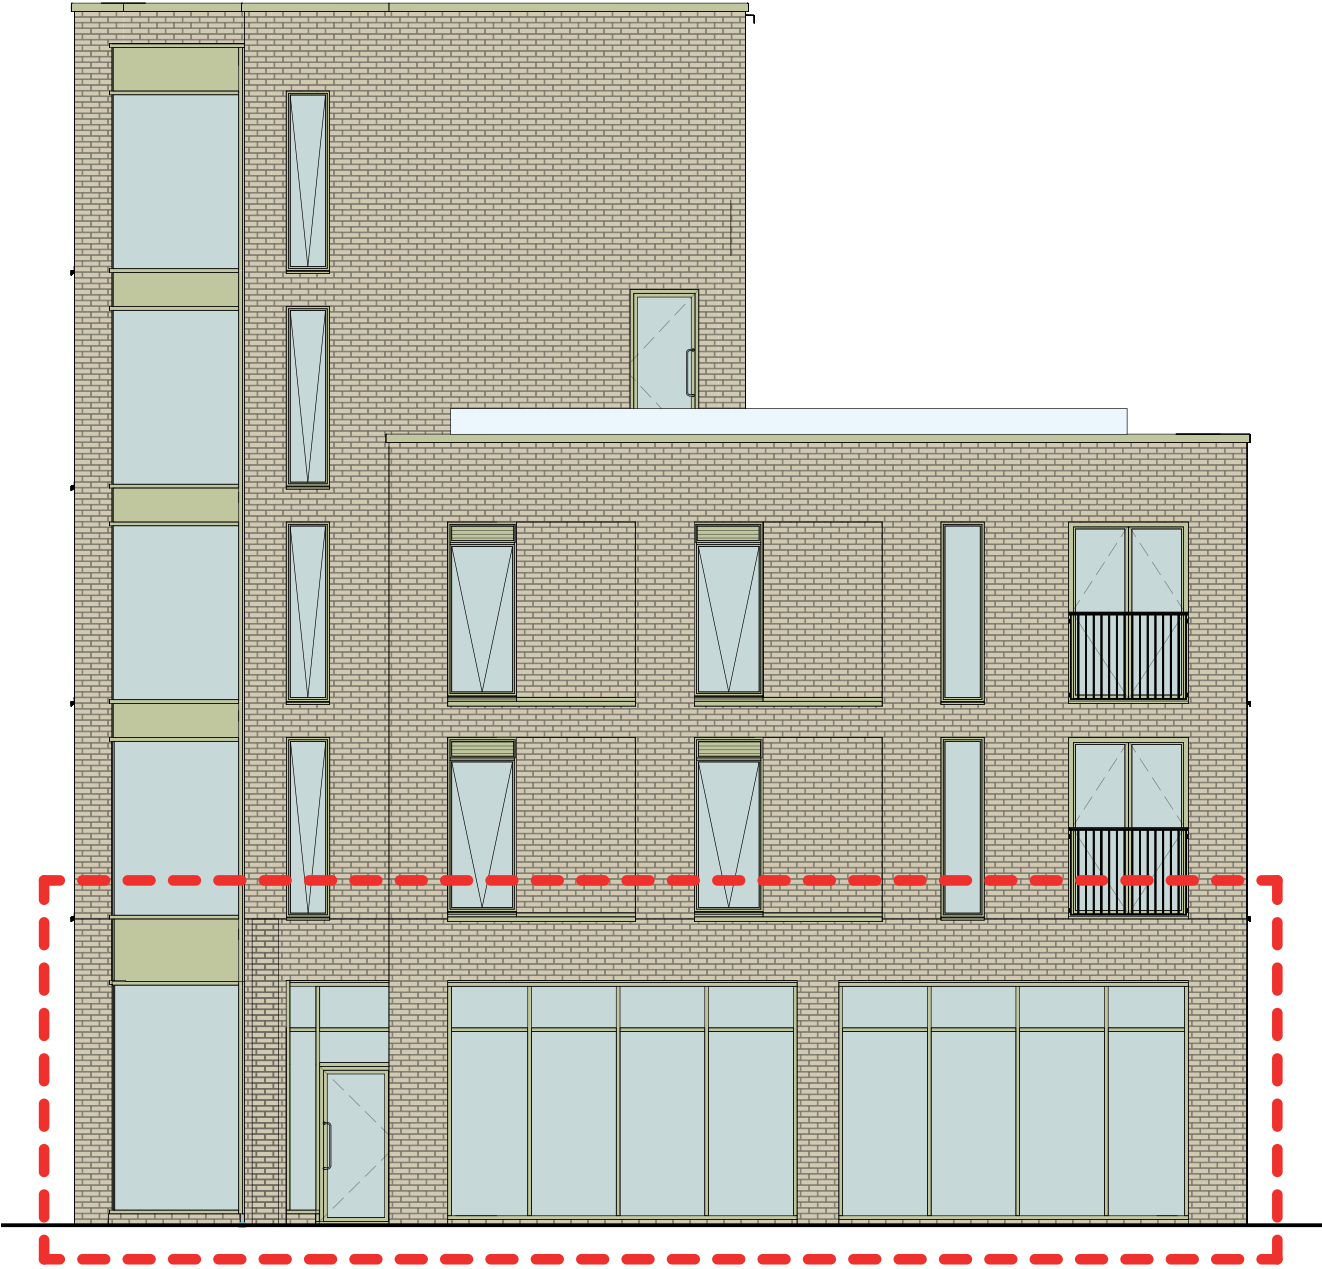

Extract 3

Block B - Bradley Street Elevation


Elevation B2




Block B Units



Extract 1

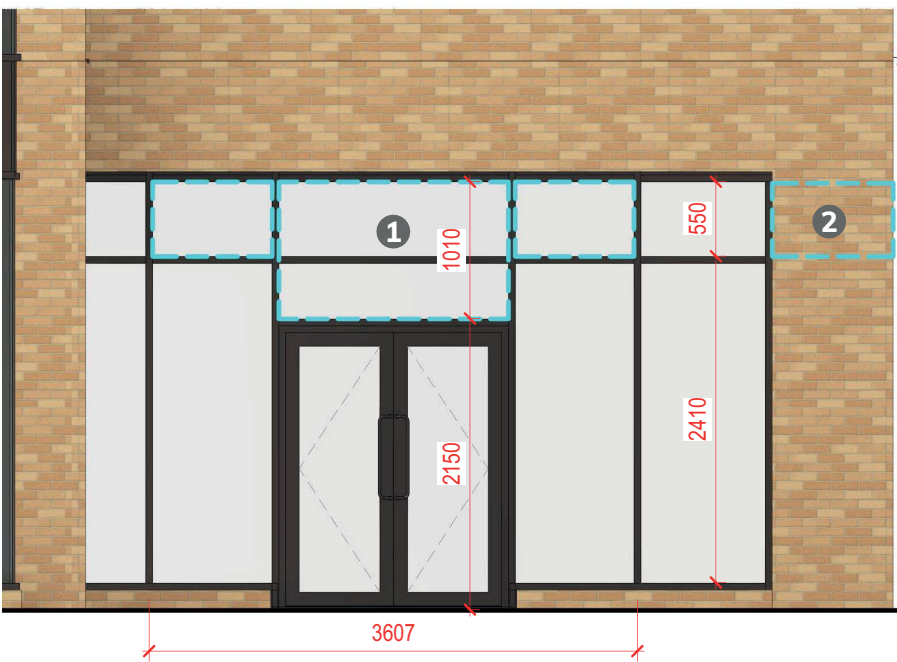


Extract 2

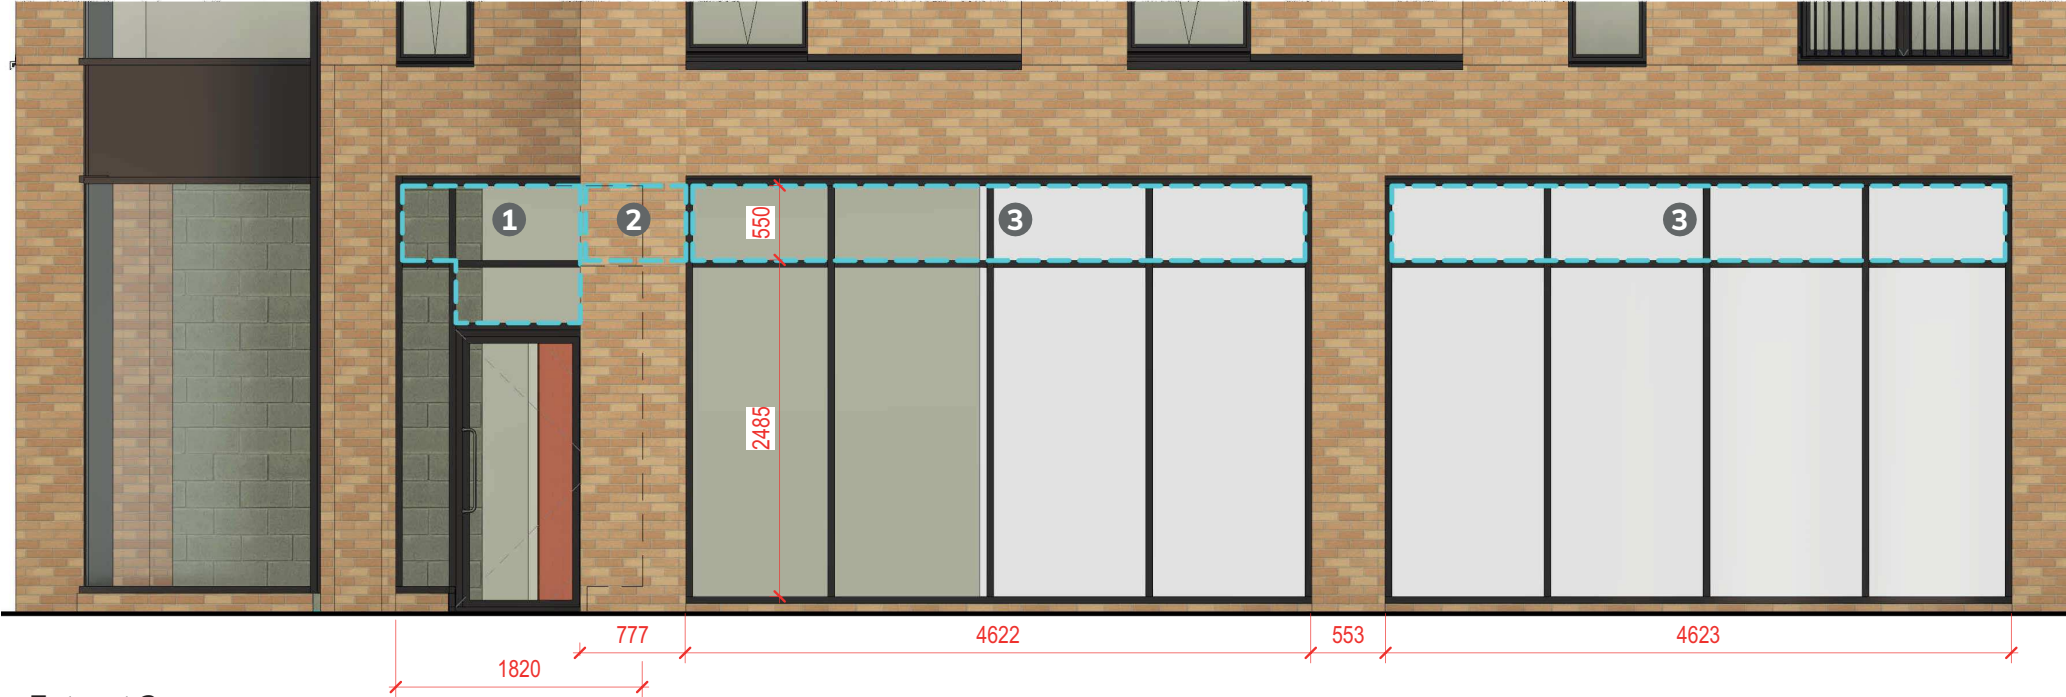


Extract 3

Block B Units

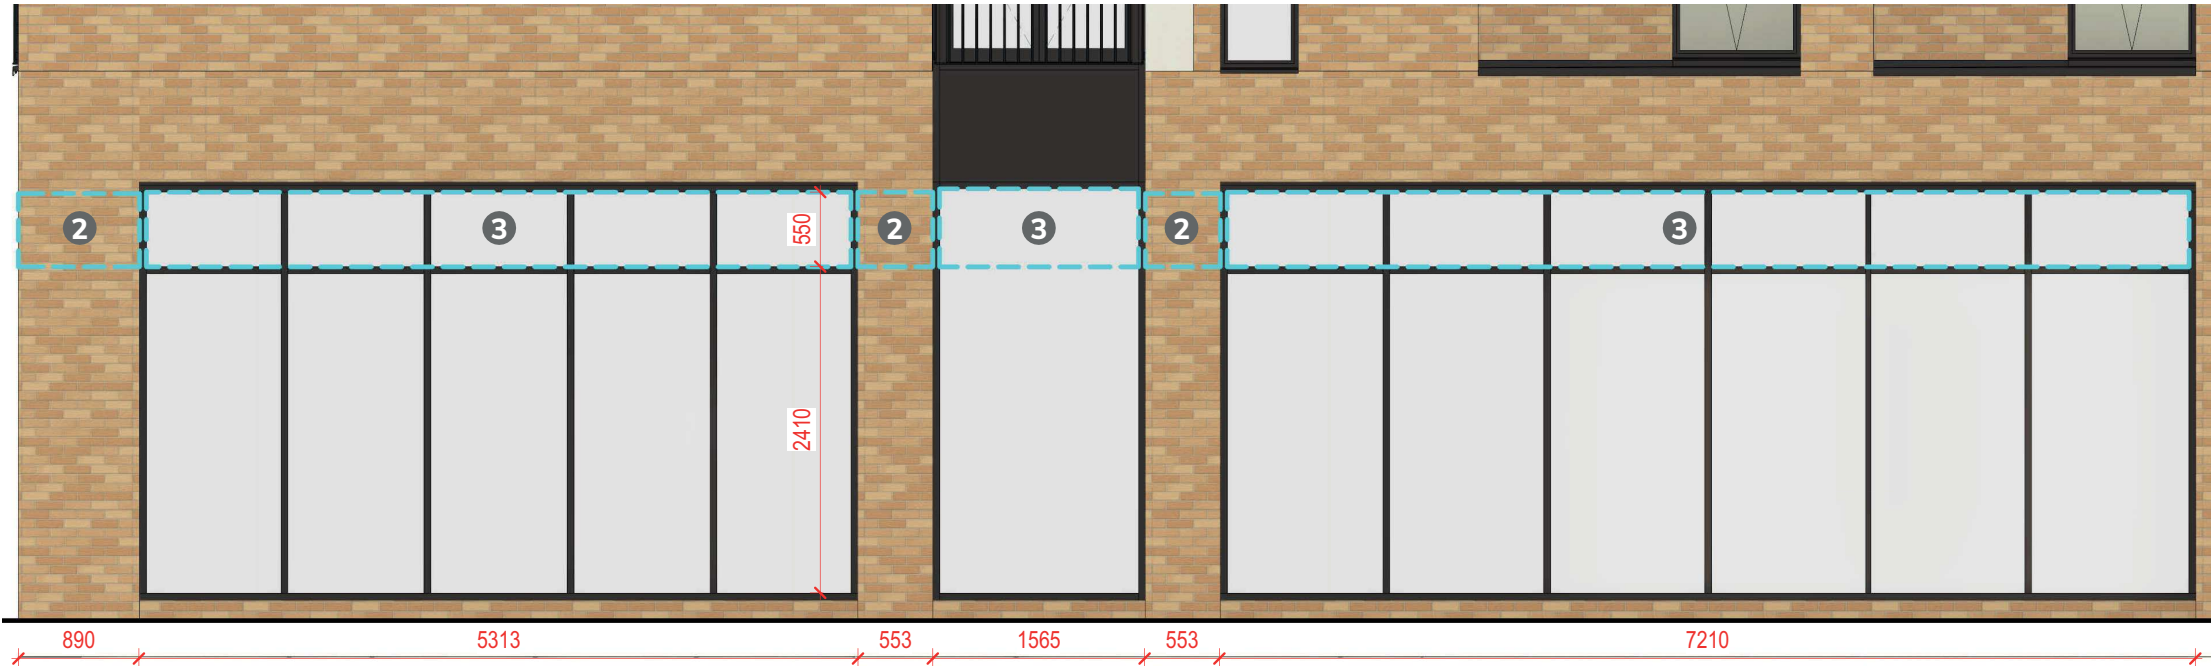

Extract 4

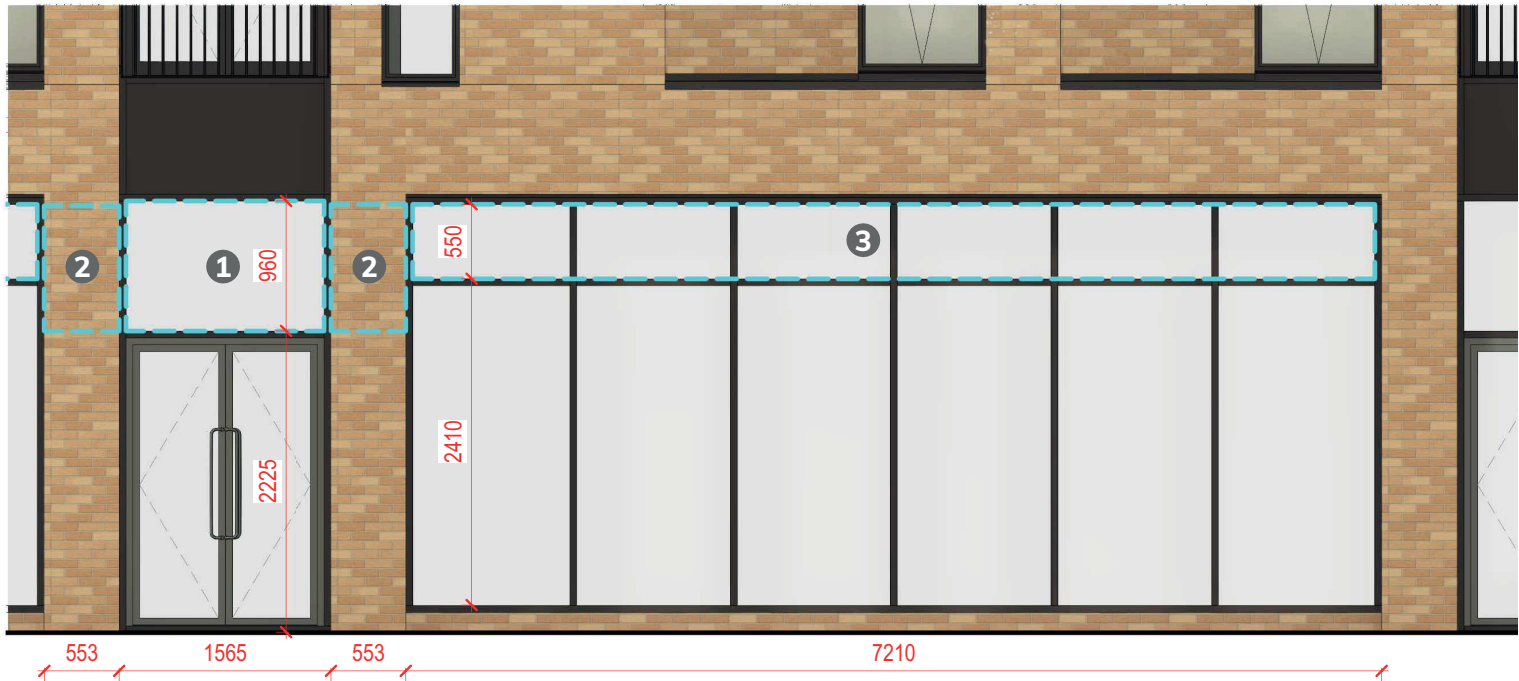

Extract 5

www.franklinellis.co.uk



The Old Pumphouse 5 The Ropewalk Nottingham NG1 5DU
LCB Depot 31 Rutland Street Leicester LE1 1RE
T 0115 941 8475 E enquiry@franklinellis.co.uk