

Description:

- Typical Planting Detail

Shrubs, Perennials and Ornamental Grasses:

- Species: Refer to Planting Schedule
- Size: Refer to Planting Schedule
- Root Type: Airpot Containerised
- Approval: Sample images to be provided to Landscape Architect for approval.
- Supplier: Johnson of Whixley or equal and approved

Mulch:

- Material: FSC Certified Softwood , free from pests, diseases, weeds and any additives.
- Product: ProMulch ®
- Supplier: Rolawn or equal and approved
- Approval: FSC Certification to be submitted for approval by Landscape Architect prior to procurement.

Imported Topsoil:


- Material: Multi Purpose Topsoil to BS3882:2015
- Product: Submit Proposals
- Certification: Topsoil Certification to be submitted for approval by Landscape Architect prior to procurement.

Specified Subsoil:


- Material: Subsoil to BS8601:2013

Drainage Board:


- Product: DSE 60 Drainage & Protection Layer
- Material: 100% recycled High density Polyethylene
- Supplier: Bauder or Equal and approved.
- Size: 975 x 1975 x 60mm
- Fill: Bauder Mineral Drain
- Membrane: To suppliers guidance.

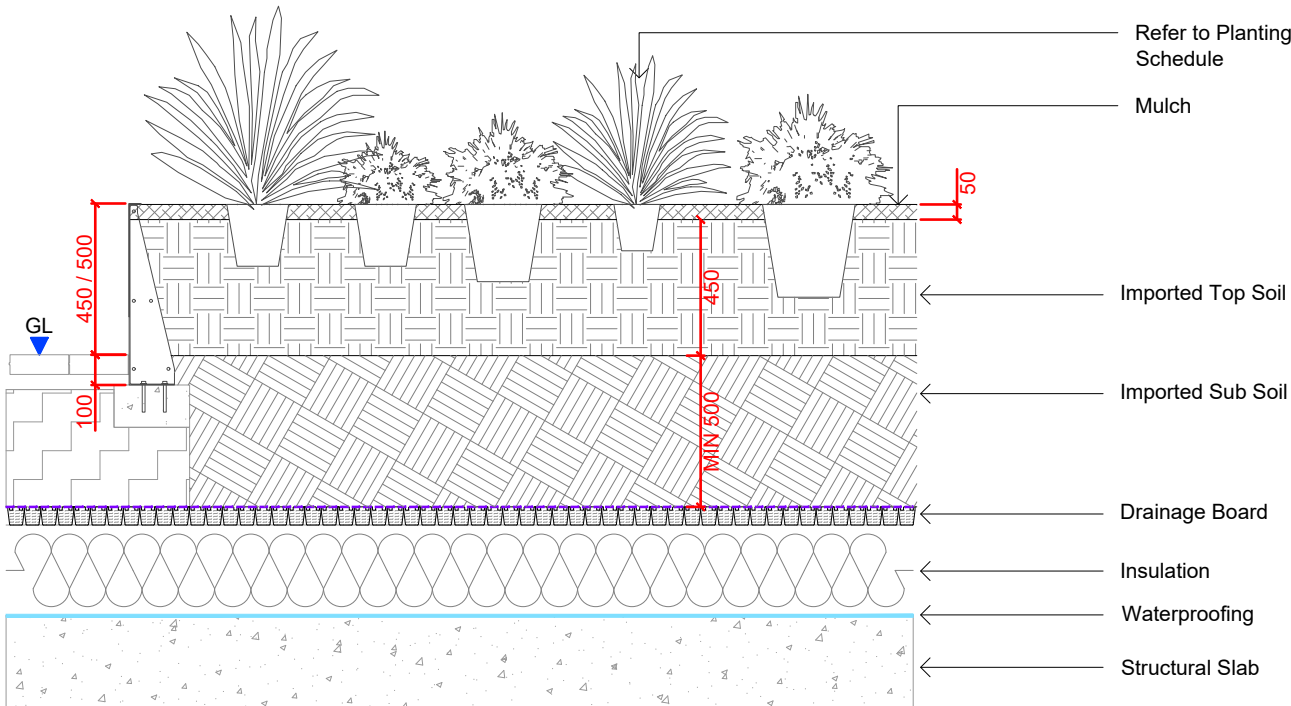


PODIUM METAL EDGING - Extensive Roof Level Change
TYPICAL DETAIL 001 SECTION @ 1:25

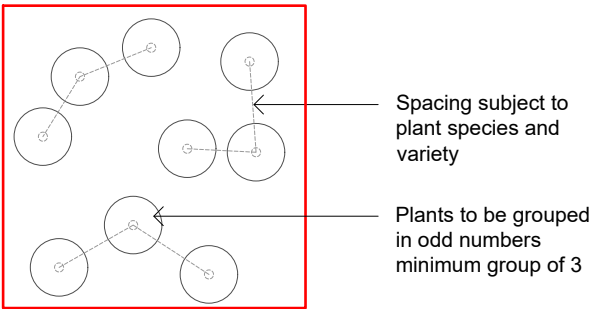


9 PLANTS PER M² RANDOM LAYOUT
DETAIL 002 PLAN @ 1:25

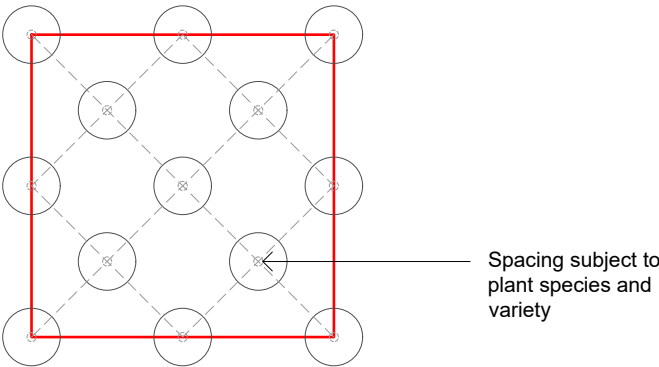

9 PLANTS PER M² STAGGERED LAYOUT
DETAIL 003 PLAN @ 1:25

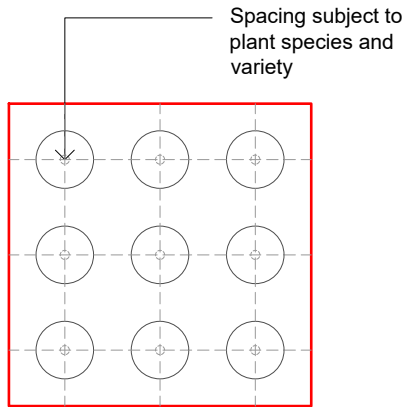

9 PLANTS PER M² LINEAR LAYOUT
DETAIL 004 PLAN @ 1:25

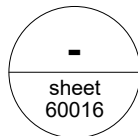

Podium Shrub Planting in Planter: Typical Detail

Scale: 1 : 25

TYPICAL DETAIL

NOTES

1. This drawing is to be read in conjunction with all other drawings and specifications.
2. Do not scale off this drawing. Written dimensions to be taken only.
3. Any discrepancies found between this drawing and other drawings and specifications in the construction documents must be referred to the Landscape Architect prior to work commencing.
4. This drawing must not be copied in whole or in part without prior written consent of Optimised Environments Ltd.

DRAWING INFORMATION BASED UPON

Emapsite: © Crown copyright and database rights 2019 Ordnance Survey 0100031673.
OS OpenData: Contains OS data © Crown copyright and database right (2019).
Google Earth: Please show the attribution statement shown on the Google map or image that you are using.
Topographical Survey: Please reference surveyor's survey.

CDM INFORMATION

1. To be completed

01	Stage 4 Update	CO	15.12.22
Issue	Revision	Initial	Date

open
optimised environments

optimised environments ltd

EDINBURGH 2nd Floor | Quartermile Two | 2 Lister Square | Edinburgh | EH3 9GL
t 0131 221 5920 w optimisedenvironments.com

LONDON Unit 6 | 36-42 New Inn Yard | Shoreditch | London | EC2A 3EY
t 0203 984 4022 w optimisedenvironments.com

MANCHESTER 86 Princess Street | Manchester | M1 6NG
t 0161 696 7550 w optimisedenvironments.com

Optimised Environments Ltd. Registered in Scotland SC359690.
Registered address: 2nd Floor | Quartermile Two | 2 Lister Square | Edinburgh | EH3 9GL

Client

Downing Living (Manchester) Limited

Project

PLOT 11 FIRST STREET SOUTH

Manchester

Drawing Title

**Podium Shrub Planting in Planter
Typical Detail
Page 1 of 1**

Scale Bar North
0.25m 0.50m 0.75m 1.00m 1.25m

Scale: 1:25@A3 Date: 23.09.22

By: CO Status: TENDER

Checked: AW Approved: AW

Drawing Number
M90183_60016

Rev
01