


This drawing is provided as a document to gain either Planning Permission or Building Regulation approval purposes only. It is not a guarantee that Planning Permission will be granted.

This drawing and all contents are the copyright of James Campbell Associates Ltd. No copies to be made from the drawing & details within unless authorised by James Campbell Associates Ltd.

The contract for the works is between the client and his / her contractor. Contractor to visit site, study the details provided within the drawing and be familiar with both the work to be carried out in accordance with the details provided. Any stated dimension must be checked prior to any form of construction. All works and materials to comply with all relevant British Standards and carry a genuine BBA certificate. The materials specified within this drawing are a guide for the contractor as they are recognised materials with genuine BBA certificates etc. Any contractor who decides to use any different materials than that noted on the drawing must inform James Campbell Associates Ltd.

Any discrepancies discovered or items found that where not visible at the time of the initial survey should be reported to James Campbell Associates Ltd for consultation with our client.


CONSTRUCTION NOTES:-

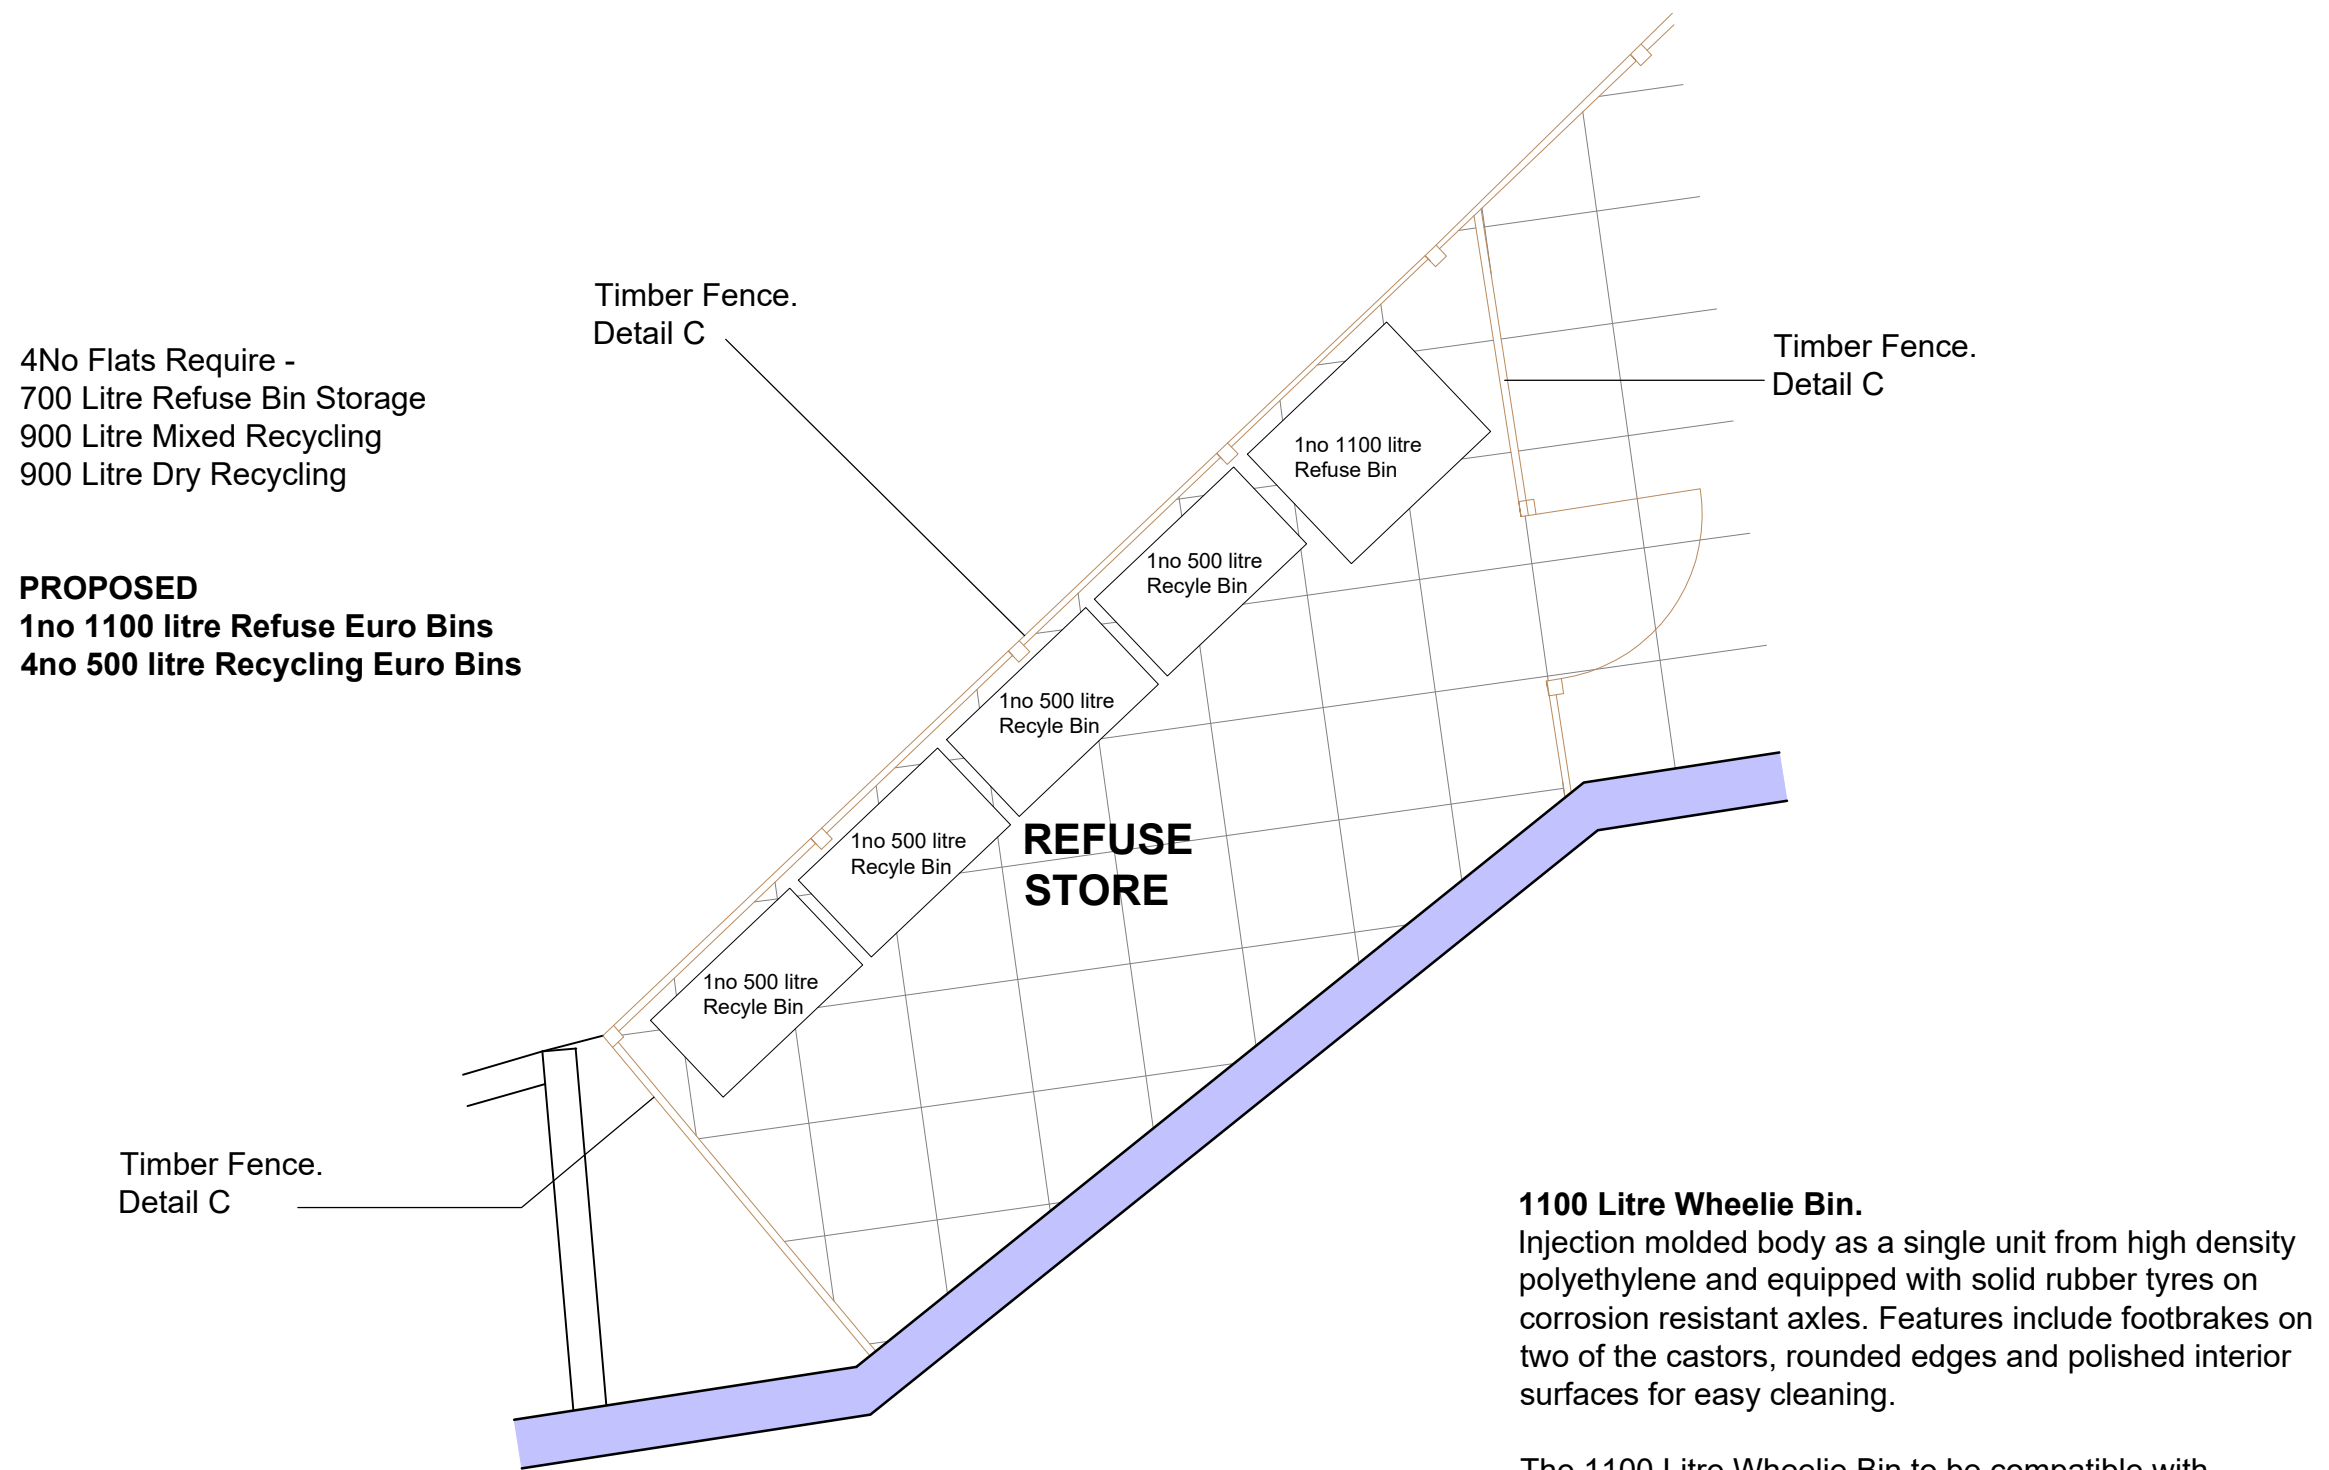

The 1100 Litre Wheelie Bin to be compatible with standard lifting systems, and conform to EN840 European standards.

Dimensions for the Flat Lid Bin -

Height 1354 mm
Width 1373 mm
Depth 1073 mm
Wheel Diameter 200 mm
Weight 50 kg

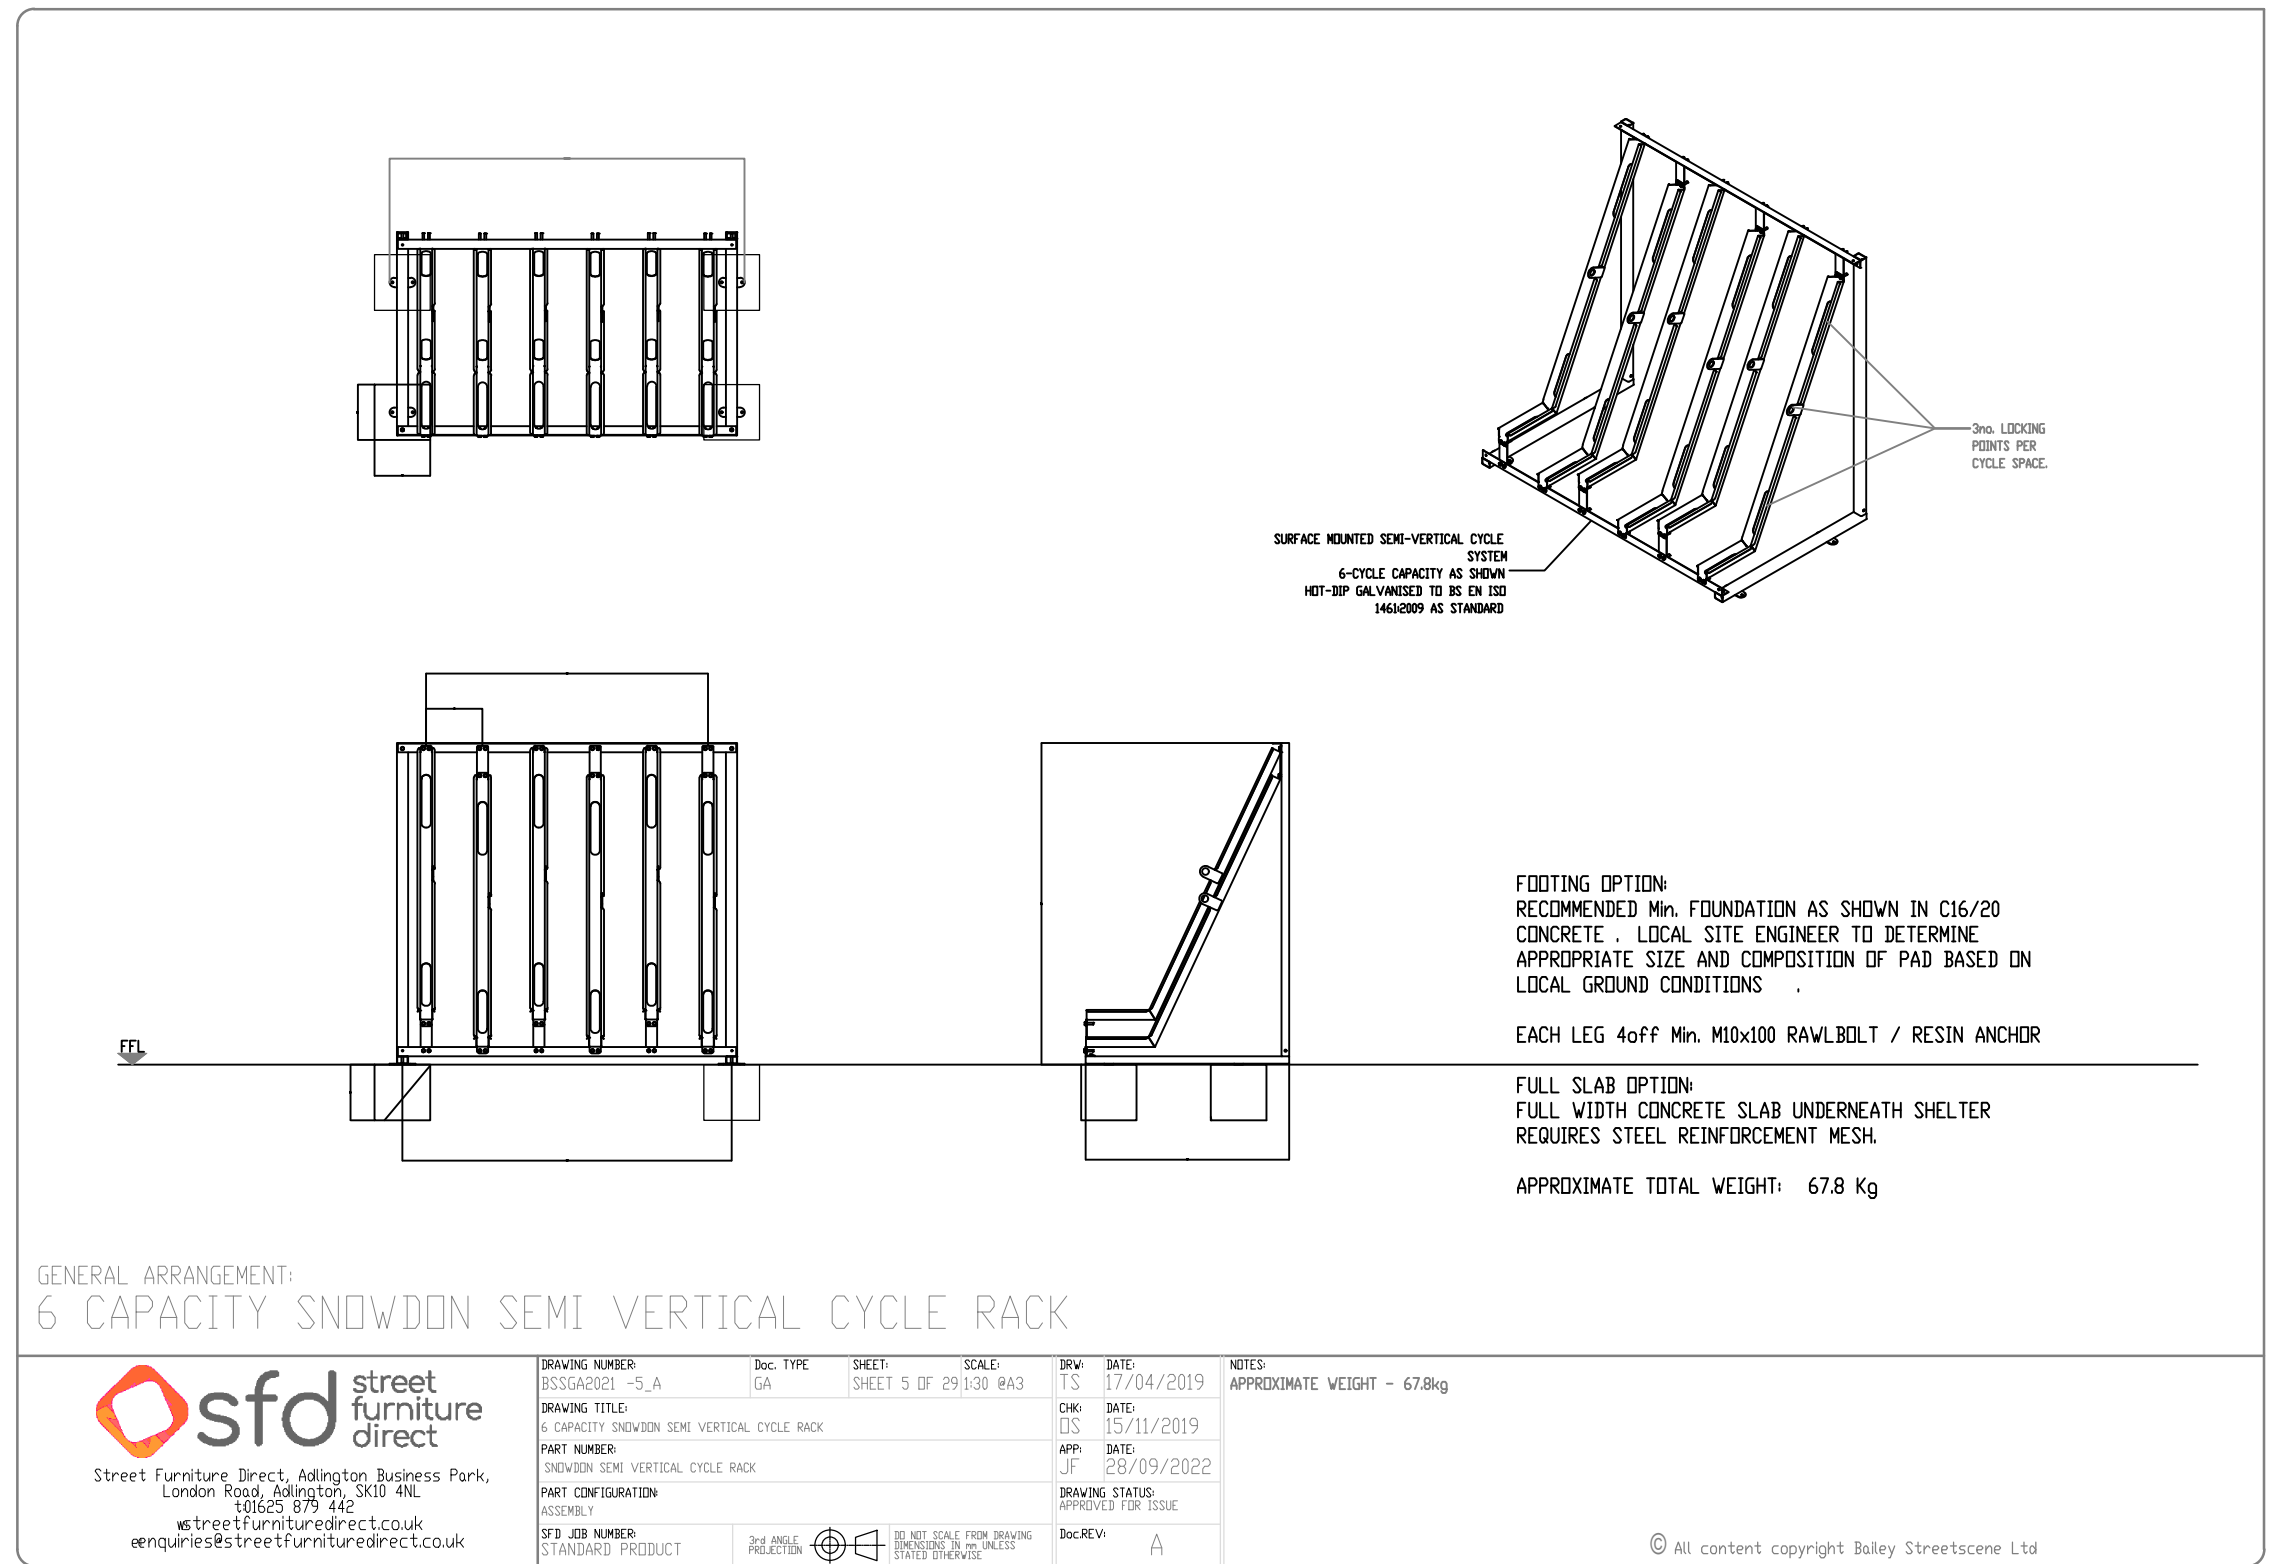

DRAWING TITLE PROPOSED REFUSE STORE

JCA **JAMES CAMPBELL ASSOCIATES LTD**
CHARTERED ARCHITECTURAL SERVICES

CIOB **CIAT**

Campbell House
173 Rochdale Road
Fingrove
Rochdale
OL16 3BN

Tel: 01706 354888
Mob: 07817 623183
Email: admin@jamescampbellassociates.co.uk
Web: www.jamescampbellassociates.co.uk

PROJECT PROPOSED RESIDENTIAL DEVELOPMENT

LOCATION

Land Adjacent to 1133 Rochdale Road
Blackley
Manchester

DRAWN:-	Martin D. Ashworth	DRAWING NUMBER:-
DATE:-	June 2024	22.2919.SC9.5
SCALE:-	1:50 at A1	
ISSUE:-		