




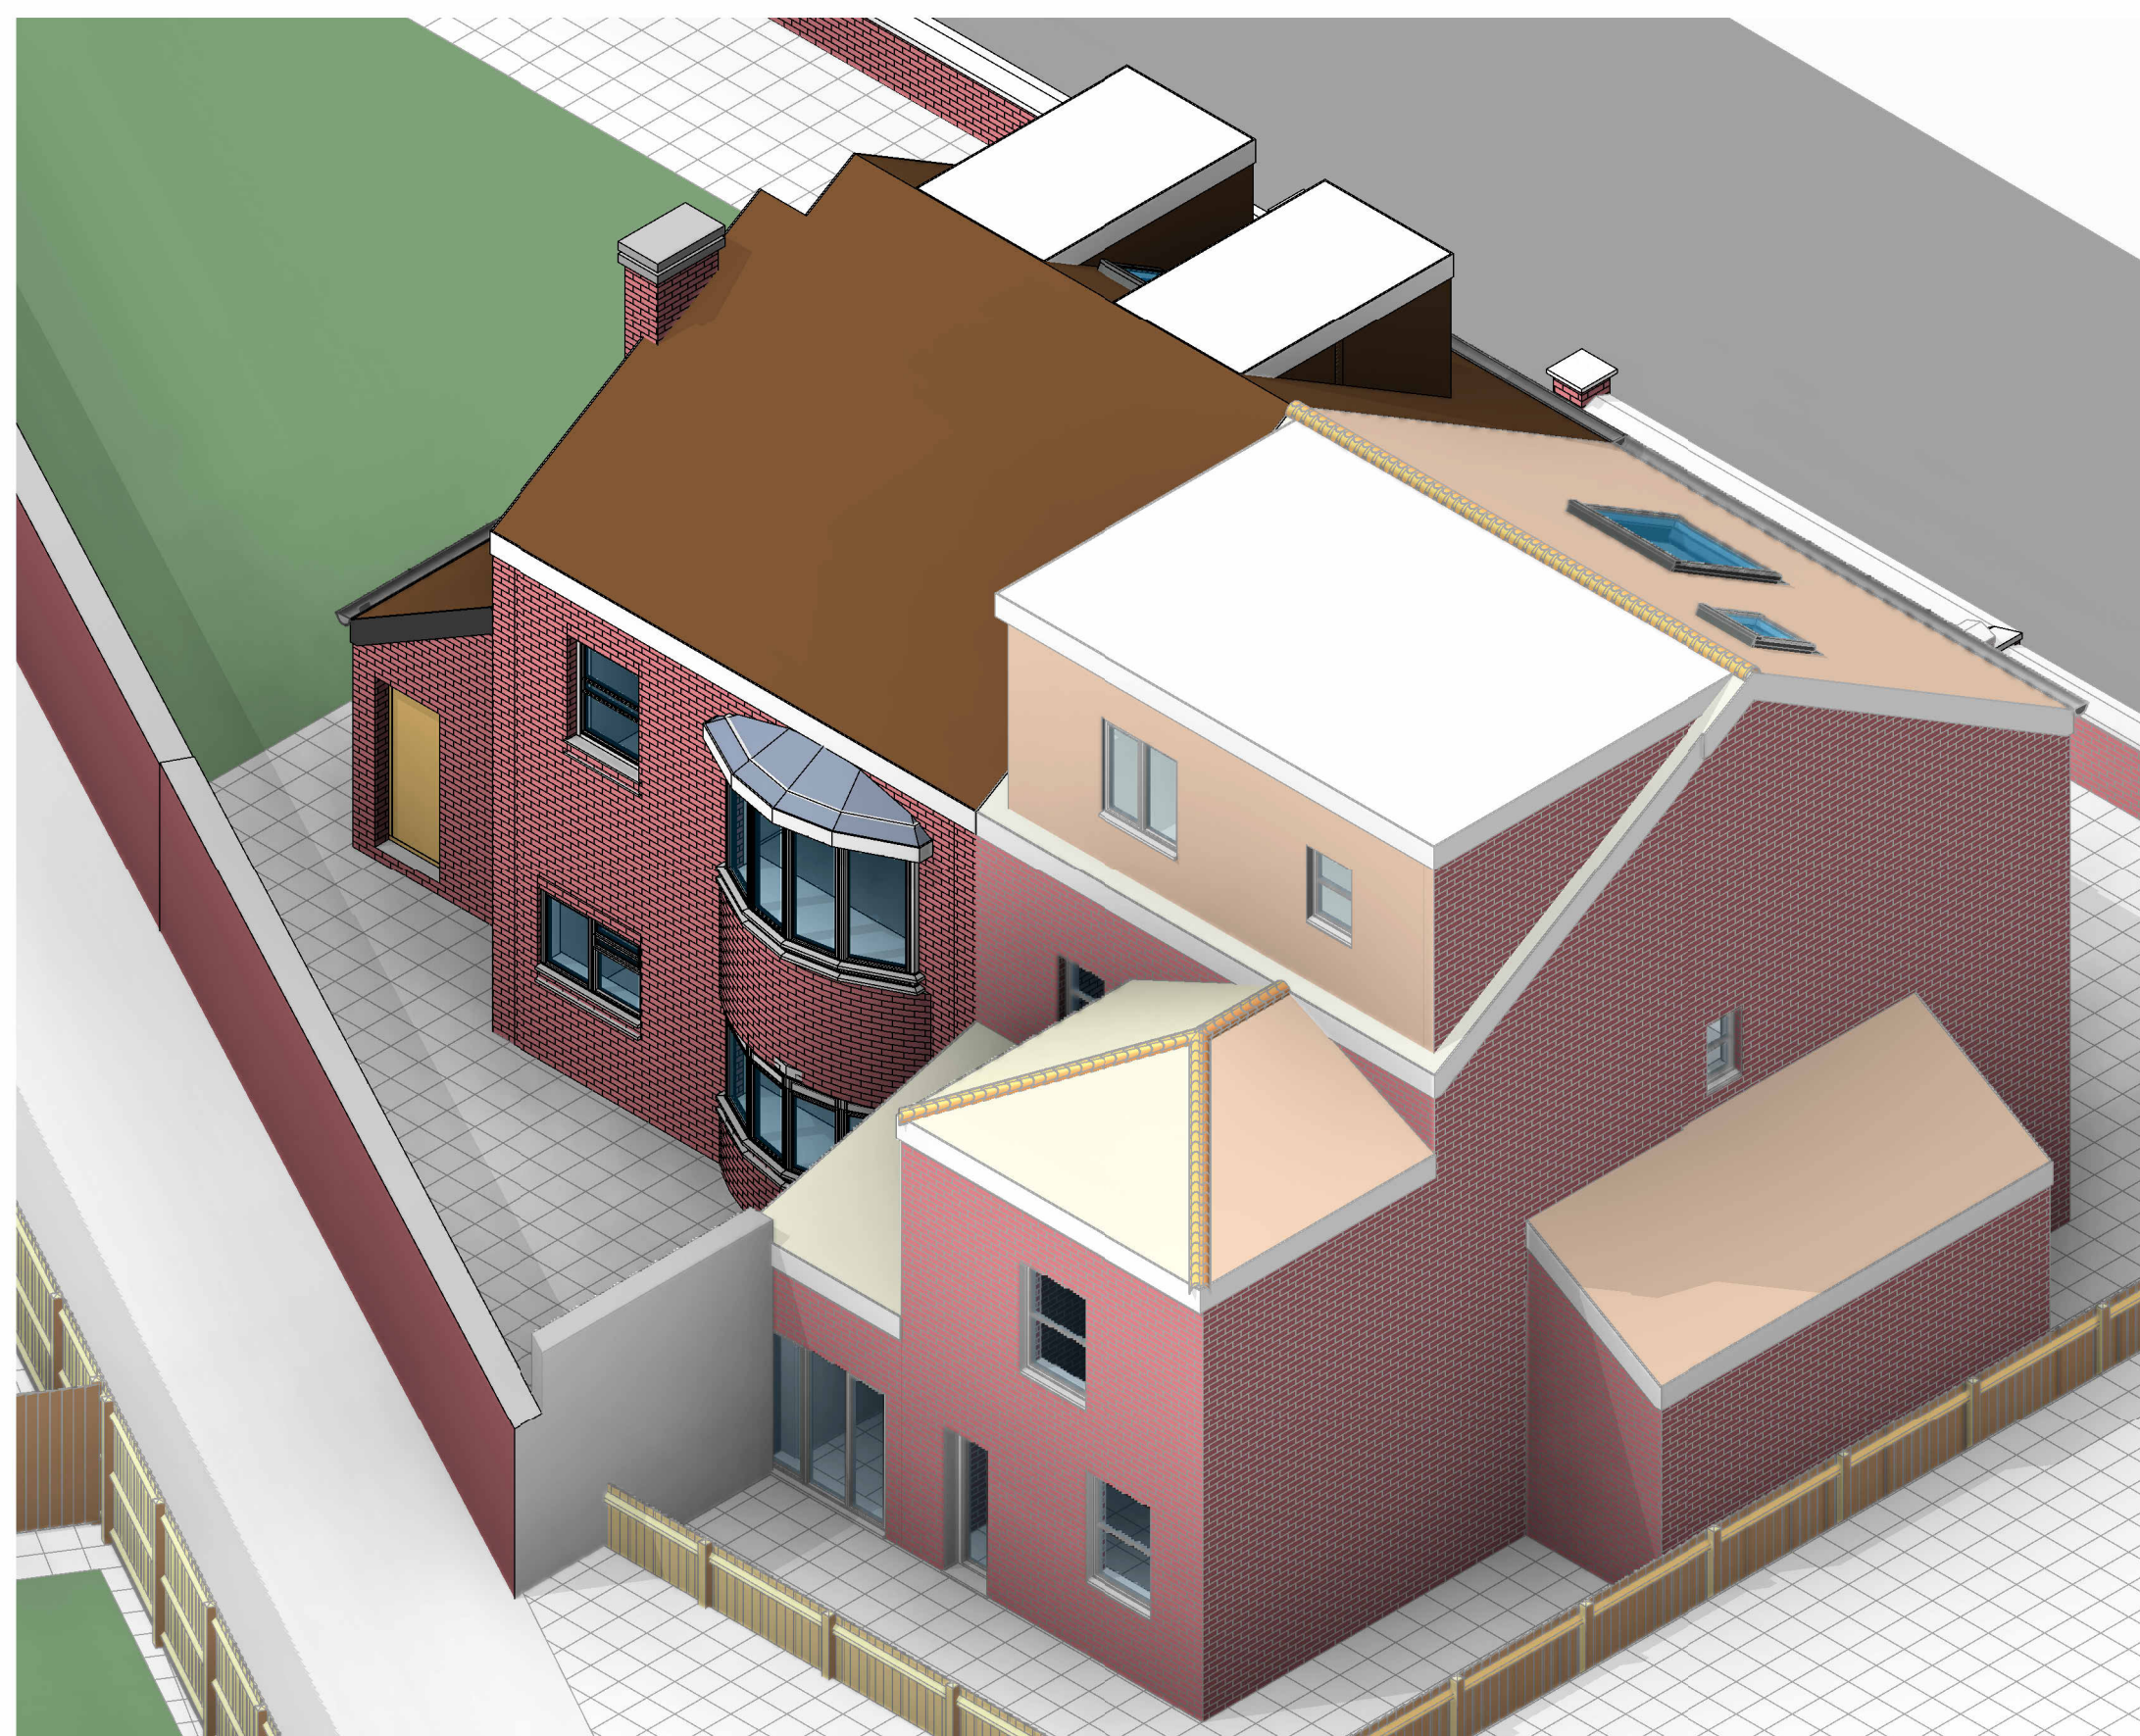


Proposed External View 3

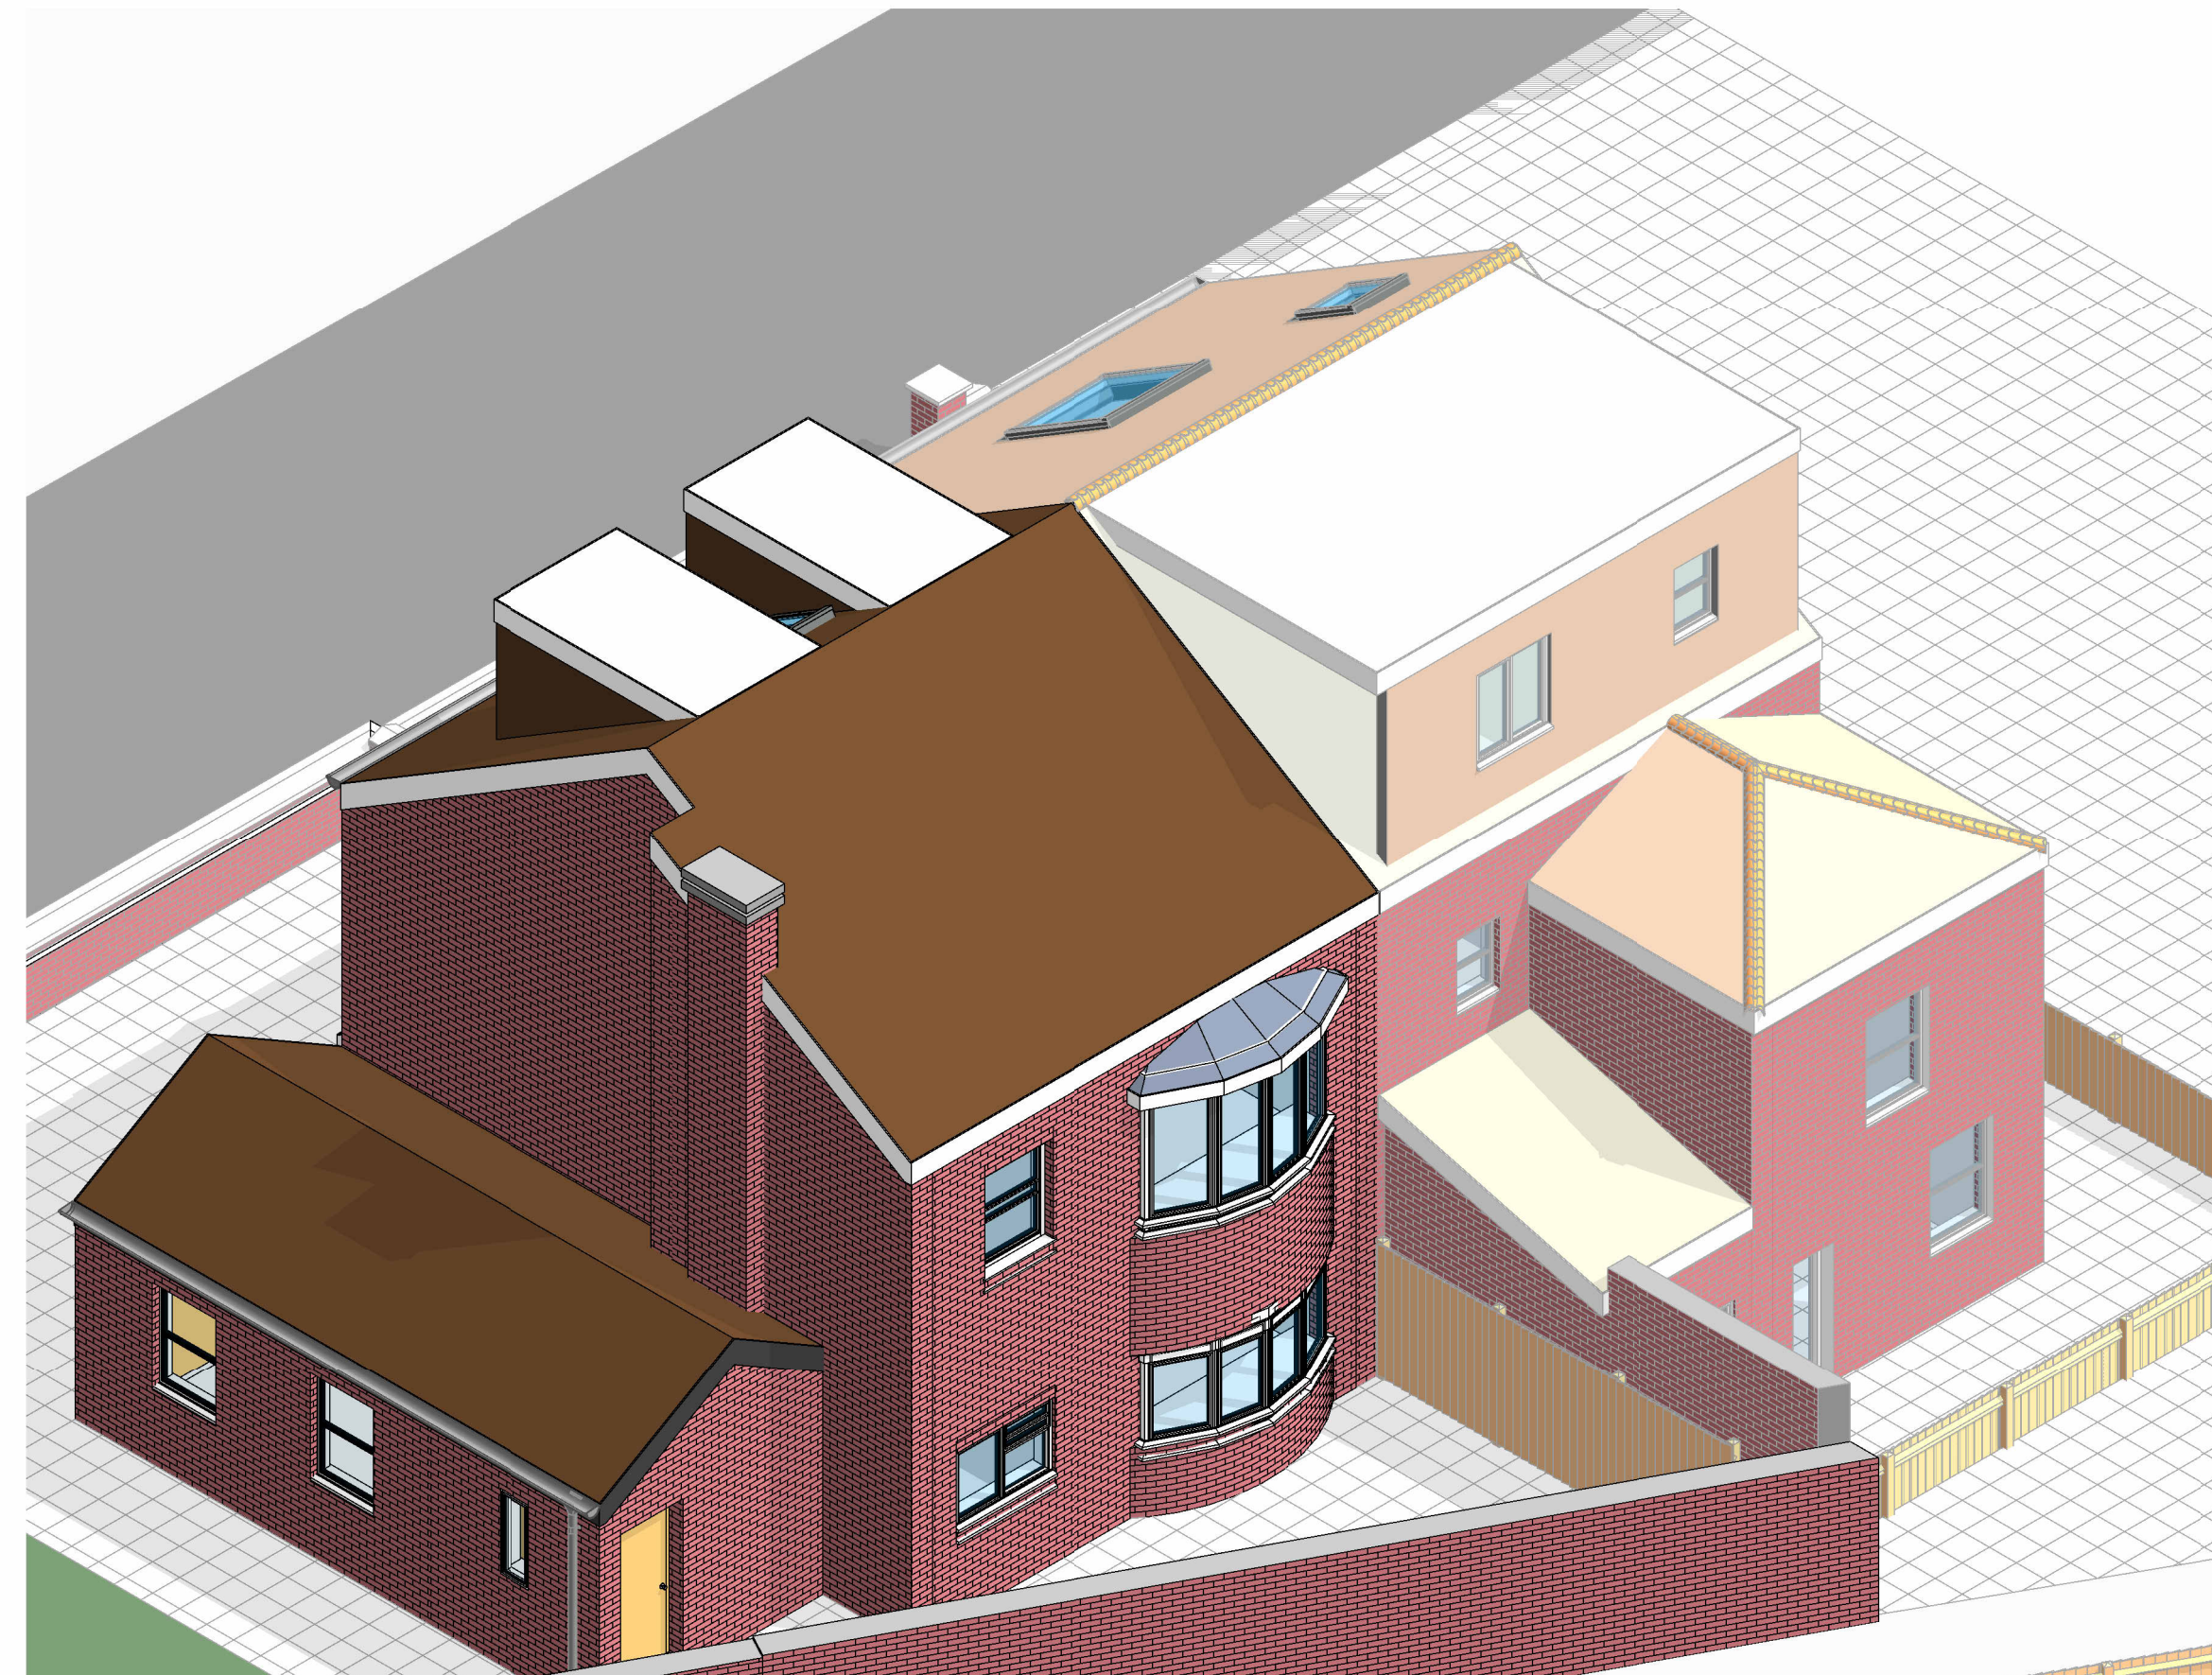

Proposed External View 4

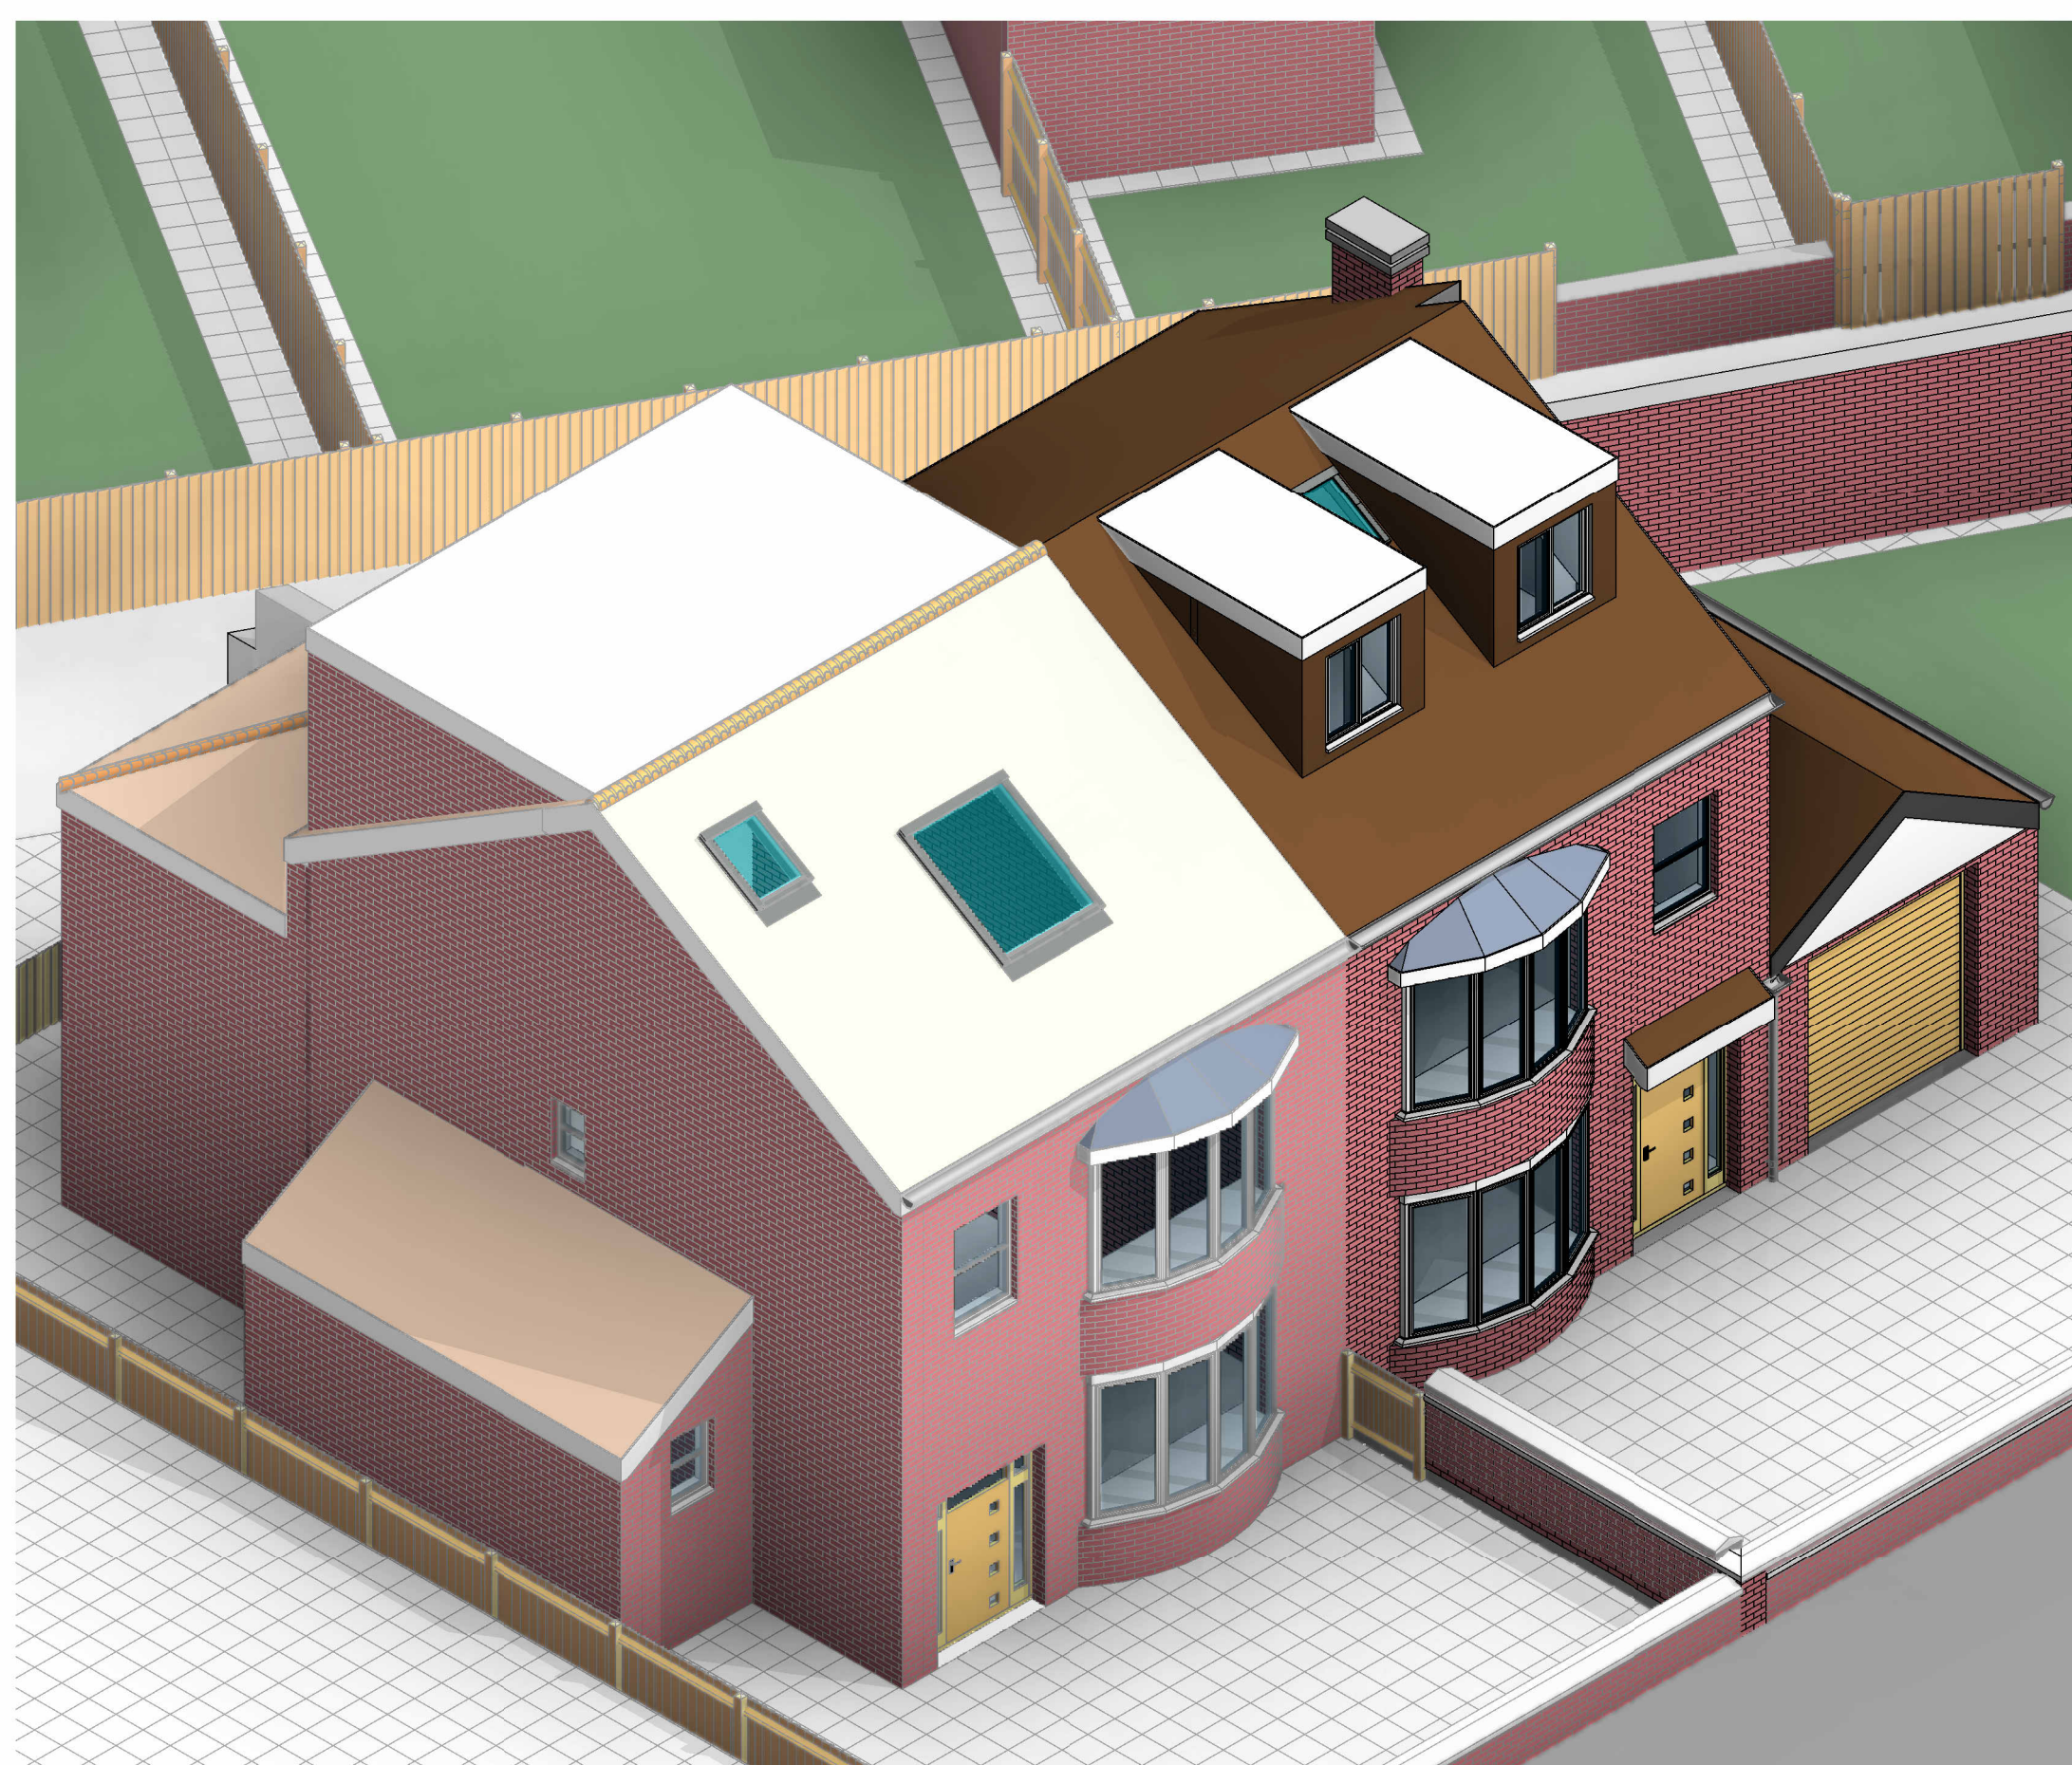

Proposed External View 1

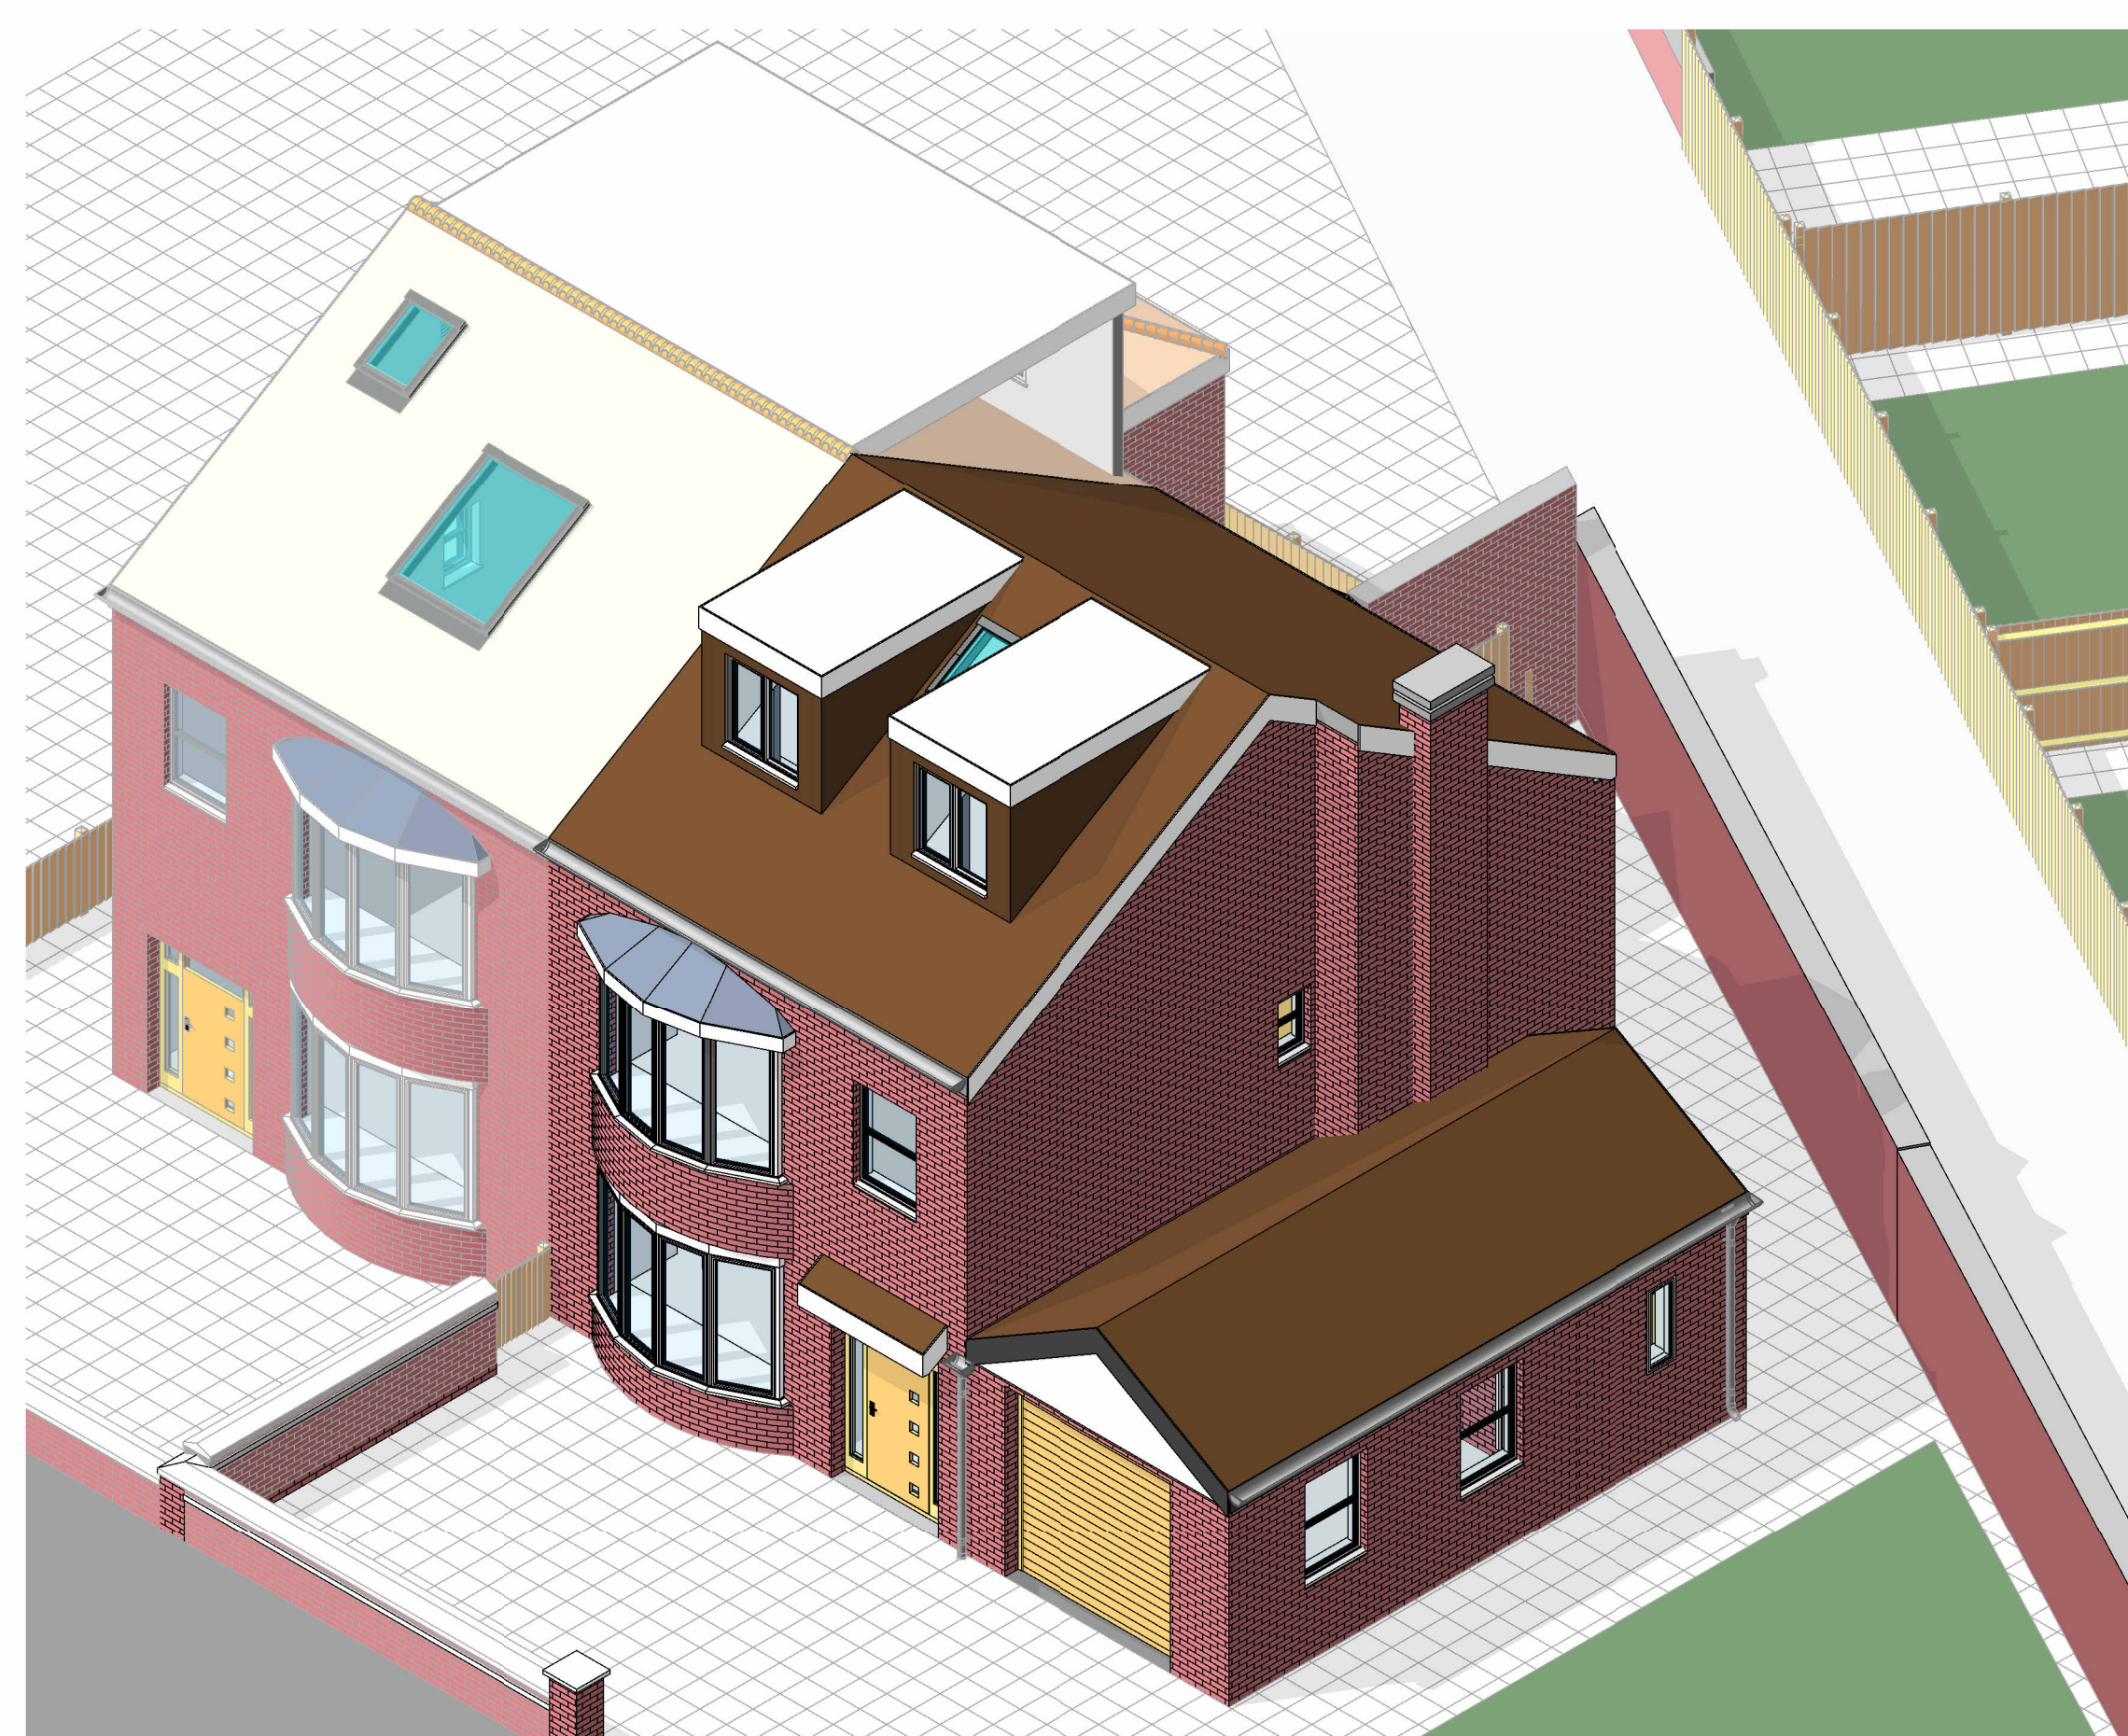

Proposed External View 2

Rear Extension

PLANNING

Date	Description		Issued		Date

Rev	Description	Issued	Dwn	4
-----	-------------	--------	-----	---

Client
Abdullah Hayat

Project
16 Kingsway M19 2DD

Proposed External Views

Scale	Date		
@A1	April '24	AM	US



Home Extension Advisory Service
Suite 318, Broadstone Mill, Broadstone Road, Stockport SK5 7DL
Email: info@heas.co.uk
Tel: 0161 443 4117

0069 | 03 43 Rev. No.