


Location Plan

Site Address: Manchester School Of Management, Booth Street East, Manchester, M13 9SS

Date Produced: 20-Mar-2024

Scale: 1:2500 @A4

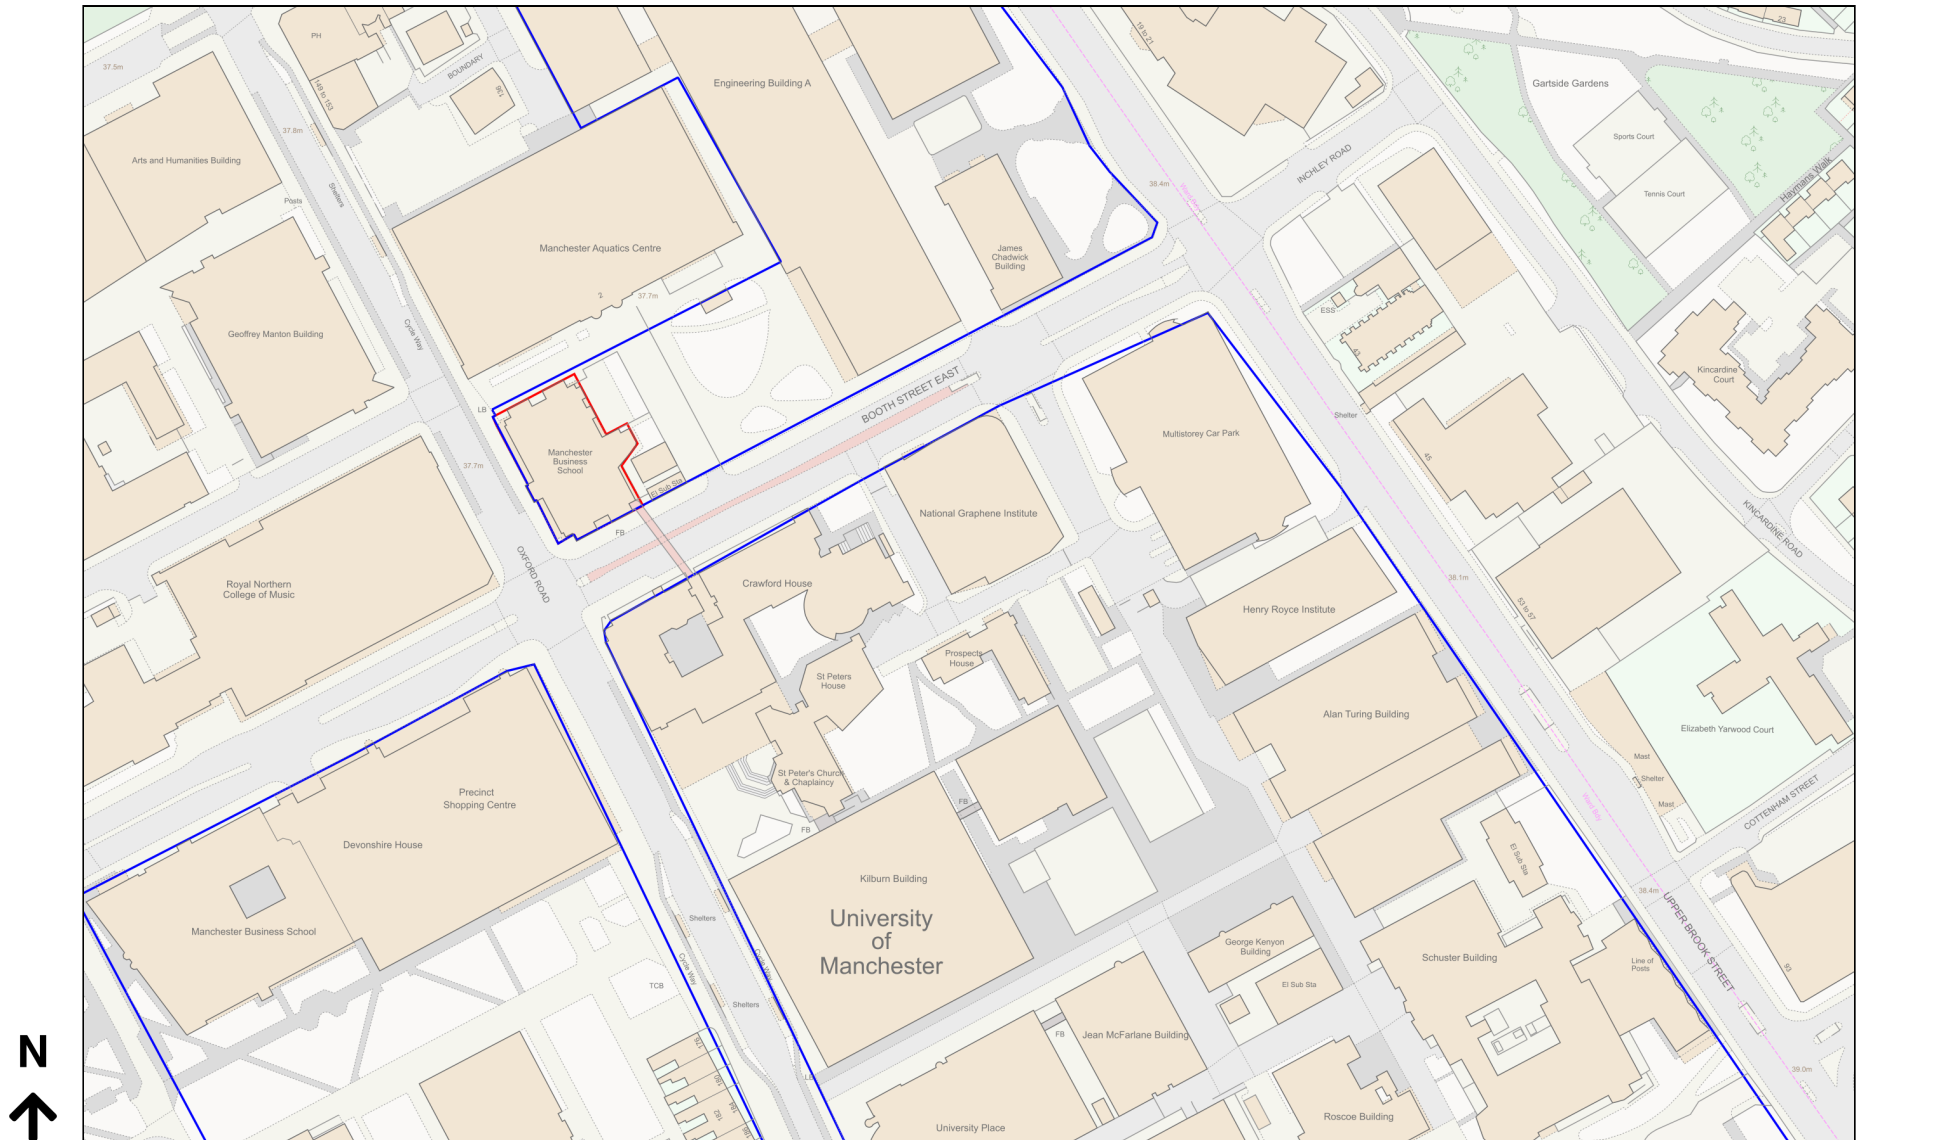

Planning Portal Reference: PP-12861675v1