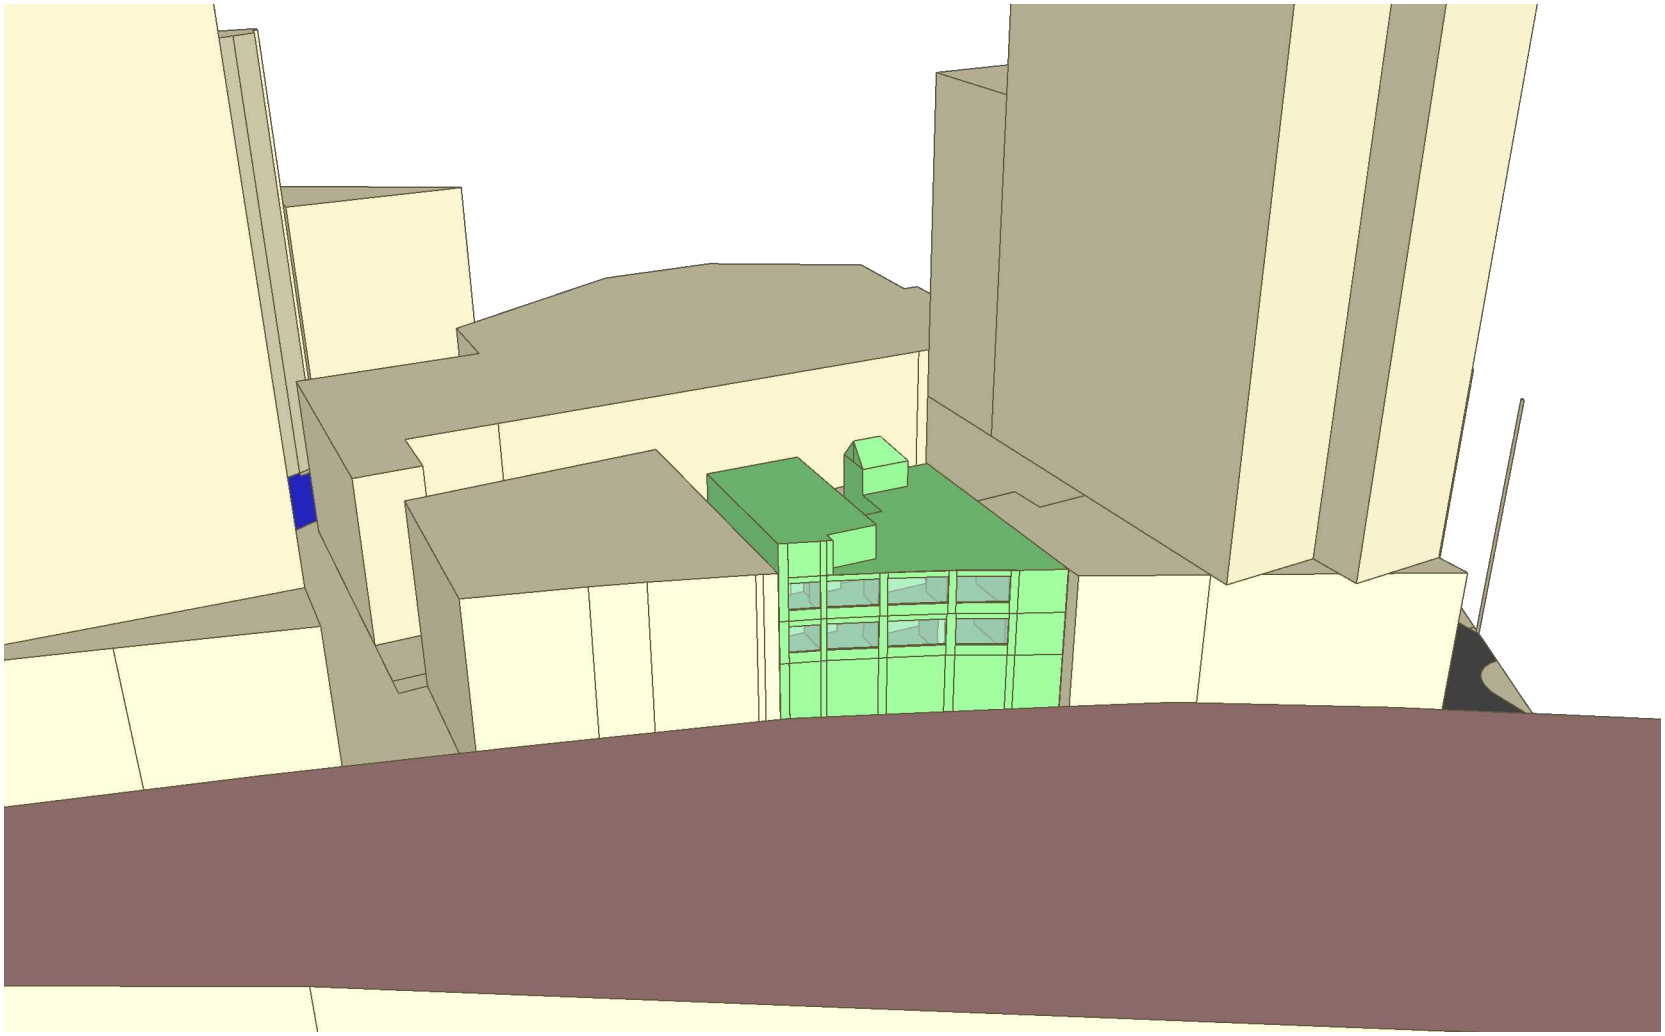


Notes

Drawing No: H3986_01

Hawkins environmental
The Square, Basing View, Basingstoke, RG21 4EB
Tel: 01256 522332
enquiry@hawkinsenvironmental.co.uk
www.hawkinsenvironmental.co.uk

Site: 11-13 New Wakefield Street, Manchester


Title: View From North Proposed

Client: Timber SPV Ltd

Date: January 2024

Project Number: H3986

F	NH	A
Status	Drawn	Rev

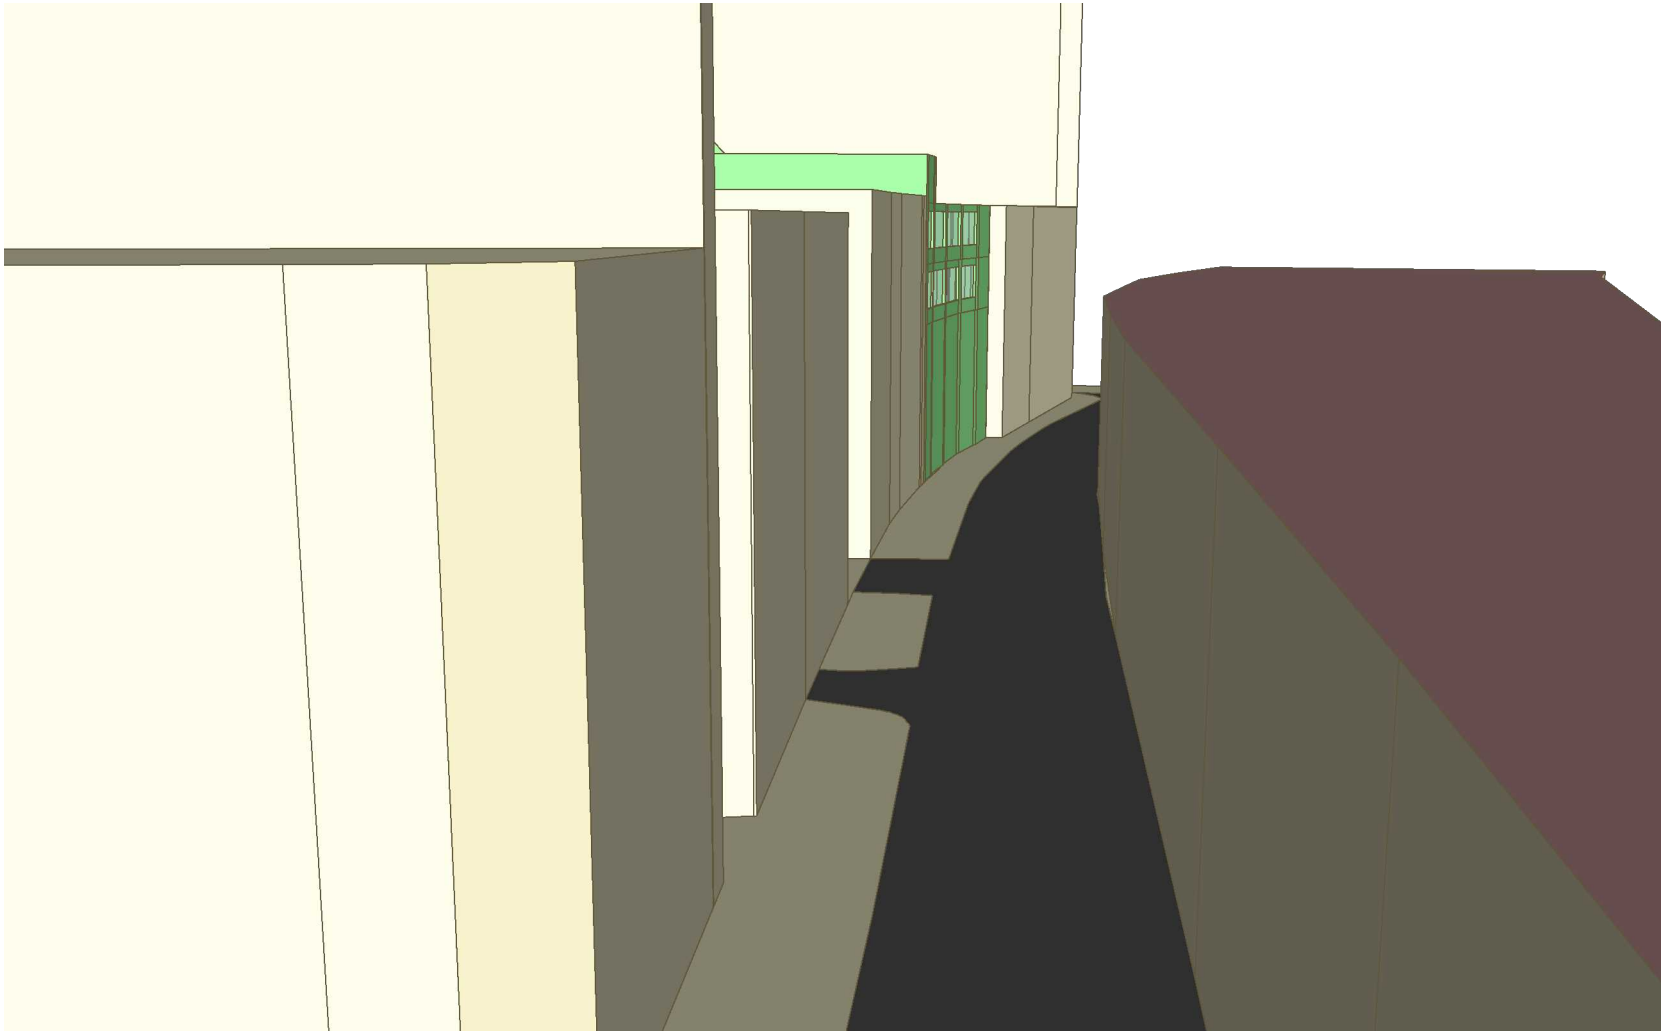

Notes

Drawing No: H3986_02

Hawkins environmental
The Square, Basing View, Basingstoke, RG21 4EB
Tel: 01256 522332
enquiry@hawkinsenvironmental.co.uk
www.hawkinsenvironmental.co.uk

Site: 11-13 New Wakefield Street, Manchester


Title: View From East Proposed

Client: Timber SPV Ltd

Date: January 2024

Project Number: H3986

F	NH	A
Status	Drawn	Rev

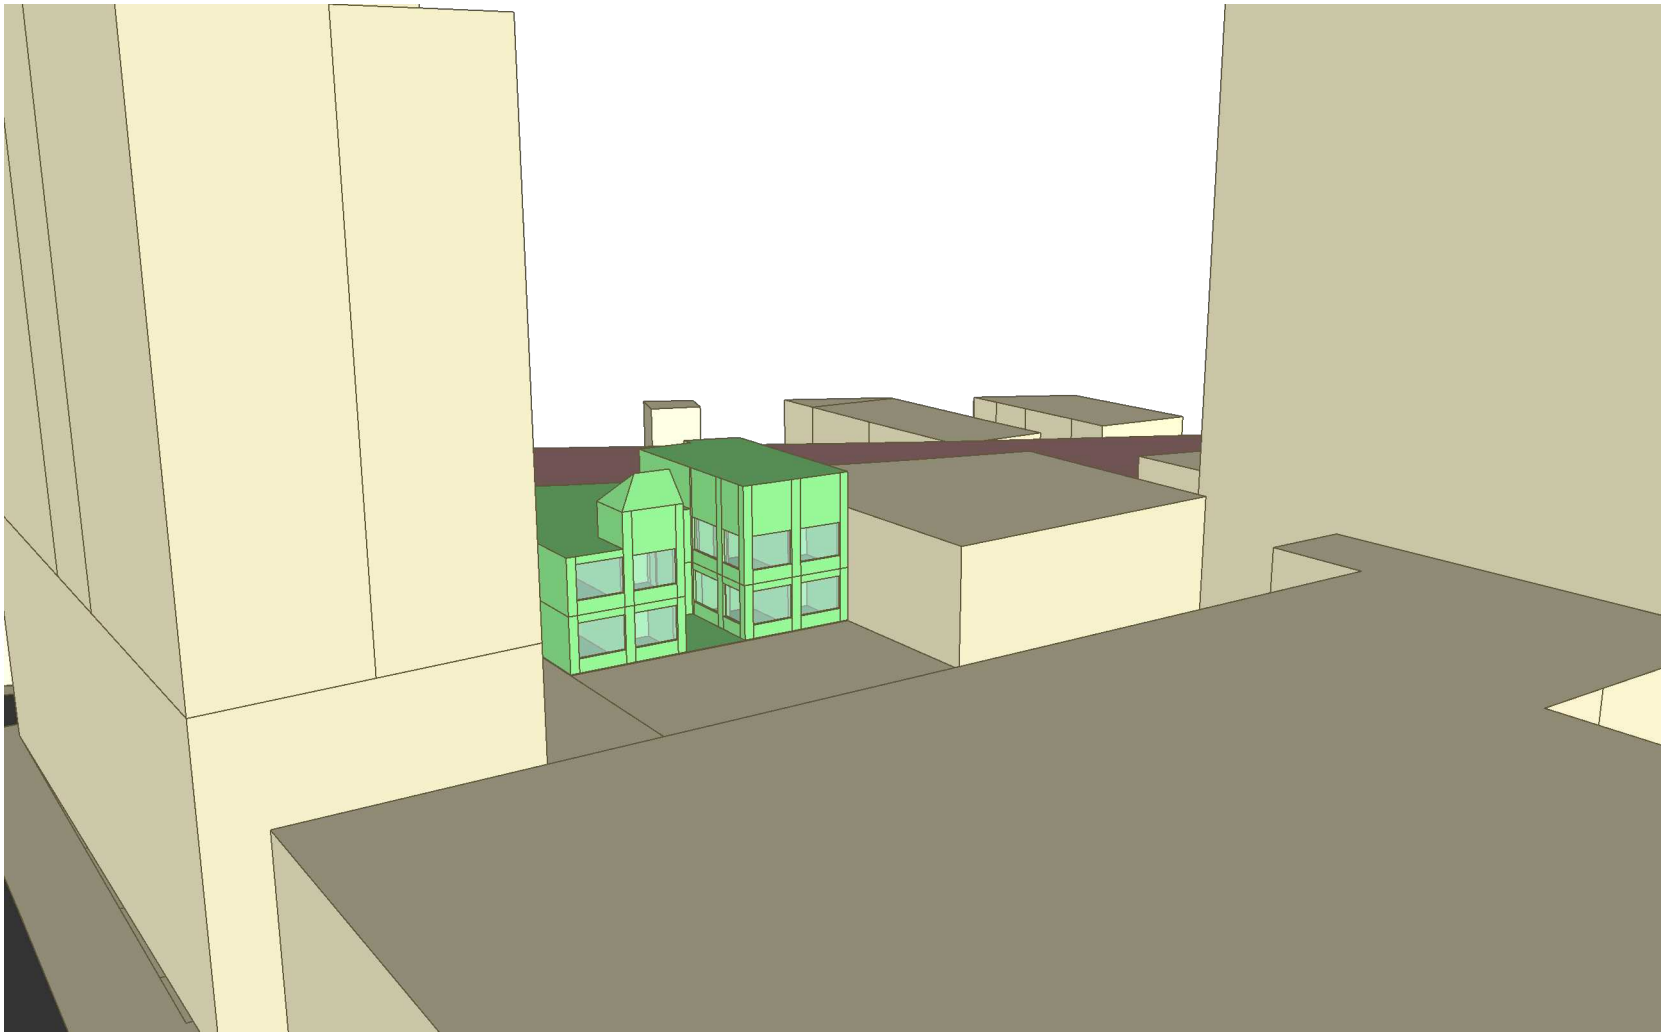

Notes

Drawing No: H3986_03

Hawkins environmental
The Square, Basing View, Basingstoke, RG21 4EB
Tel: 01256 522332
enquiry@hawkinsenvironmental.co.uk
www.hawkinsenvironmental.co.uk

Site: 11-13 New Wakefield Street, Manchester


Title: View From South Proposed

Client: Timber SPV Ltd

Date: January 2024

Project Number: H3986

F	NH	A
Status	Drawn	Rev

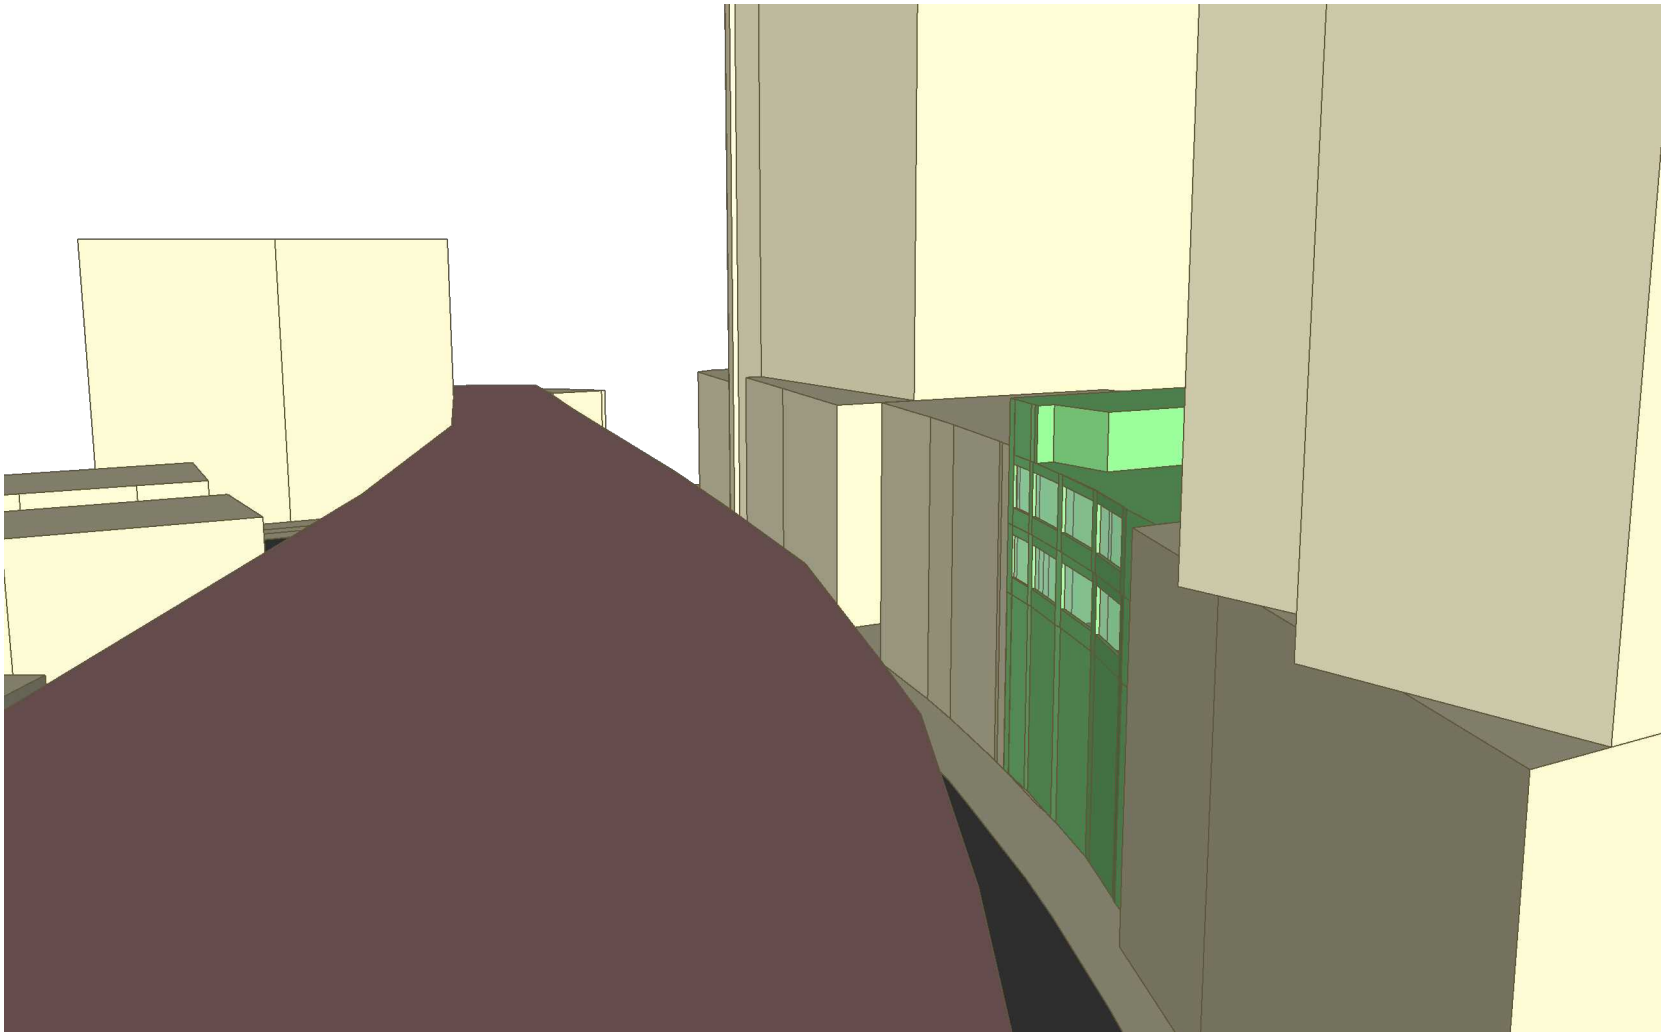

Notes

Drawing No: H3986_04

Hawkins environmental
The Square, Basing View, Basingstoke, RG21 4EB
Tel: 01256 522332
enquiry@hawkinsenvironmental.co.uk
www.hawkinsenvironmental.co.uk

Site: 11-13 New Wakefield Street, Manchester


Title: View From West Proposed

Client: Timber SPV Ltd

Date: January 2024

Project Number: H3986

F	NH	A
Status	Drawn	Rev

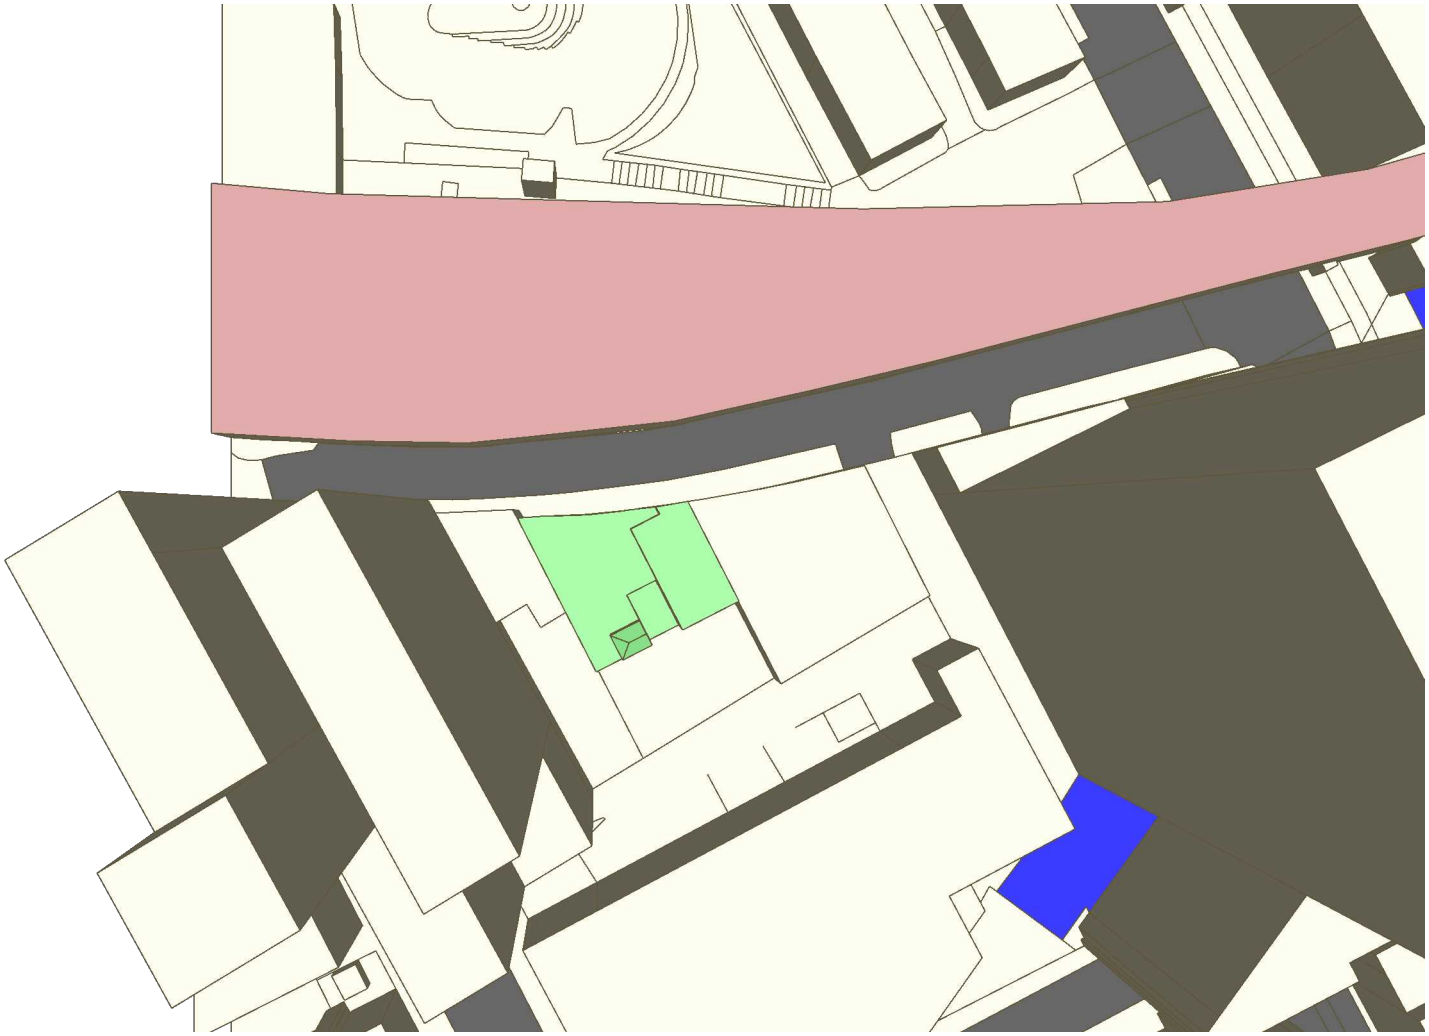

Notes

Drawing No: H3986_05

Hawkins environmental
The Square, Basing View, Basingstoke, RG21 4EB
Tel: 01256 522332
enquiry@hawkinsenvironmental.co.uk
www.hawkinsenvironmental.co.uk

Site: 11-13 New Wakefield Street, Manchester


Title: Overhead View Proposed

Client: Timber SPV Ltd

Date: January 2024

Project Number: H3986

F	NH	A
Status	Drawn	Rev

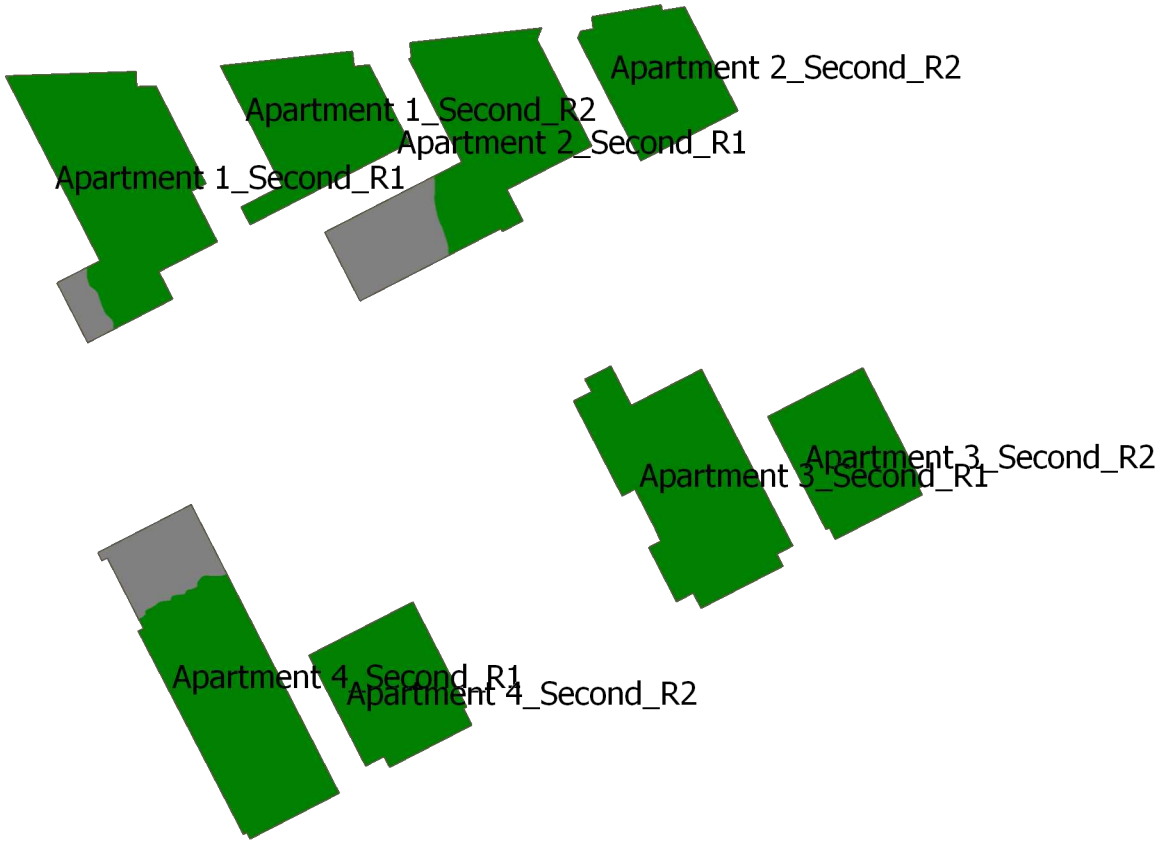

Notes

Area That Meets Target Illuminance in Lux

Area That Does Not Meet Target Illuminance in Lux

Drawing No: H3986_06

Hawkins environmental
The Square, Basing View, Basingstoke, RG21 4EB
Tel: 01256 522332
enquiry@hawkinsenvironmental.co.uk
www.hawkinsenvironmental.co.uk

Site: 11-13 New Wakefield Street, Manchester


Title: Daylight - Second Floor

Client: Timber SPV Ltd

Date: January 2024

Project Number: H3986

F	NH	A
Status	Drawn	Rev

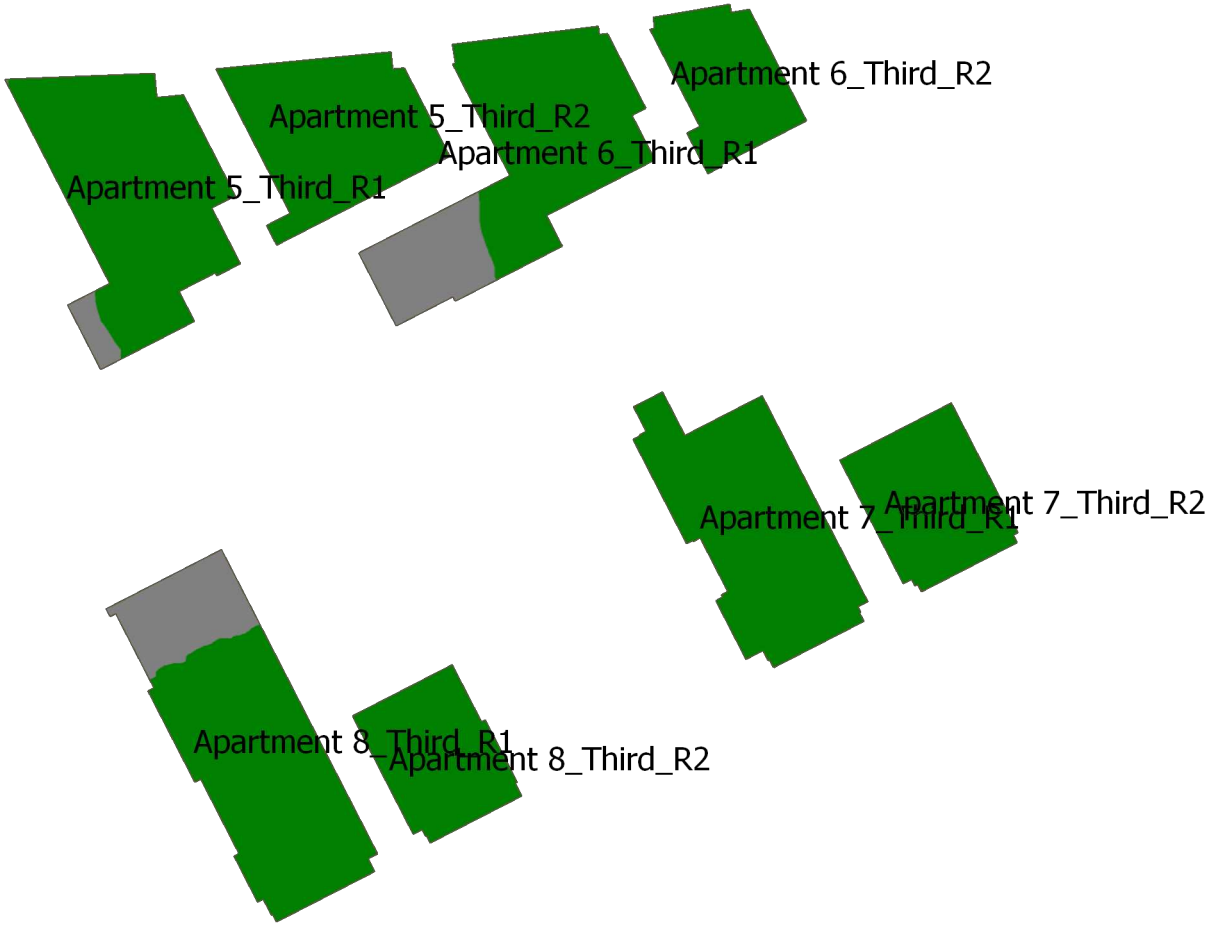

Notes

Area That Meets Target Illuminance in Lux

Area That Does Not Meet Target Illuminance in Lux

Drawing No: H3986_07

Hawkins environmental
The Square, Basing View, Basingstoke, RG21 4EB
Tel: 01256 522332
enquiry@hawkinsenvironmental.co.uk
www.hawkinsenvironmental.co.uk

Site: 11-13 New Wakefield Street, Manchester

Title: Daylight - Third Floor

Client: Timber SPV Ltd

Date: January 2024

Project Number: H3986

F	NH	A
Status	Drawn	Rev