


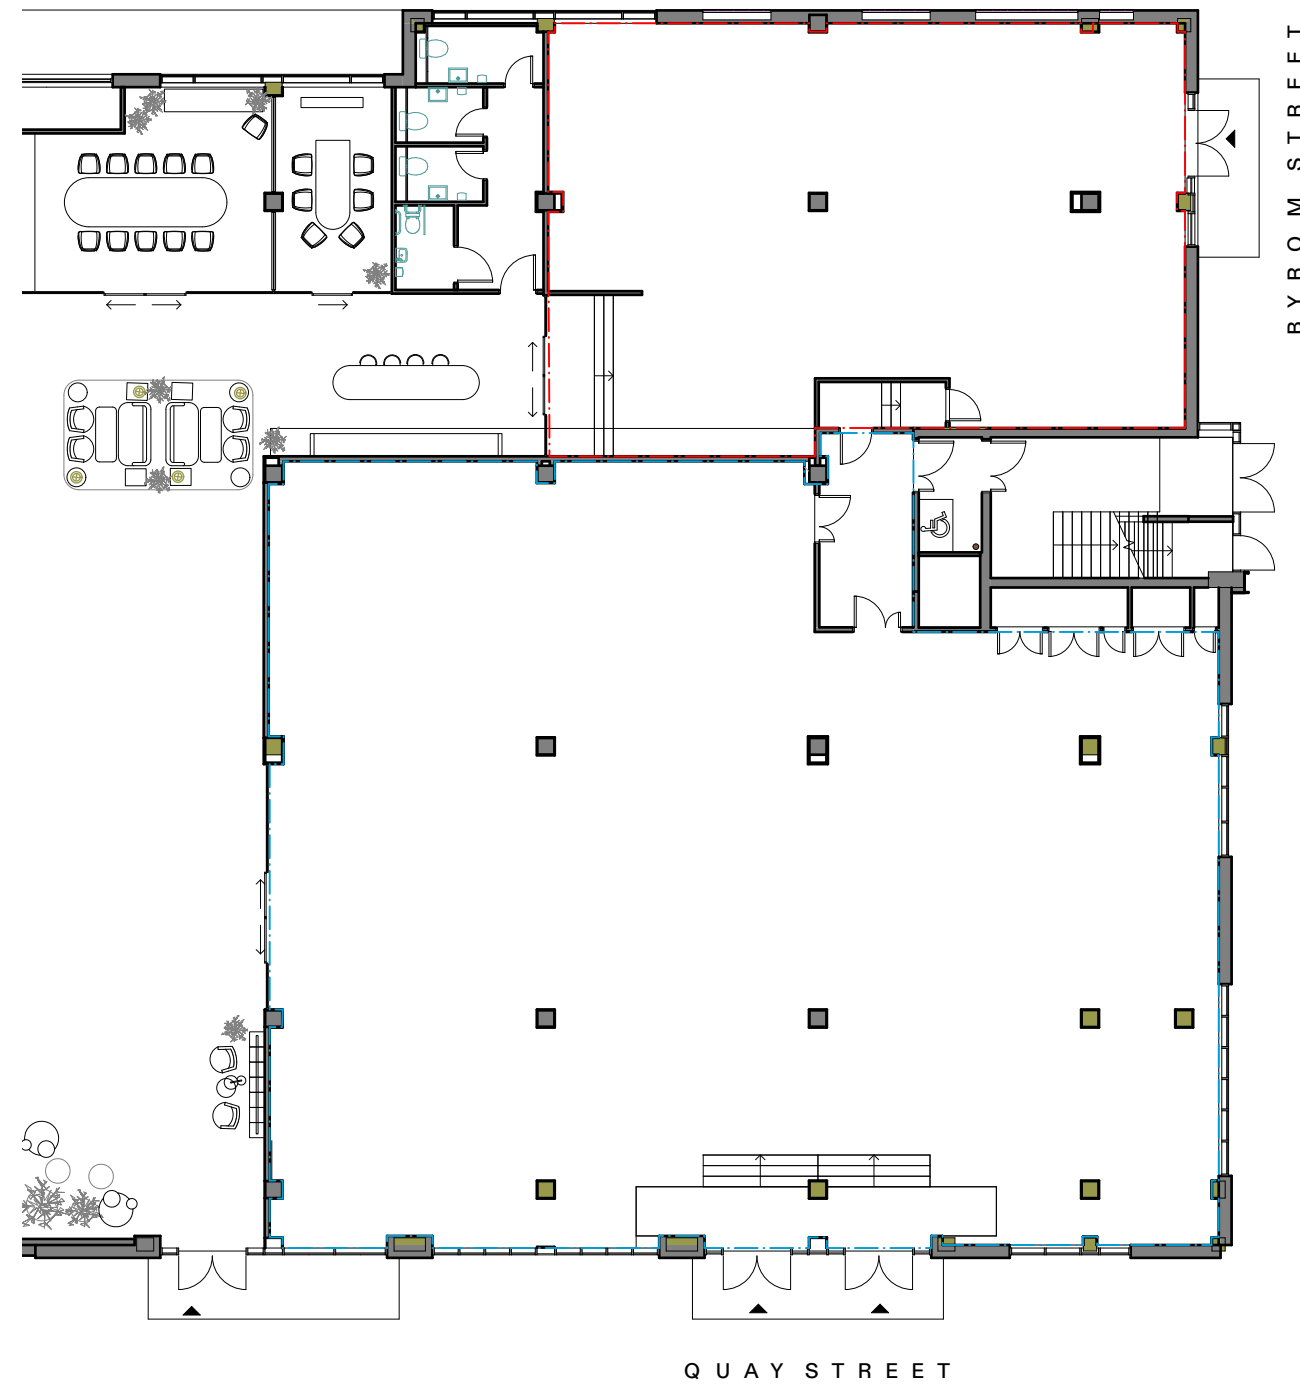


Site address: 17 Quay Street, Manchester M3 3HN

ISSUES		
/	13.05.24	For Planning
A	23.05.24	For Planning
B	04.07.24	For Planning

Project ref.	Drawing no.	Revision
L-QS	0000	B
Project:	Lina Stores Manchester	
Title:	Existing Plan	
Scale:	1:200 @ A3 / 1:400 @ A4	
Date:	04.07.24	
Status:	For Planning	

WHITE RABBIT PROJECTS

12-14 Denman Street, London W1D 7HJ
hello@whiterabbitprojects.com
whiterabbitprojects.com

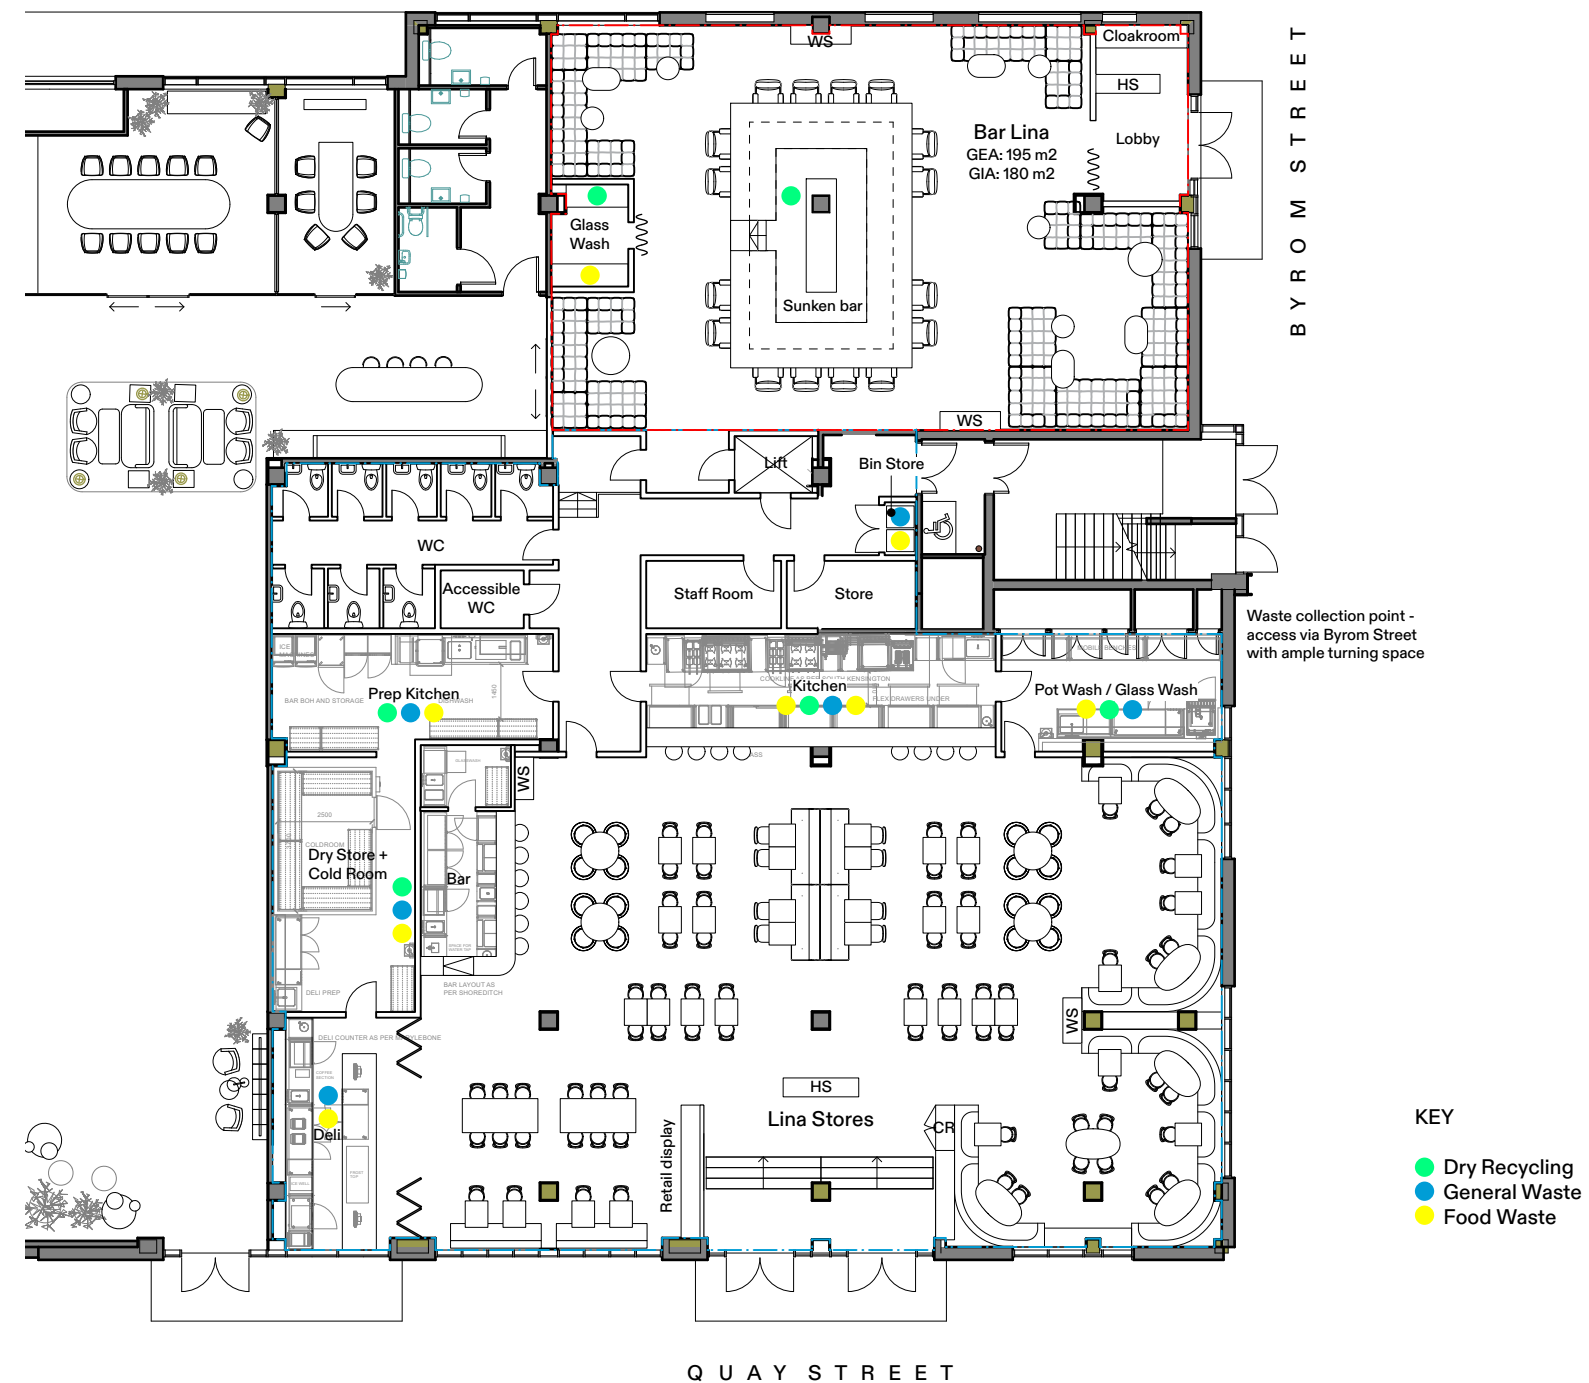

Site address: 17 Quay Street, Manchester M3 3HN



ISSUES

/	13.05.24	For Planning
A	23.05.24	For Planning
B	04.07.24	For Planning

Project ref.	Drawing no.	Revision
L-QS	1000	B
Project:	Lina Stores Manchester	
Title:	Proposed Plan	
Scale:	1:200 @ A3 / 1:400 @ A4	
Date:	04.07.24	
Status:	For Planning	

WHITE RABBIT PROJECTS

12-14 Denman Street, London W1D 7HJ
hello@whiterabbitprojects.com
whiterabbitprojects.com

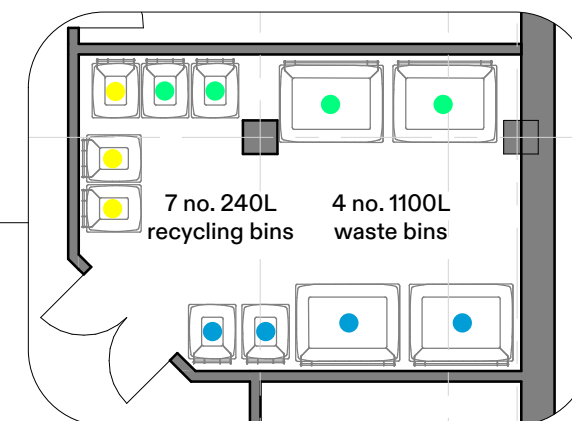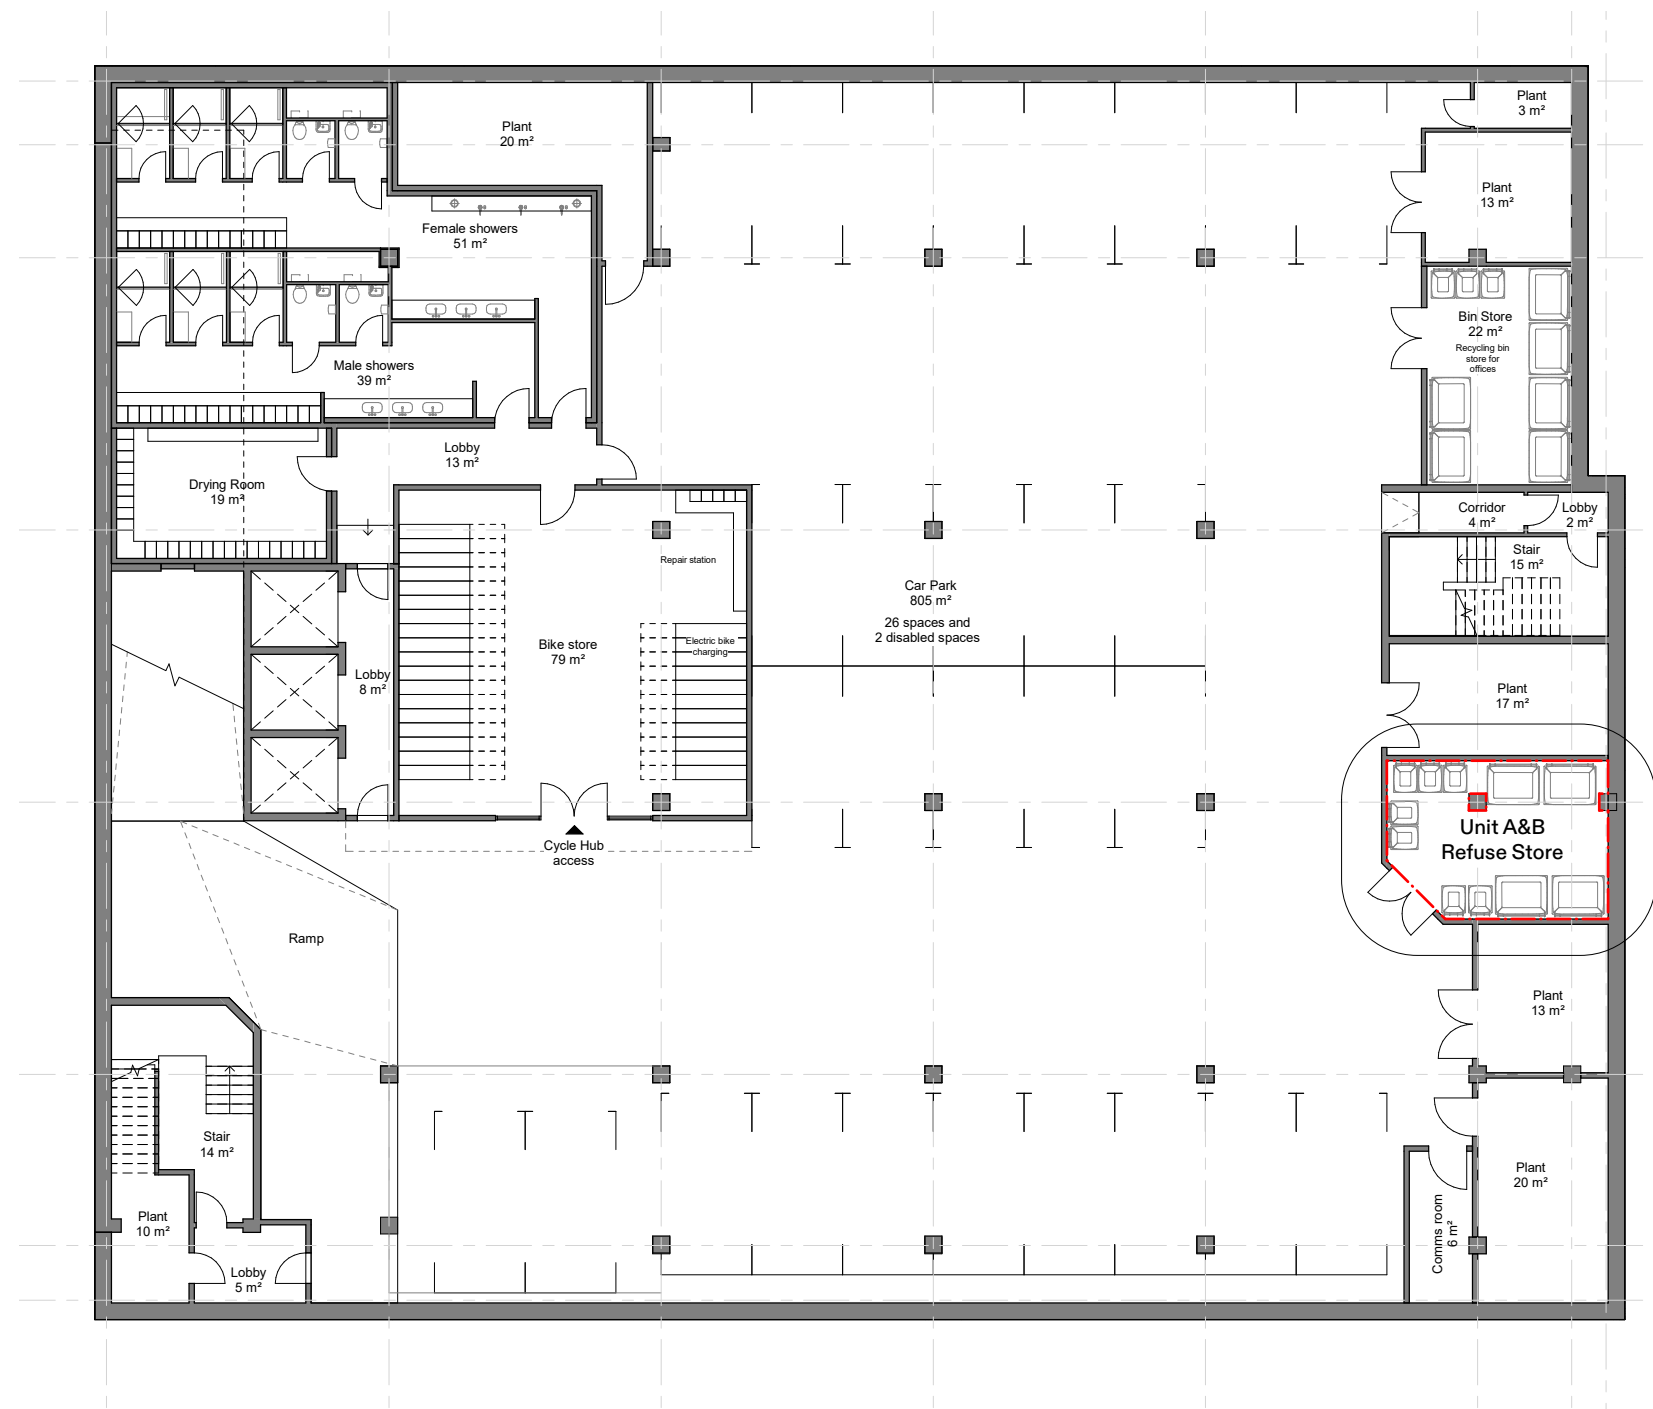

KEY

- Dry Recycling
- General Waste
- Food Waste



Site address: 17 Quay Street, Manchester M3 3HN

ISSUES
/ 03.07.24 For Planning

Project ref. L-QS
Drawing no. 1100
Revision /
Project: Lina Stores Manchester
Title: Proposed Basement Plan
Scale: 1:200 @ A3 / 1:400 @ A4
Date: 03.07.24
Status: For Planning

WHITE RABBIT PROJECTS

12-14 Denman Street, London W1D 7HJ
hello@whiterabbitprojects.com
whiterabbitprojects.com