
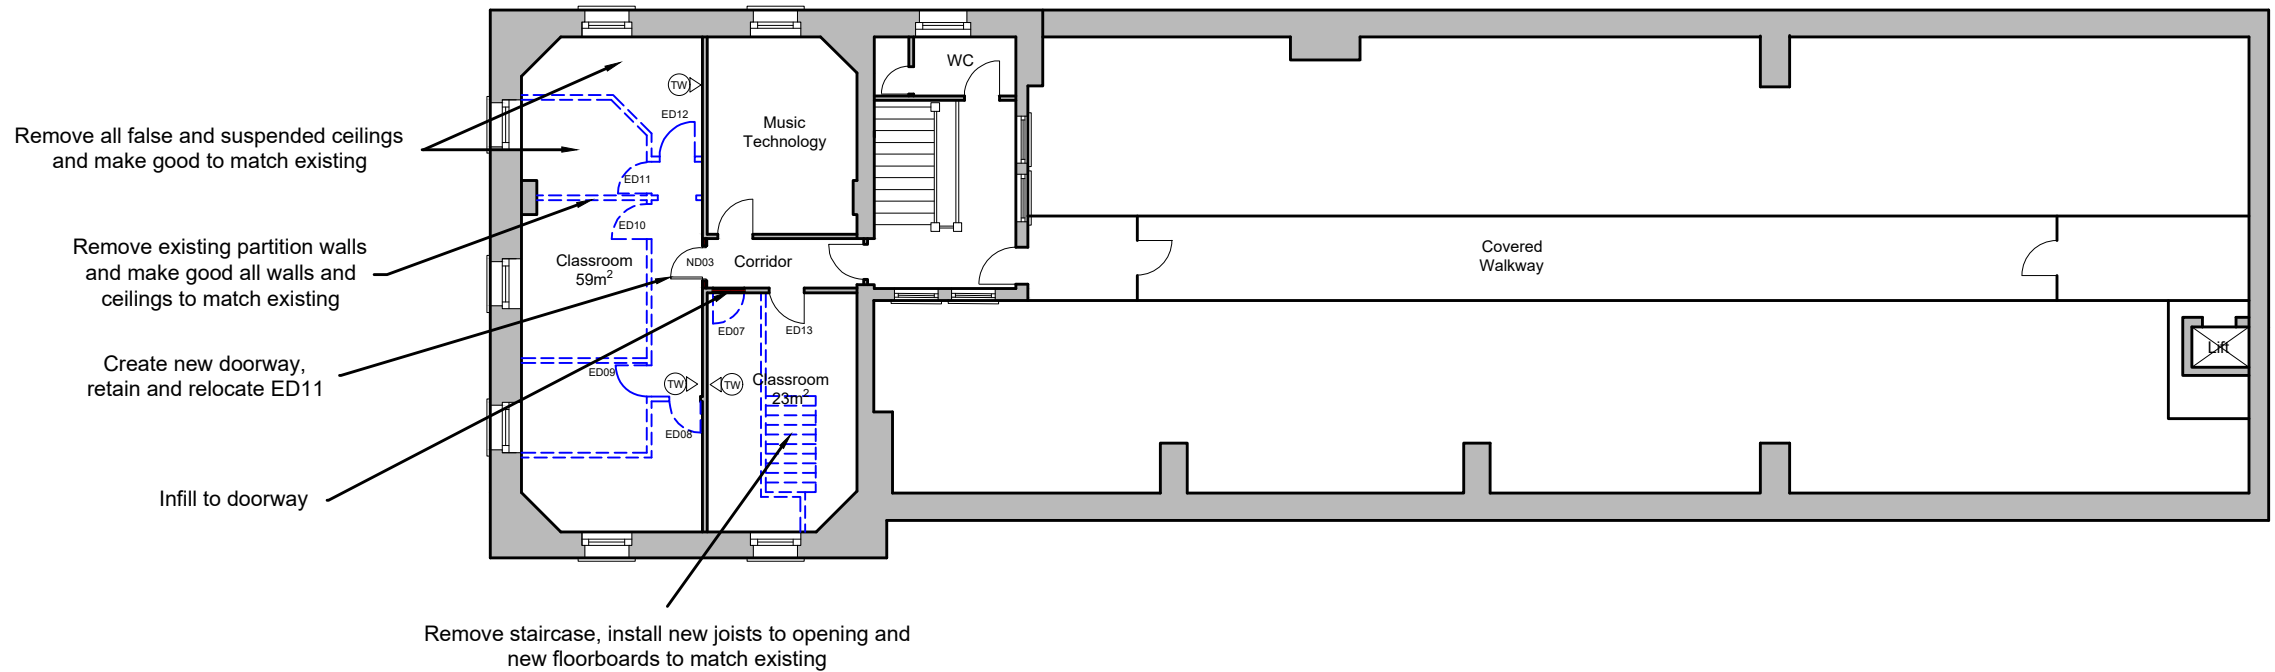


NOTES

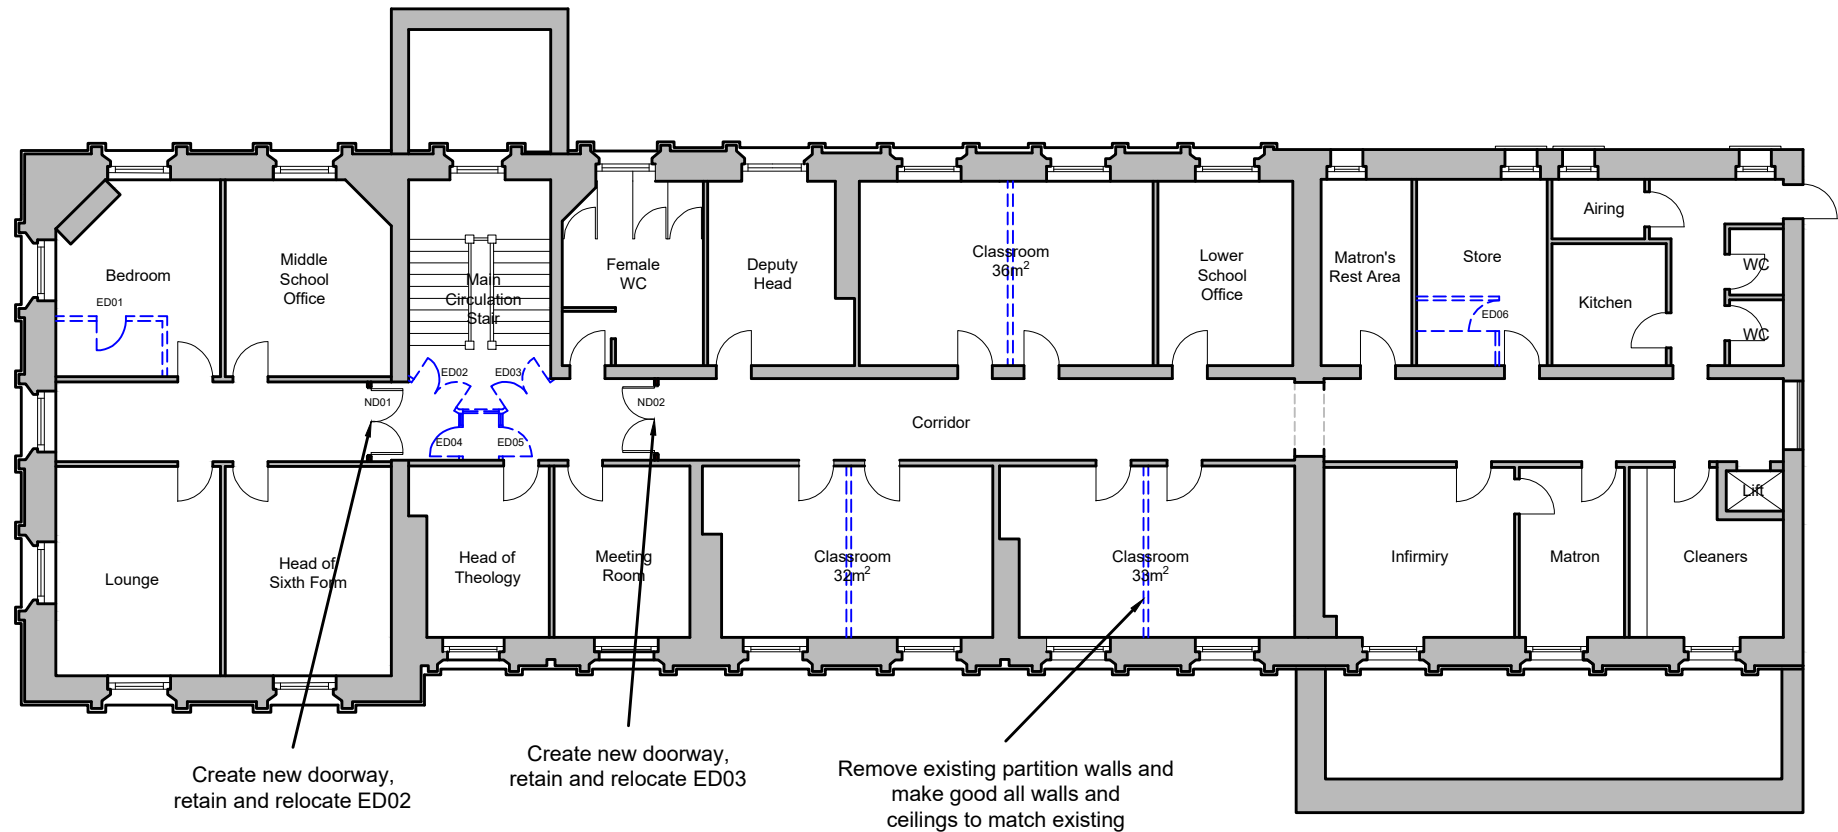

Rev	Date	Comments	By

STATUS
FEASIBILITY

Client
St Bede's College

Project Title
Internal Alterations
Vaughan Building

Drawing Title
Proposed Layout Plan

Scale 1:100	Drawn by JD	Date June 2024
Job no. 2404-09	Drawing no. F02	Revision no.