

Notes

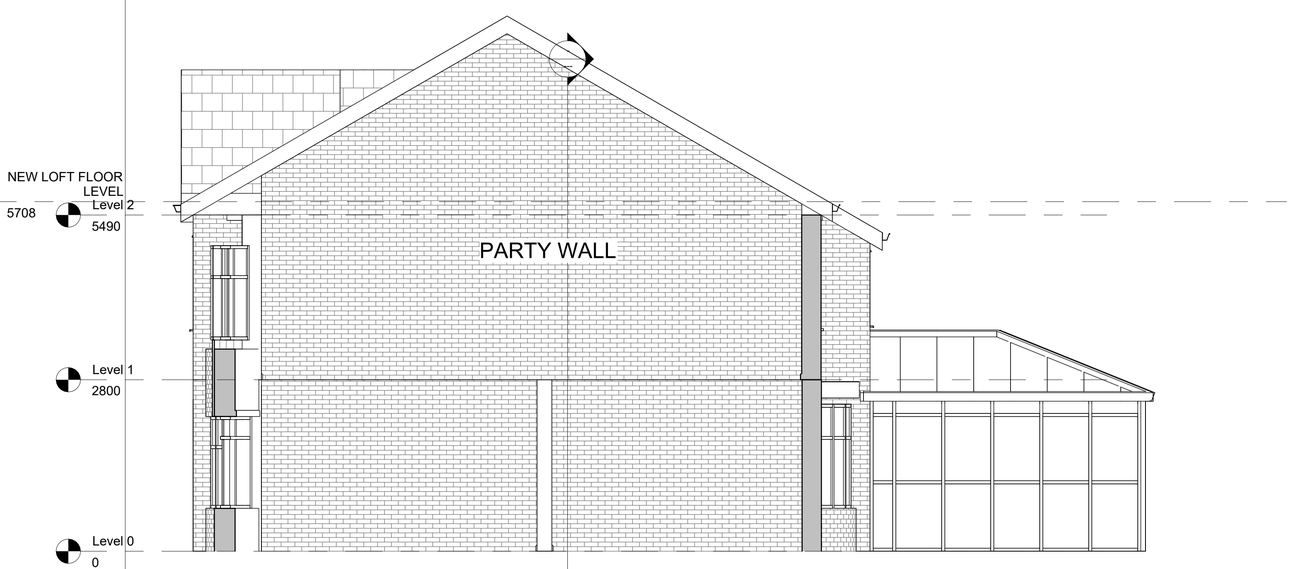

1 North EXISTING 2
1 : 50



2 East EXISTING 2
1 : 50

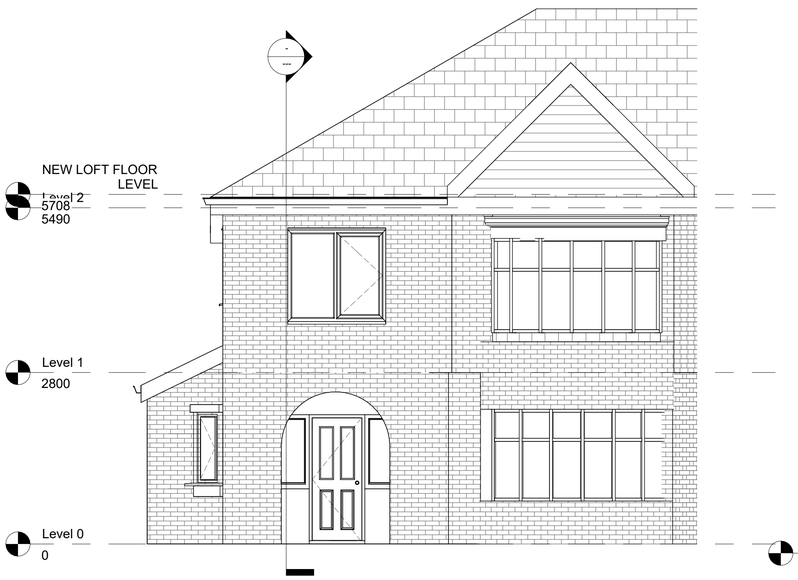

3 South EXISTING 2
1 : 50



4 West EXISTING 2
1 : 50

Rev	Description	Date	Dr by	App by
original by: NK		date created: 19/04/24		approved by: NK

NK Architectural
Enquiries@nkarchitectural.co.uk
☎ : 0161 818 4727
www.NKARCHITECTURAL.co.uk
19 HEXAGON CLOSE, MANCHESTER, M9 8RN

client name: MR NAZIRULLAH

project: 89 VICTORIA AVENUE EAST MIDDLETON M9 6HE - LOFT CONVERSION WITH NEW DORMA

drawing: EXISTING ELEVATIONS

computer file: C:\Users\nkhan\Dropbox\NKARC\89 Victoria Avenue East, Blackley M9 6HE\89 Victoria avenue east M96HE.rvt	plot date:
project number: 2024.0042.2241	scale: 1 : 50 @A1
drawing number: A116	rev: / issue status:

This drawing is to be read in conjunction with all related drawings. All dimensions must be checked and verified on site before commencing any work or producing shop drawings. The originator should be notified immediately of any discrepancy.
This drawing is copyright and remains the property of NK Architectural.